




PROPOSED WEST ELEVATION.




PROPOSED NORTH ELEVATION.



PROPOSED EAST ELEVATION.

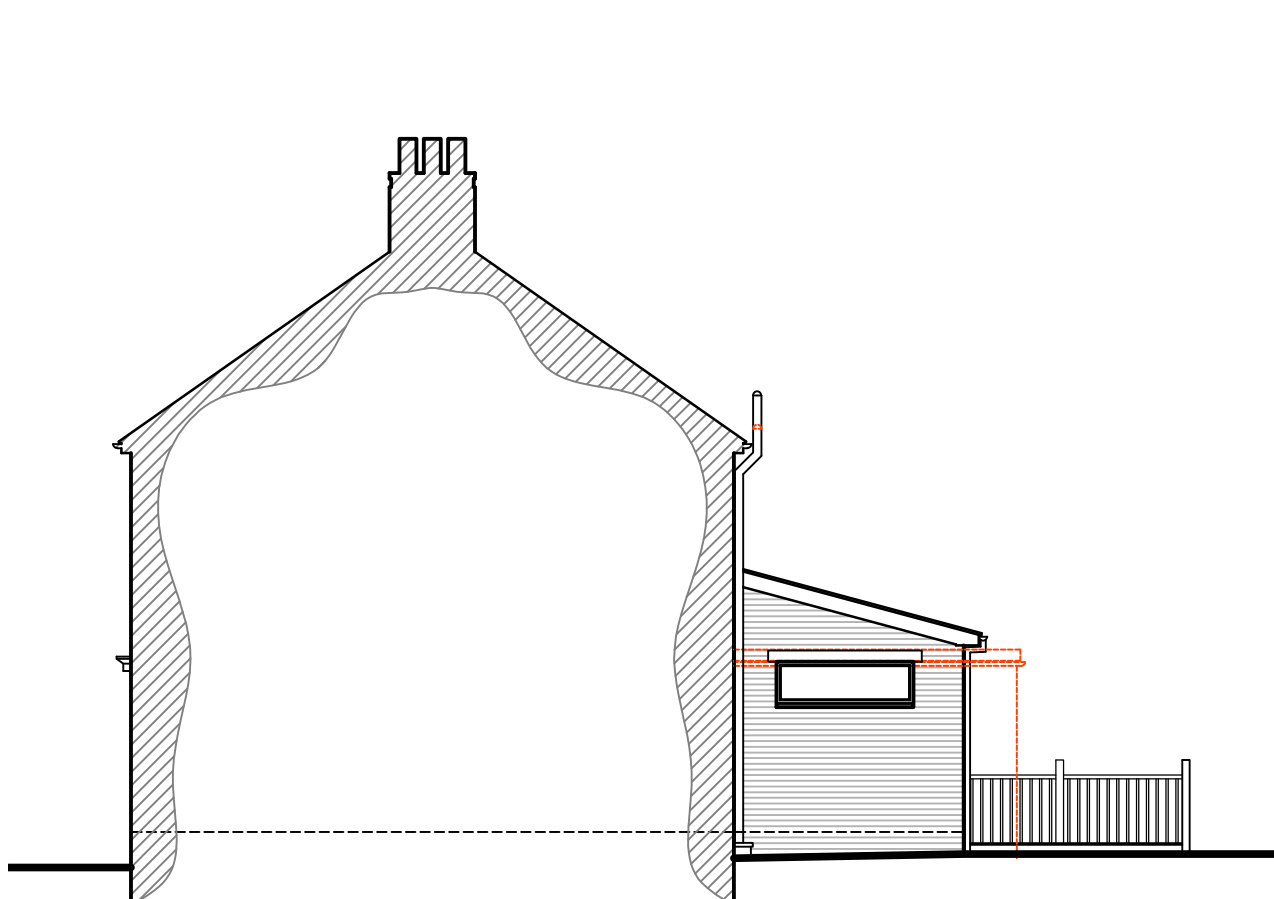


PROPOSED SOUTH ELEVATION.

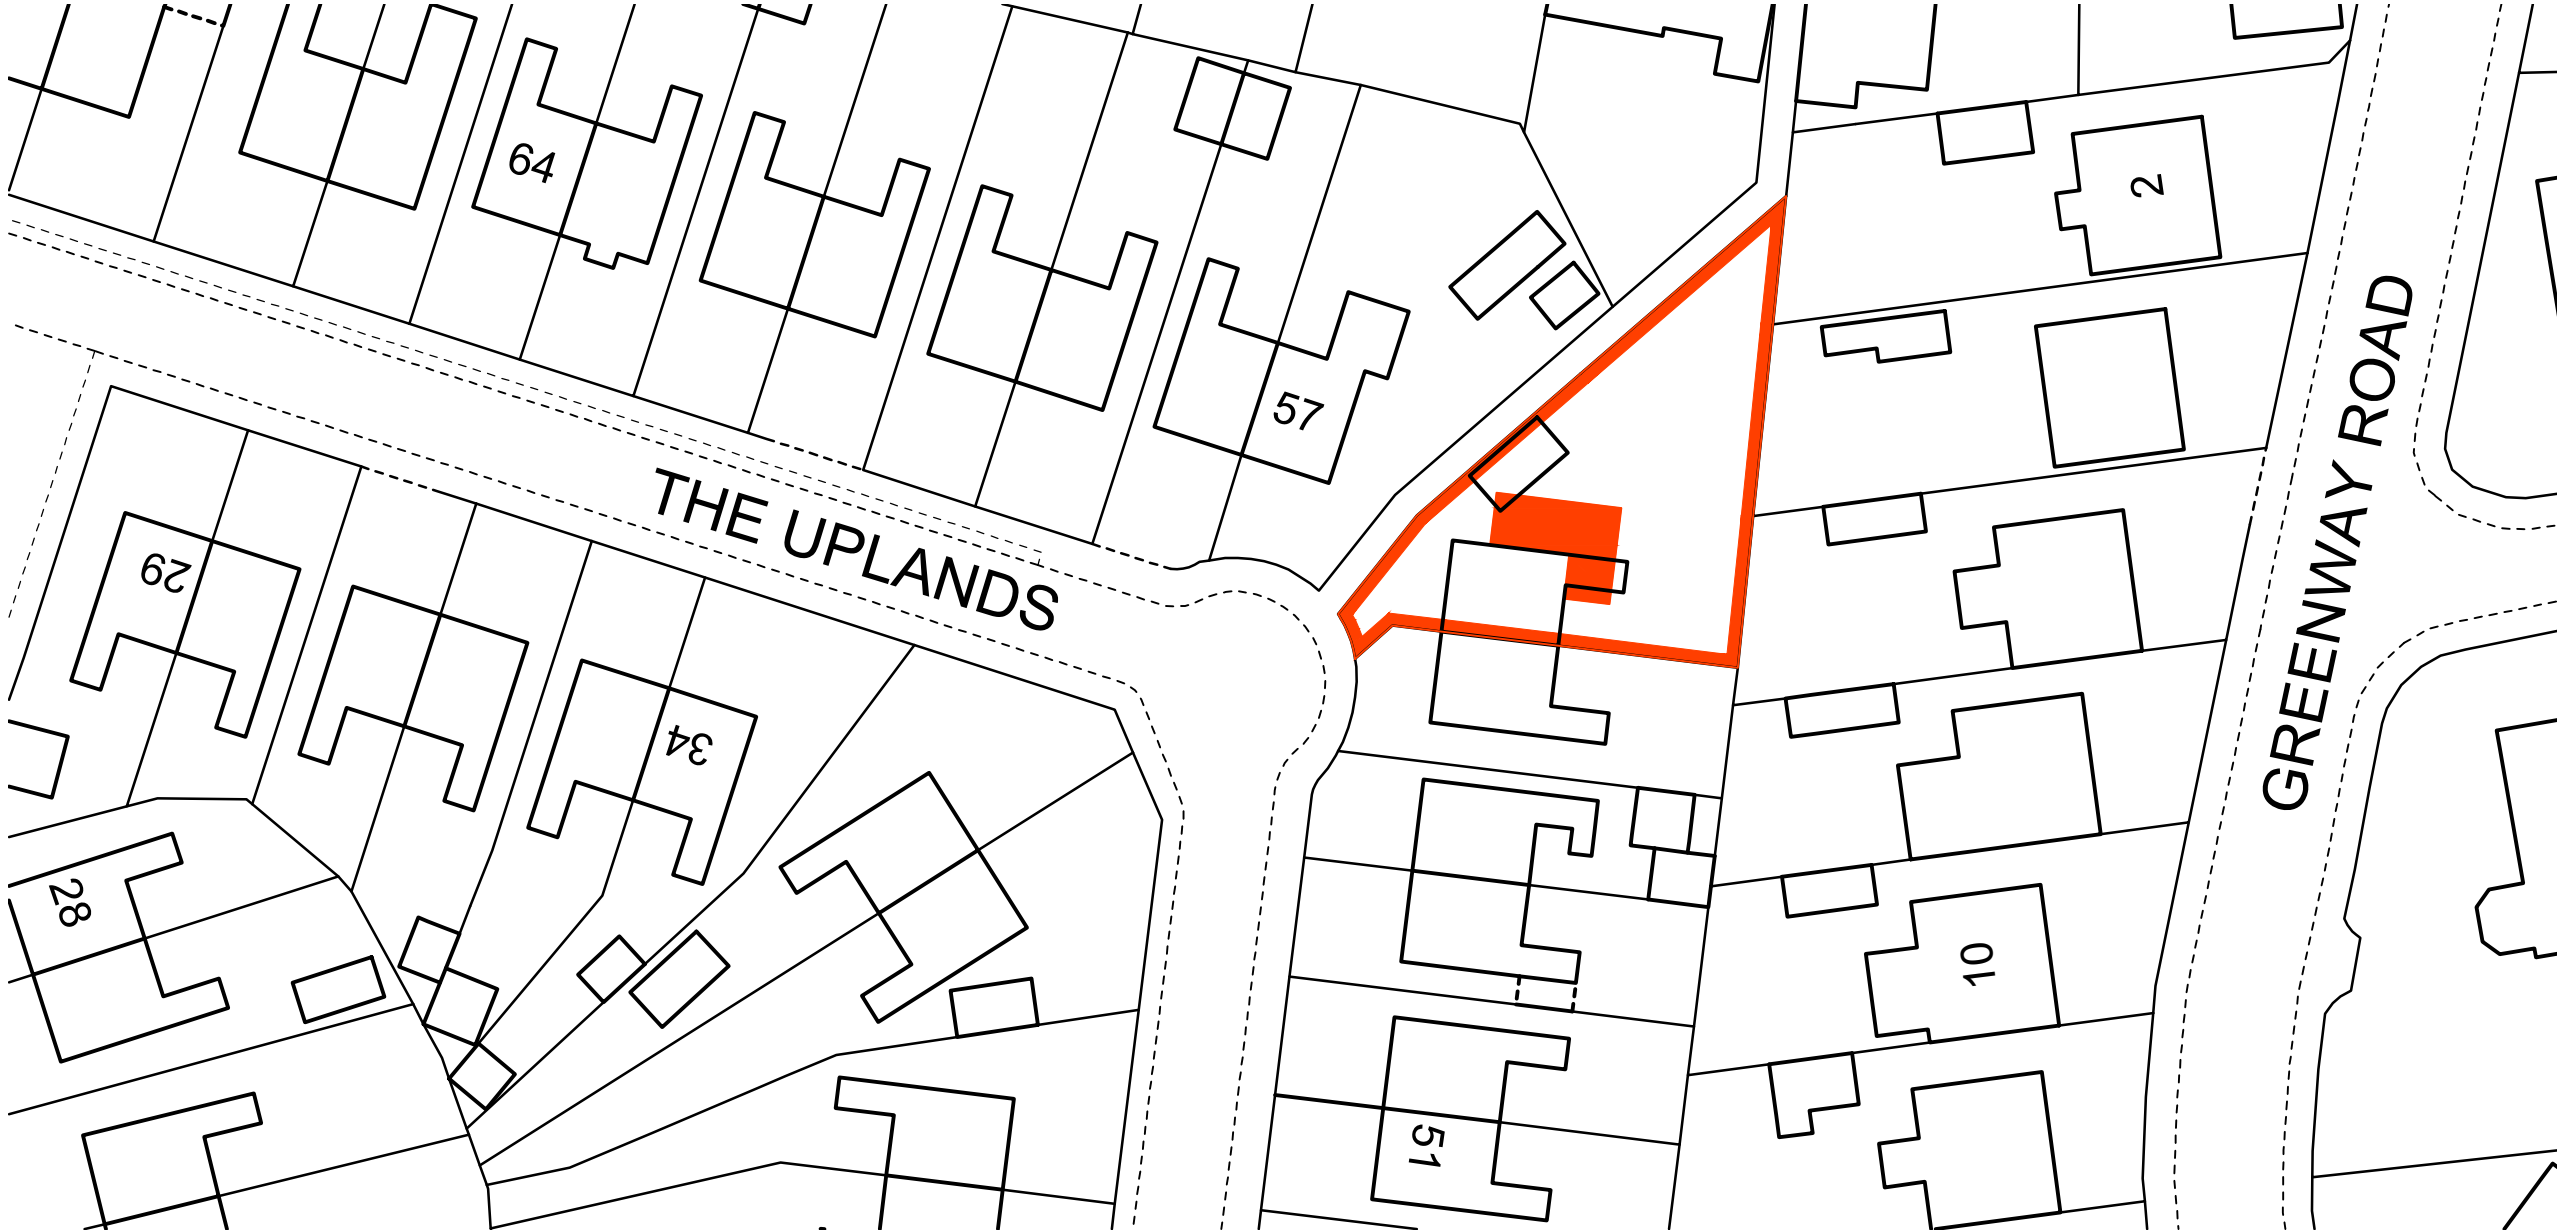


PROPOSED BLOCK PLAN.

SCALE 1 : 500

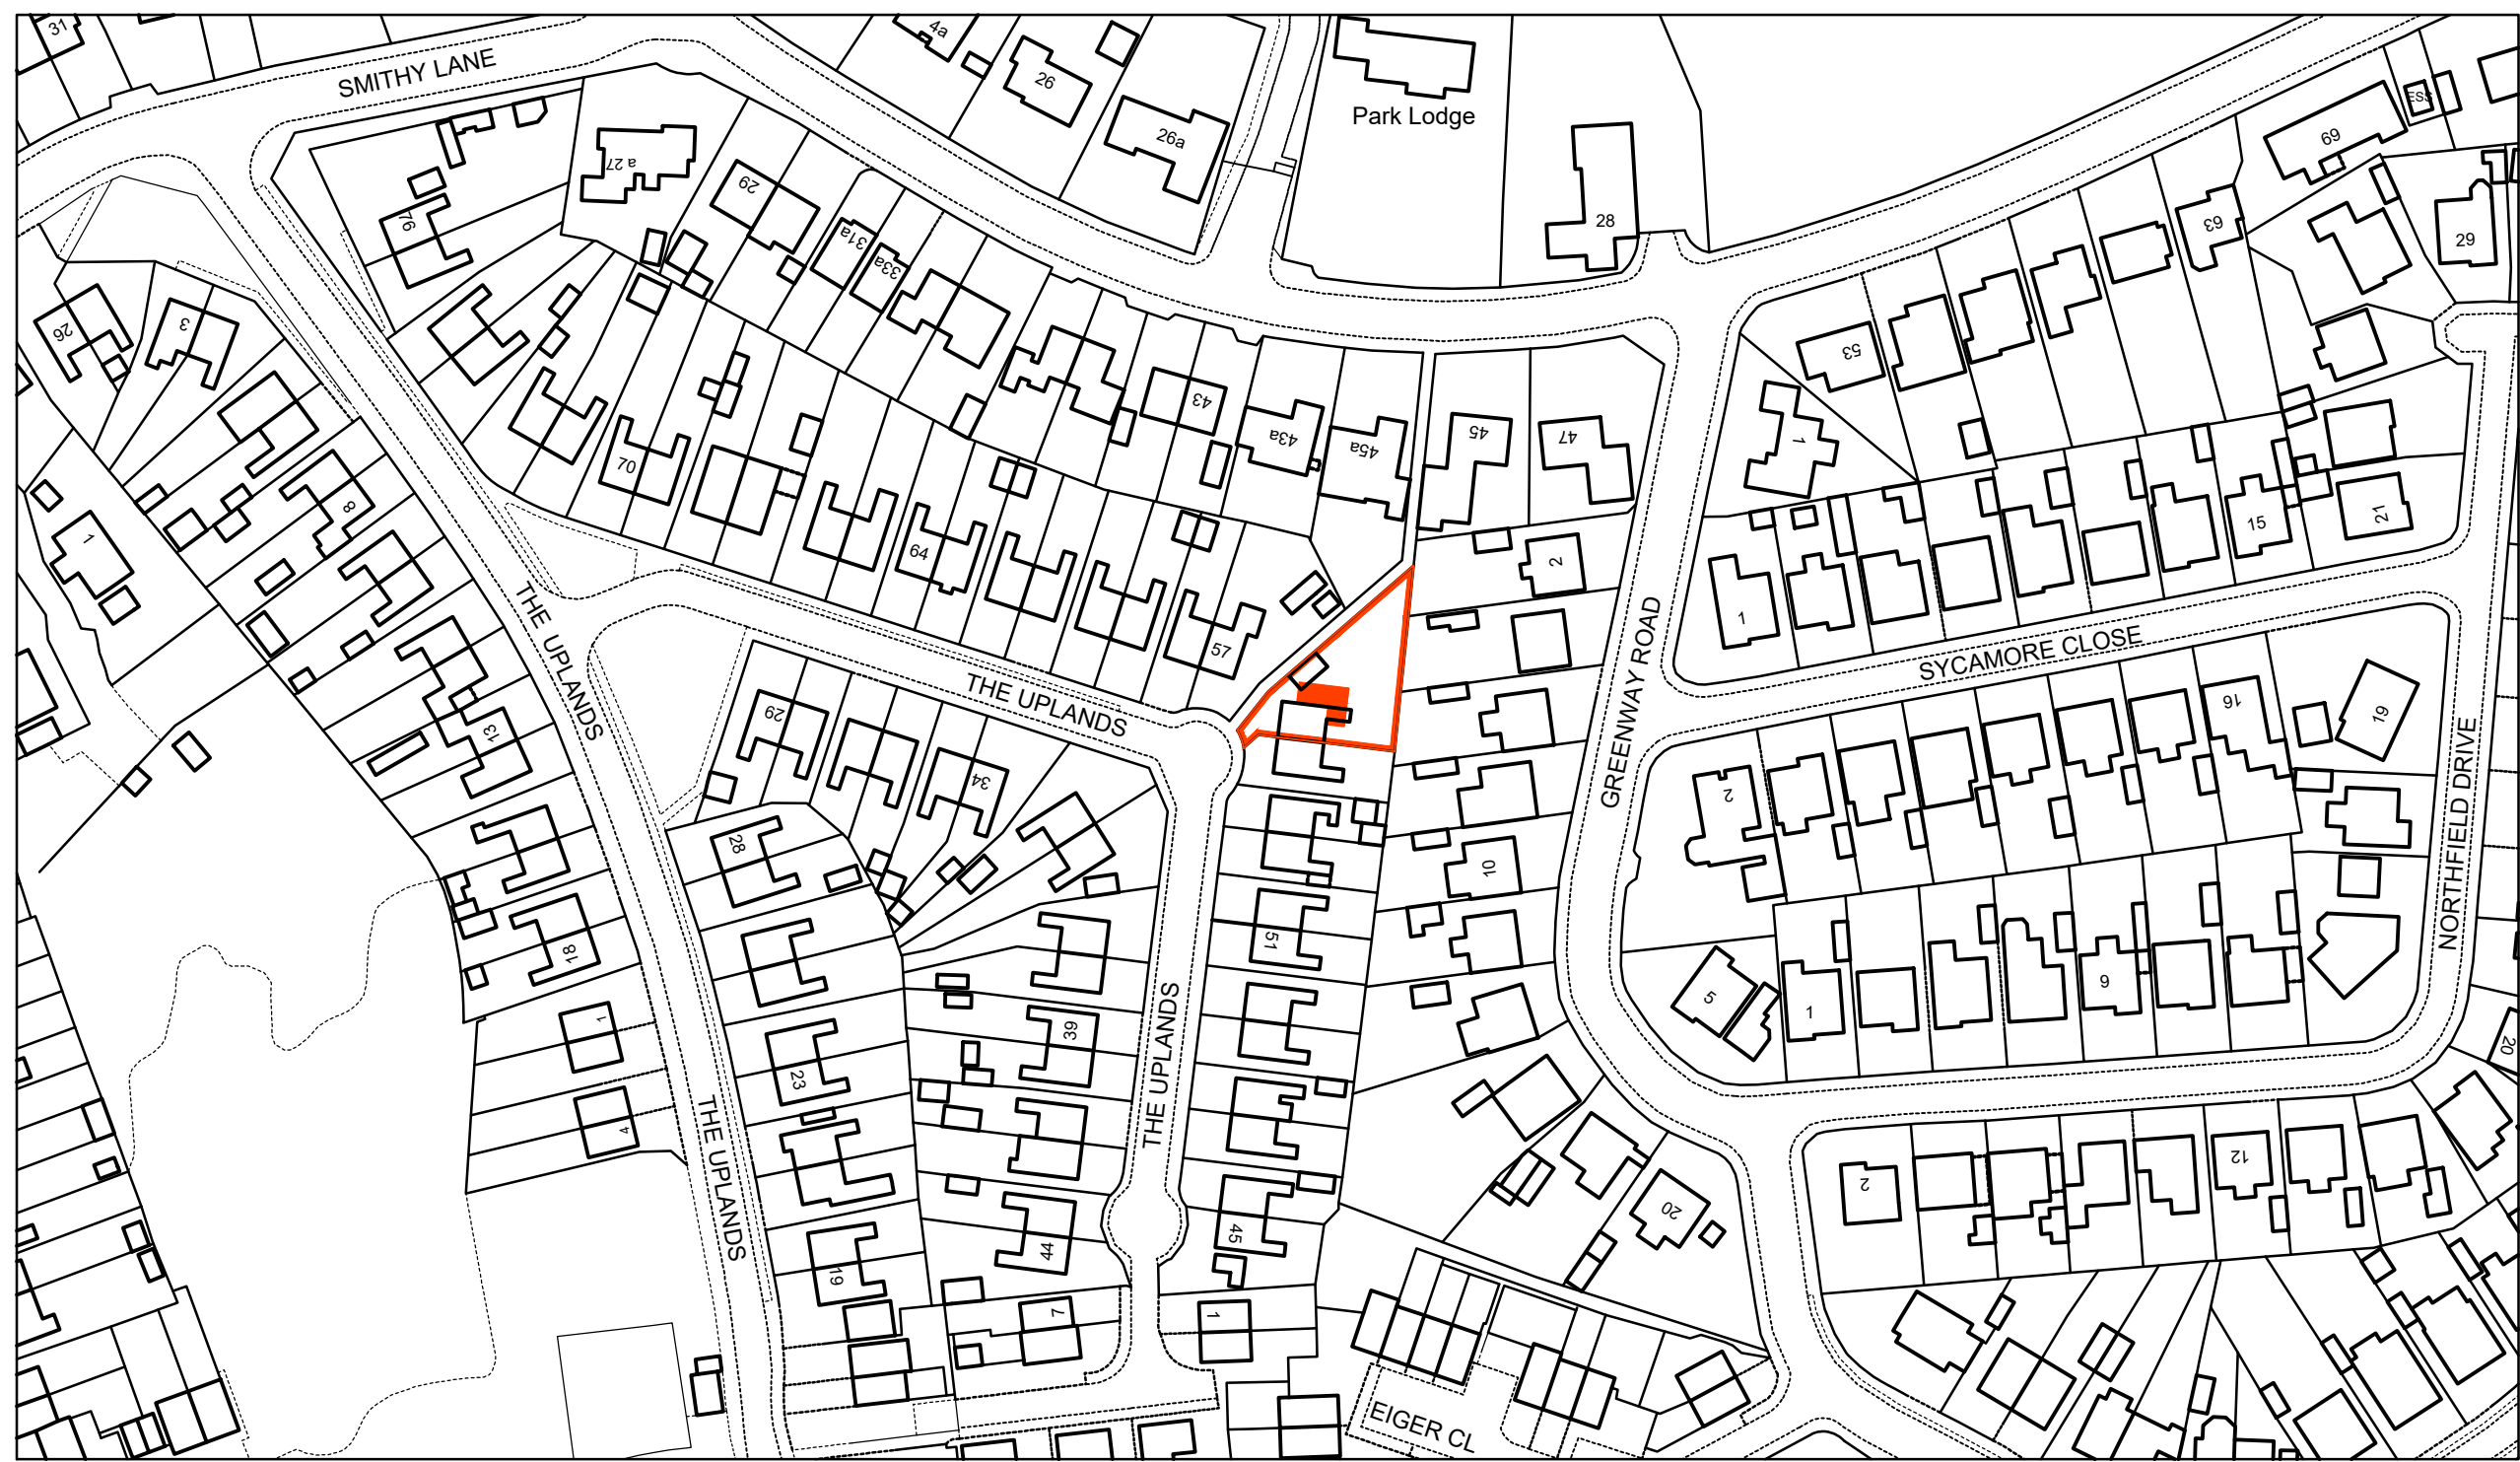


PROPOSED LOCATION PLAN.


SCALE 1 : 1250

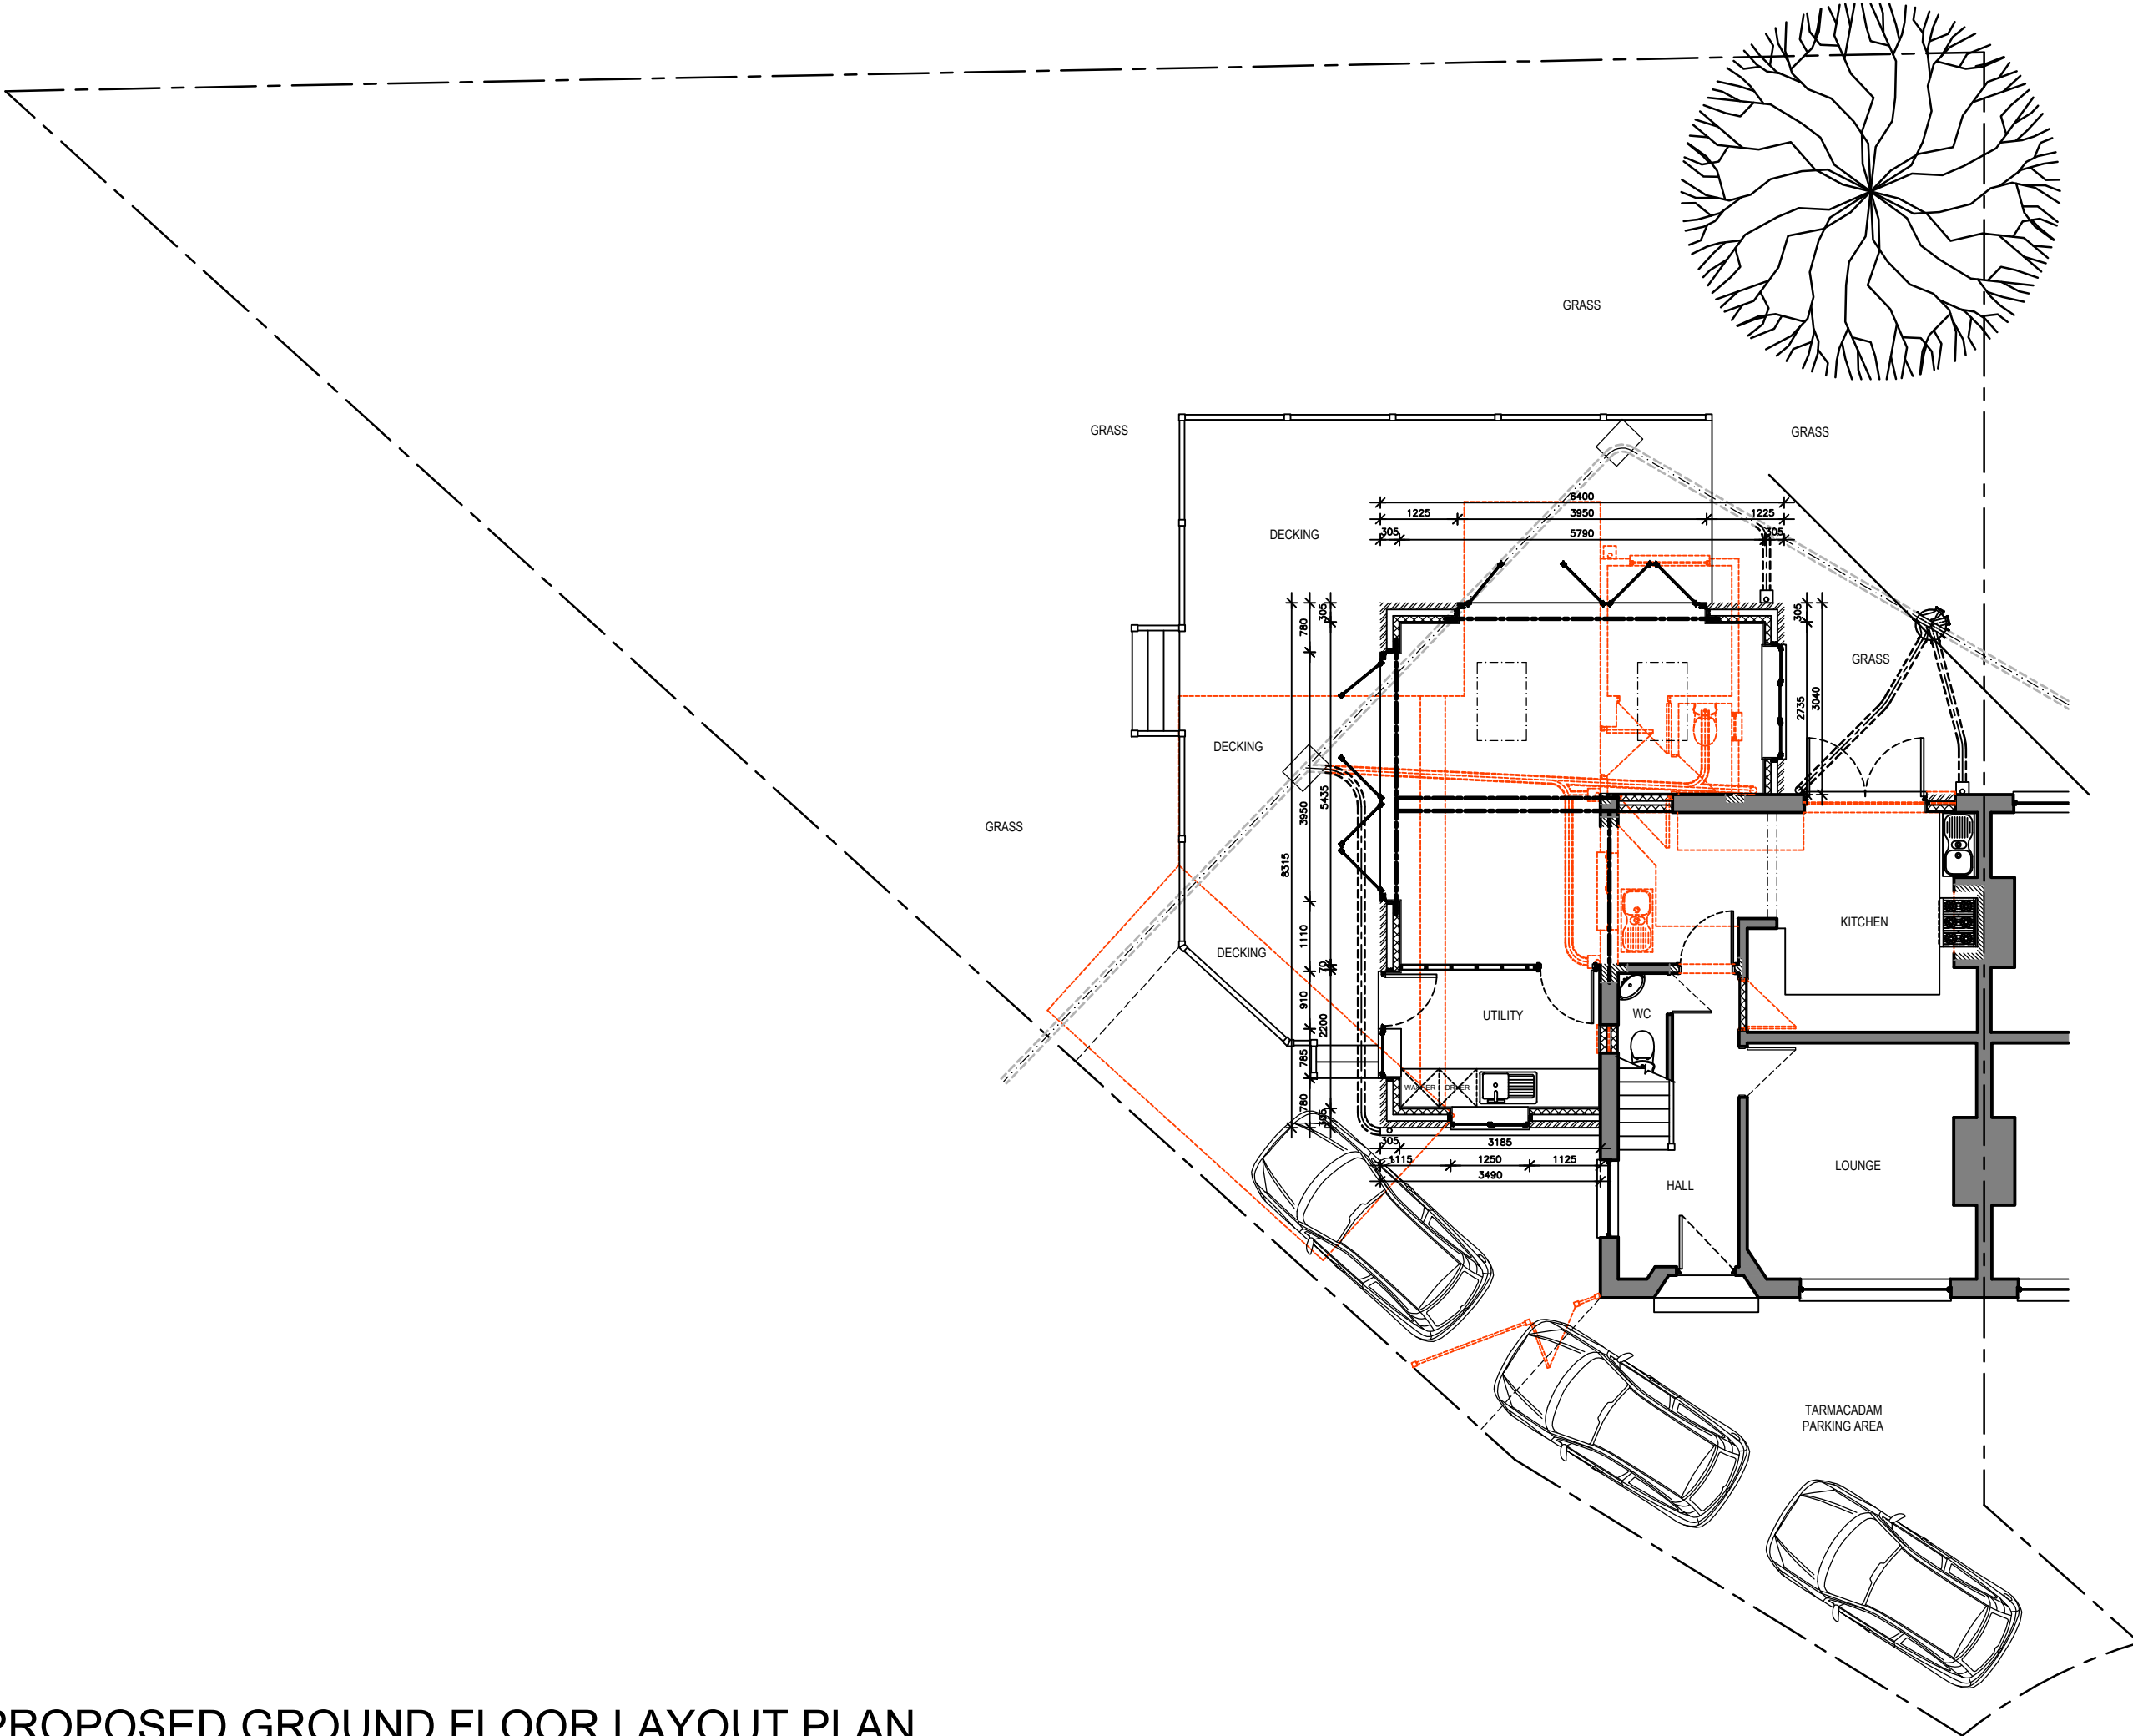


PROPOSED GROUND FLOOR LAYOUT PLAN.

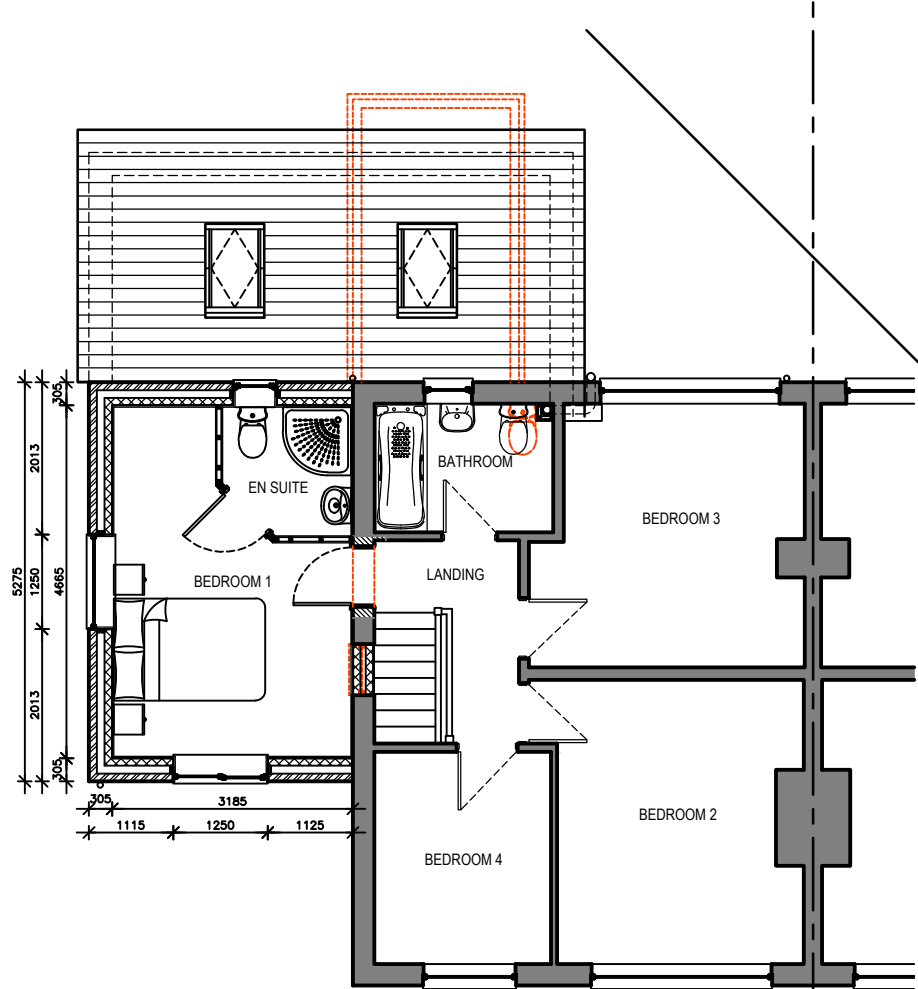

PROPOSED FIRST FLOOR LAYOUT PLAN.

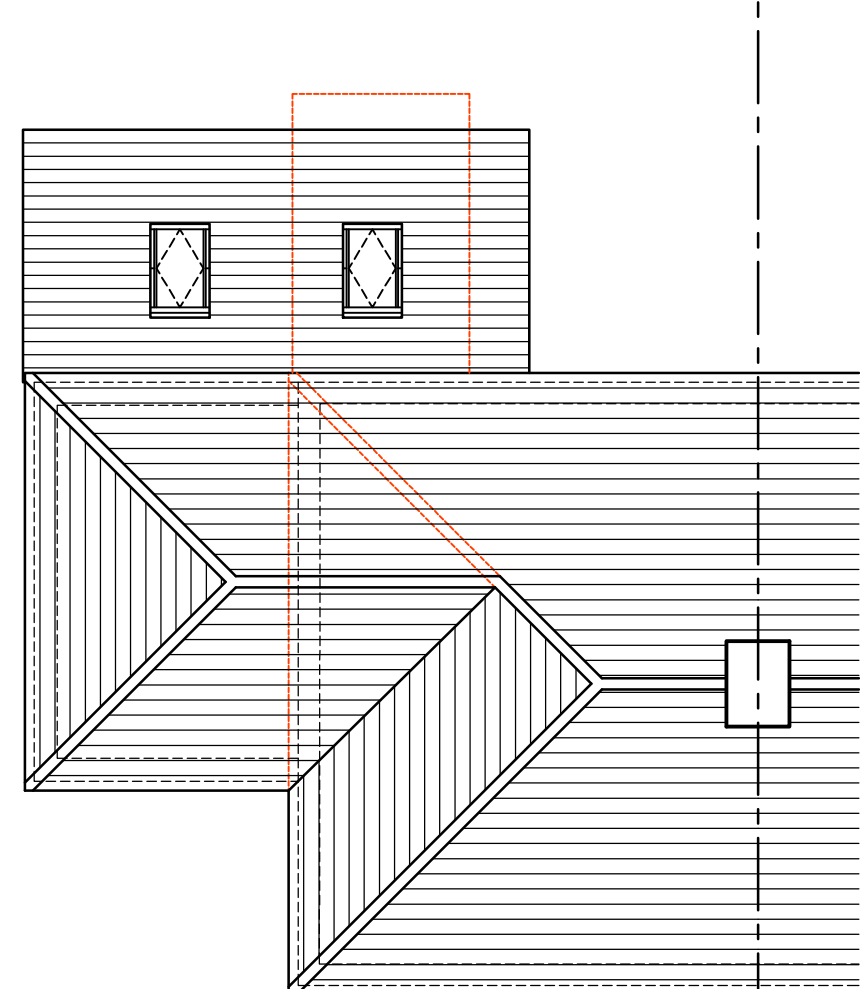

PROPOSED ROOF PLAN.

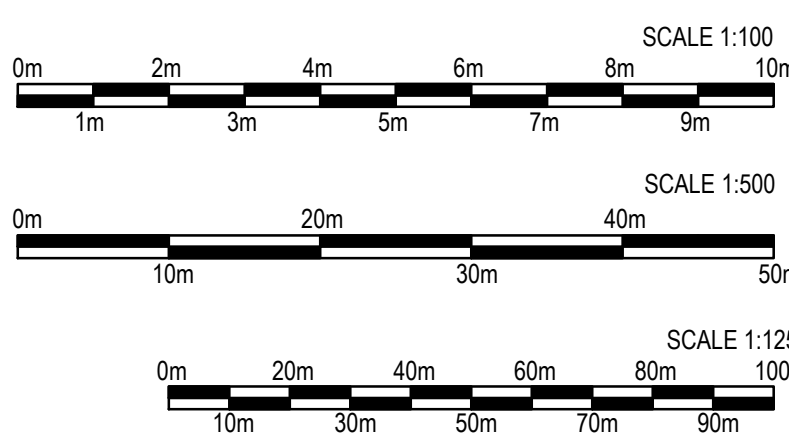

A. R. M. Designs is licensed to reproduce
Ordnance Survey Plan information under
Licence number 100057237.

General Notes		
No.	Revision/Issue	Date

This drawing is copyright and should not be reproduced without permission.
All dimensions to be checked on site before work is commenced.

**ARM Designs**
architectural services.

Arnold R. Middleton.
14, Capewell Street,
Sandford Hill,
Longton,
Stoke - on - Trent,
Staffs.
ST3 1JZ.
Tel:- 01782 321412
Mobile 07720 632641
arnie.r.middleton@gmail.com

Client
MR and MRS. M. WILSON.

Project Name and Address
PROPOSED TWO STOREY SIDE EXTENSION AND
SINGLE STOREY REAR EXTENSION AT
56, THE UPLANDS, BIDDULPH, STOKE ON TRENT,
STAFFORDSHIRE. ST6 7EP.

Title
PROPOSED GROUND AND FIRST FLOOR LAYOUT
PLANS, ROOF PLAN, ELEVATIONS, BLOCK PLAN
AND LOCATION PLAN.

Date	Scale
22nd JUNE 2021	1 : 100, 1: 500 and 1 : 1250 @ A1
Drawing Number	Revision
A R M 2104/PL/01	