




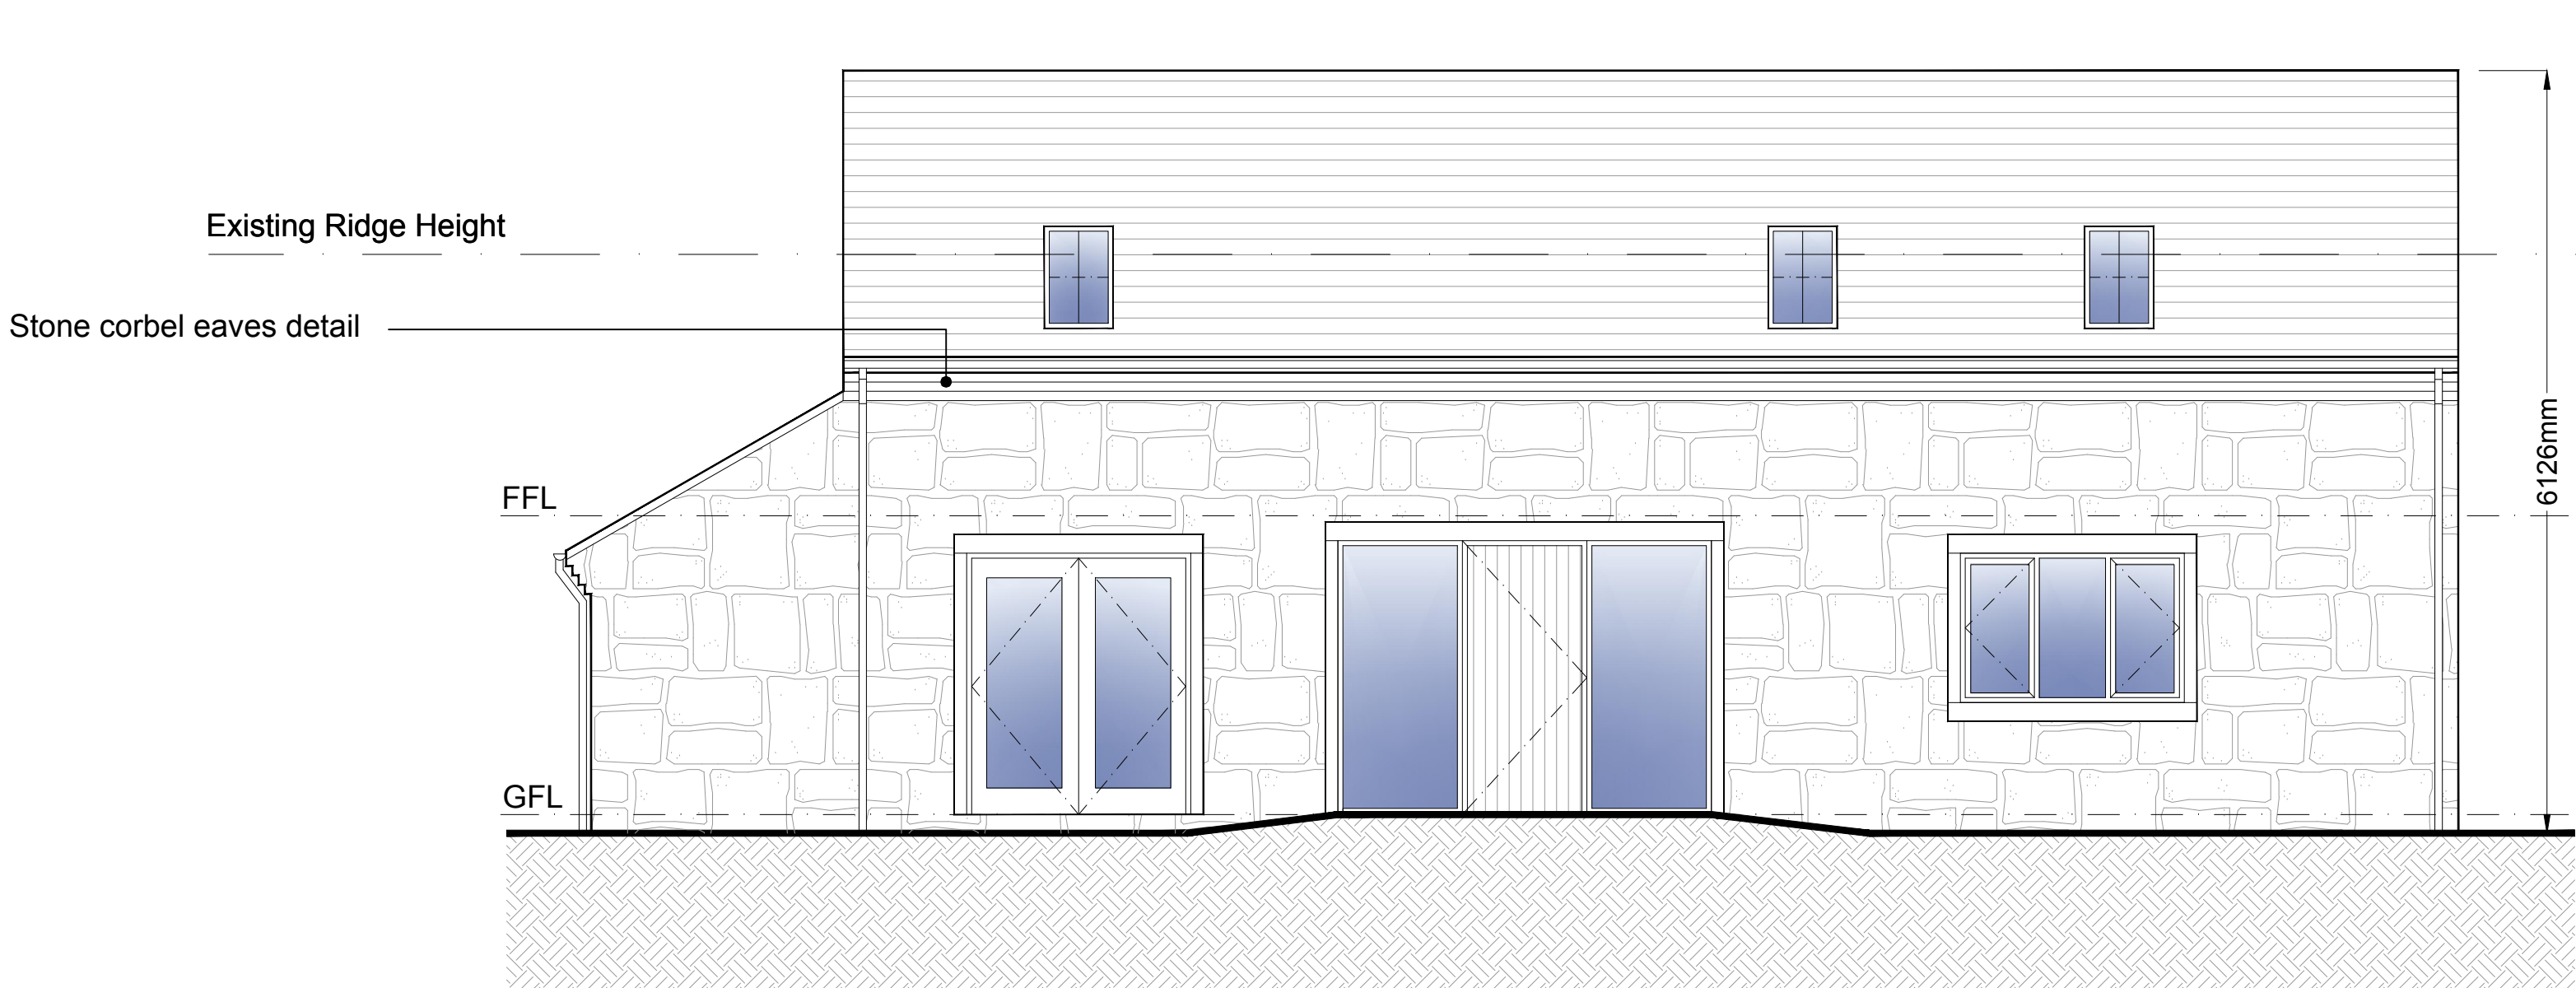


PROPOSED FRONT ELEVATION (SOUTH)

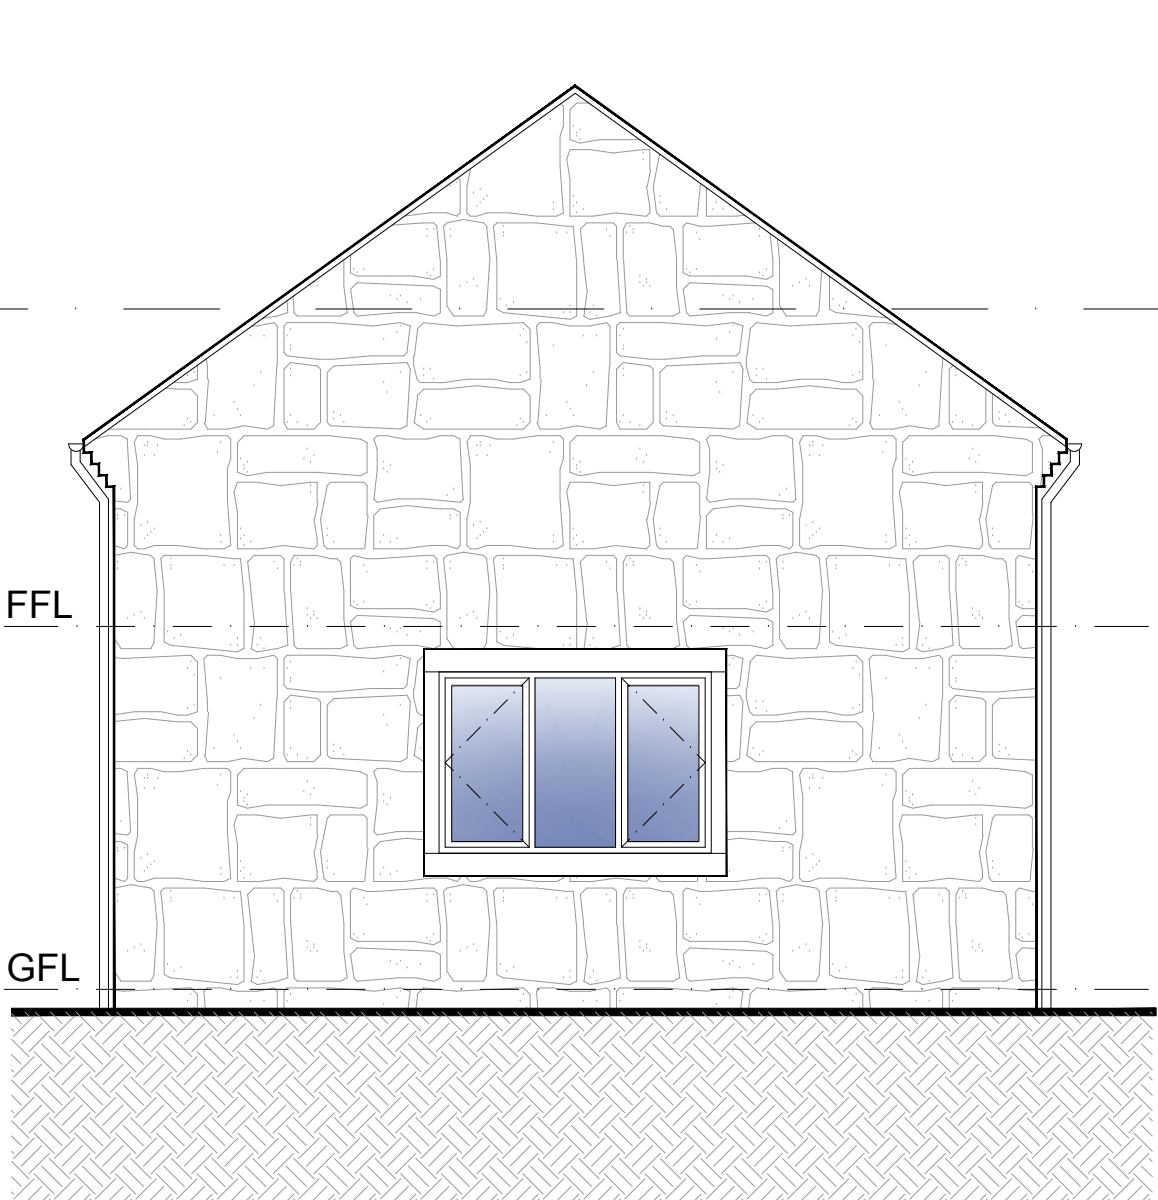


PROPOSED SIDE ELEVATION (EAST)

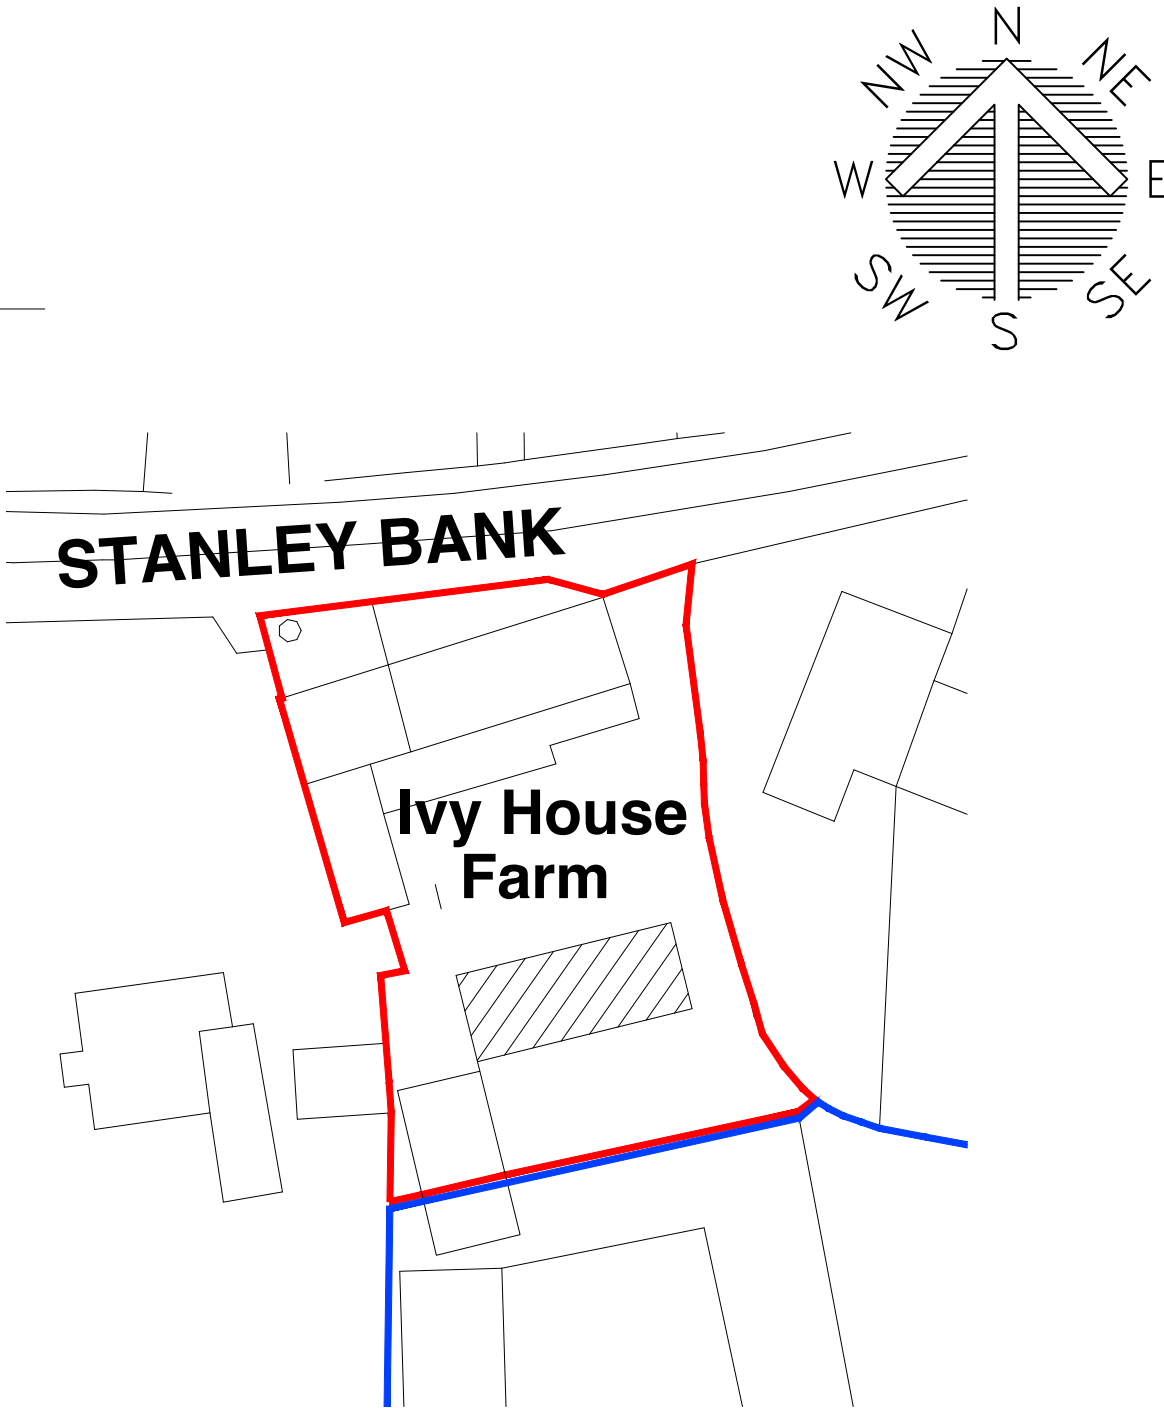


PROPOSED SITE PLAN - 1:500

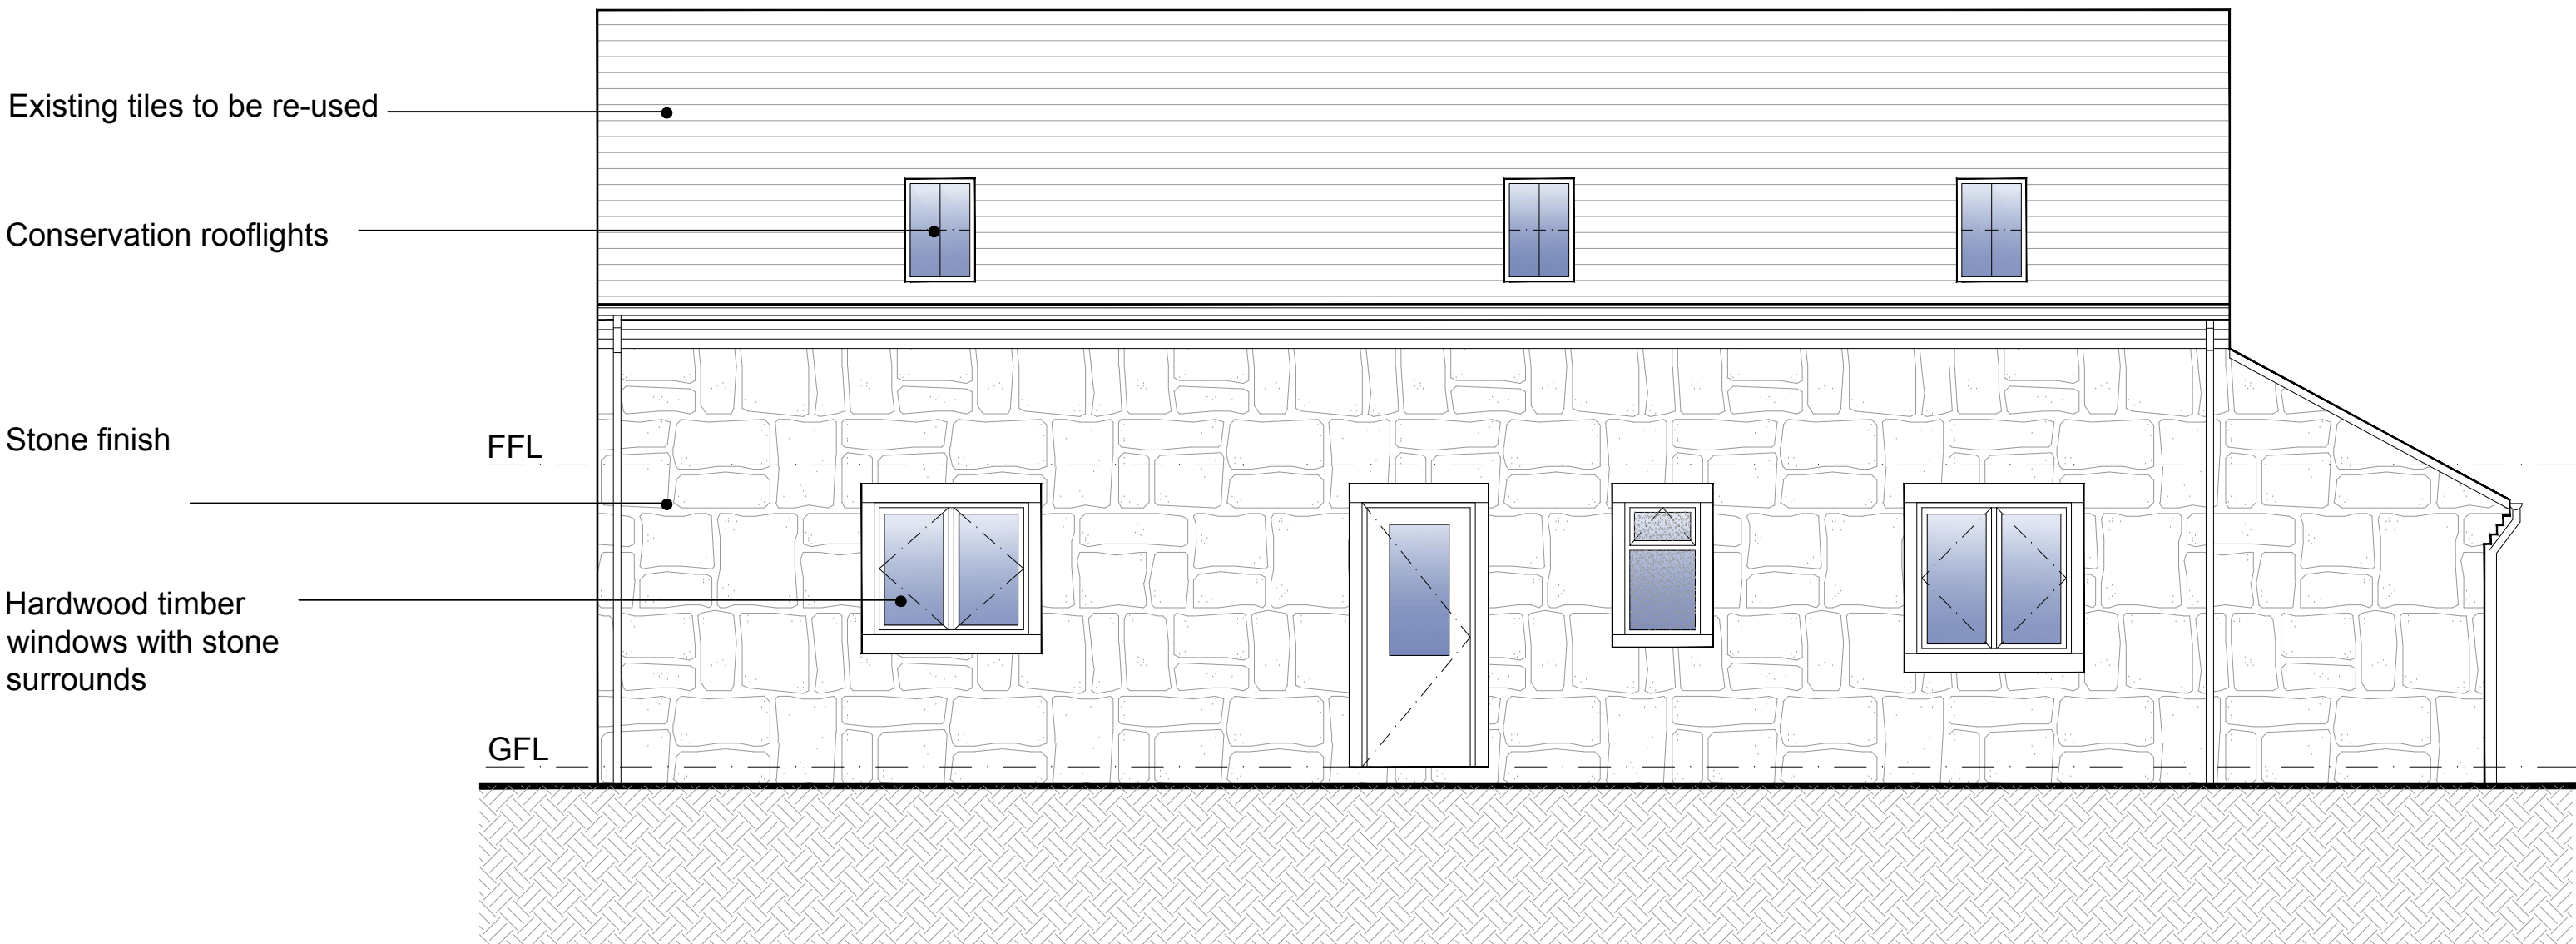


PROPOSED FRONT ELEVATION (NORTH)

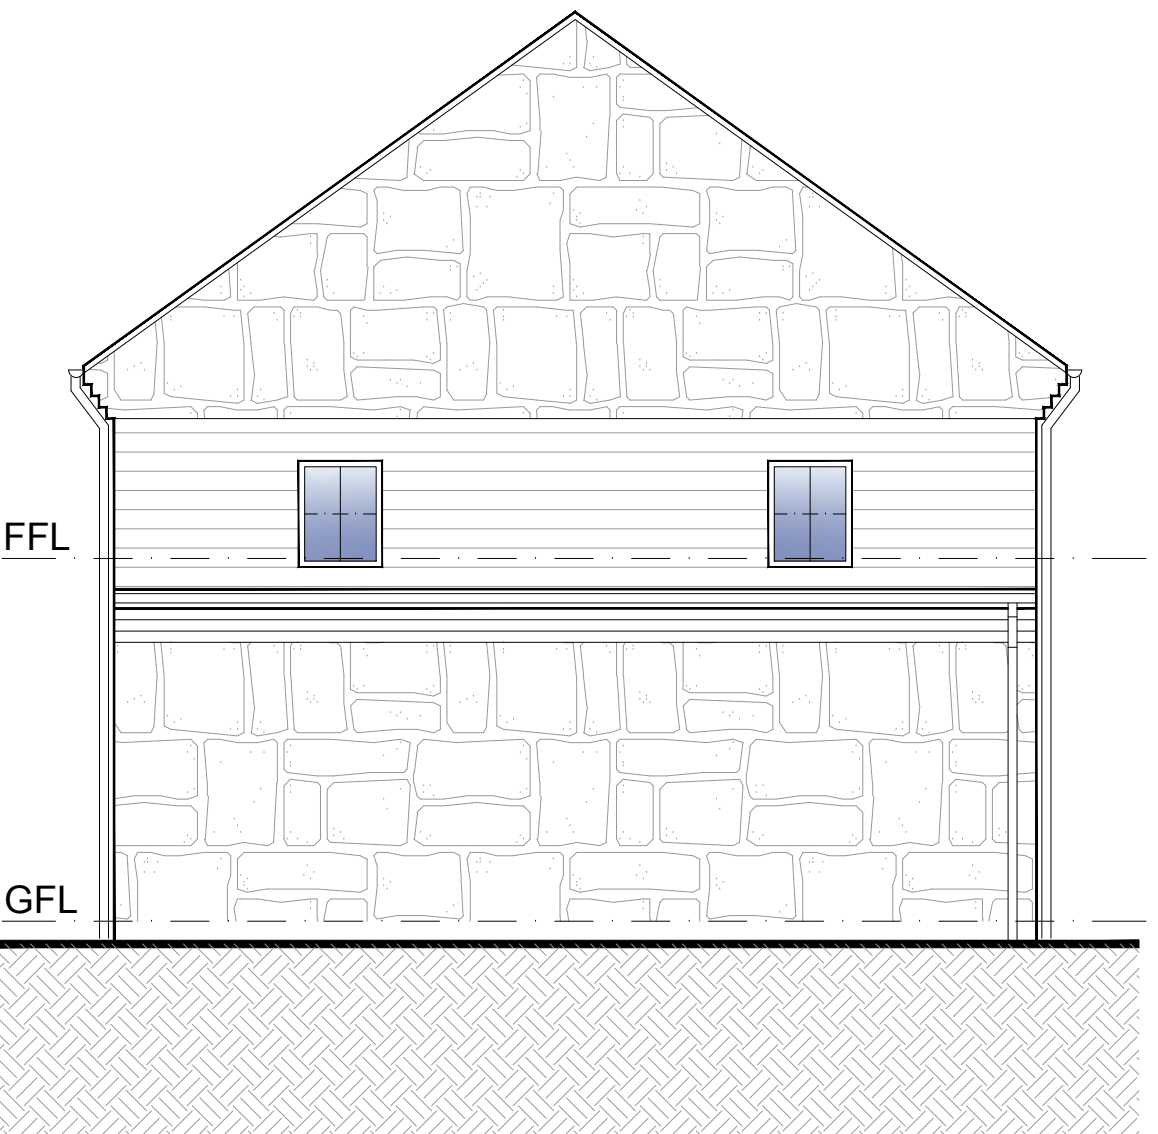


PROPOSED SIDE ELEVATION (WEST)

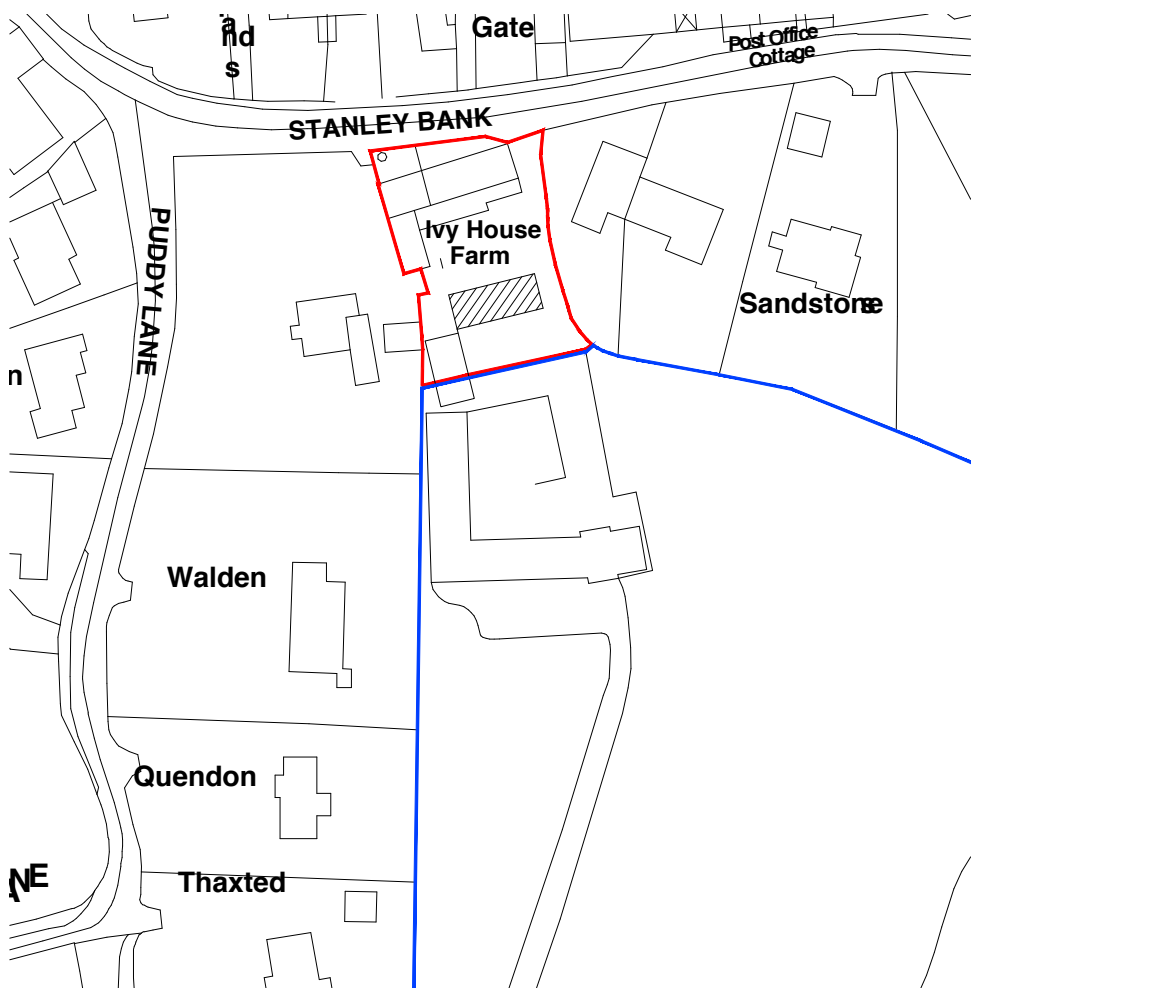

PROPOSED LOCATION PLAN - 1:1250

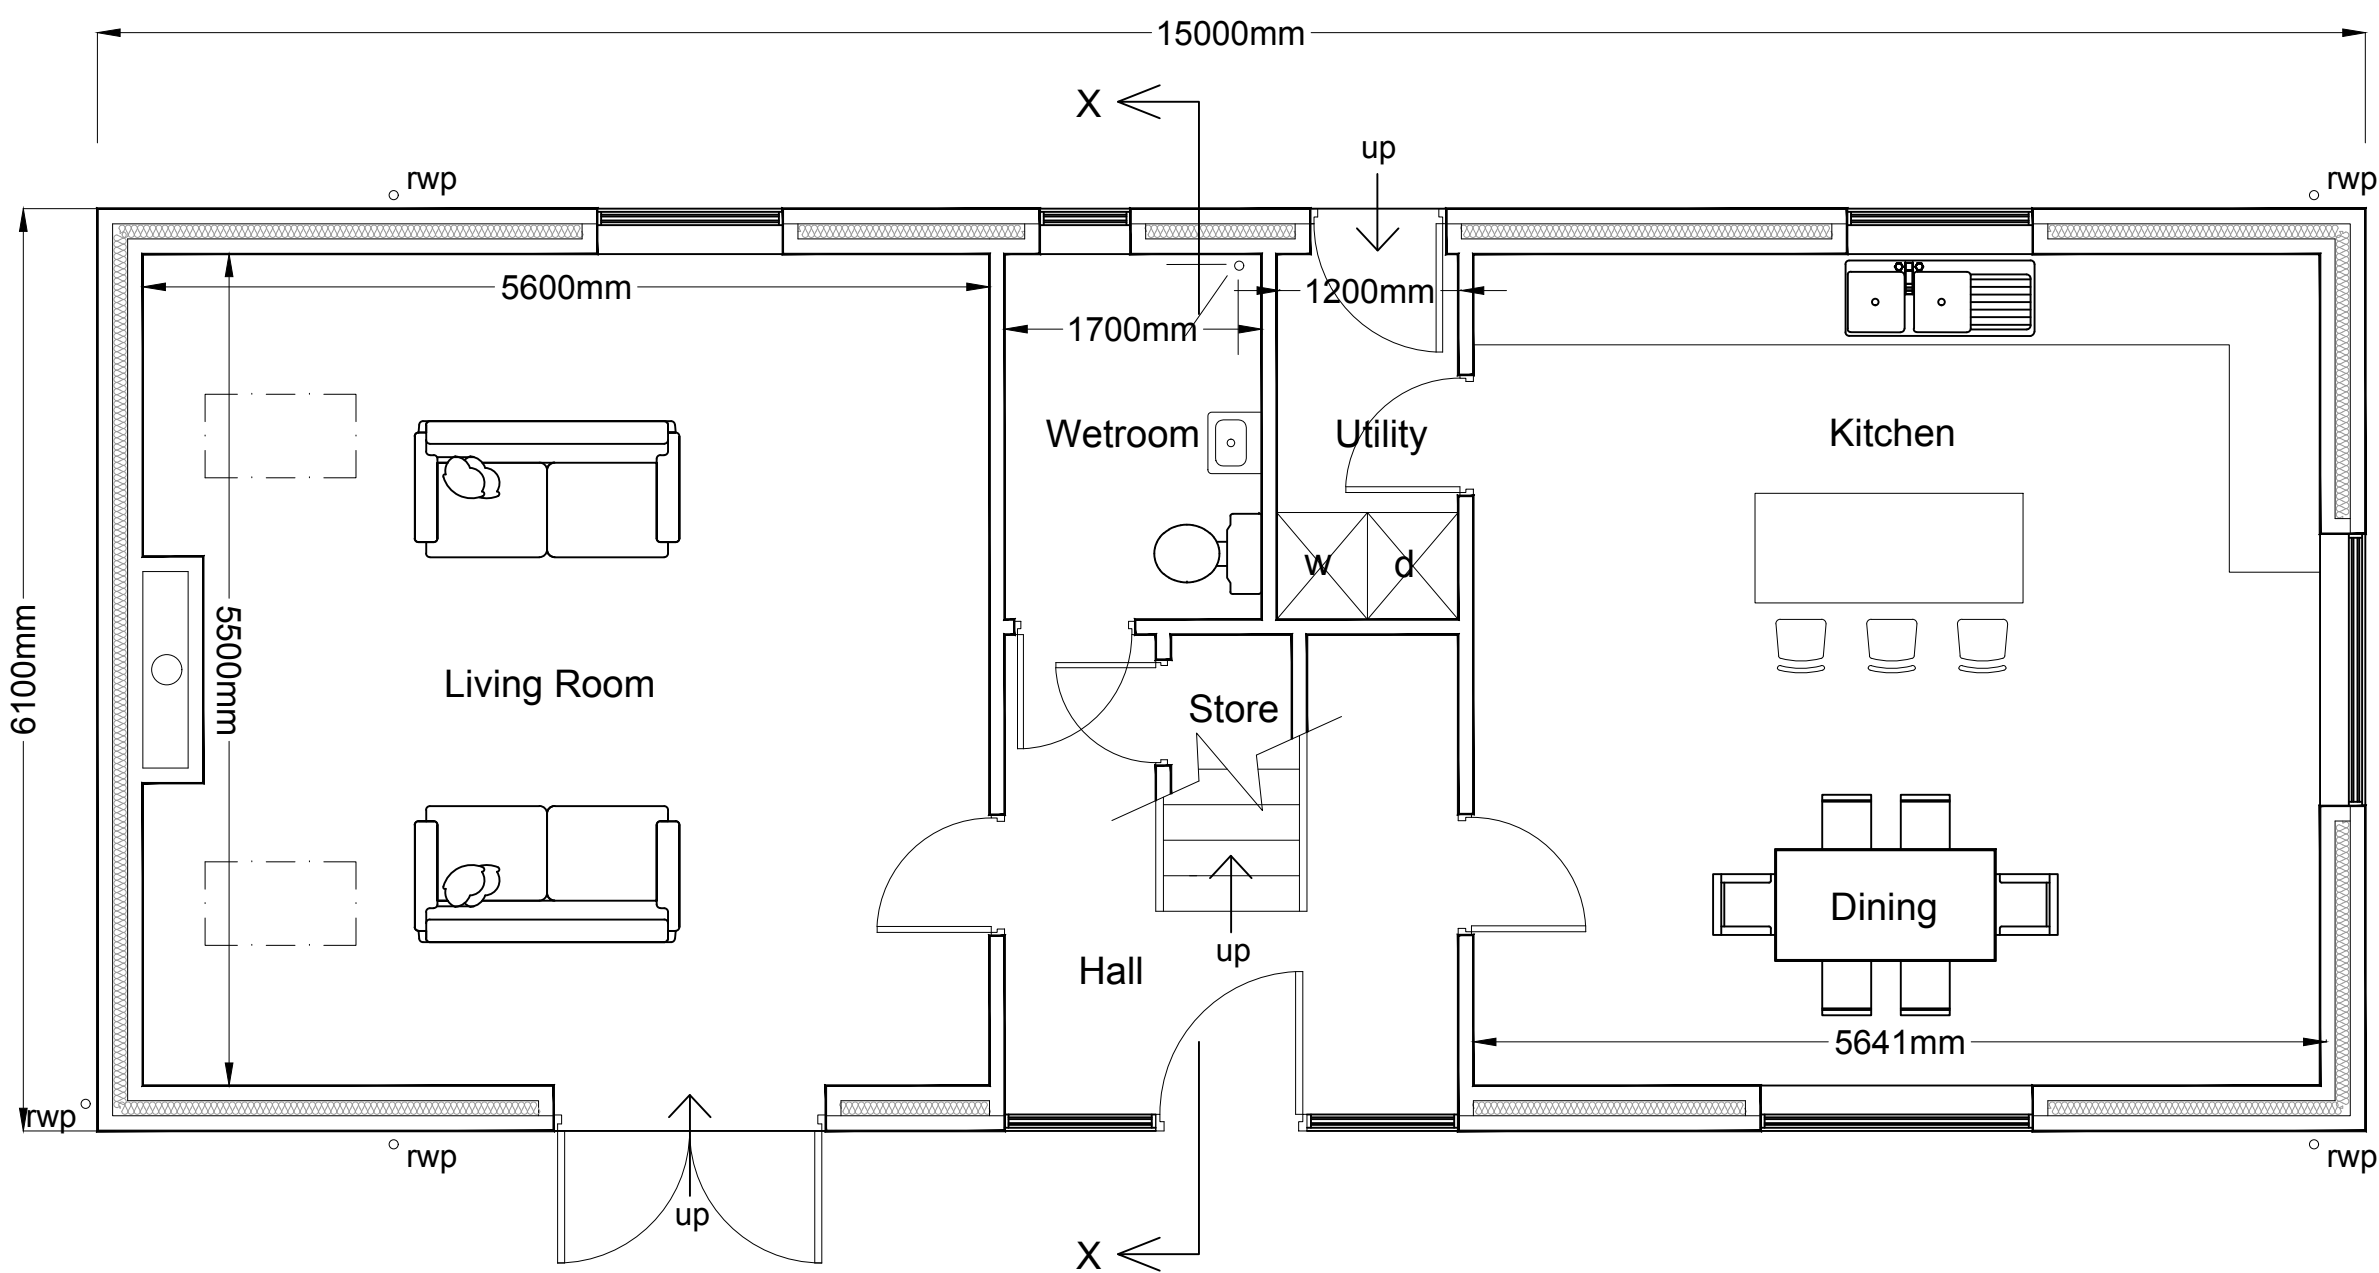

PROPOSED GROUND FLOOR PLAN

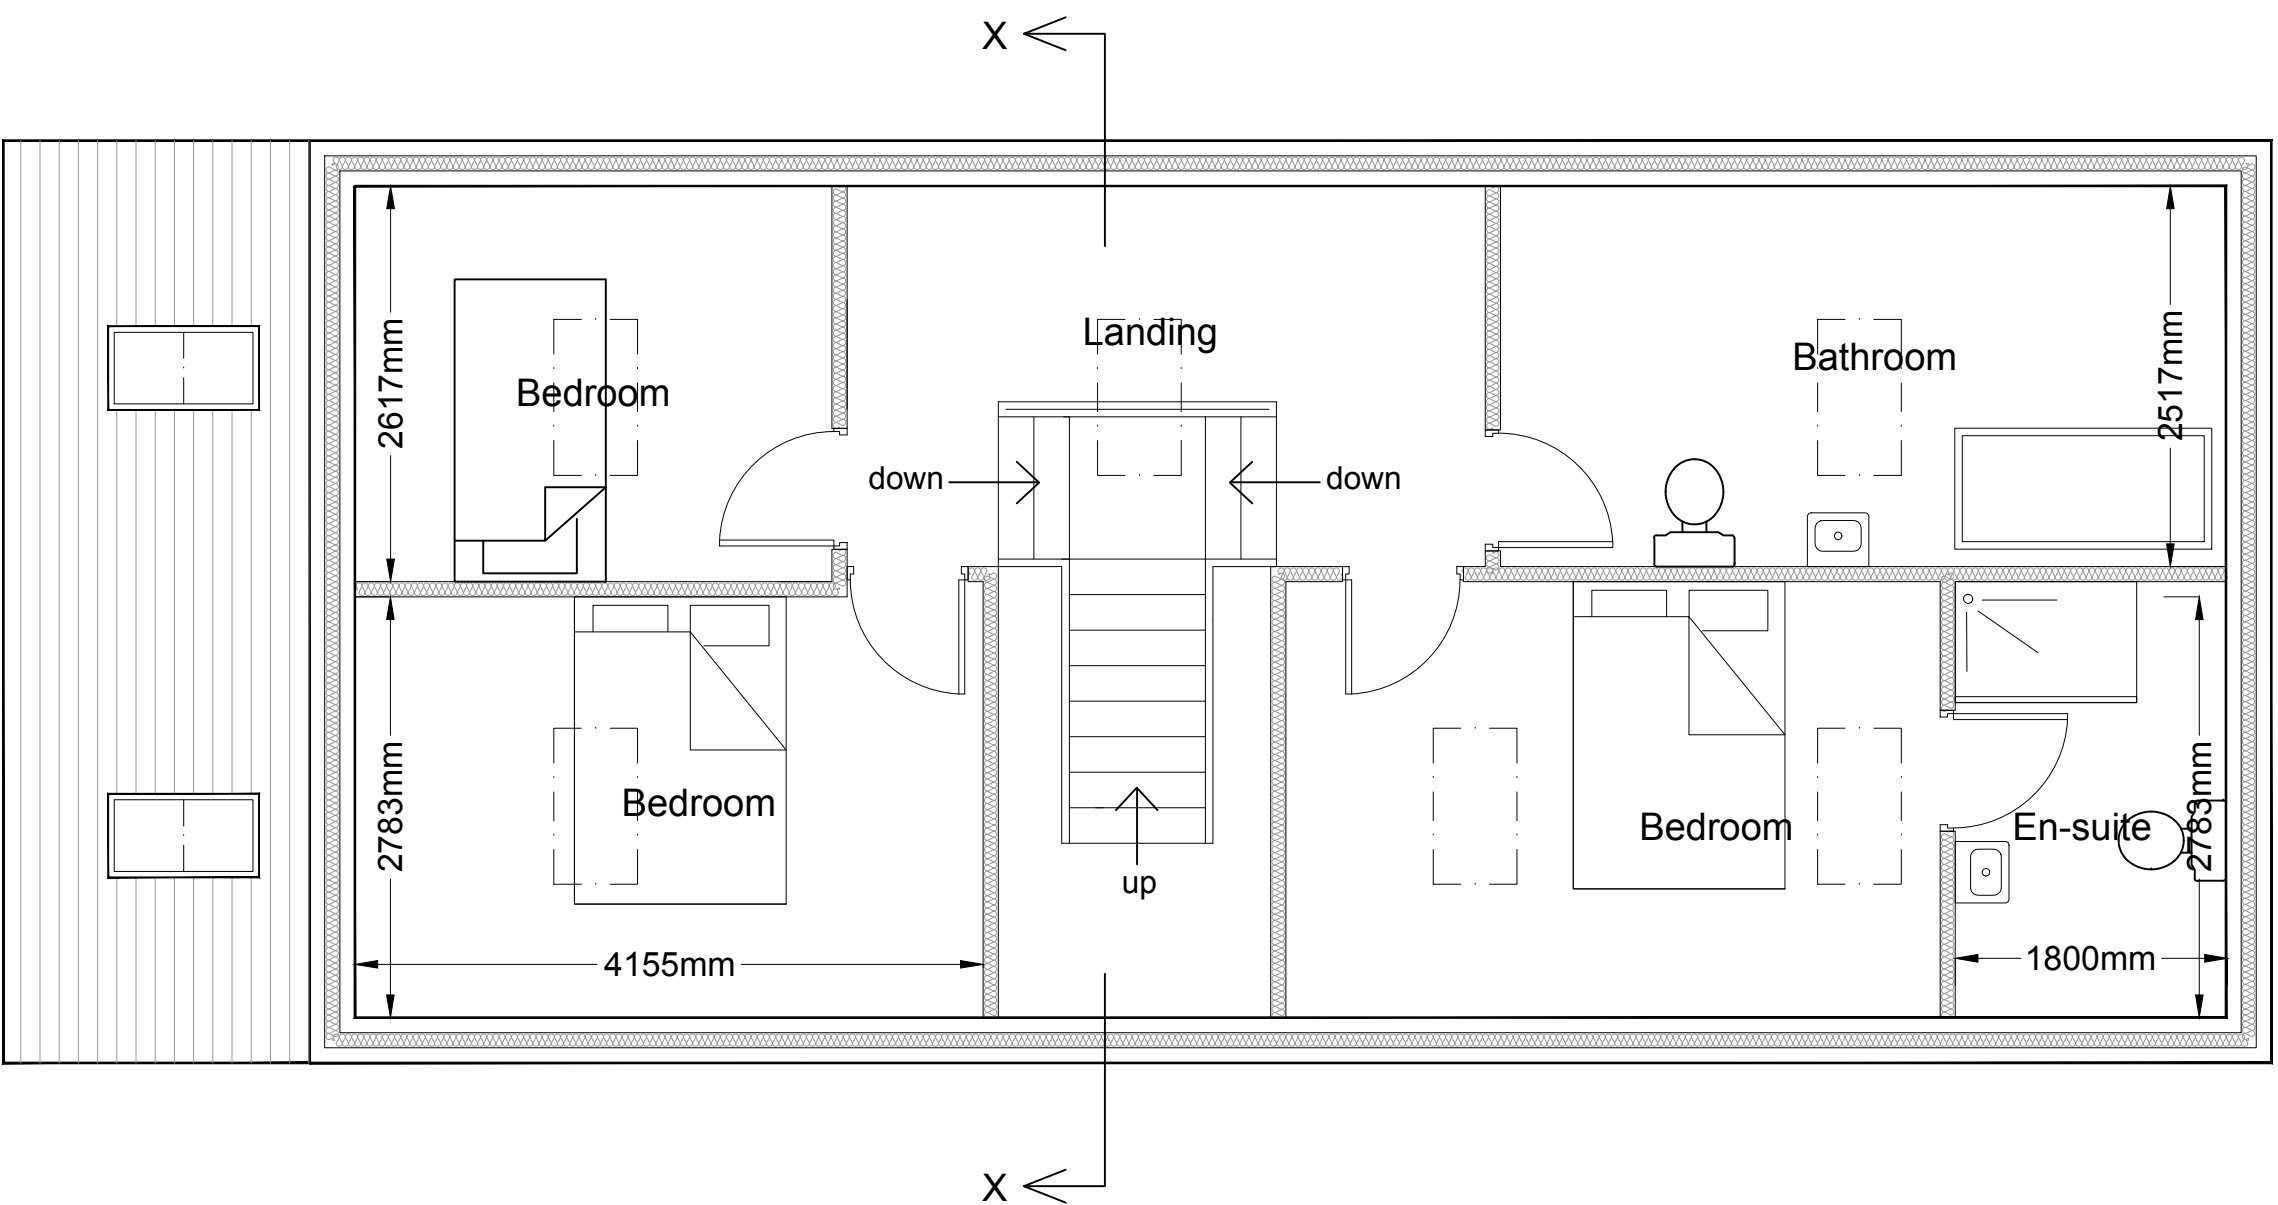

PROPOSED FIRST FLOOR PLAN



FOREFRONT

DEVELOPMENT CONSULTING

4 Ridge House, Ridge House Drive, Festival Park, S-O-T. ST1 5SJ
Office 01782 216912 WWW.FOREFRONTDC.COM

CLIENT

MR C McGUINNESS

PROJECT

Proposed demolition of existing milking parlour and
erection of detached dwelling at Ivy House Farm,
Tompkin Road, Stanley. Staffordshire. ST9 9LX

TITLE

Proposed Floor Plans, Elevations and Section X-X

SCALE

1:50 @ A1

DRG NO.

21-101-02

REV.

DRAWN

ATG

DATE

15 / 06 / 21

DESCRIPTION

DATE

The contents of this drawing are the copyright of Forefront Development Consulting Ltd