




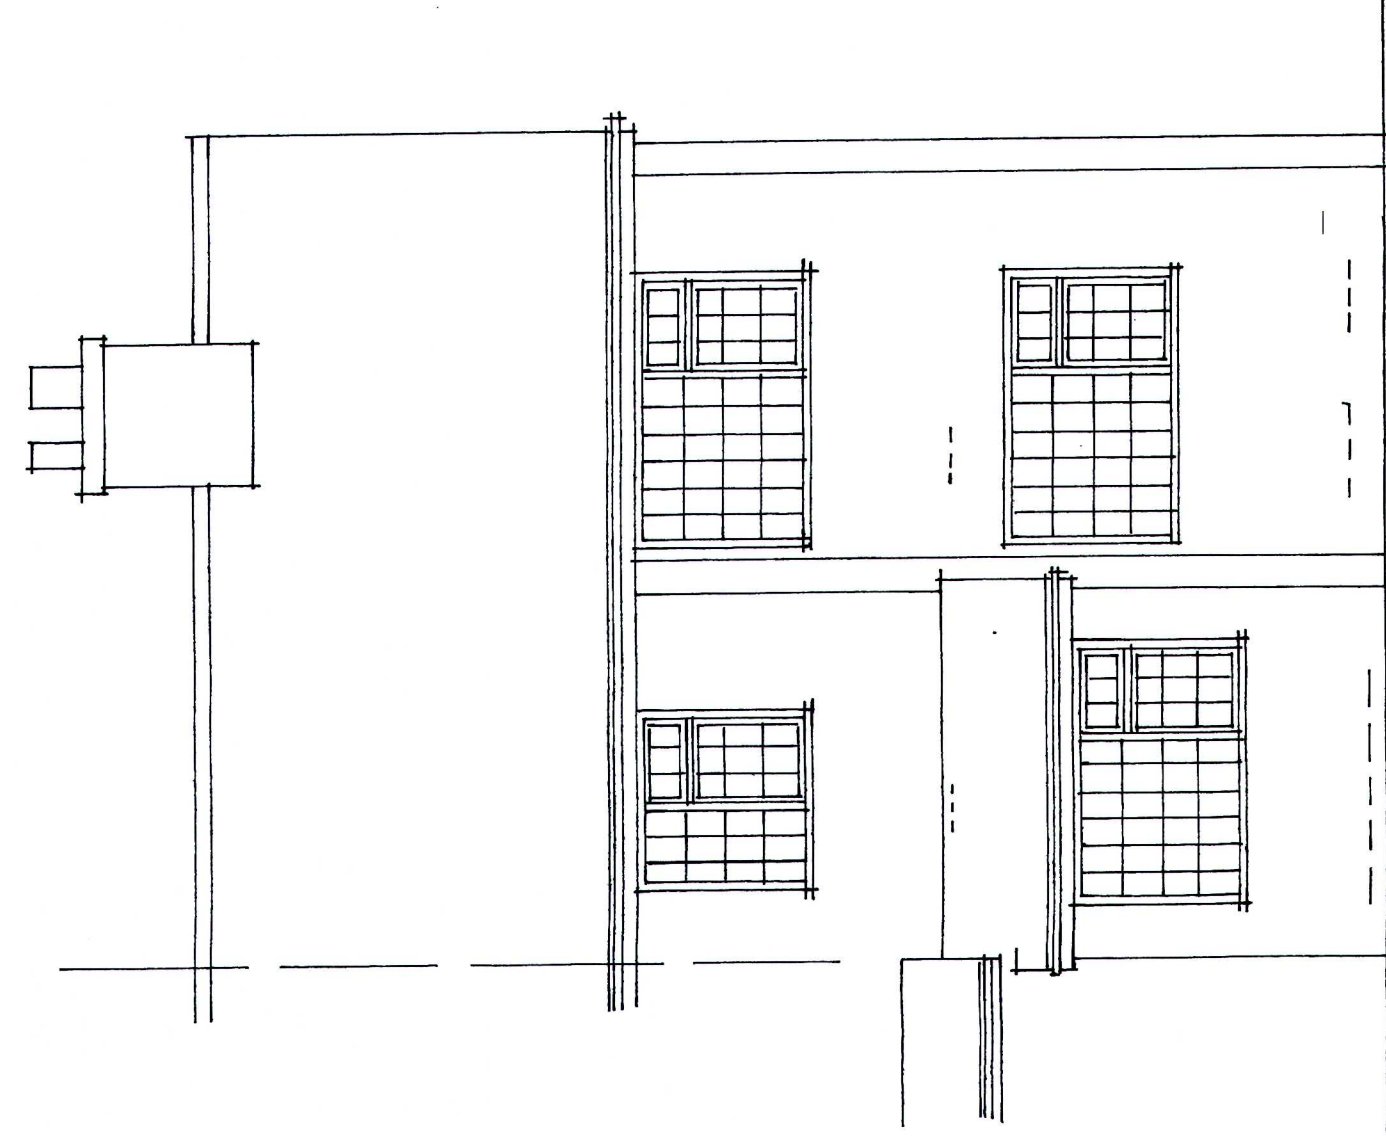


Front elevation.

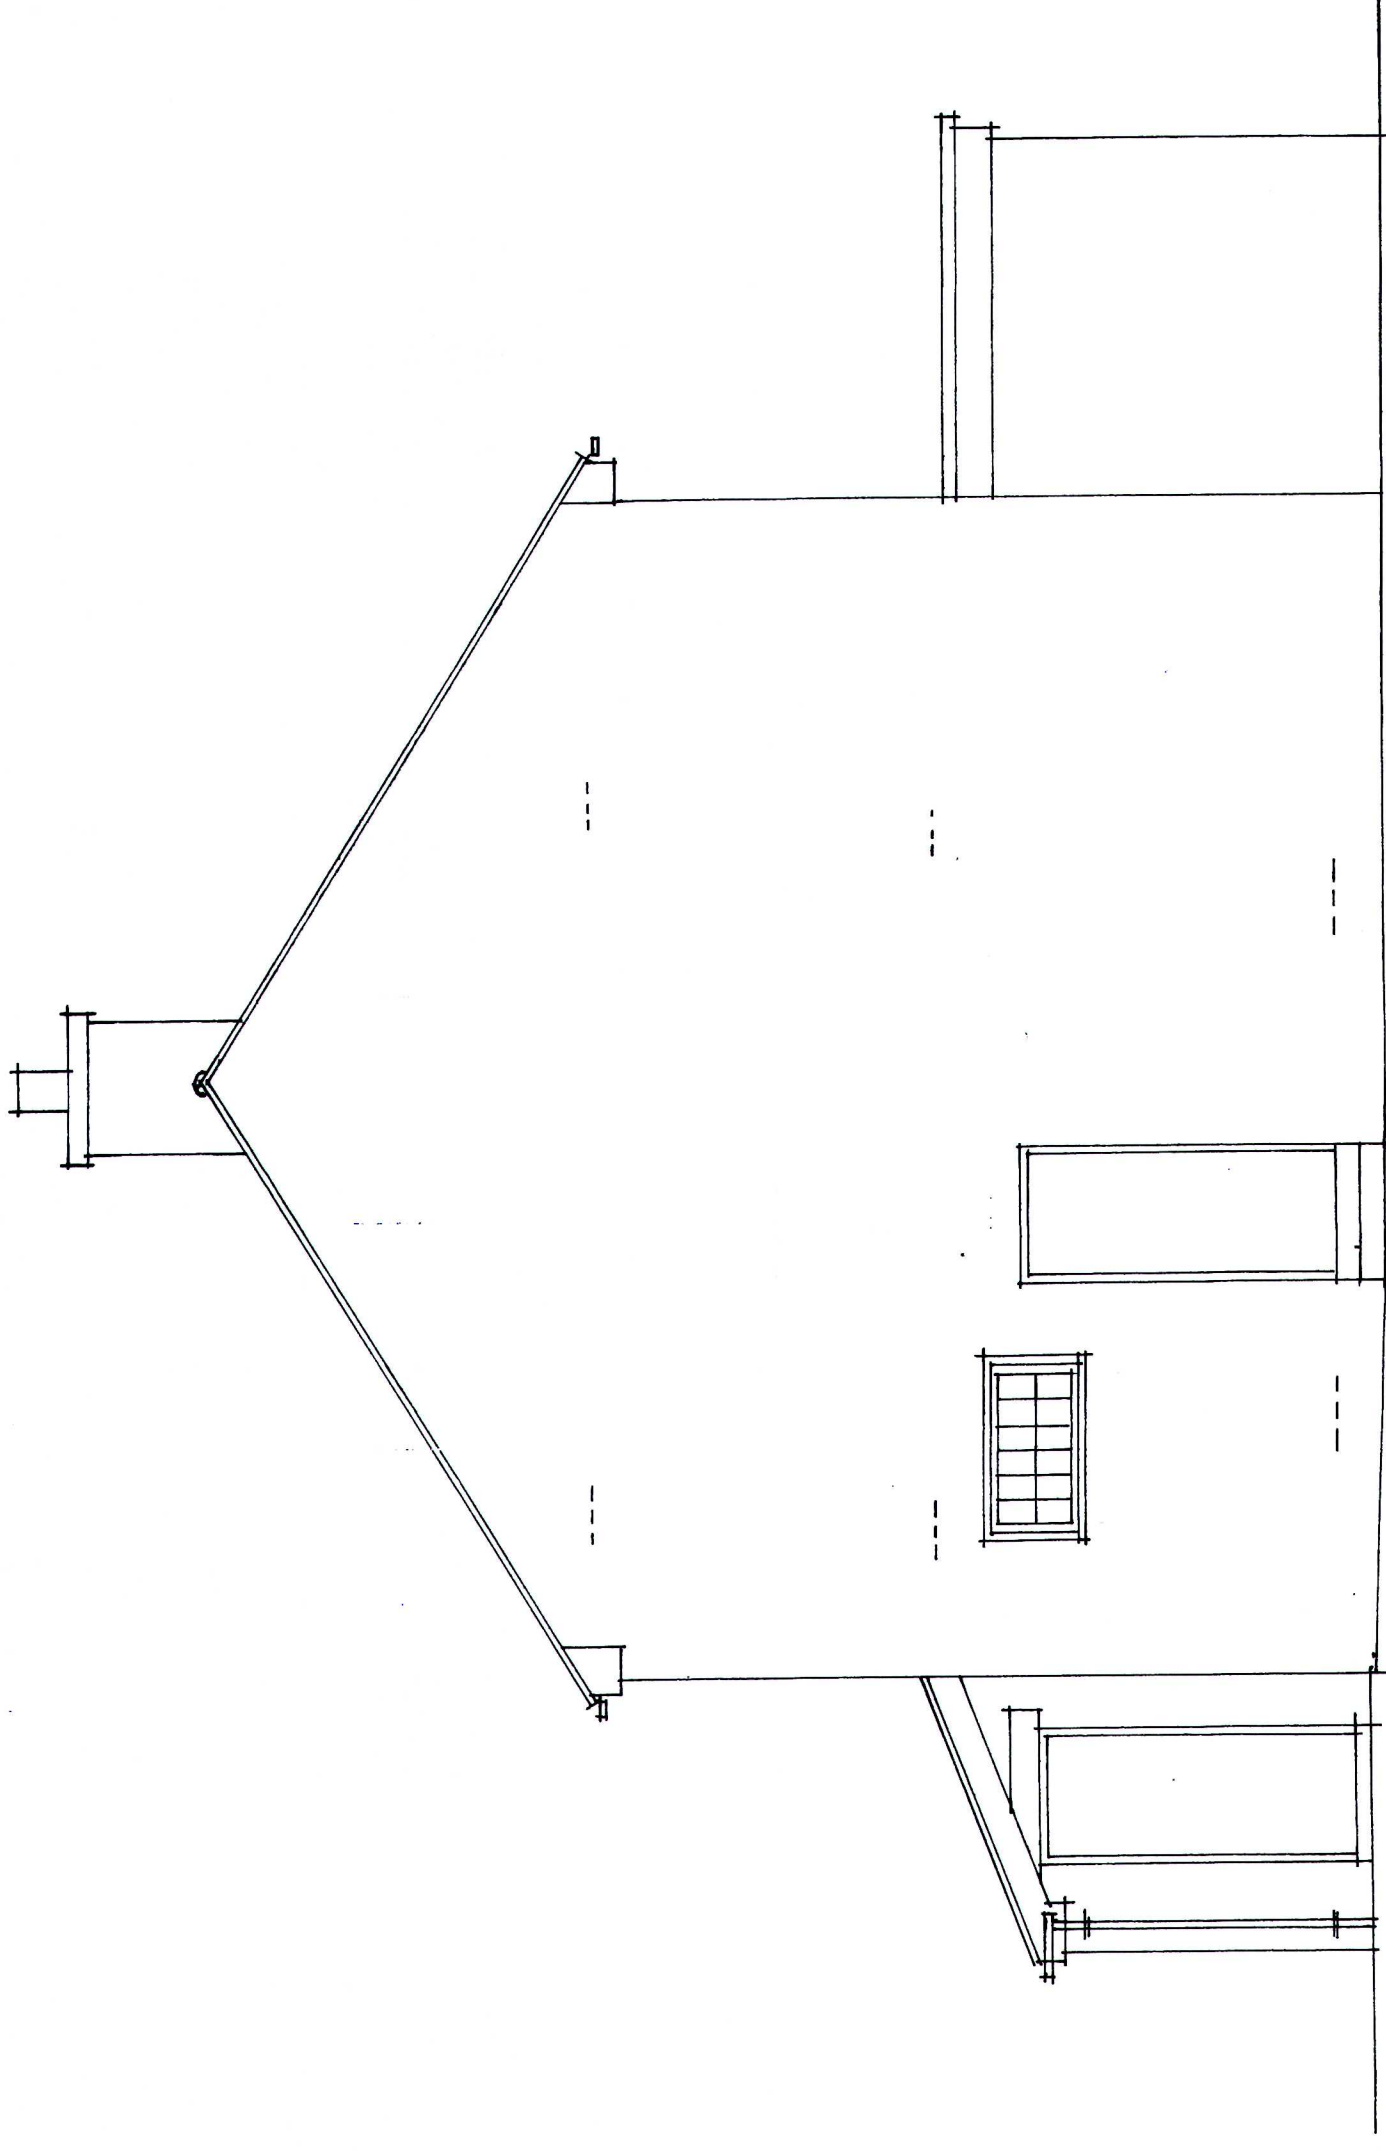


Side elevation.

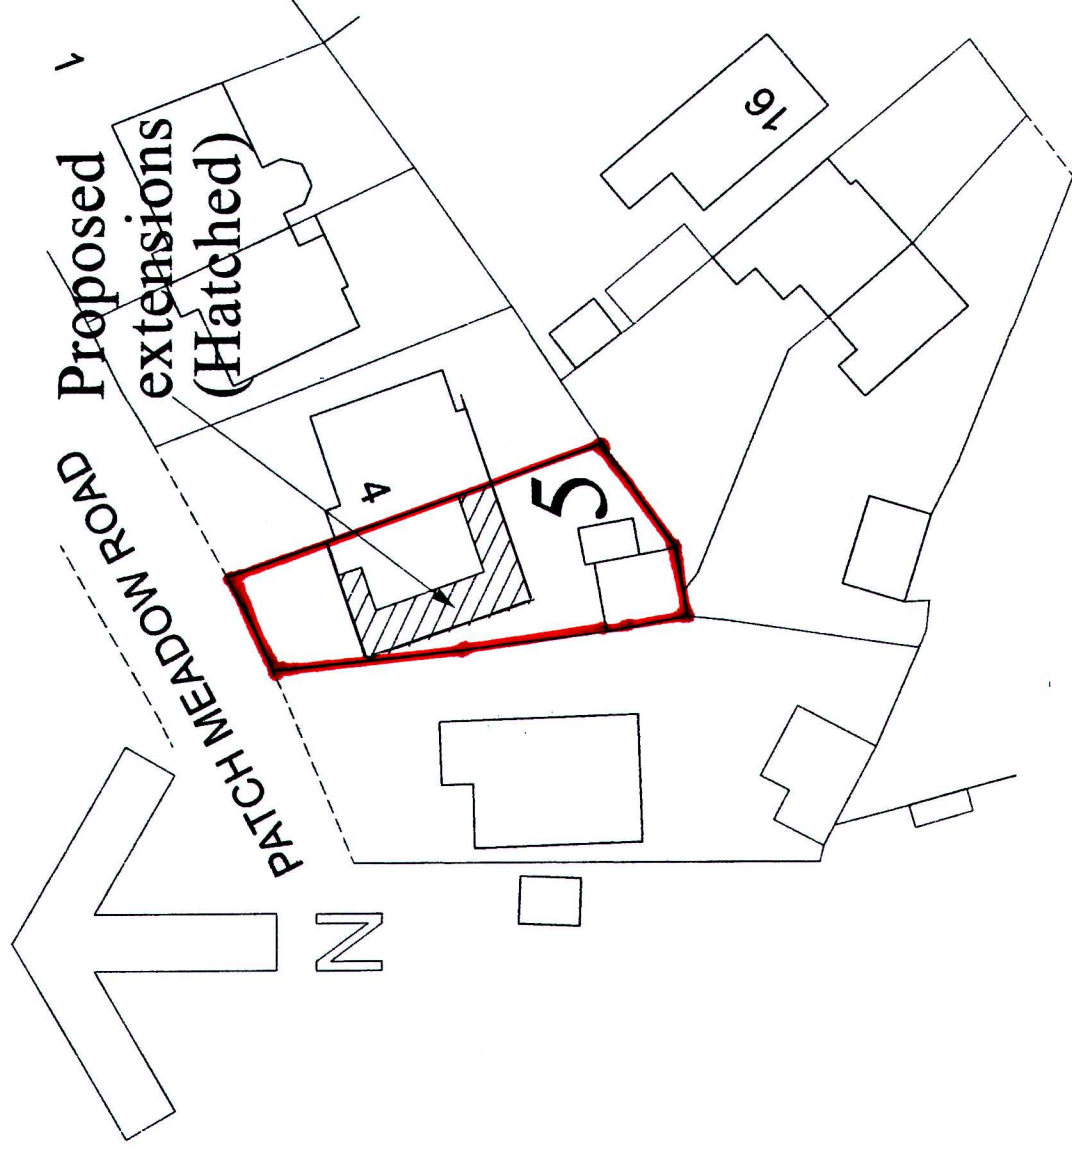


BLOCK PLAN

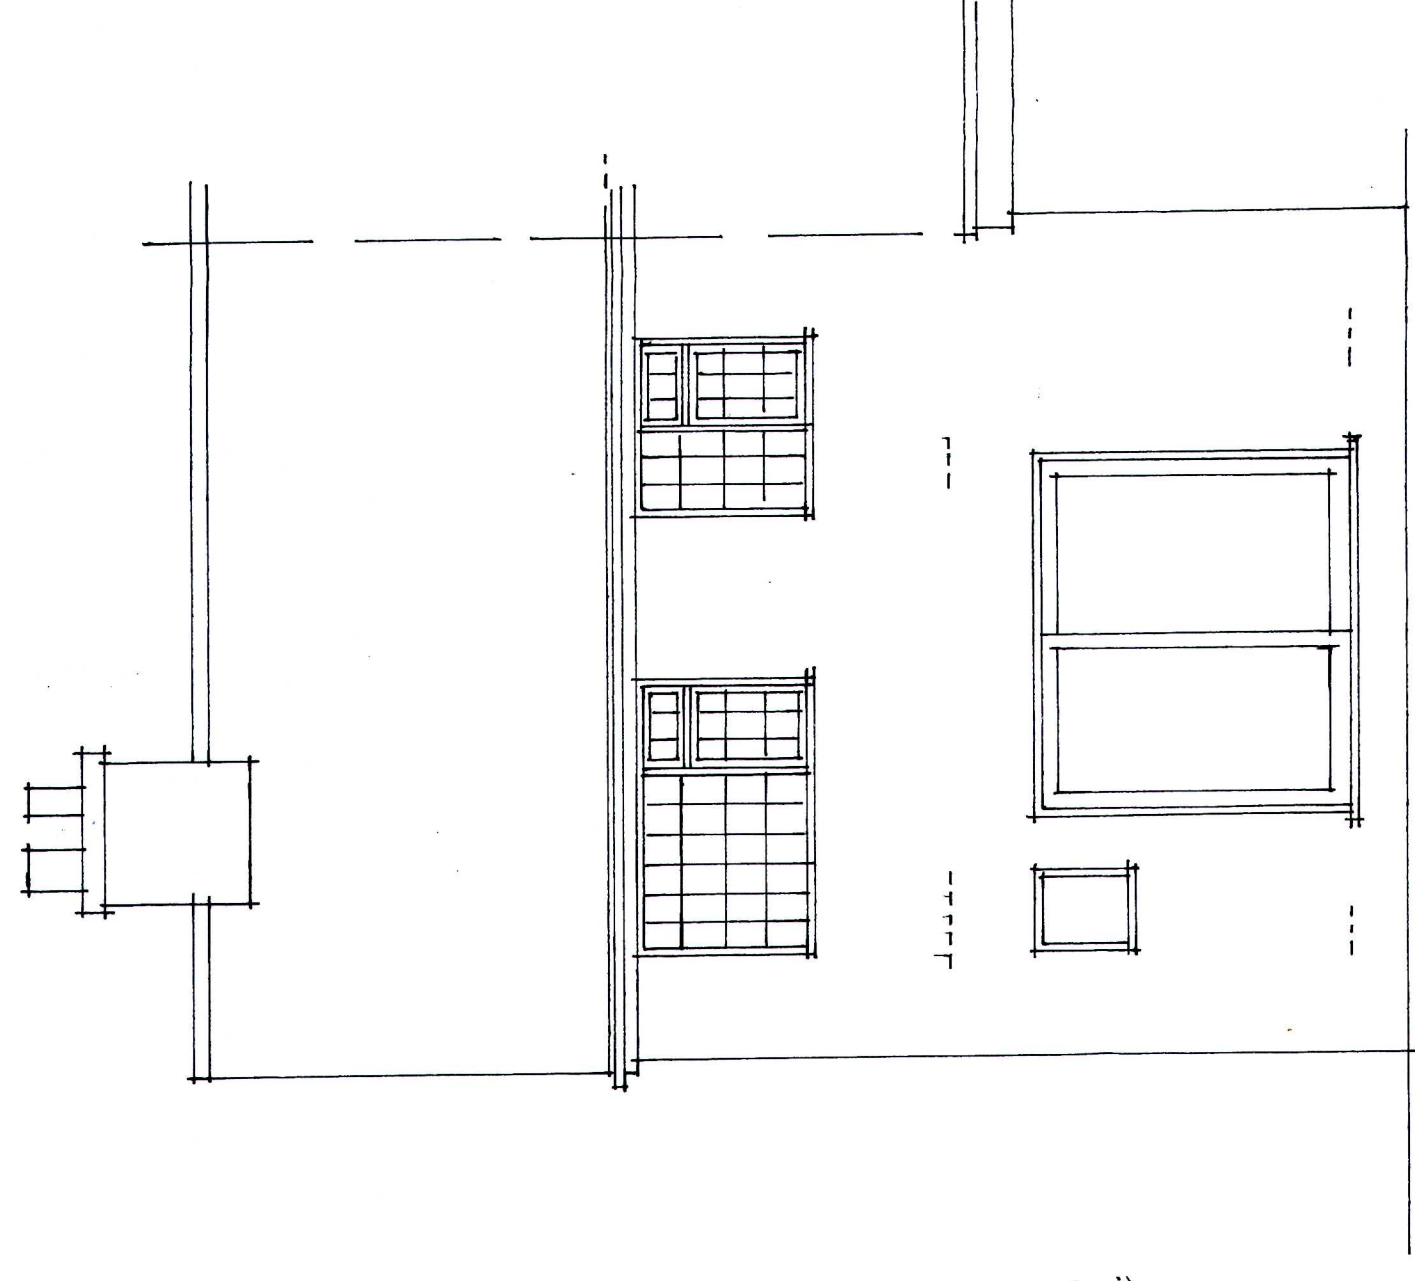


Rear elevation.

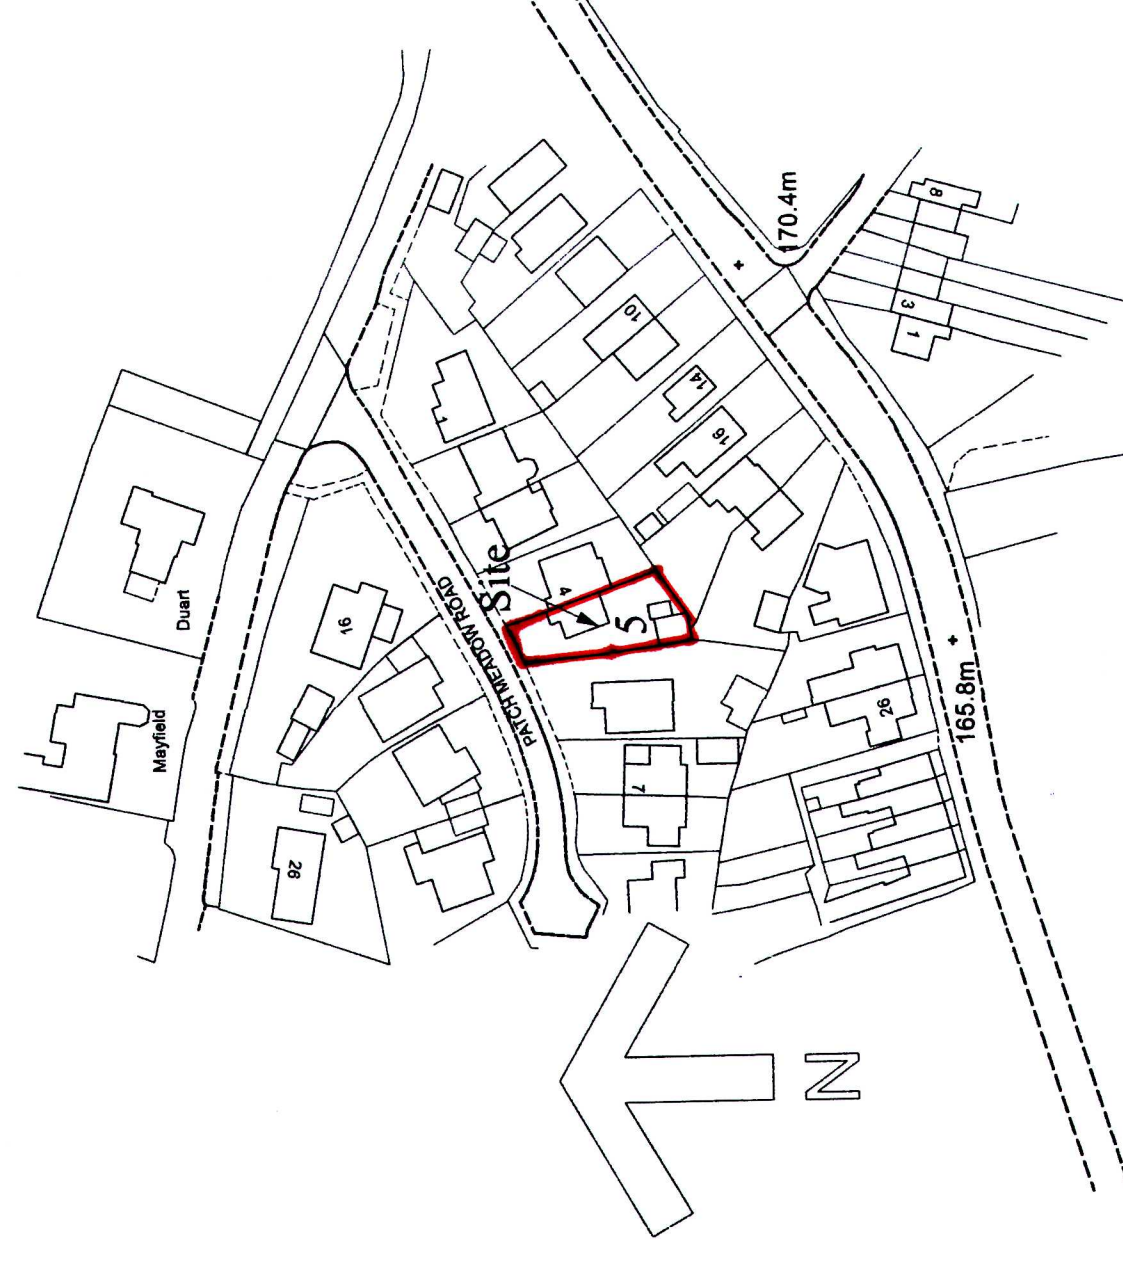

LOCATION PLAN

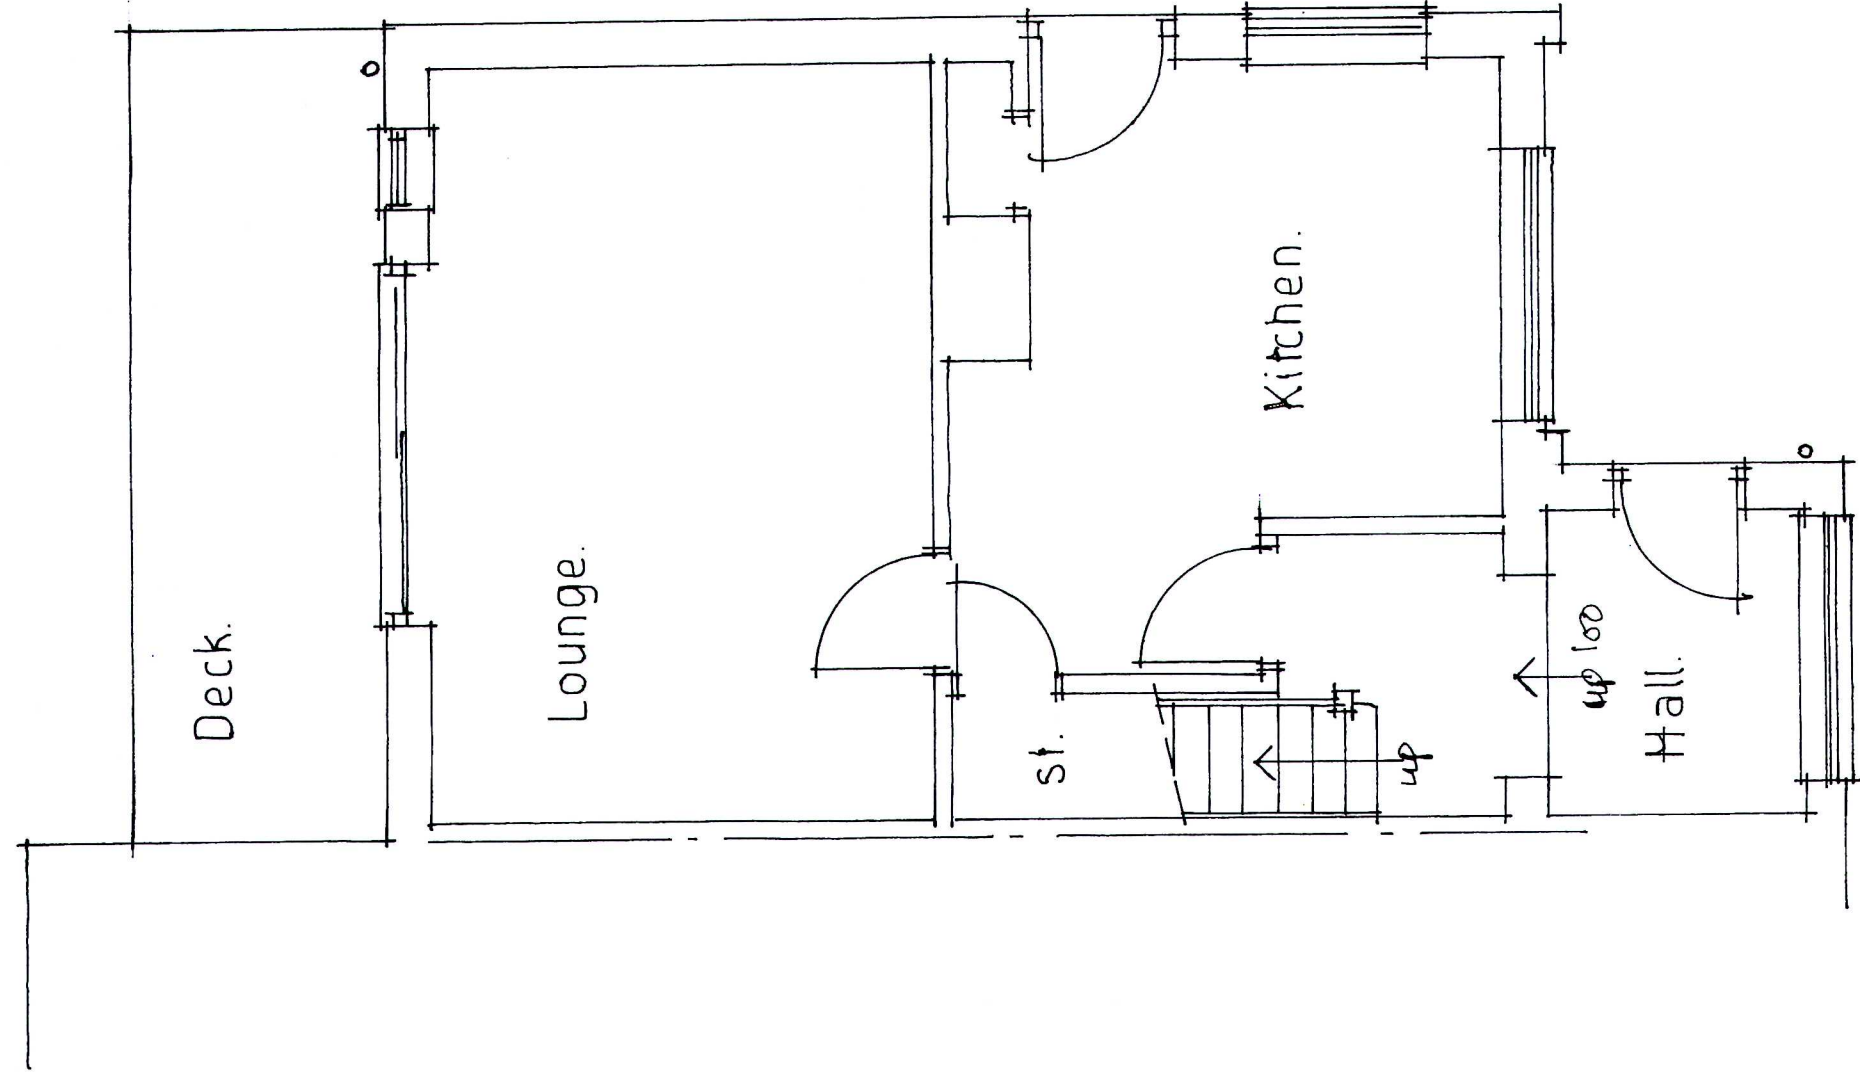

Ground floor plan

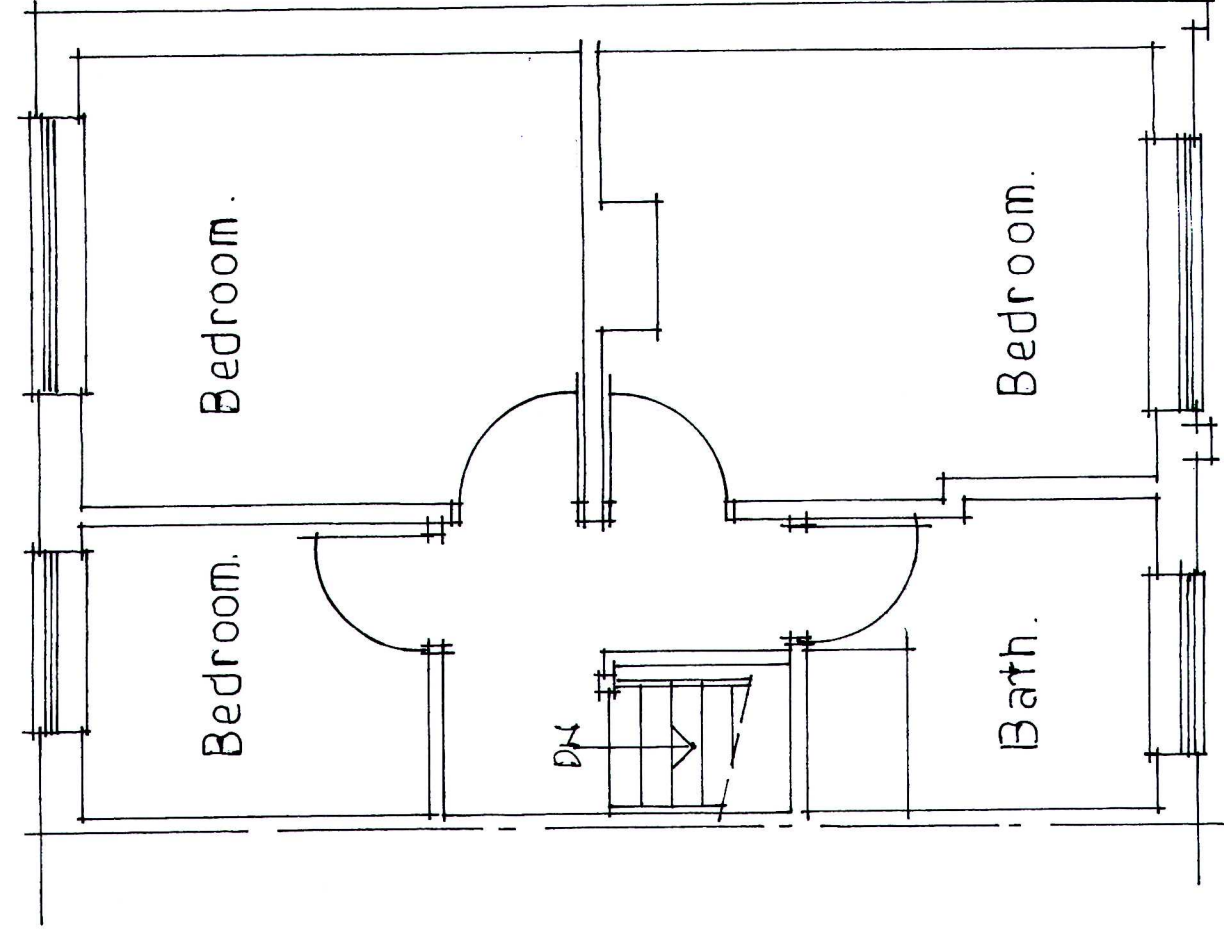

First floor plan.

MR. D. HAYTON
DATE: June 21
PROPOSED EXTENSION & ALTERATIONS
AT
5, PATCH MEADOW ROAD,
CHEADLE, STOKES-ON-TRENT, ST10 1PX
BLOCK PLAN
LOCATION PLAN
DRAWN BY:
MALCOLM SALES
QUANTITY SURVEYORS, DESIGNERS
& BUILDING COST CONSULTANTS
51, HIGH STREET,
LULWORTH HOUSE,
CHEADLE, STOKES-ON-TRENT,
STAFFS, ST10 1AR
TEL: 01889 224473
MOB: 07889 224477
E-MAIL: Malcolm.Sales@salesgs.co.uk
FOR PLANNING & BUILDING
REGULATION APPLICATIONS
DRAWING NR. 2012/1001/A

SCALE	PLAN	ELEVATIONS	BLOCK PLAN	LOCATION PLAN
1:50	AS EXISTING	AS EXISTING	AS EXISTING	AS EXISTING