




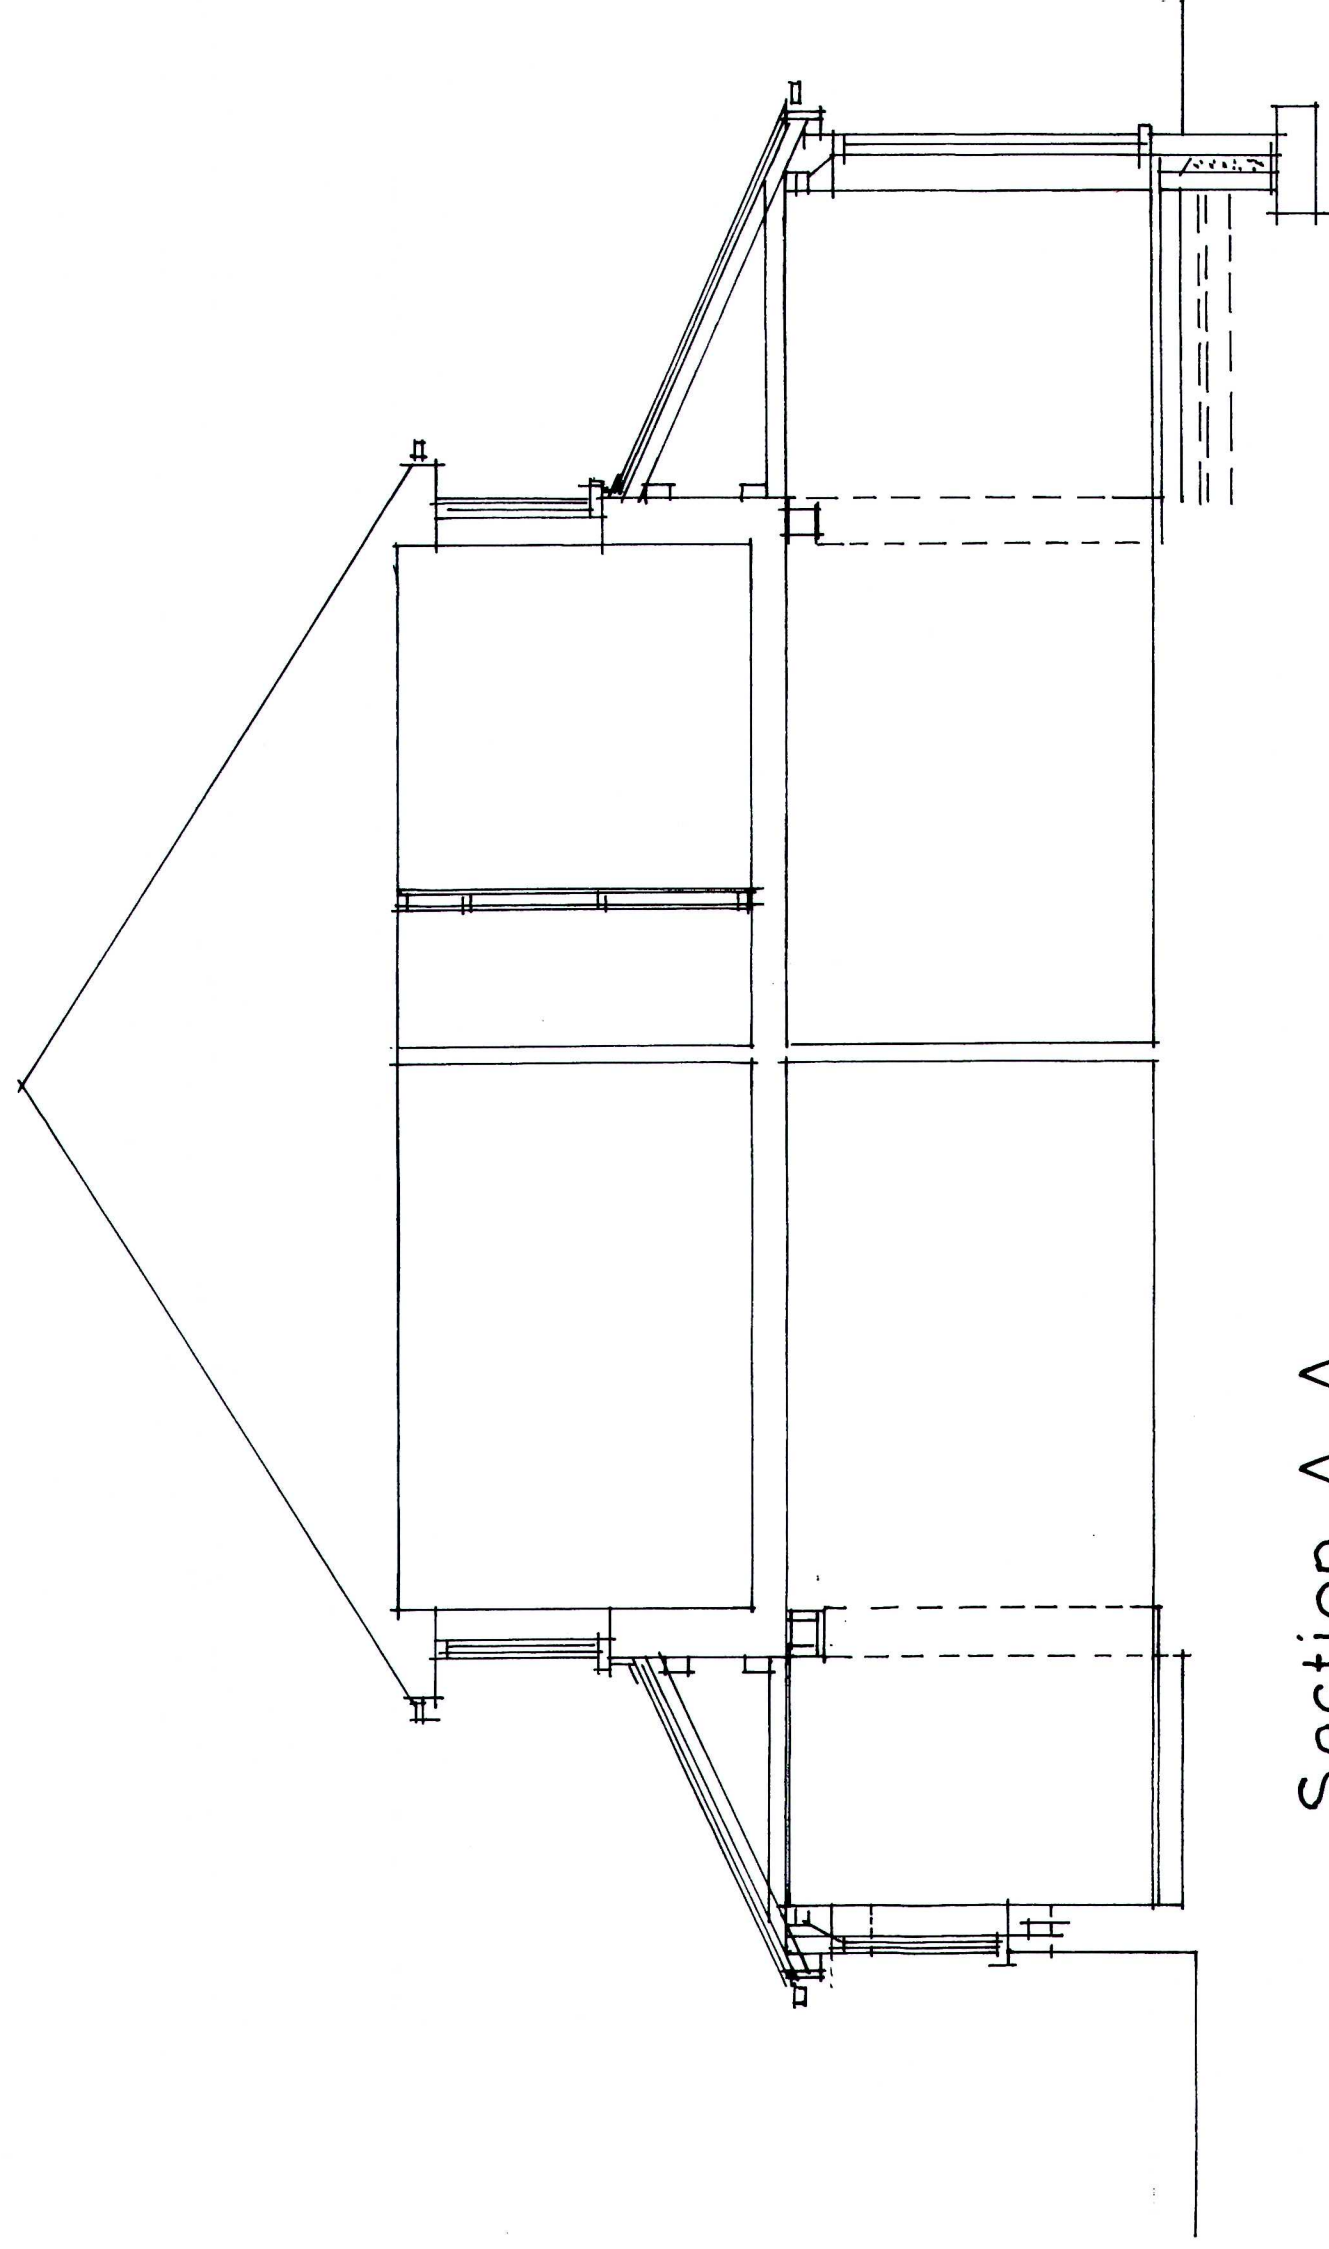


Section A.A.

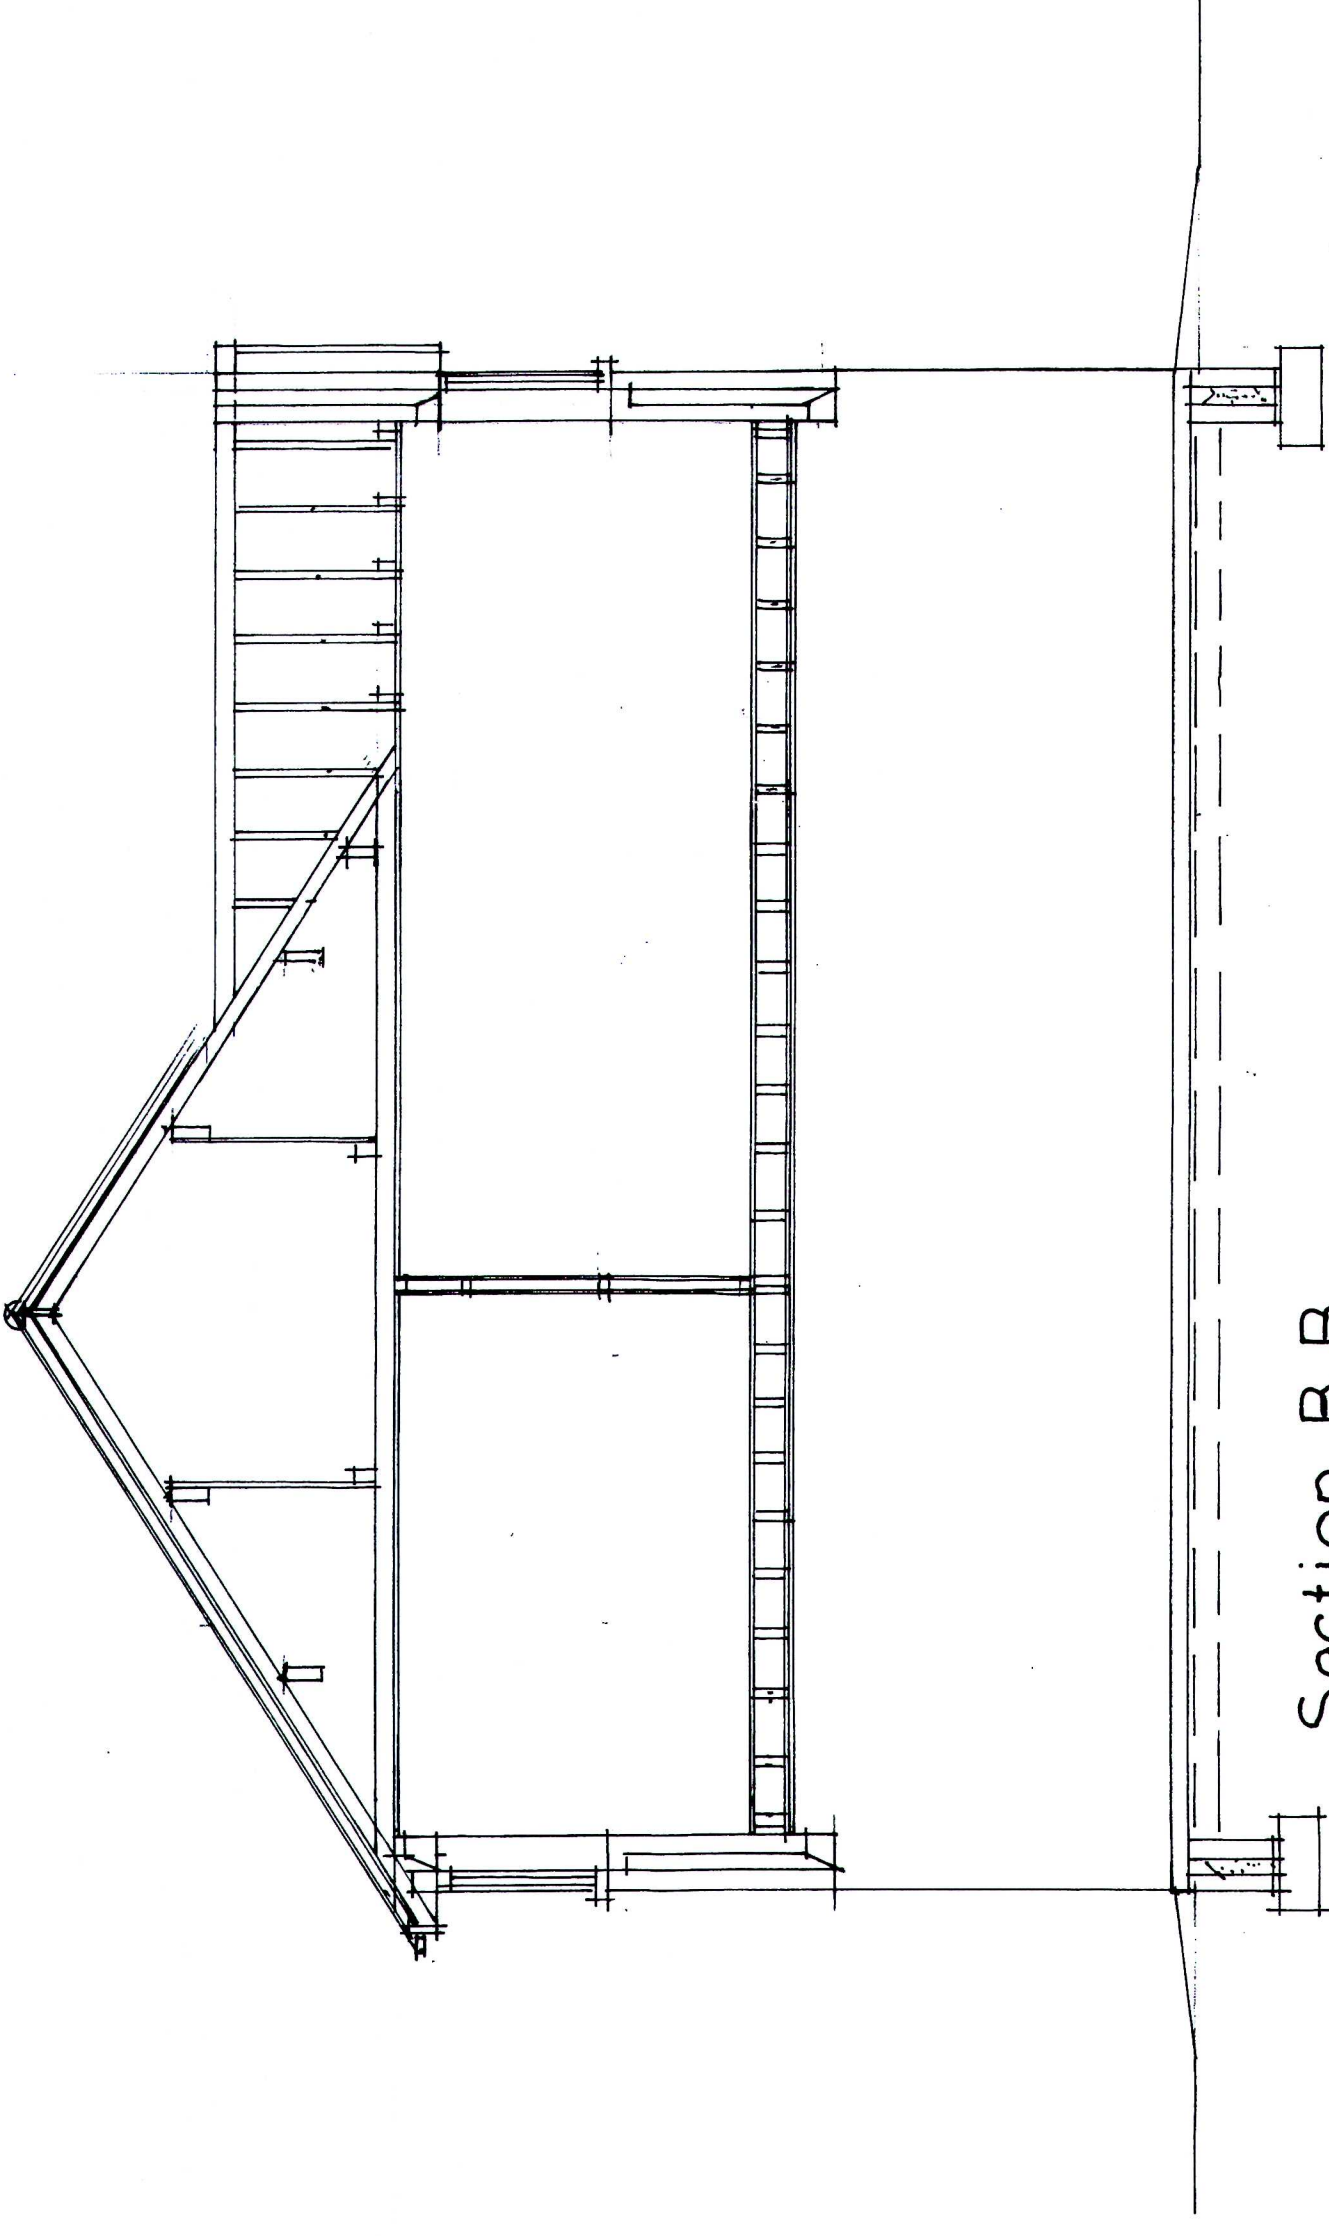

Section B.B.

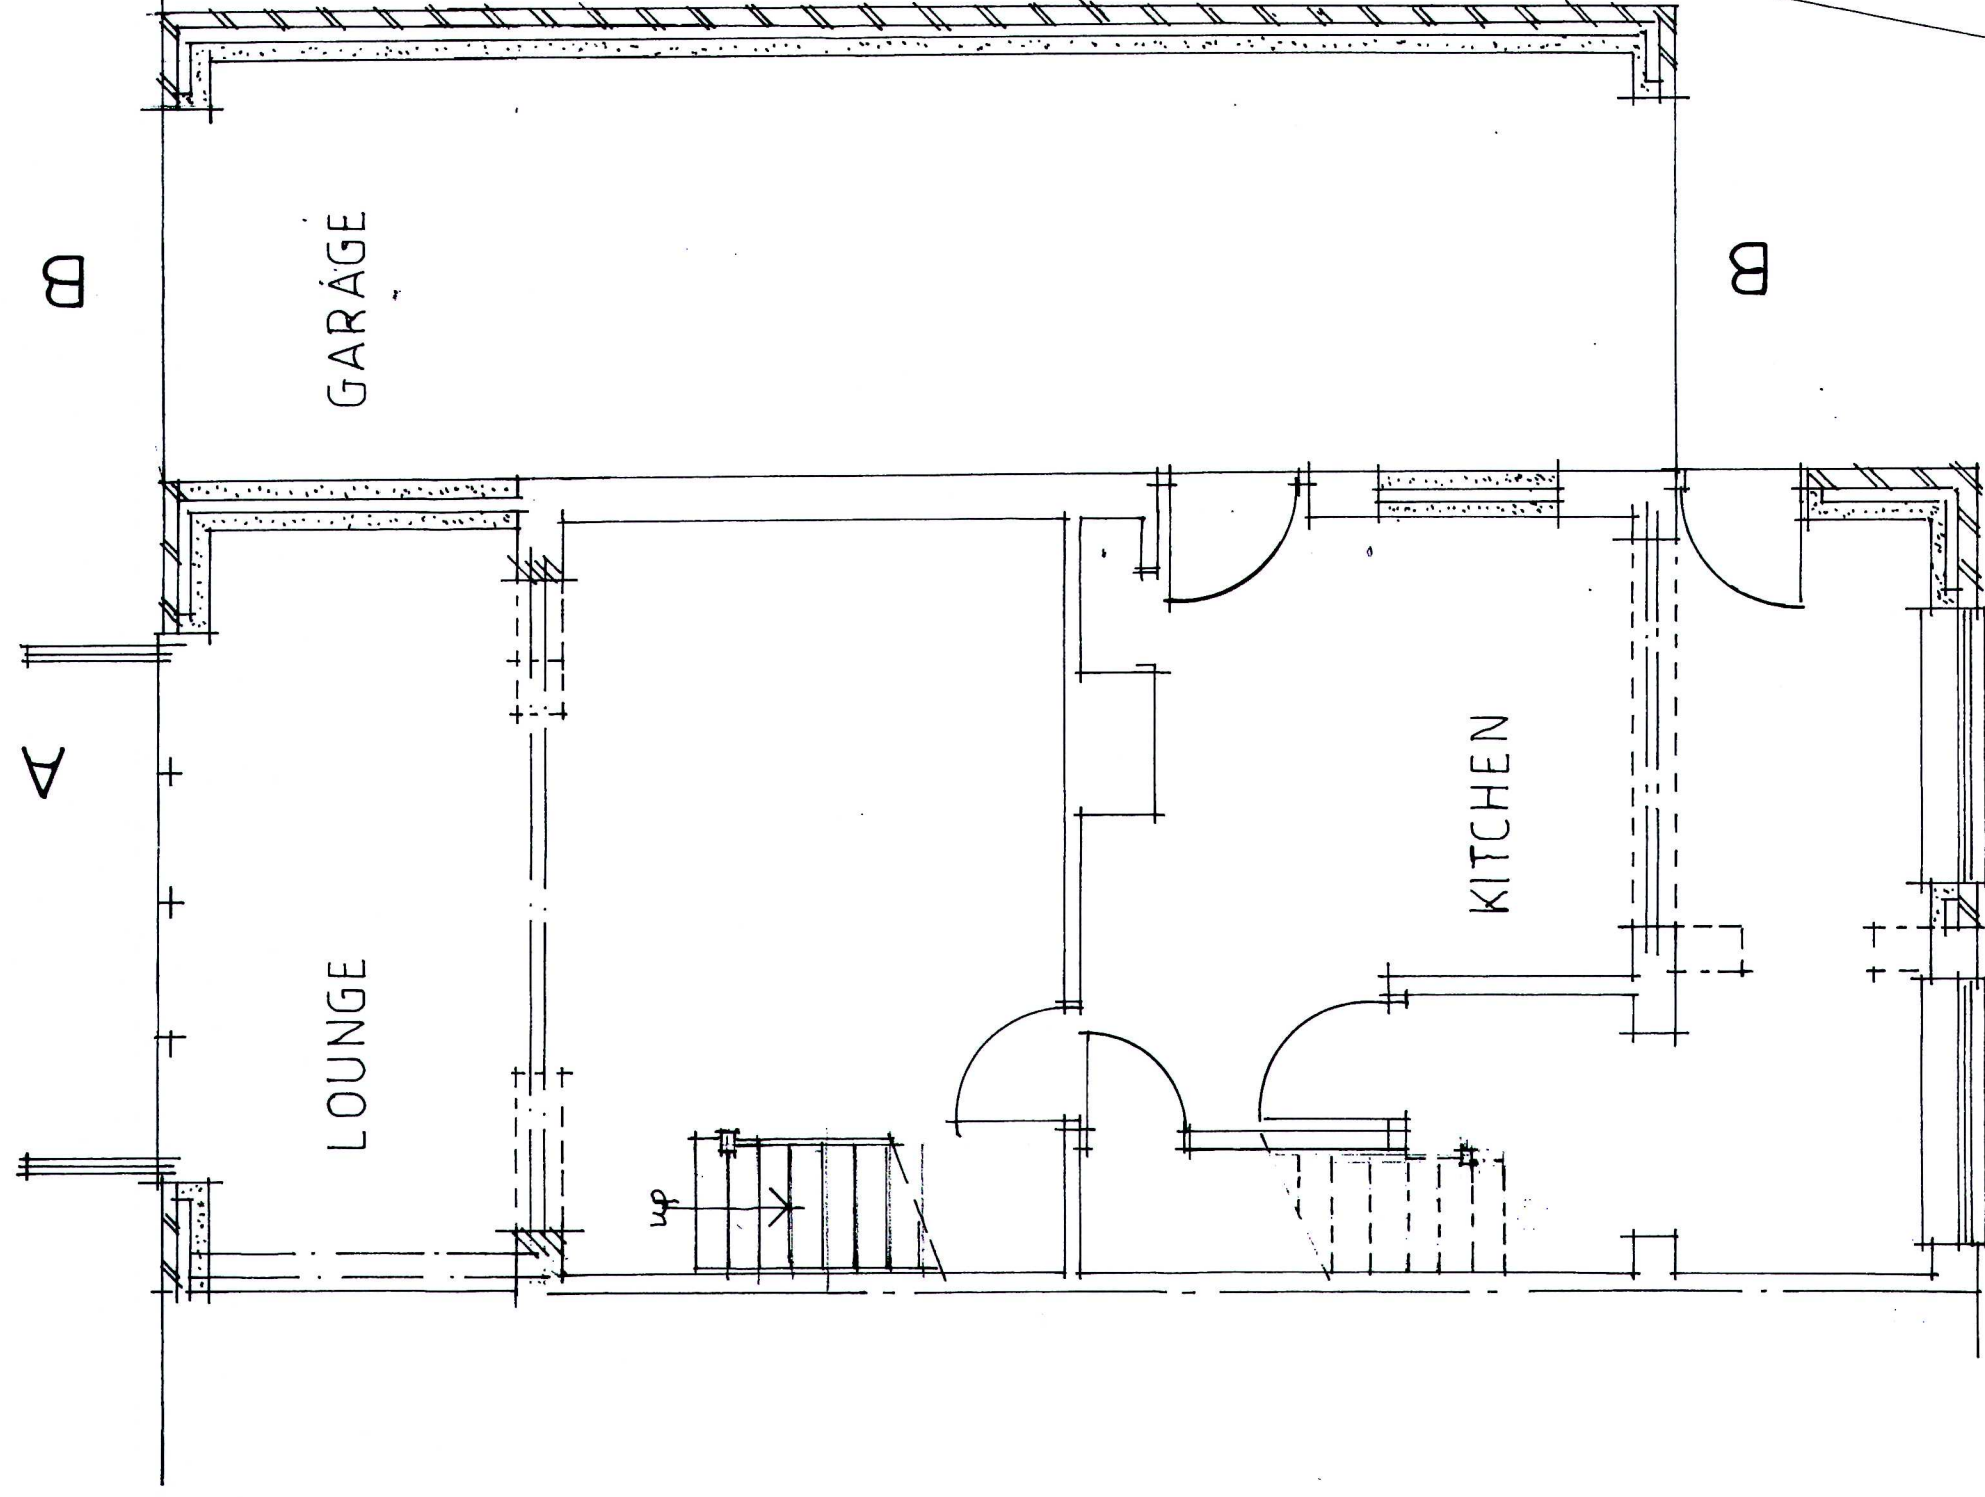

Ground floor plan.

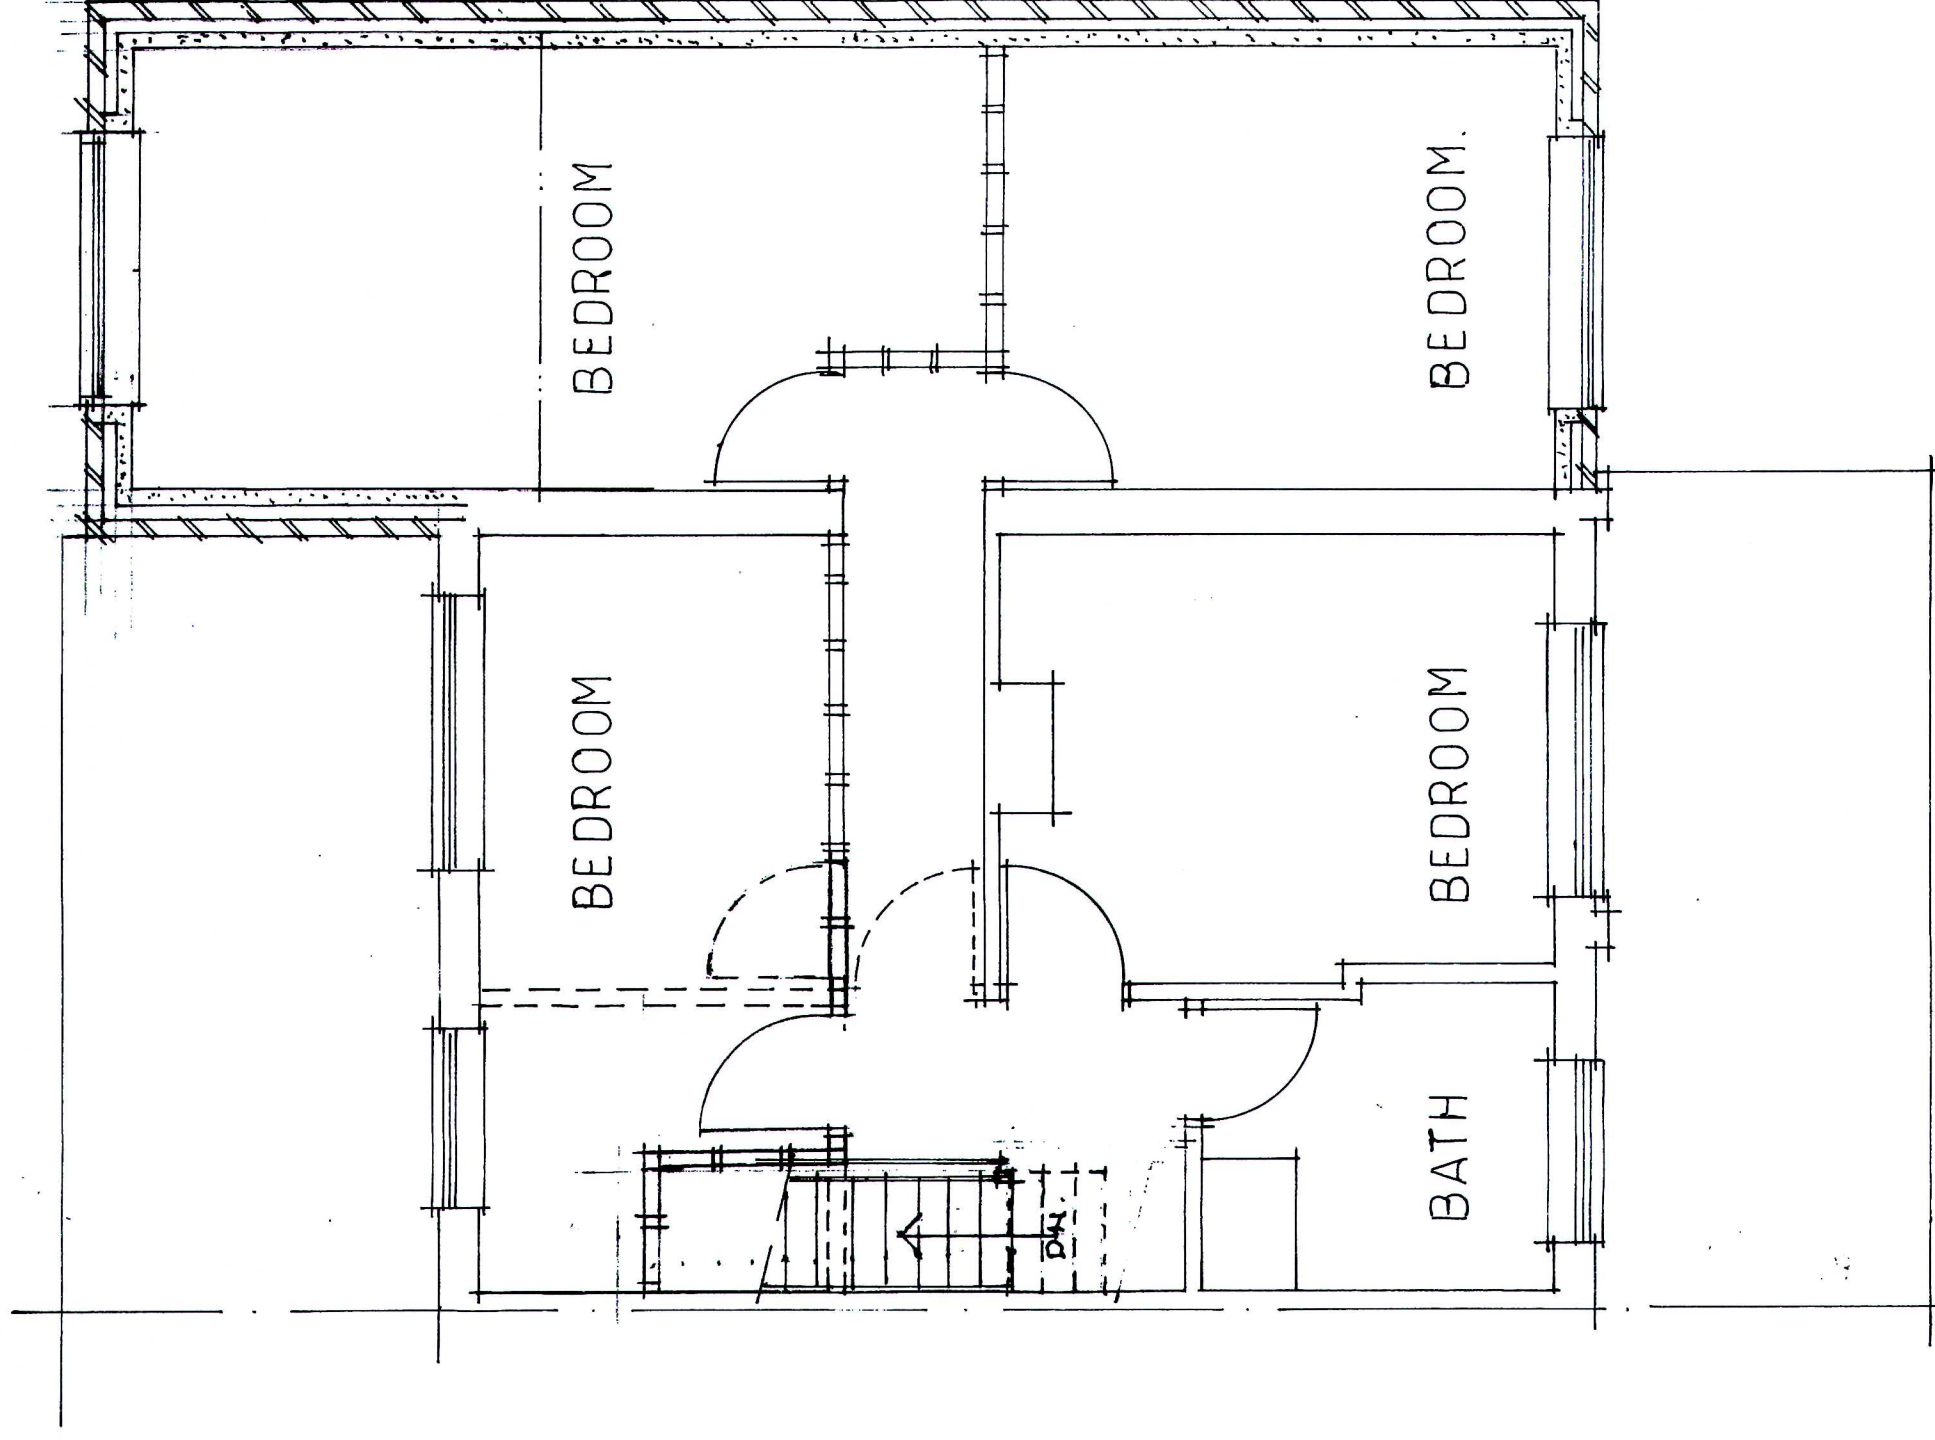

First floor plan.

MR. D. HAYTON

DATE June 21

PROPOSED EXTENSIONS

AT

5, PATCH MEADOW ROAD,

CHEADLE,

STOKE-ON-TRENT, ST10 1PX

SCALES (at A1):
PLANS 1:50
SECTIONS 1:50

DRAWN BY:

MALCOLM SALES

QUANTITY SURVEYORS, DESIGNERS

AND BUILDING REGULATIONS

CONSULTANTS

11, LULWORTH HOUSE,

51, HIGH STREET,

CHEADLE, STOKE-ON-TRENT,

STAFFS, ST10 1AR

TEL: 01538 757233

MOB: 07889 225437

E-MAIL: Malcolm.Sales@salespc.co.uk

AS PROPOSED

FOR PLANNING AND
BUILDING REGULATION
APPLICATIONS

DRAWING NR. 2012/1003/A

Amendments:
A 16-06-21 Minor amendments at Client's request