



Rev.	Down	Comments	Date
A	SM	1) Half hips introduced to avoid any risk of light obstruction from neighbouring properties	22.06.2021
B	SM	1) Proposed floor level added.	23.06.2021

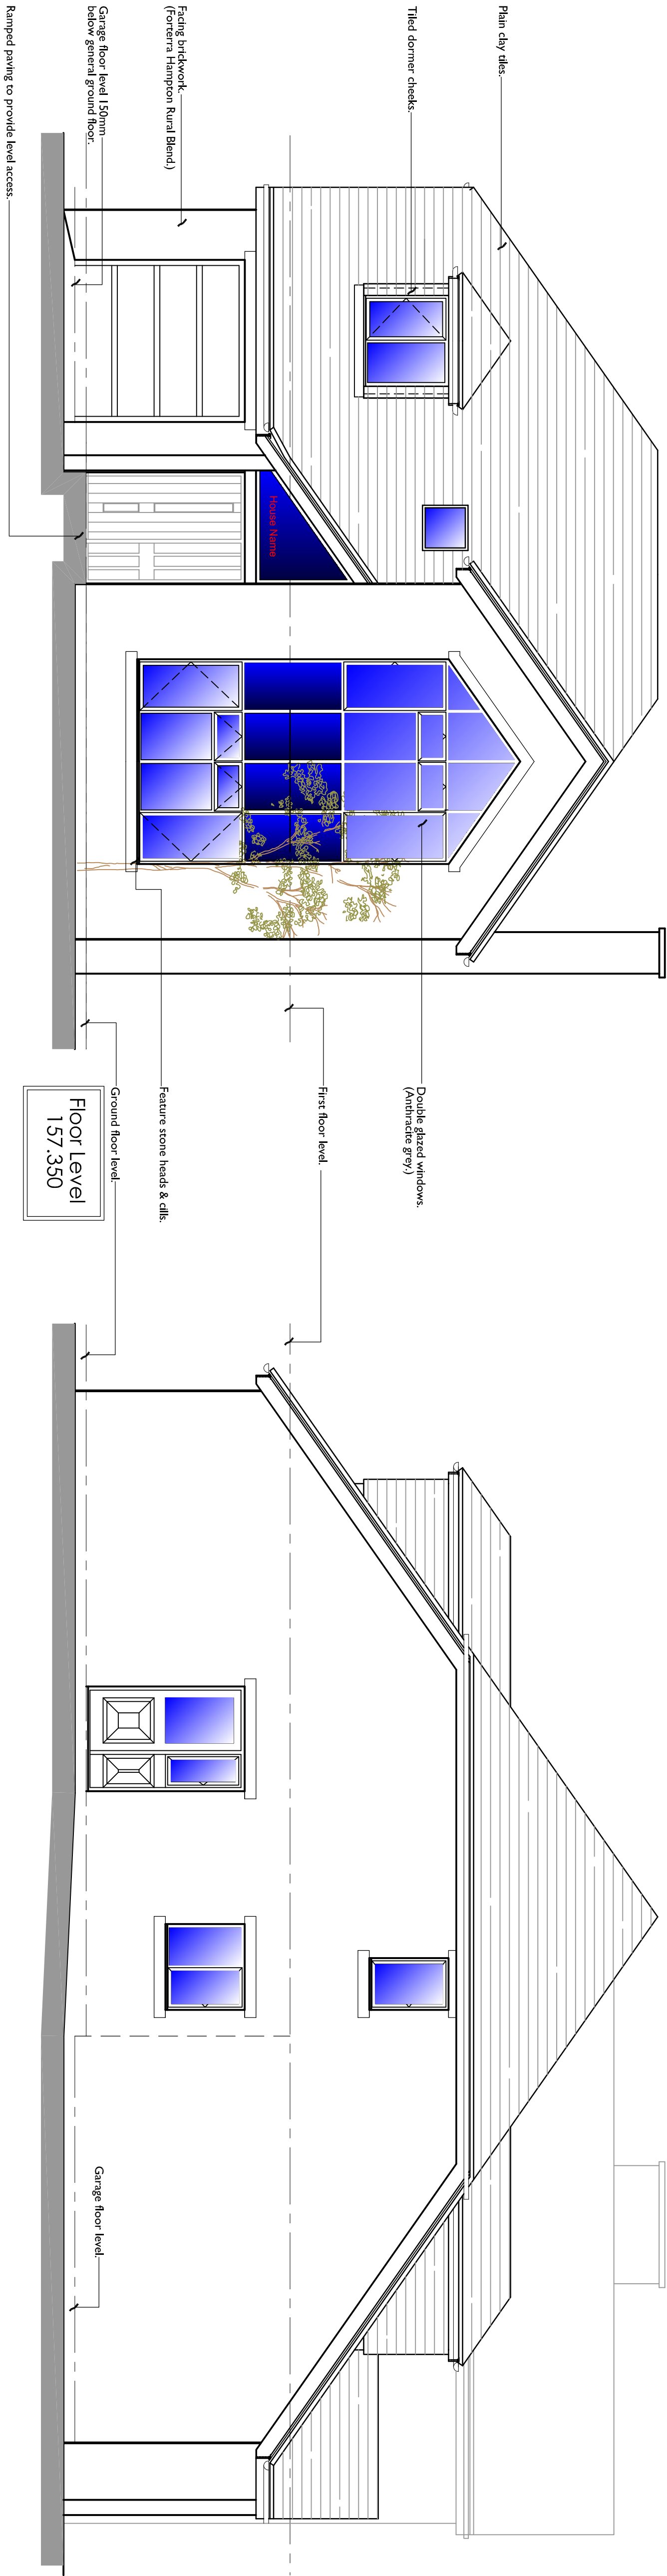

South-east elevation. (Elevation to the Green)
Scale: 1:50 at A1

South-west elevation. (Side elevation)
Scale: 1:50 at A1

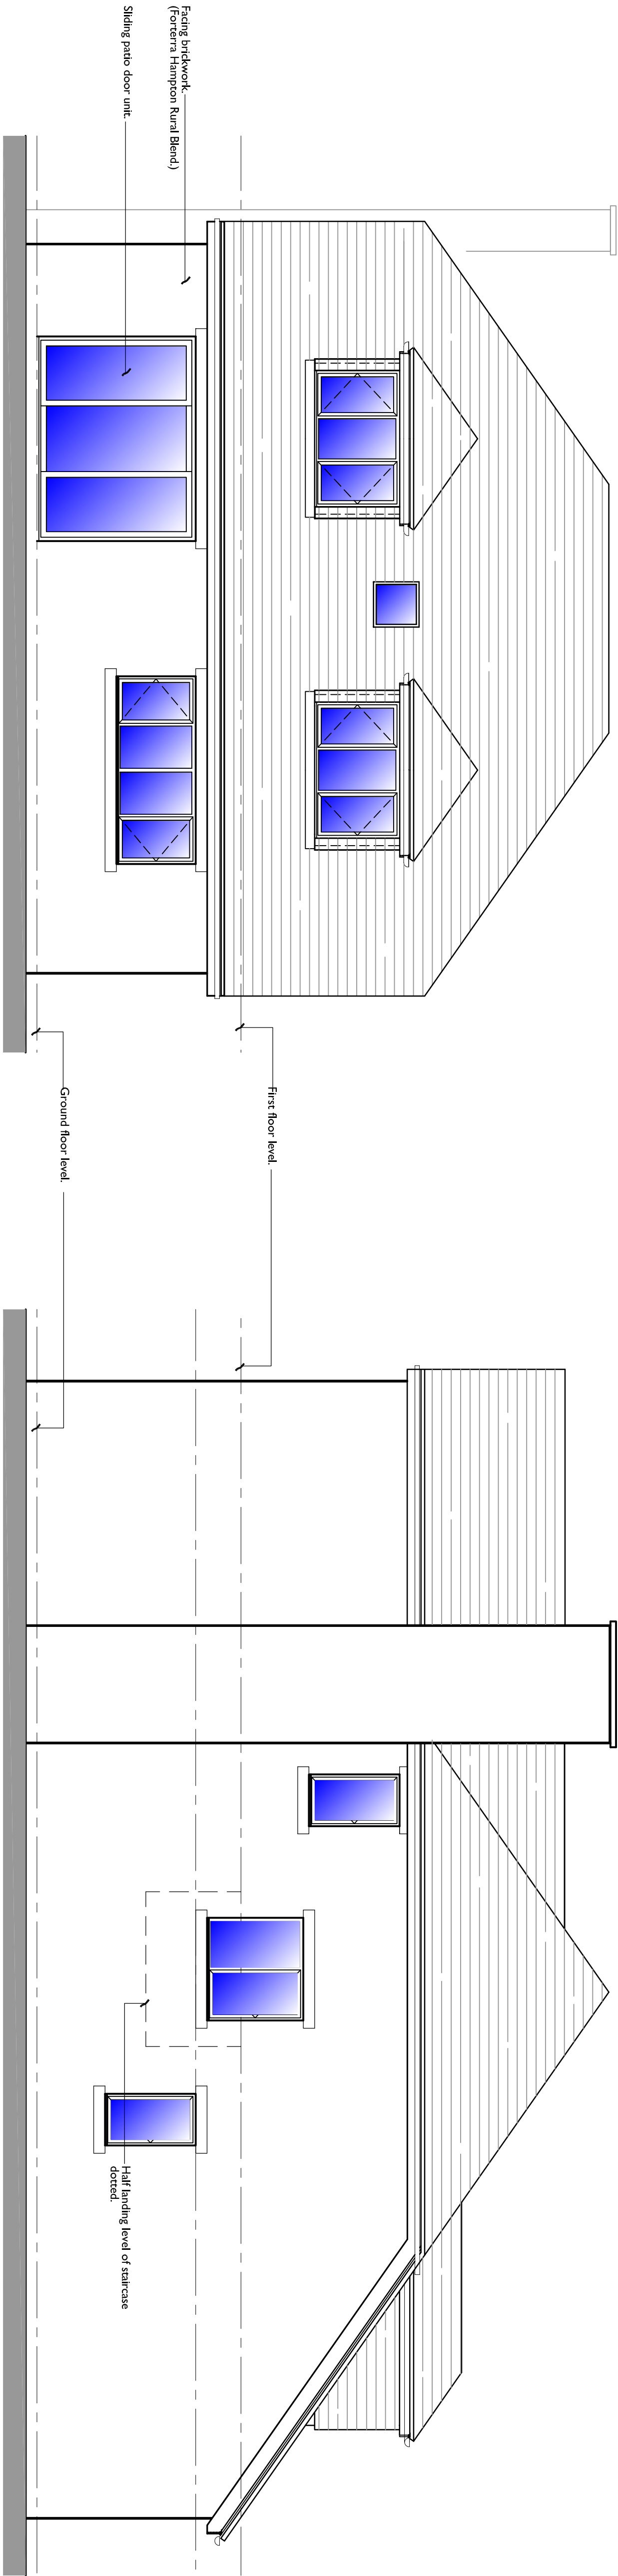

North-west elevation. (Rear elevation)
Scale: 1:50 at A1

North-east elevation. (Side elevation)
Scale: 1:50 at A1

