


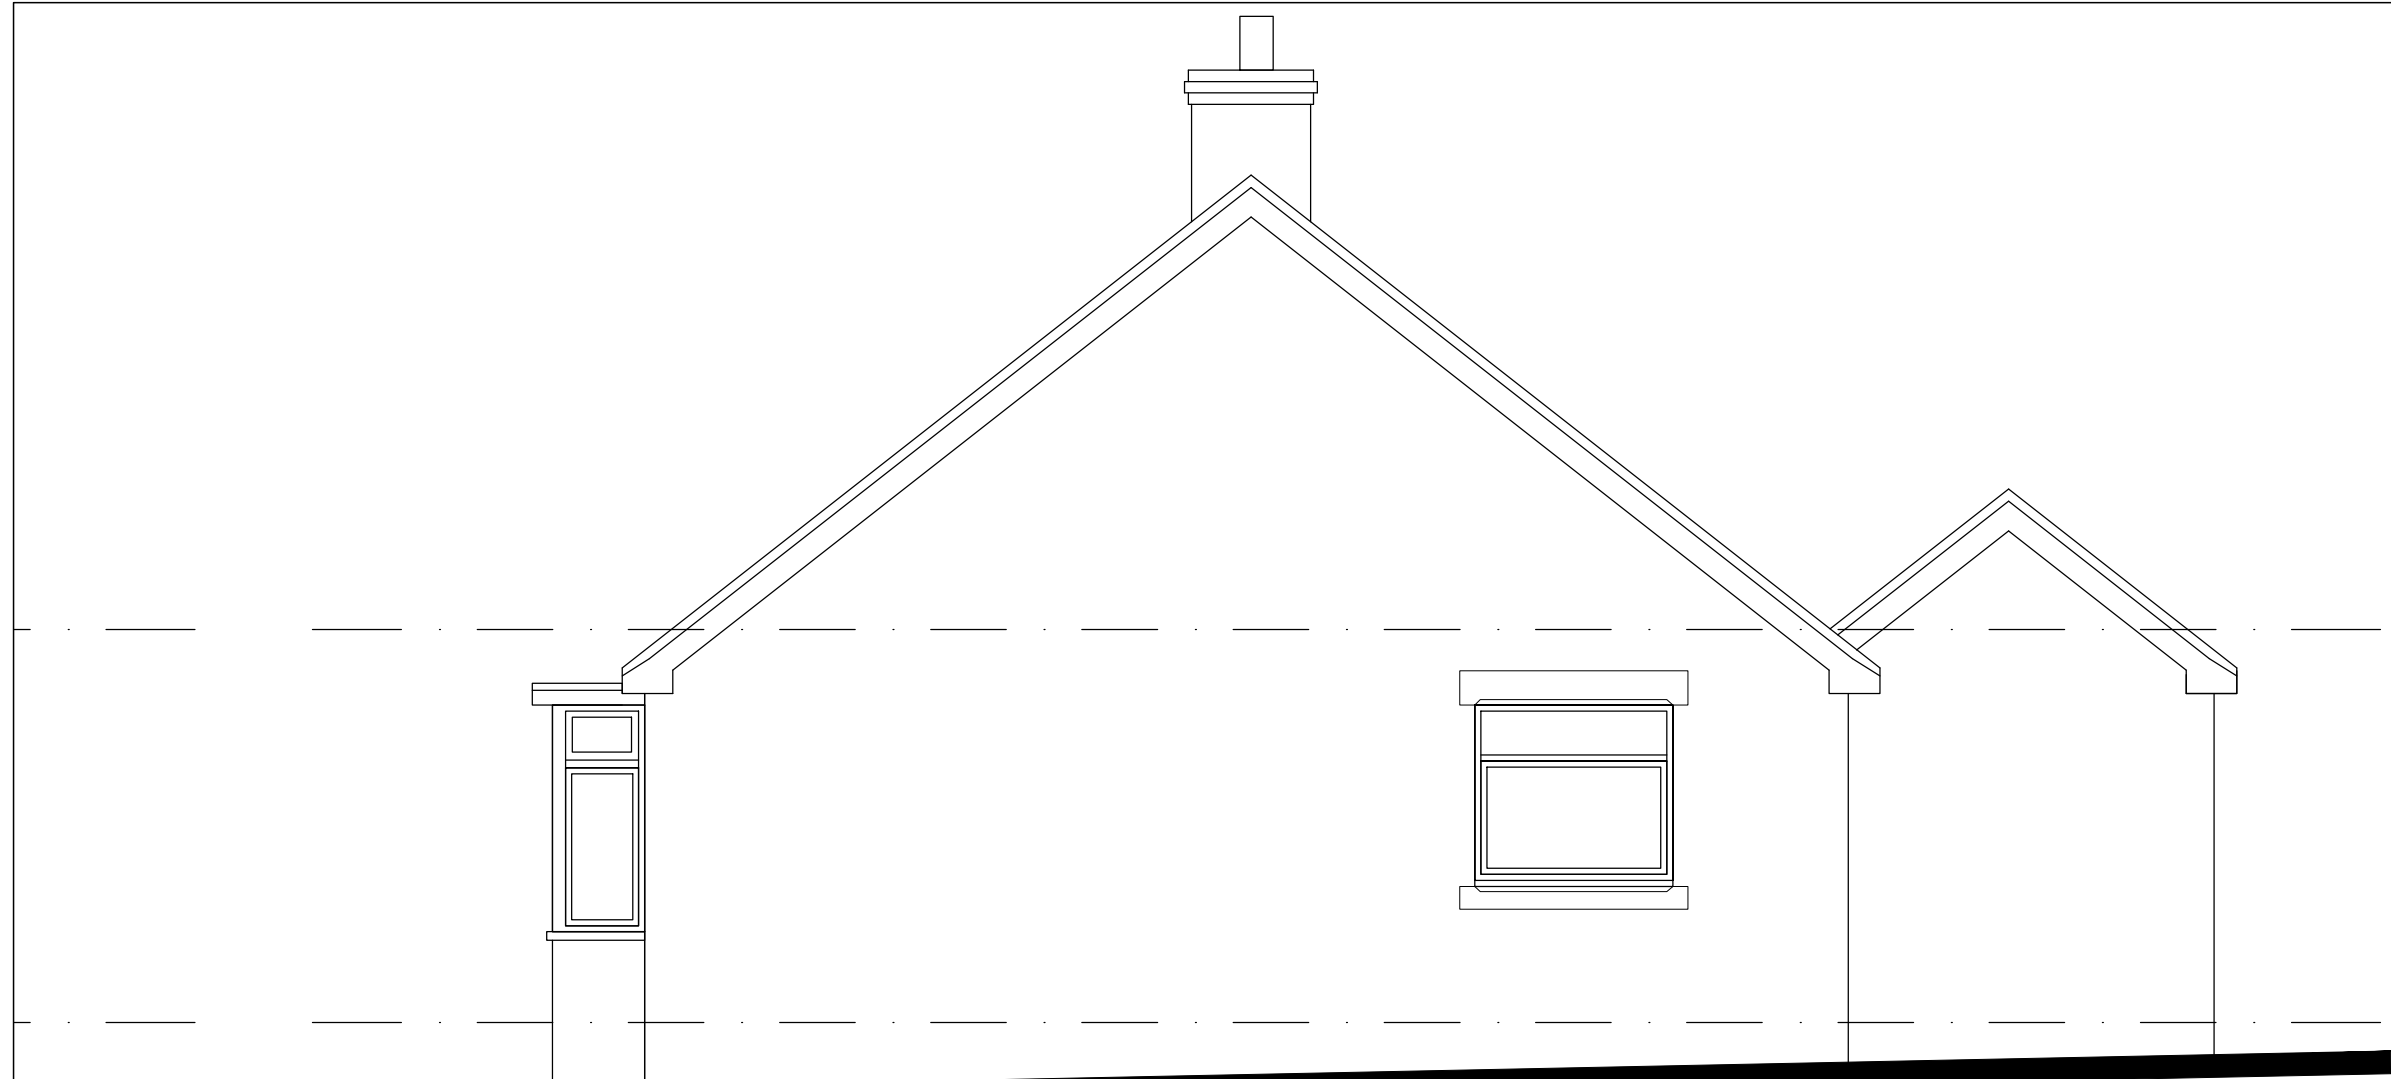

EAST ELEVATION




NORTH ELEVATION



WEST ELEVATION




SOUTH ELEVATION

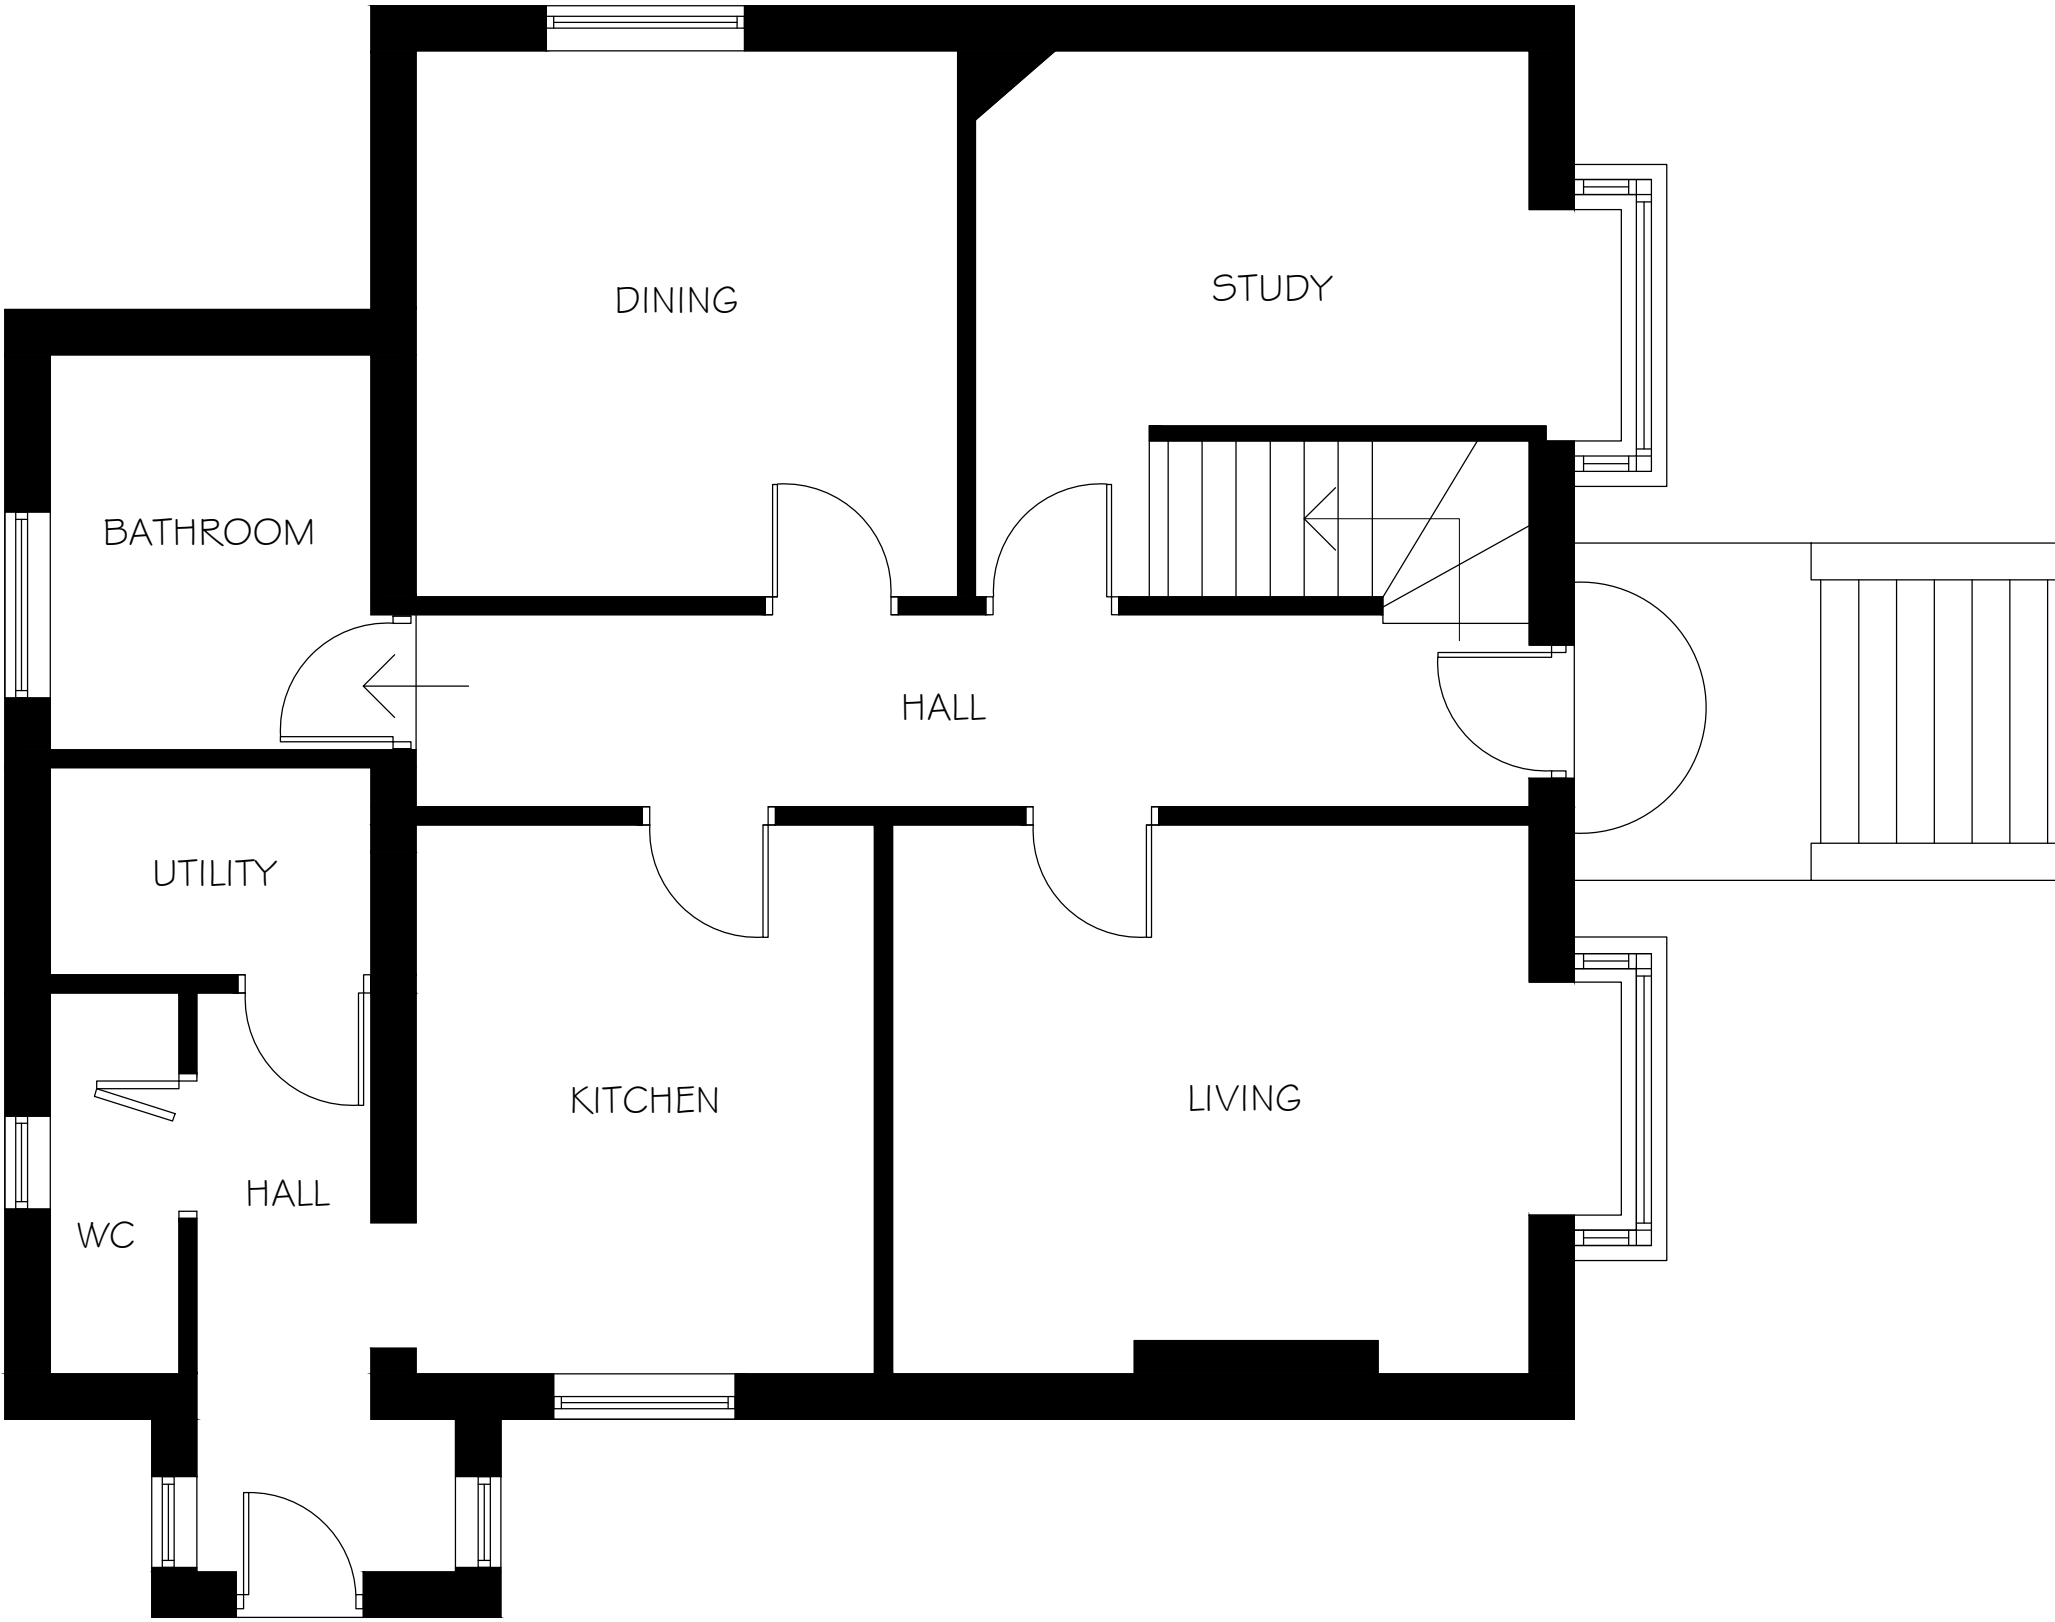

GROUND FLOOR PLAN



FIRST FLOOR PLAN

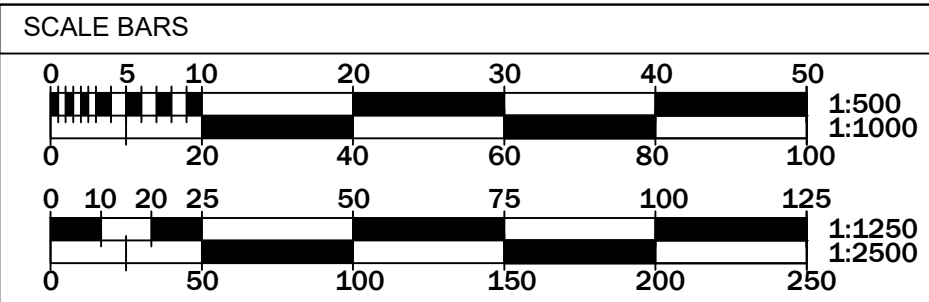

REV DATE	DESCRIPTION	BY
APPLICANT:		
Mr & Mrs Chell		
PROJECT:		
Proposed Extension & Alterations at 'Hillcrest', No.5 Froghall Road, Ipstones Staffordshire ST10 2NA		
DRAWING TITLE:		
EXISTING PLANS		
SCALE:		PLAN DETAILS:
1:50 @ A1		TOTAL SQFT -
PLAN REF:	SPEC	REV
5773/PD/03		-