





EAST ELEVATION

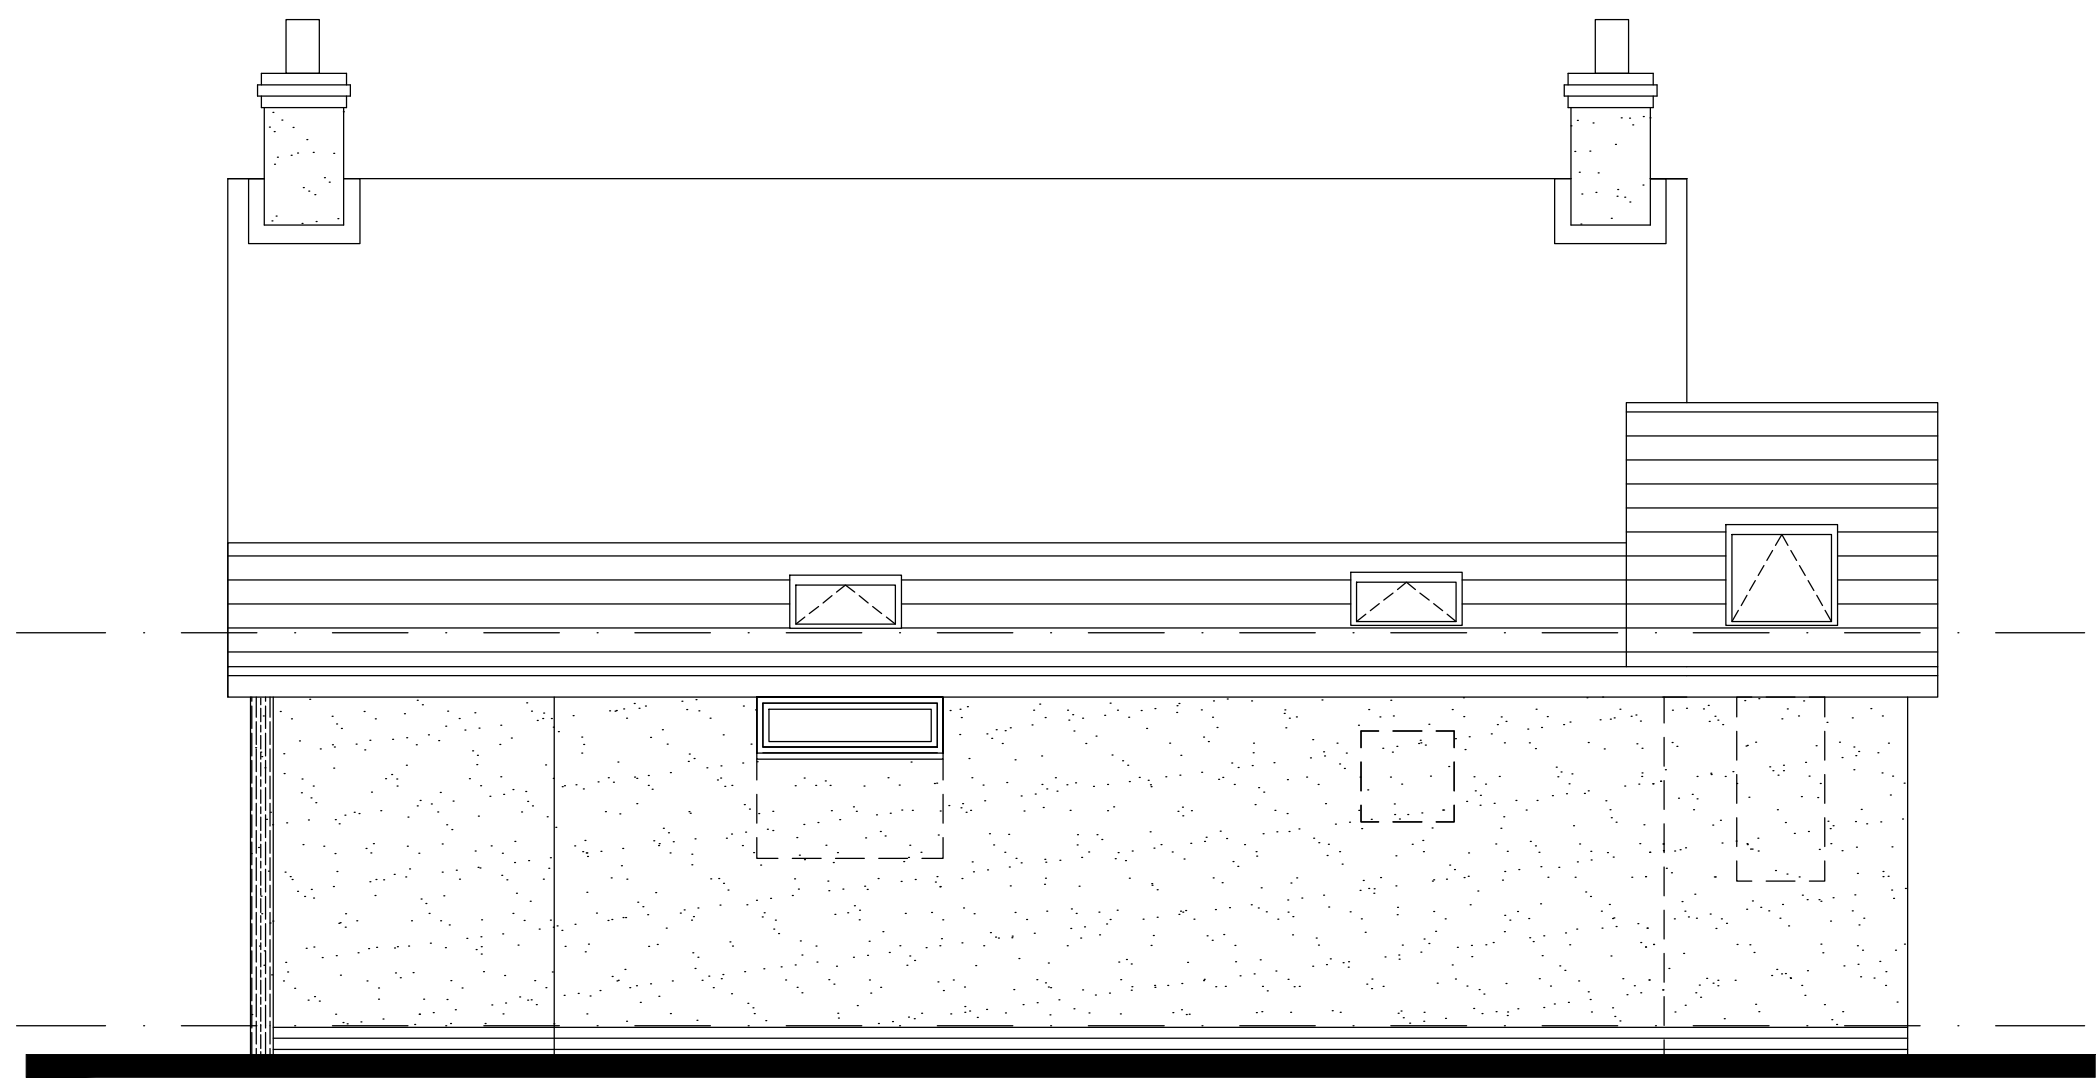

NORTH ELEVATION

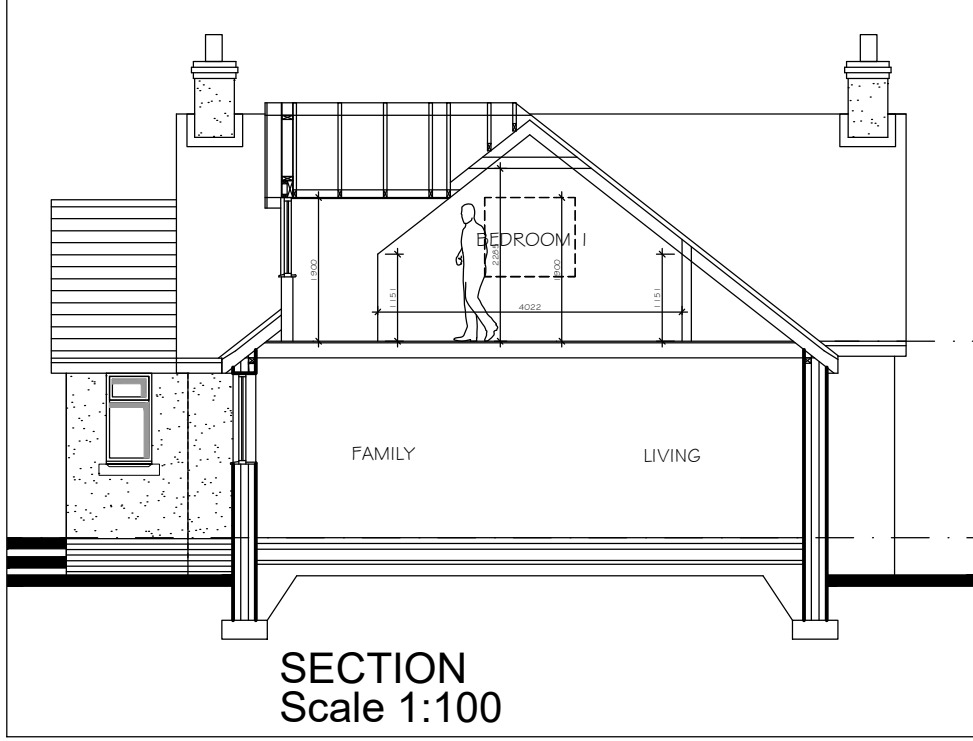

SECTION
Scale 1:100




WEST ELEVATION

- Blue/grey roofing tiles to match existing & to Local Authority Approval
- Reconstructed buff stone quoins
- Anthracite UPVC windows to Local Authority Approval
- White Monocouche Render system to Local Authority Approval
- Existing Red/brown Facing Brickwork to be re-coloured to match new engineering brickwork


New blue engineering facing Brickwork




SOUTH ELEVATION

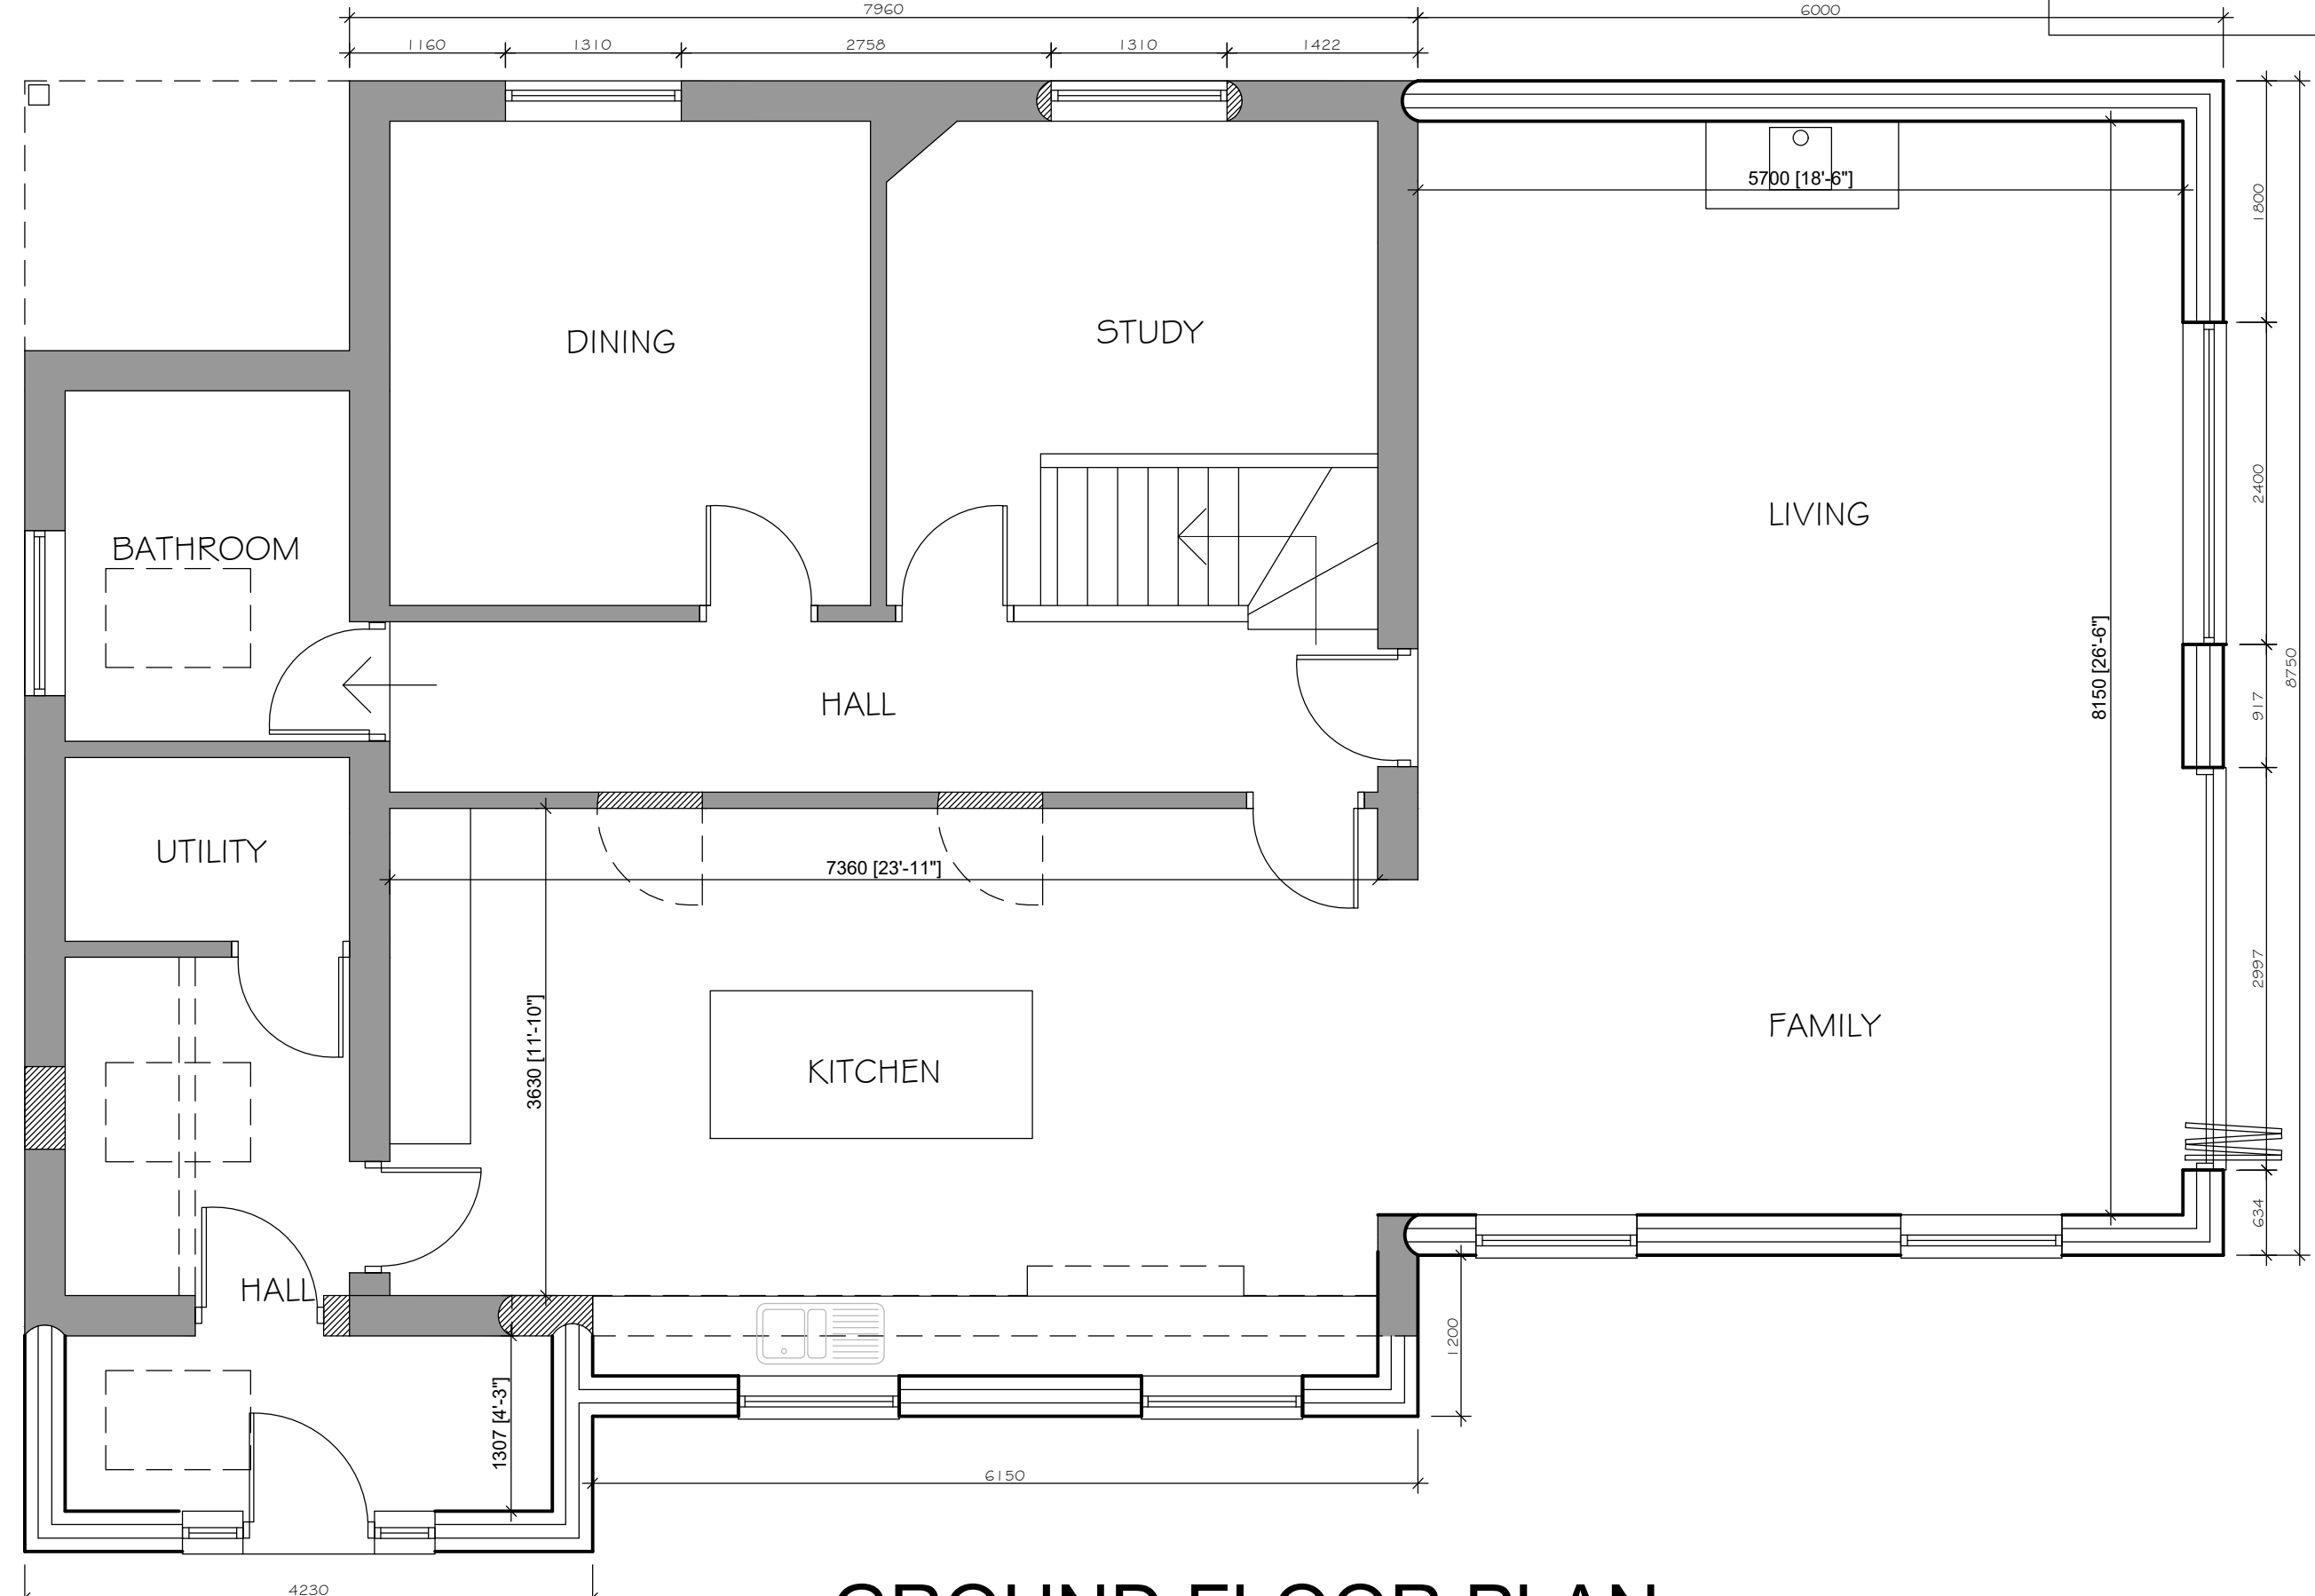

GROUND FLOOR PLAN

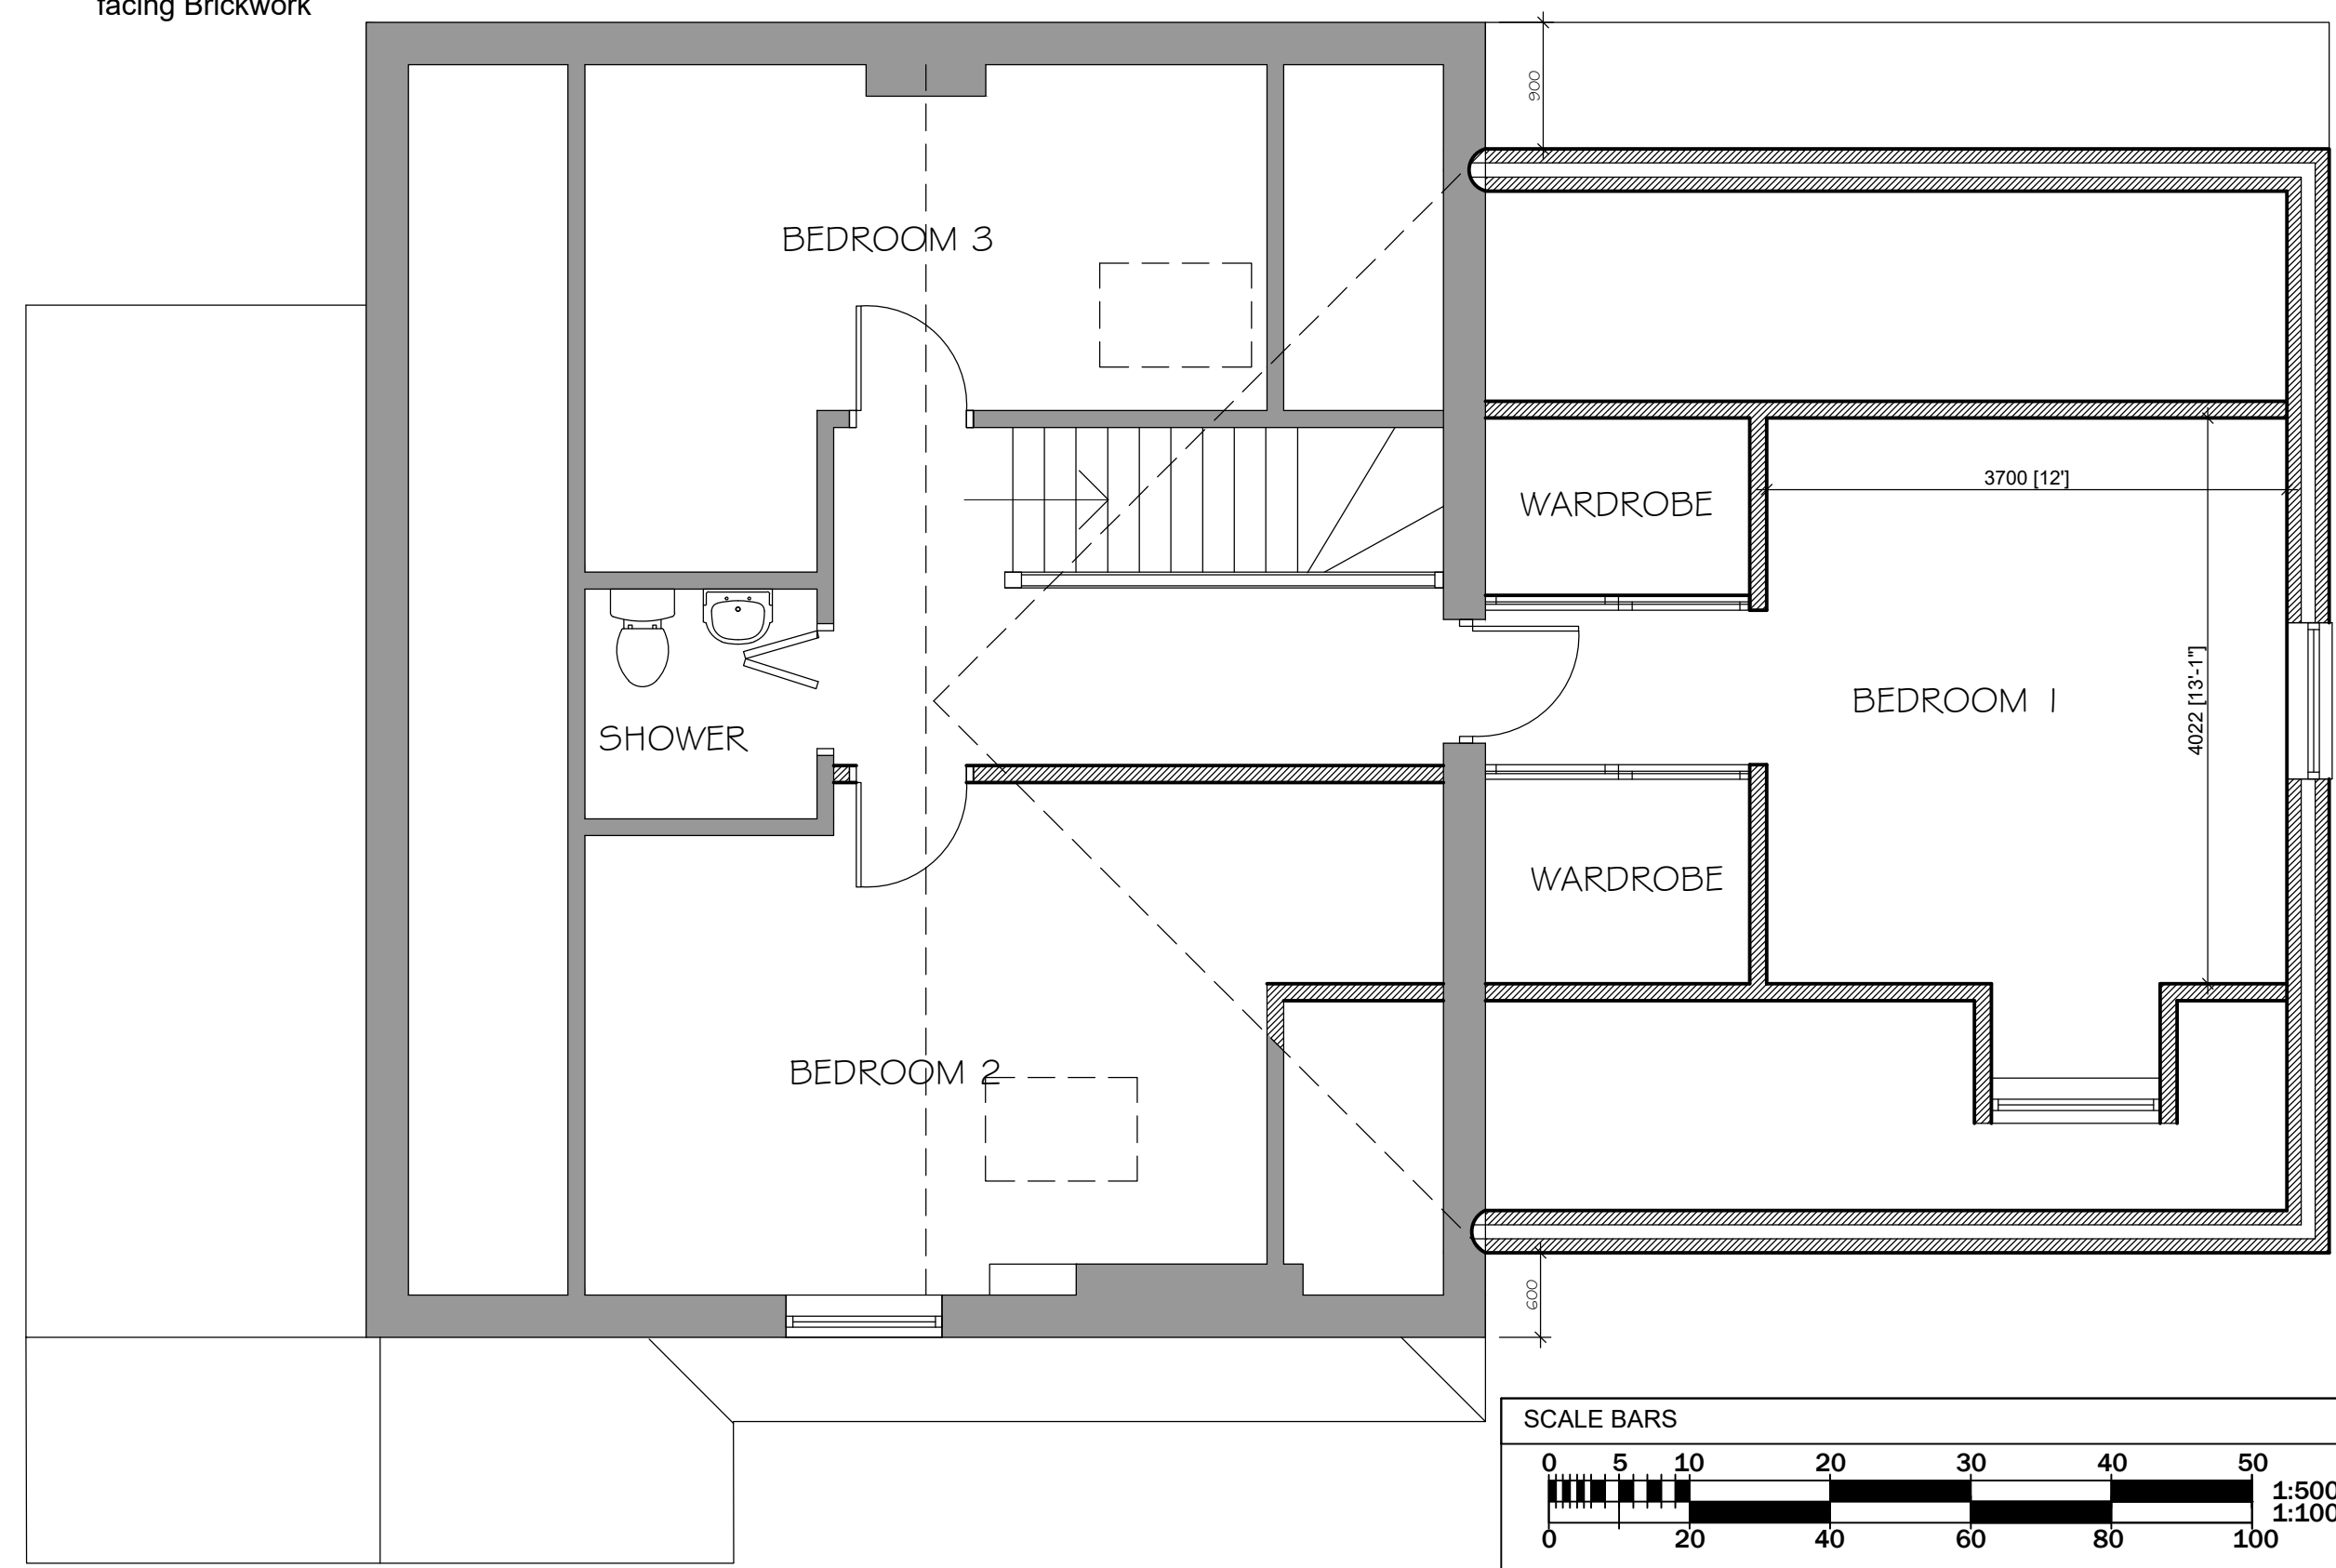

FIRST FLOOR PLAN

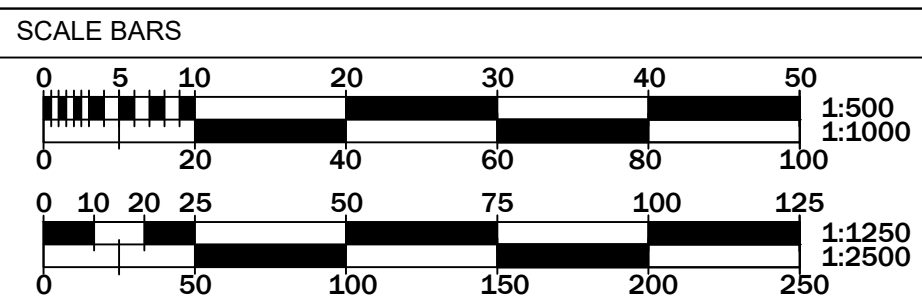

REV DATE	DESCRIPTION	BY
APPLICANT:		
Mr & Mrs Chell		
PROJECT:		
Proposed Extension & Alterations at 'Hillcrest', No.5 Froghall Road, Ipstones, Staffordshire ST10 2NA		
DRAWING TITLE:		
PROPOSED PLANS		
SCALE:		PLAN DETAILS:
1:50 @ A1		TOTAL SQFT -
PLAN REF:	SPEC	REV
5773/PD/04		B