
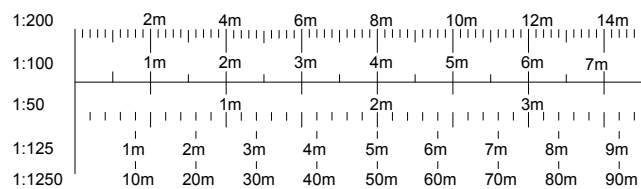
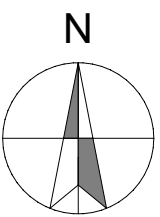


PLANNING ISSUE

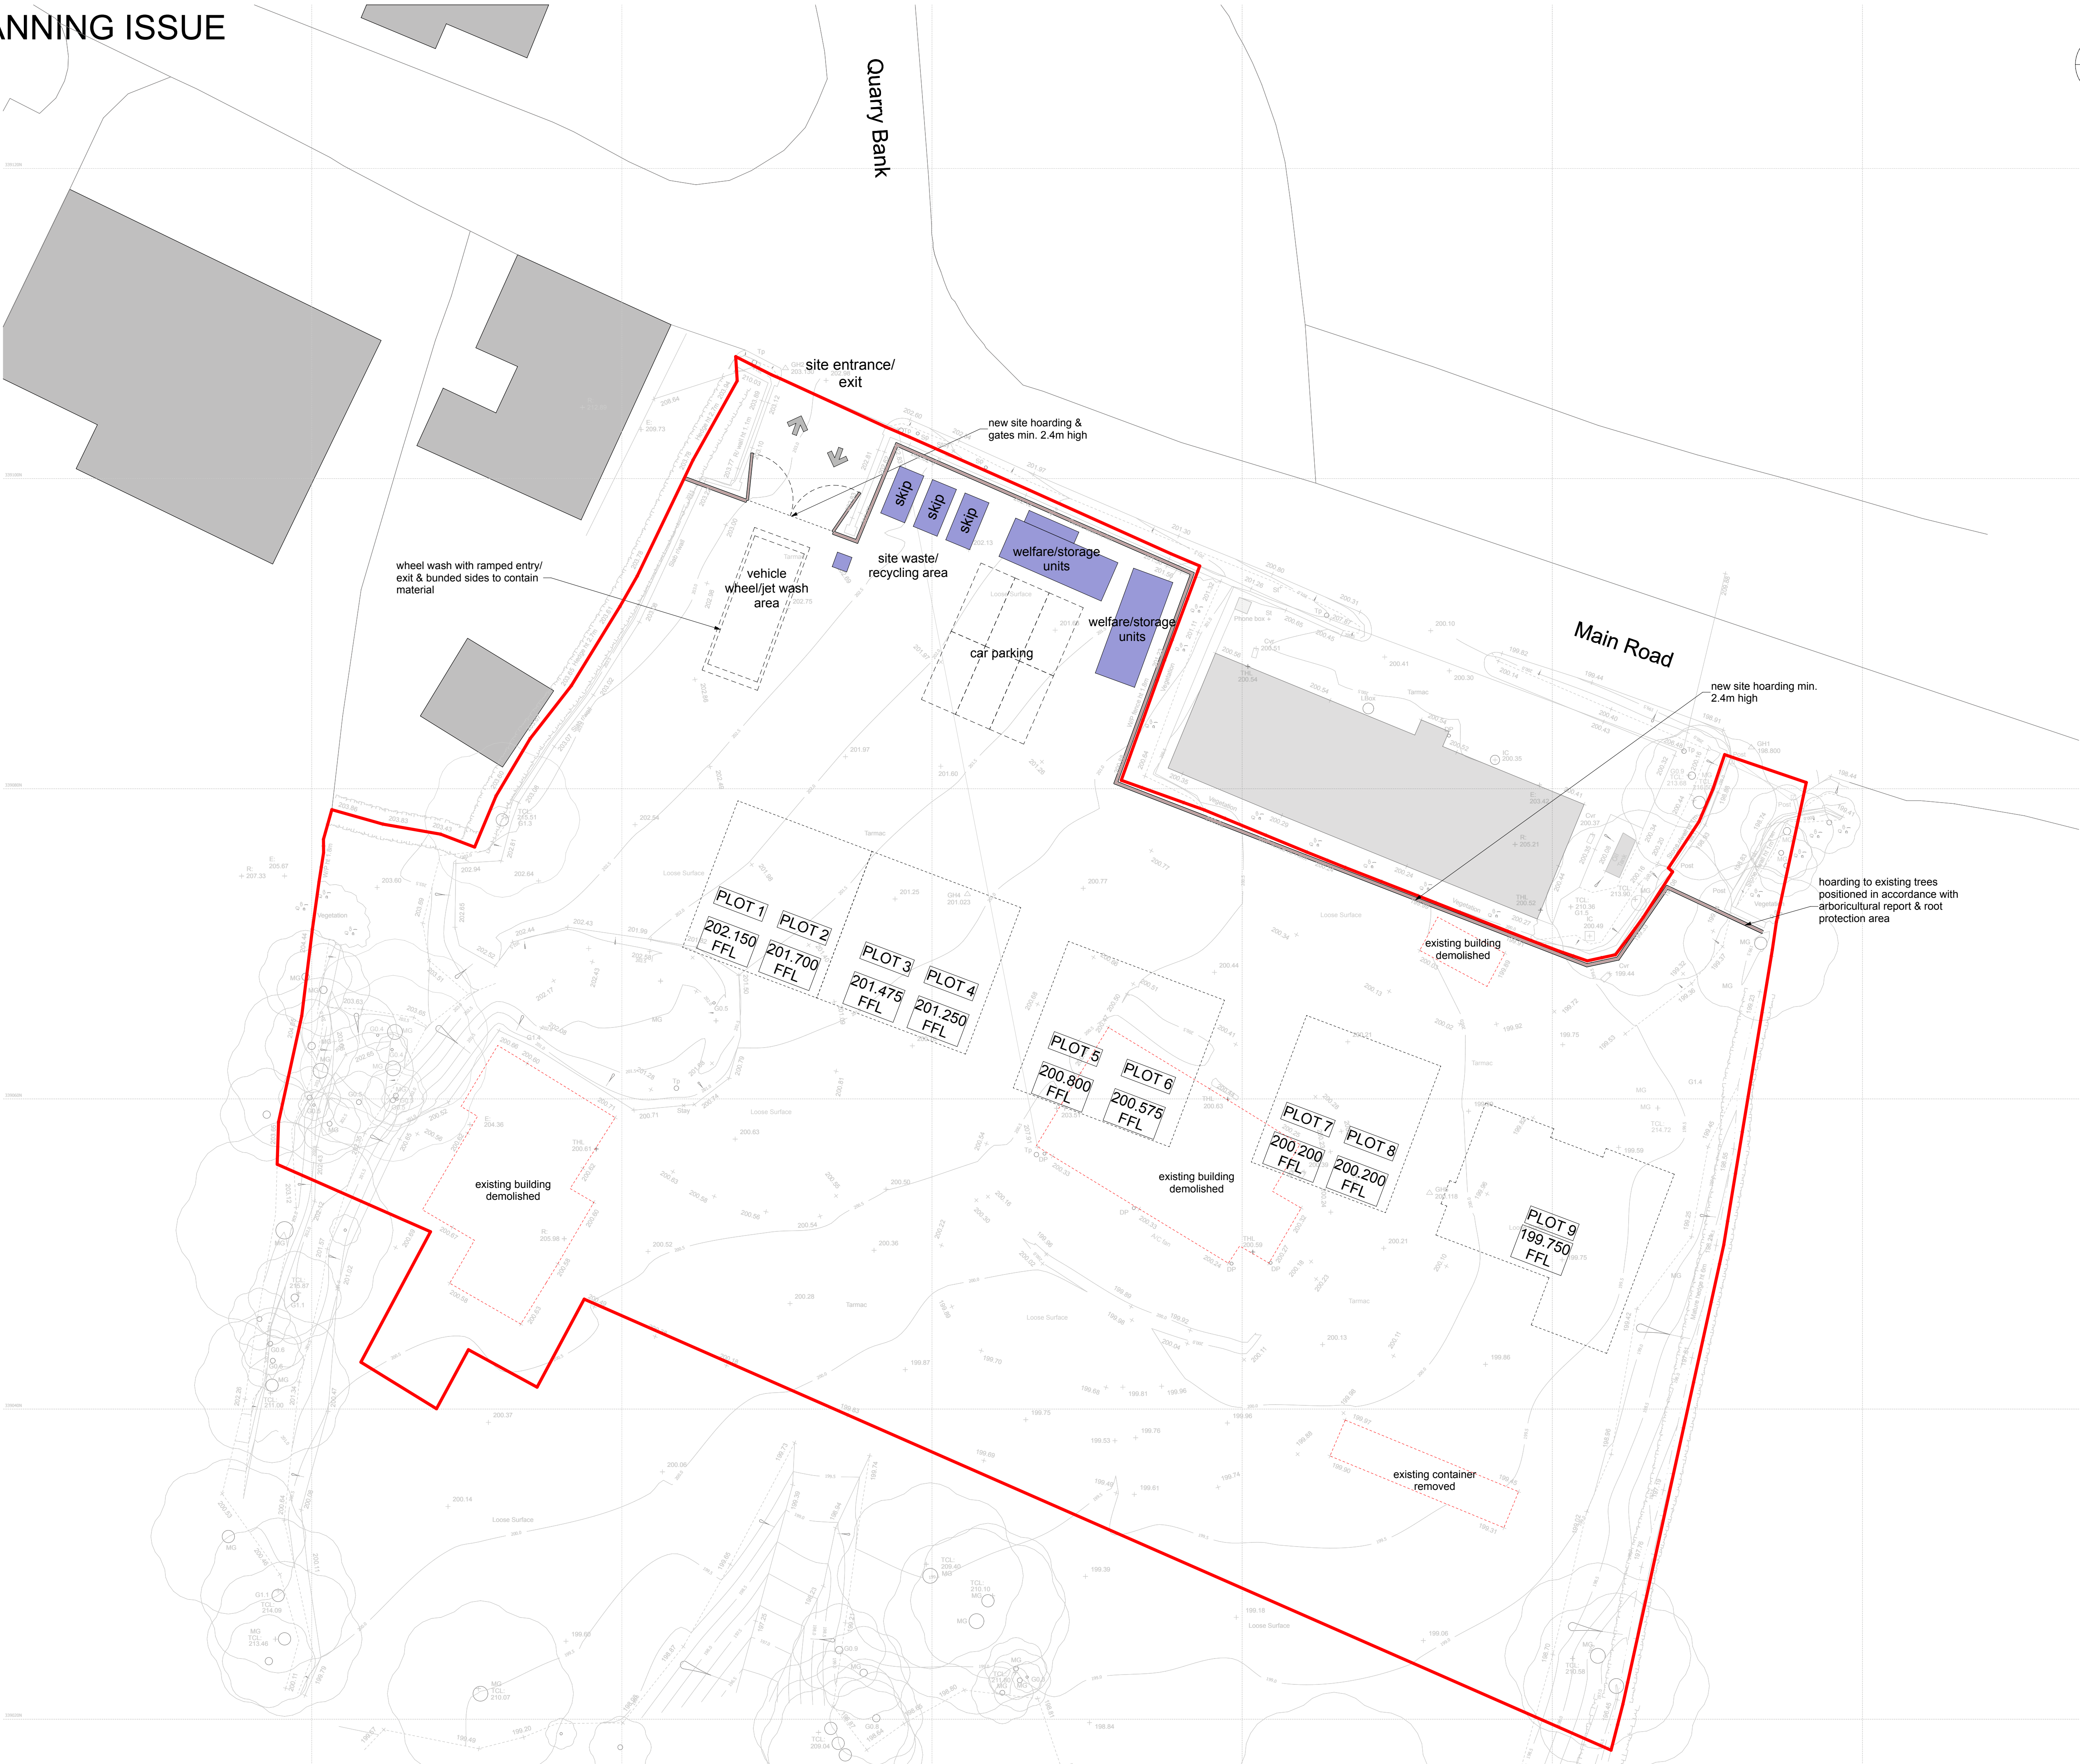

Notes

This drawing is to be read in conjunction with:

2019-08-01 Existing Topographical Survey
2019-08-10 Proposed Site Plan - GA

2019-08-99 Construction & Environmental Method Statement

Thompson Tree Services (Midlands) Ltd. Arboricultural Report & tree surveys.

Ivy House Environmental - Site Investigation Report & Phase 2 Geo-Environmental Assessment.

© This drawing and the works depicted are the copyright of Lime Architecture Ltd and may only be reproduced with written permission. No alteration to the design or specification in part or whole to be made without the written approval of the Lime Architecture Ltd. All dimensions and levels depicted are subject to checking on site. Any discrepancies to be immediately notified to office of origin. Figure dimensions only to be used. Scale at your own risk. The information contained in this drawing must only be used at the named location. The location of any services notified on this drawing are approximate only and must be checked on site by the main contractor before commencing works. It is considered that a competent contractor will be able to identify hazards associated with the project from the information above, and take the necessary precautions to deal with any risks to health and safety.

A	11.03.21	RS	Planning issue.
Rev	Issued By	Date	Description
Lime Architecture Ltd Unit 8 Parchfields Enterprise Park Cotton Road Rugeley Staffordshire WS15 3HB Tel: 01889 579777 www.lime-architecture.co.uk email: info@lime-architecture.co.uk			

Client
Hollington Stone Quarries Ltd.

Project
**Proposed Residential Development, Tearne Quarry, Main Road,
Hollington, Stoke-on-Trent, ST10 4HR**

Layout Title
Construction Site Management Plan

Layout Status
PLANNING ISSUE

Drawing No.	2019-08-13	Revision:	A
-------------	------------	-----------	---

Drawn:	RS	Checked:	-
Date:	12/03/2021	Scale:	1:200 @ A1