






Area previously  
approved under  
application ref:  
SMD/2018/0790

Area previously  
approved under  
application ref:  
SMD/2018/0790

Area previously  
approved under  
application ref:  
SMD/2018/0790

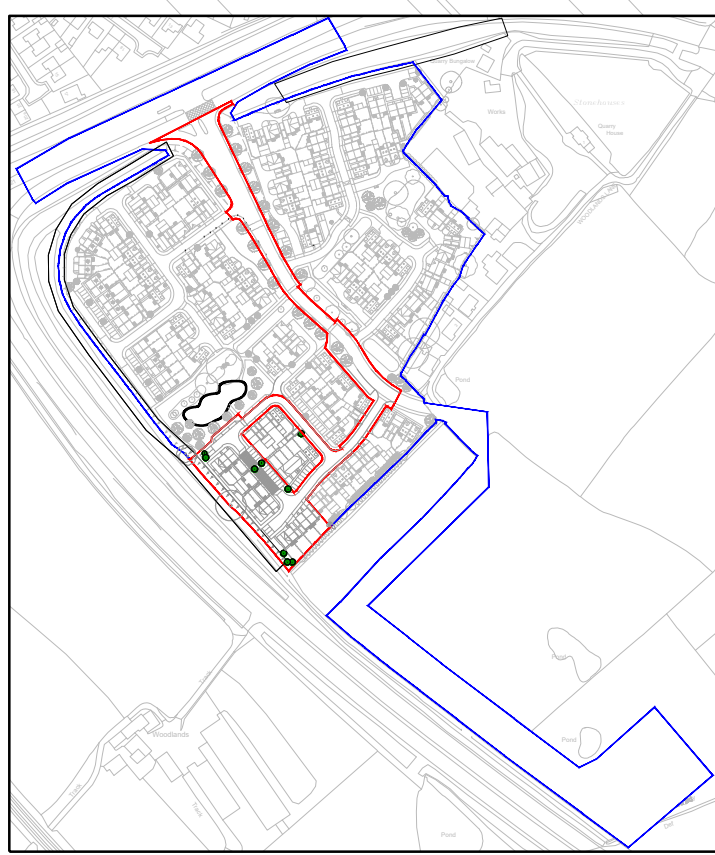

Site Location Plan Scale 1:5000

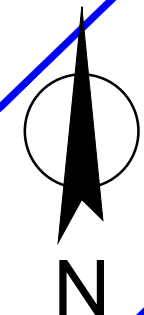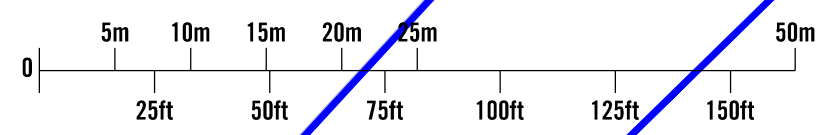

This drawing is the copyright of Roberts Limbrick Ltd and should not be reproduced in whole or in part or used in any manner whatsoever without their written permission.  
Use only figured dimensions and report any discrepancies or omissions to the Architect immediately.

| rev. | date | description |
|------|------|-------------|
| -    | -    | -           |

**Roberts Limbrick ARCHITECTS**

project  
RESIDENTIAL DEVELOPMENT  
PHASE 1  
BLYTHE VALLEY  
SOUTHEAST CORNER REPLAN

client  
**ST. MODWEN HOMES**

drawing  
PROPOSED SITE PLAN  
-  
-

status  
**PLANNING**

**ROBERTS LIMBRICK LTD**  
The Carriage Building, Bruton Way,  
Gloucester, GL1 1DG  
The Estates Office, 25 - 26 Gold Tops,  
Newport, NP20 4PG  
T. 03333 405 500  
mail@robertslimbrick.com  
www.robertslimbrick.com  
Registered Office - England No. 06658029

scale 1/500 @ A3 originator code 8641  
date April 2021 author -

drawing number R9051-RLA-21-XX-DR-A-2303 rev.  
region | originator | year | level | type | title | number