


Rev.	Date	Description
A	18/06/2021	Title block updated.

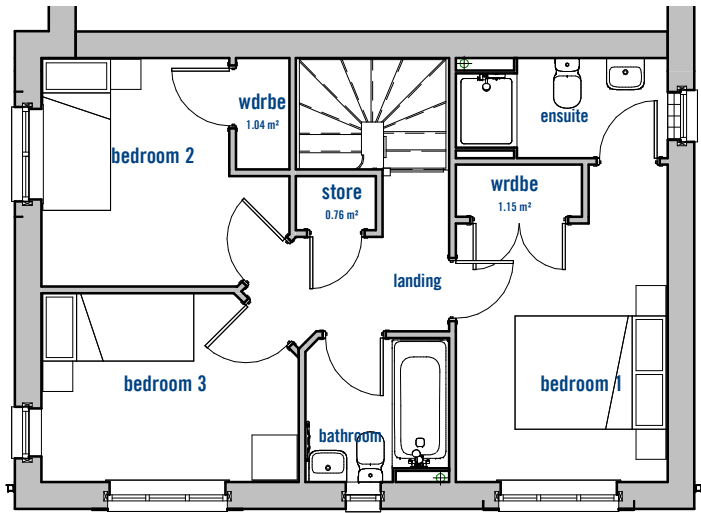


First Floor Plan



Front Elevation



Side Elevation 1

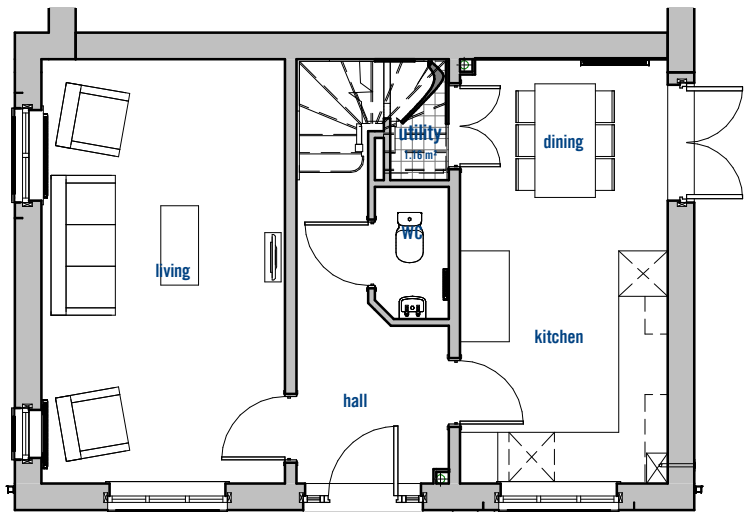

Ground Floor Plan




Rear Elevation



Side Elevation 2

MATERIALS LEGEND	
No	Material
1	Roof- Concrete Tiles- Anthracite/Slate Grey
3	Main Brickwork- Wienerberger Cinnabar Red
4	Feature Render- Weber Monocouche- Standard Chalk
5	Feature Brickwork- Wienerberger Cinnabar Red
6	Window and Door Frames- UPVC- White
7	Entrance Door- GRP- Black
8	Rainwater Goods- UPVC- Black
9	Canopy- GRP Flat Roof- Dark Grey Capping

PLOTS:
As Drawn - 61, 62, 66
Handed -

 

PROJECT
RESIDENTIAL DEVELOPMENT
PHASE 1
BLYTHE VALLEY
SOUTHEAST CORNER REPLAN

CLIENT
ST.MODWEN HOMES

DRAWING
**HOUSETYPE 18A-NS-1002 T2
PLANS & ELEVATIONS**

STATUS
PLANNING

ROBERTS LIMBRICK LTD
The Carriage Building, Bruton Way
Gloucester, GL1 1DG
The Estates Office 25 - 26 Gold Tops
Newport, NP20 4PG
T. 03333 405 500
mail@robertslimbrick.com
www. robertslimbrick.com

Registered Office: England No. 06658029
SCALE 1 : 100@A2
DATE MAY'21
DRAWING NUMBER: **R9051-RLA-21-ZZ-DR-A-2333 A**
ORIGINATOR NO 8641
AUTHOR
REVISION:
PROJECT | ORIGINATOR | YEAR | LEVEL | TYPE | ROLE | NUMBER