



Copyright of the drawings vested in the Architect and it must not be copied or reproduced without consent. Plotted dimensions only are to be taken from the drawings. All dimensions must refer to the site and be acceptable for fixing and be obtained of every variation between drawing and site conditions. All dimensions to be taken from the drawings and not the site. 


Rev	Drawn	Comments	Date
-----	-------	----------	------

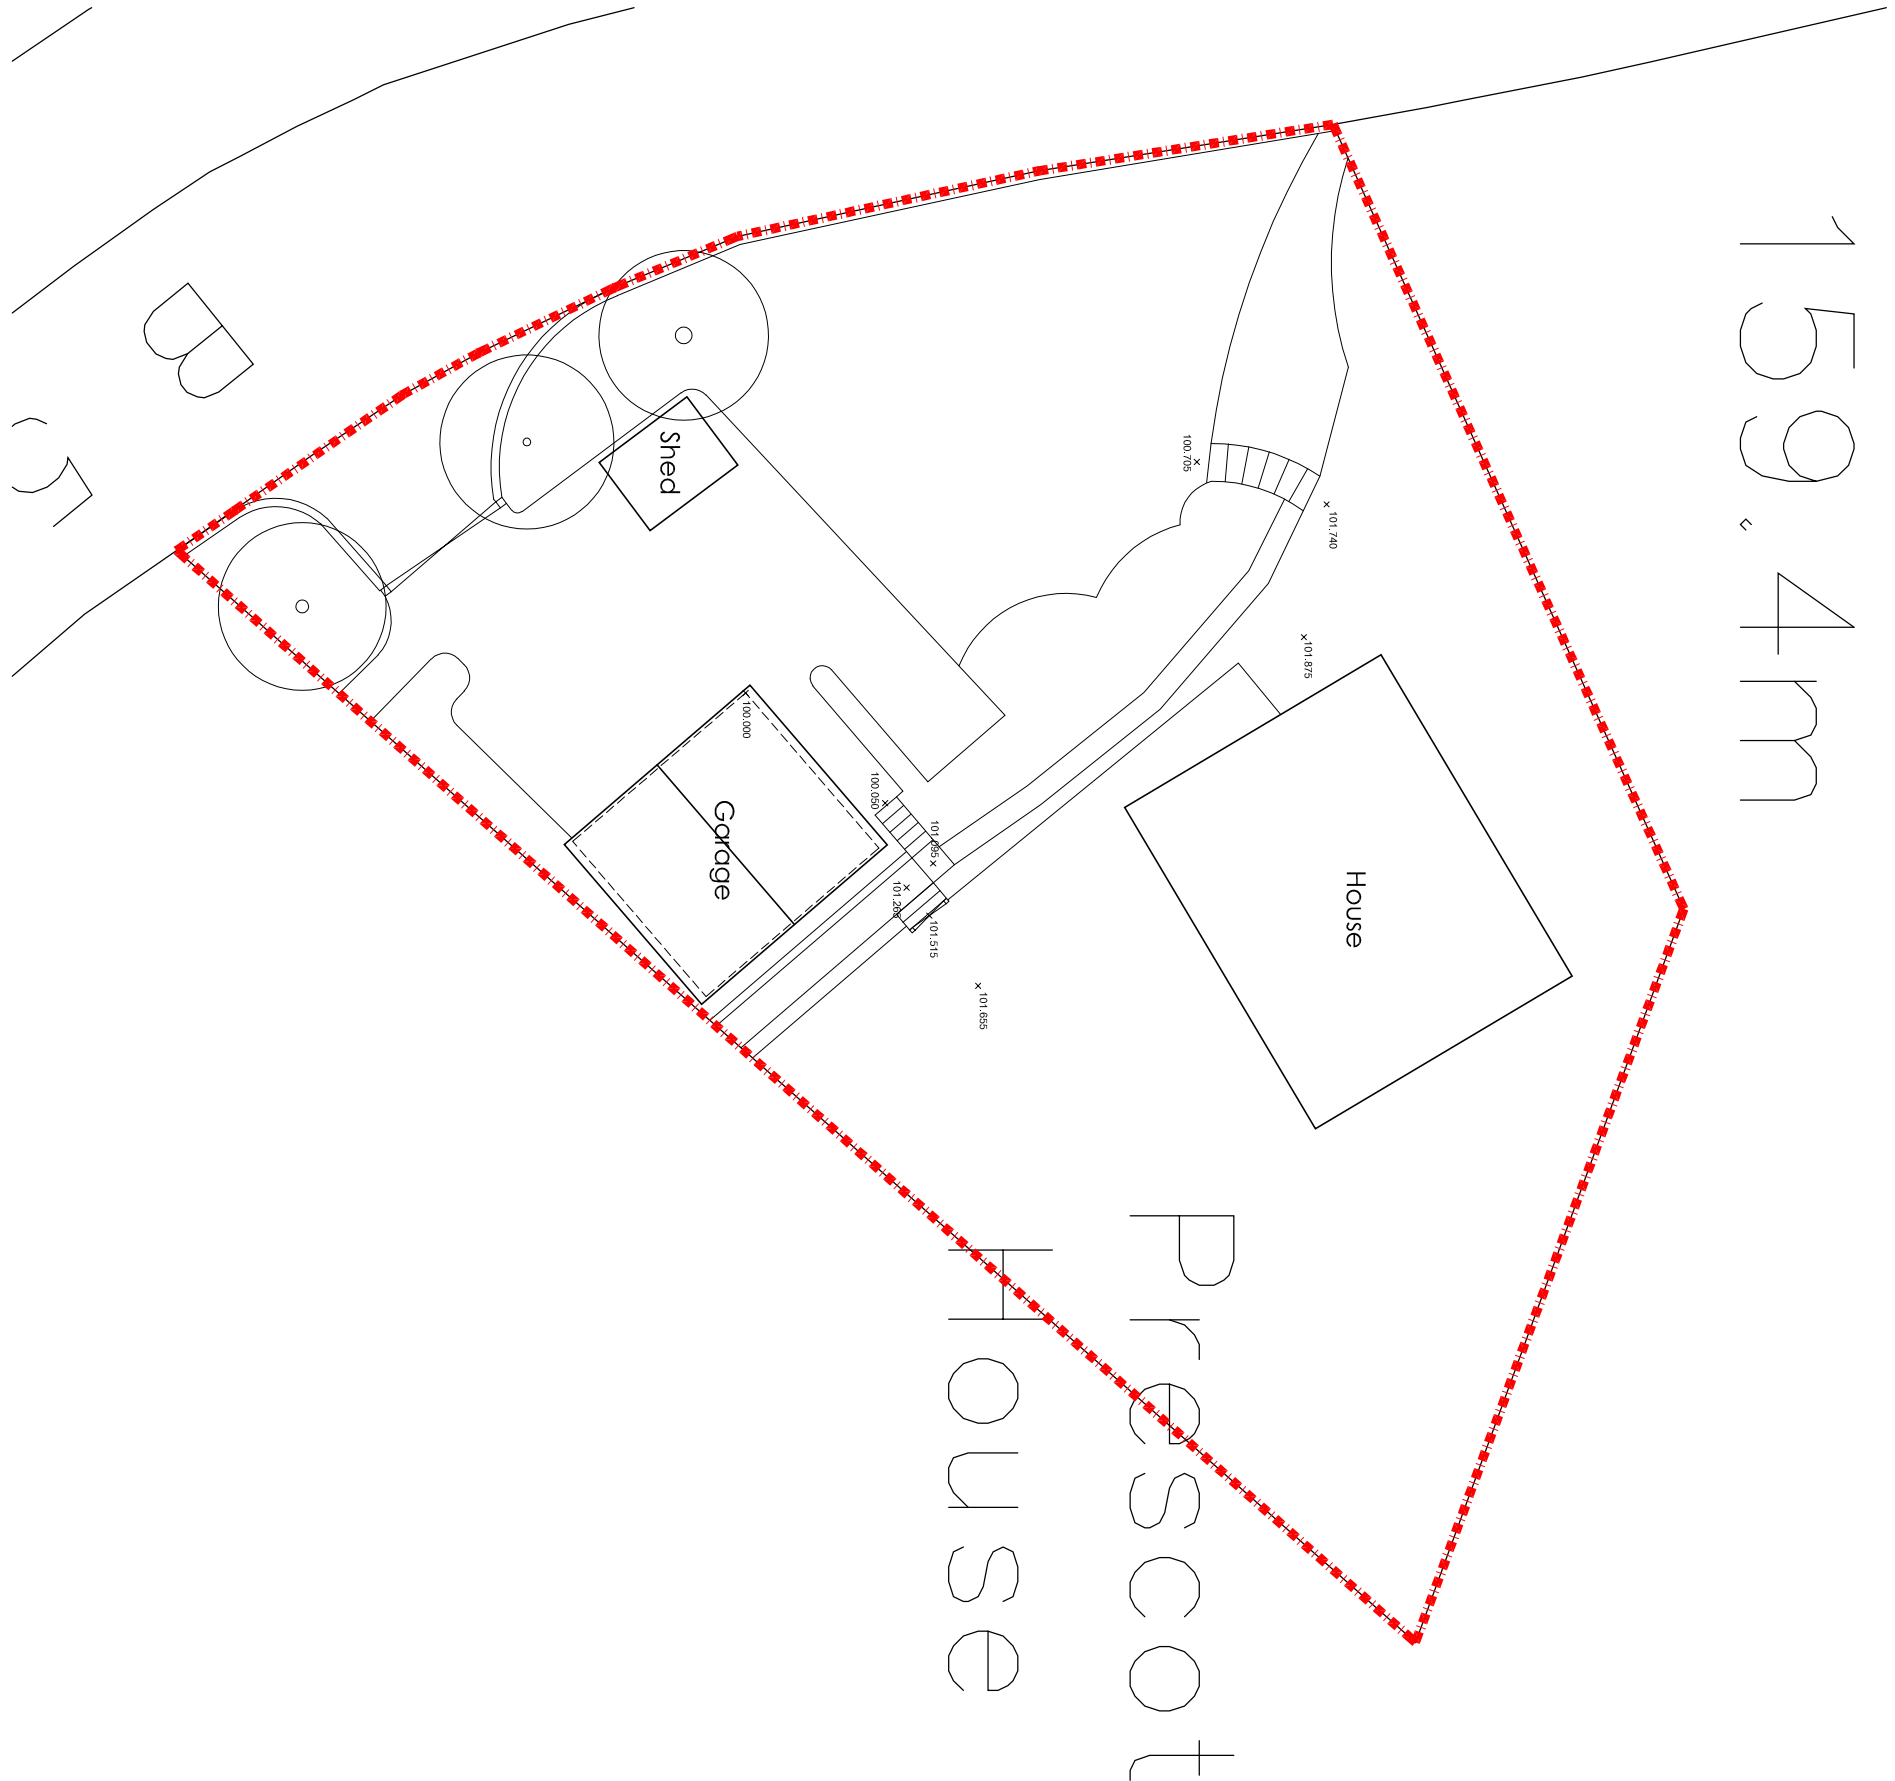



SITE PLAN 1:200

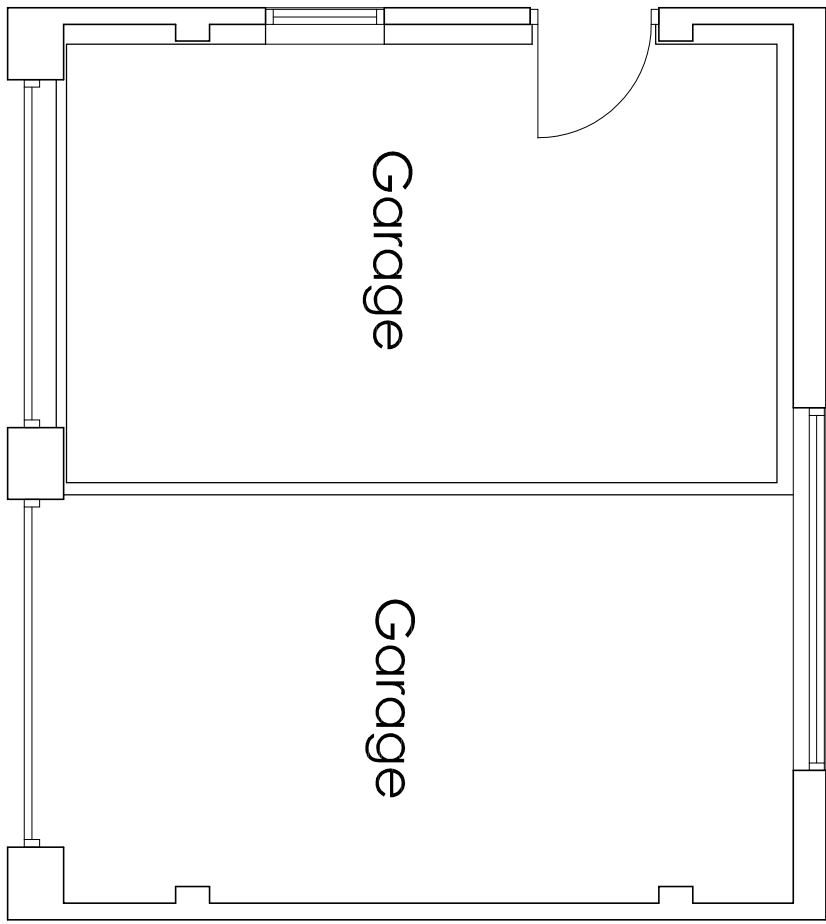


FLOOR PLAN 1:50

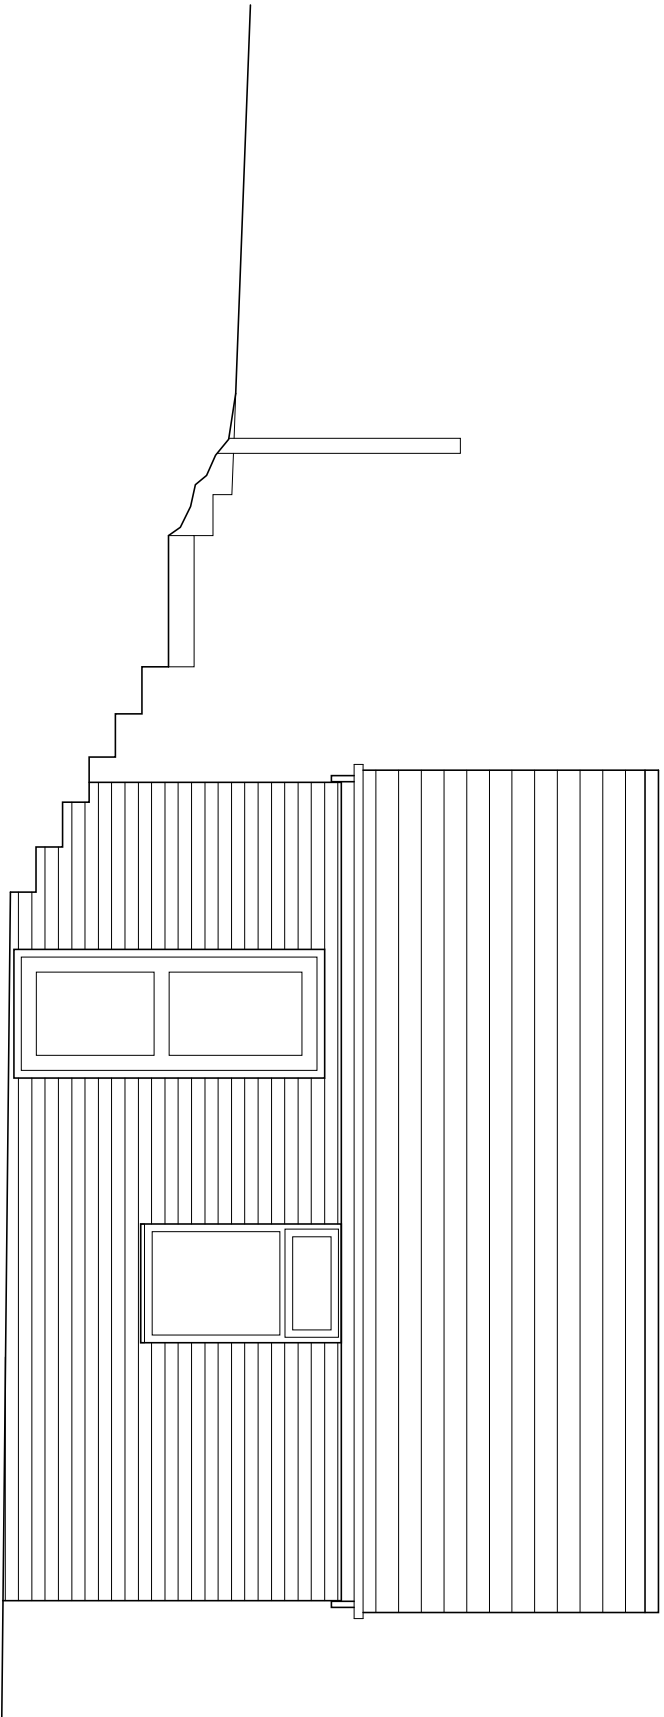


SITE SECTION 1:50

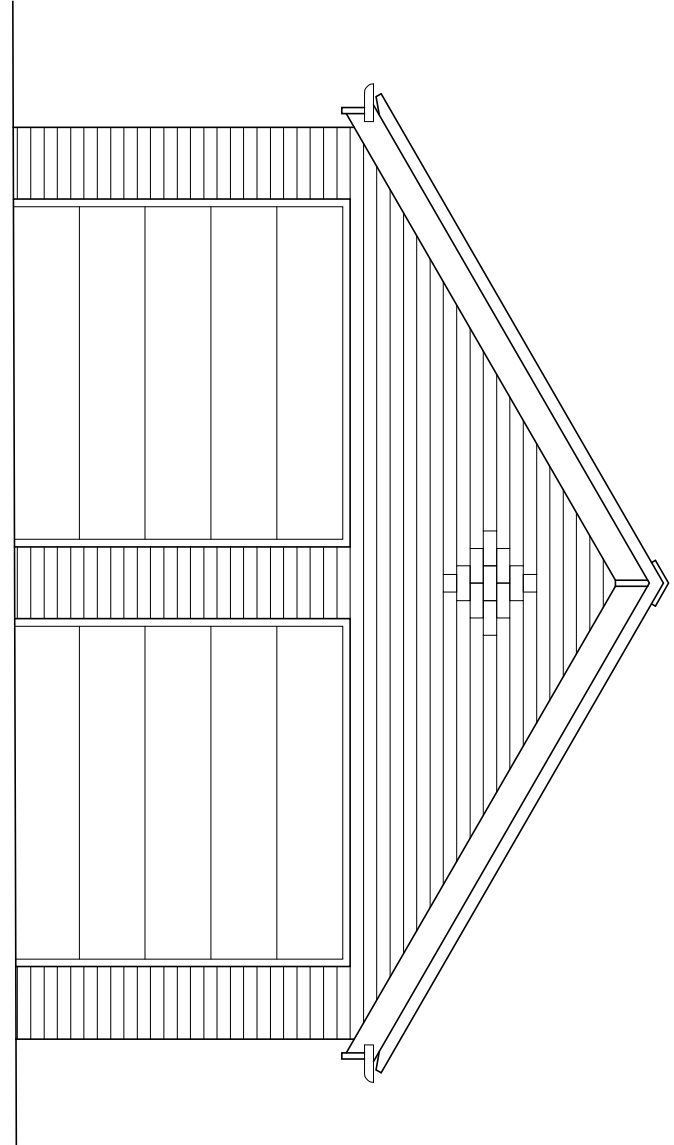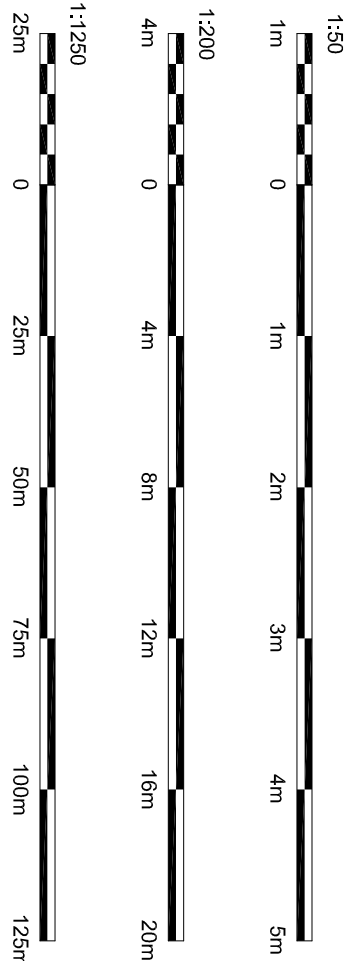


FRONT ELEVATION 1:50

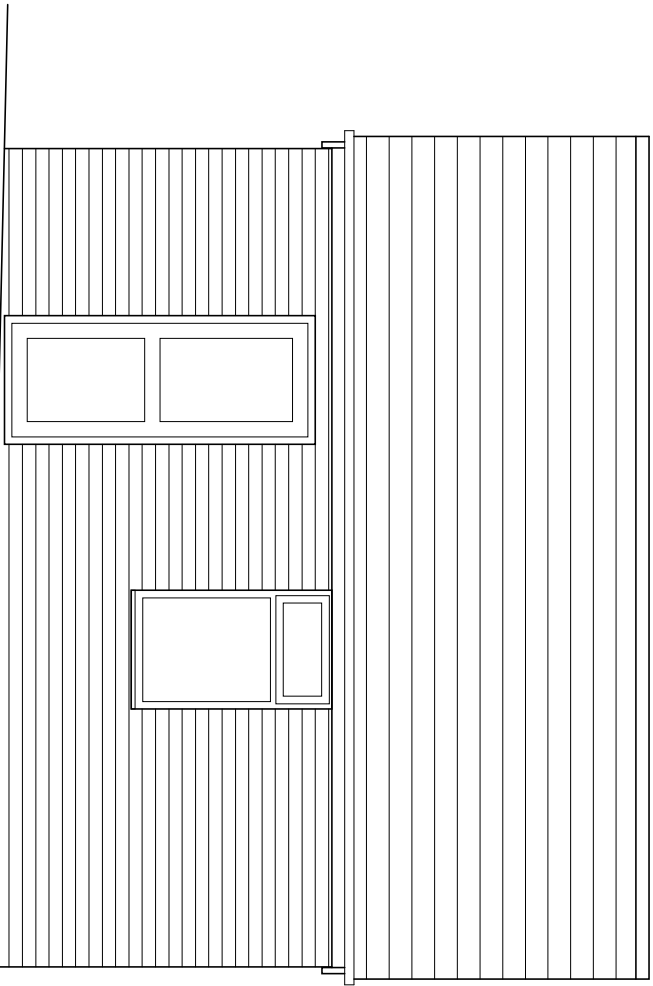


SIDE ELEVATION 1:50

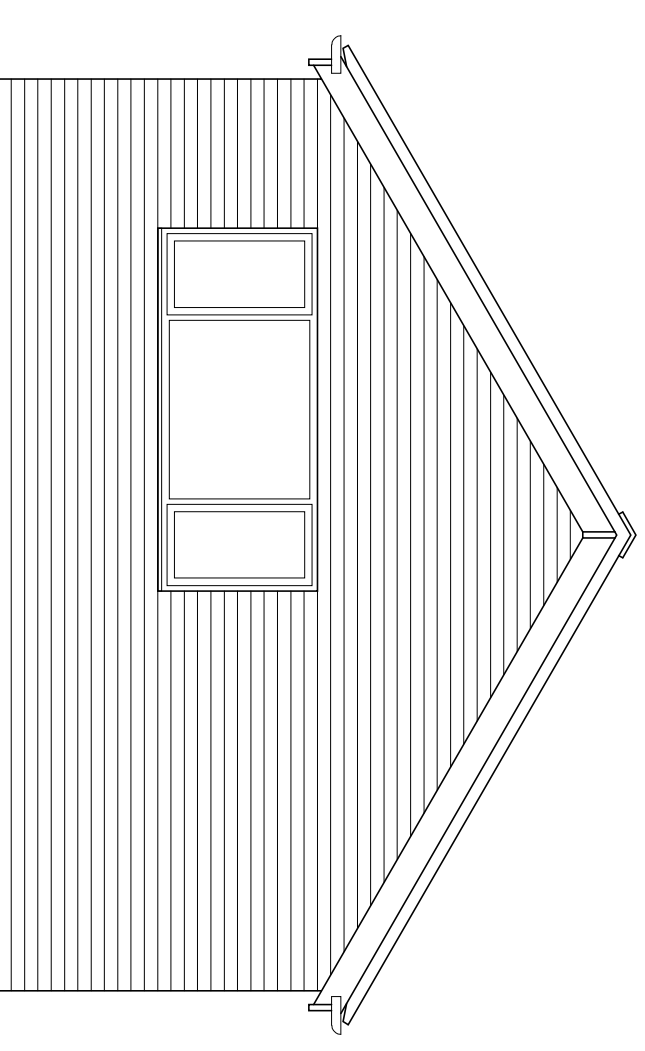

REAR ELEVATION 1:50

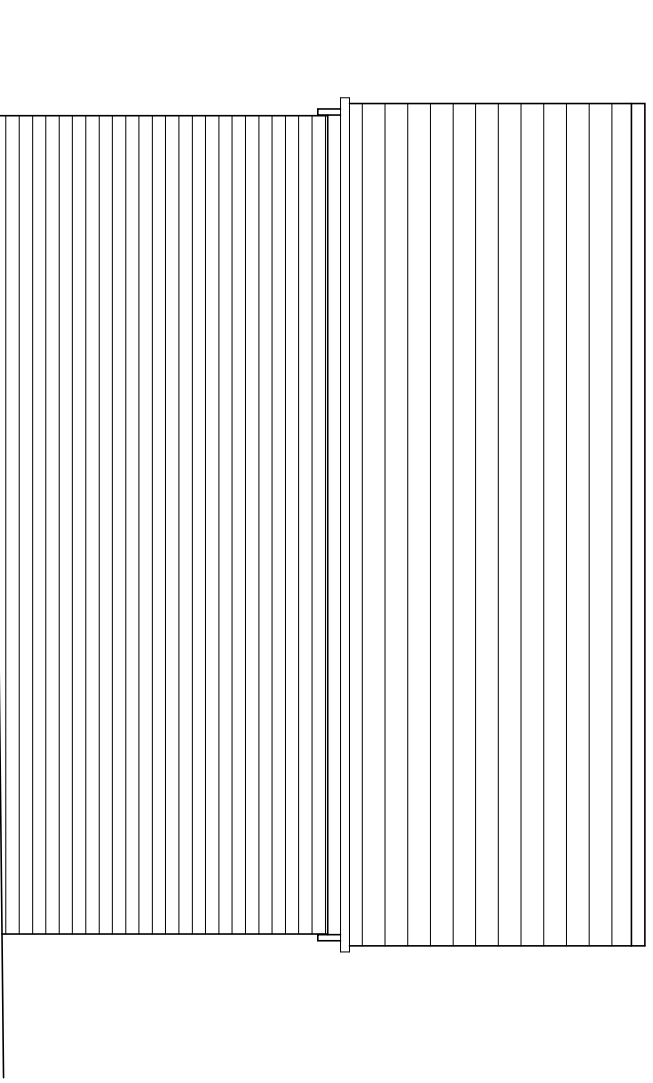

SIDE ELEVATION 1:50

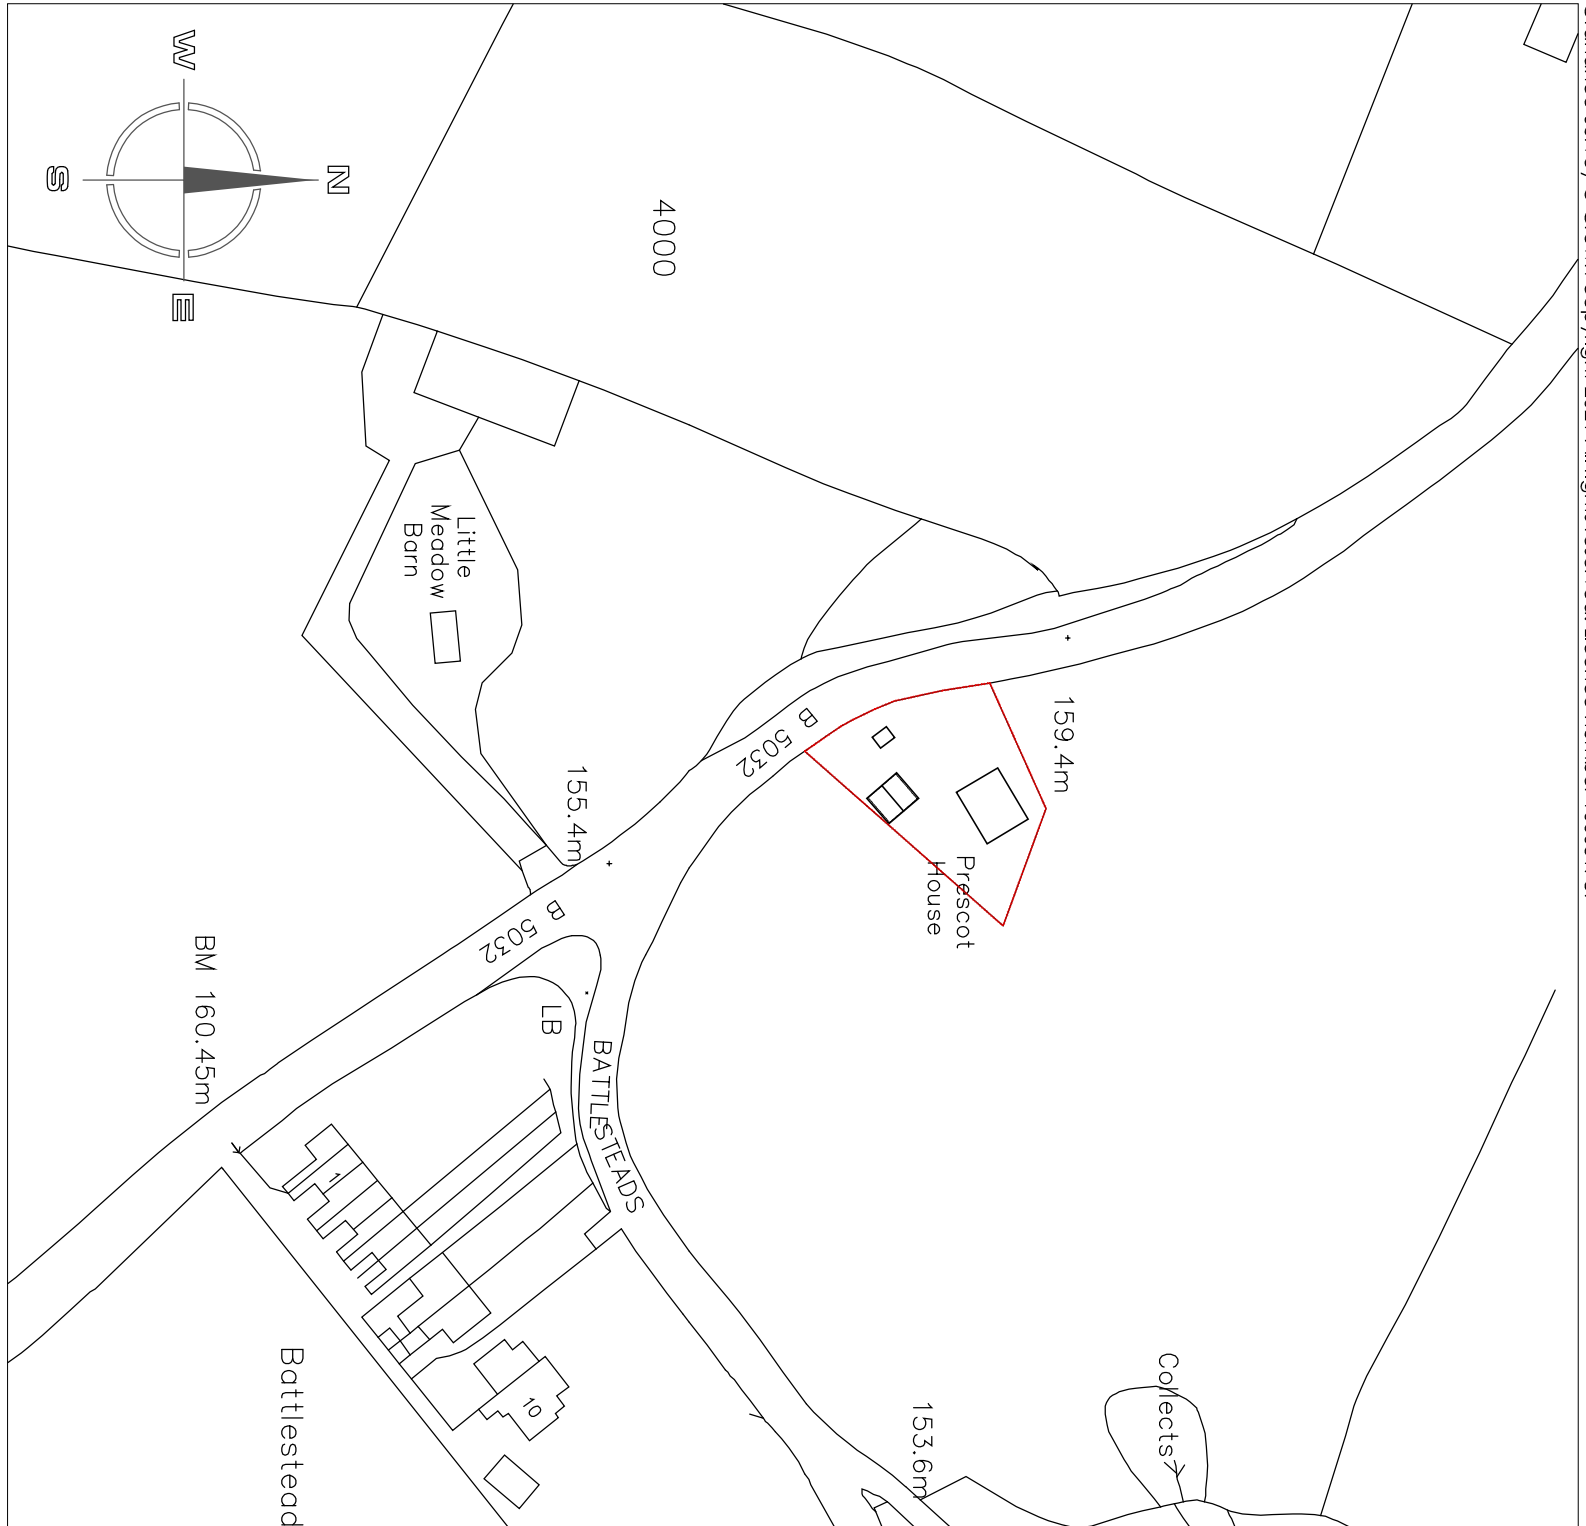

SITE LOCATION PLAN 1:1250

Hewitt&Carr Architects
A. Design House 1 17-19 Leek Road Cheedale ST10 1JE
T. 0153 755892
E. enquiries@hncarchitects.co.uk
W. www.hncarchitects.co.uk

Client
Mr S Burnley

Project
Proposed upwards extension to existing
garage to form ancillary accommodation
Prescot House, Cheadle Rd, Alton ST10 4BD
Title
Plans & Elevations as Existing

Status
Survey
Date Apr 2021
Scale 8/A As Shown
Drawn KEW
Checked

Project No. Drawing No.
01068 AL(0)01

Rev

File Ref: H\REF