


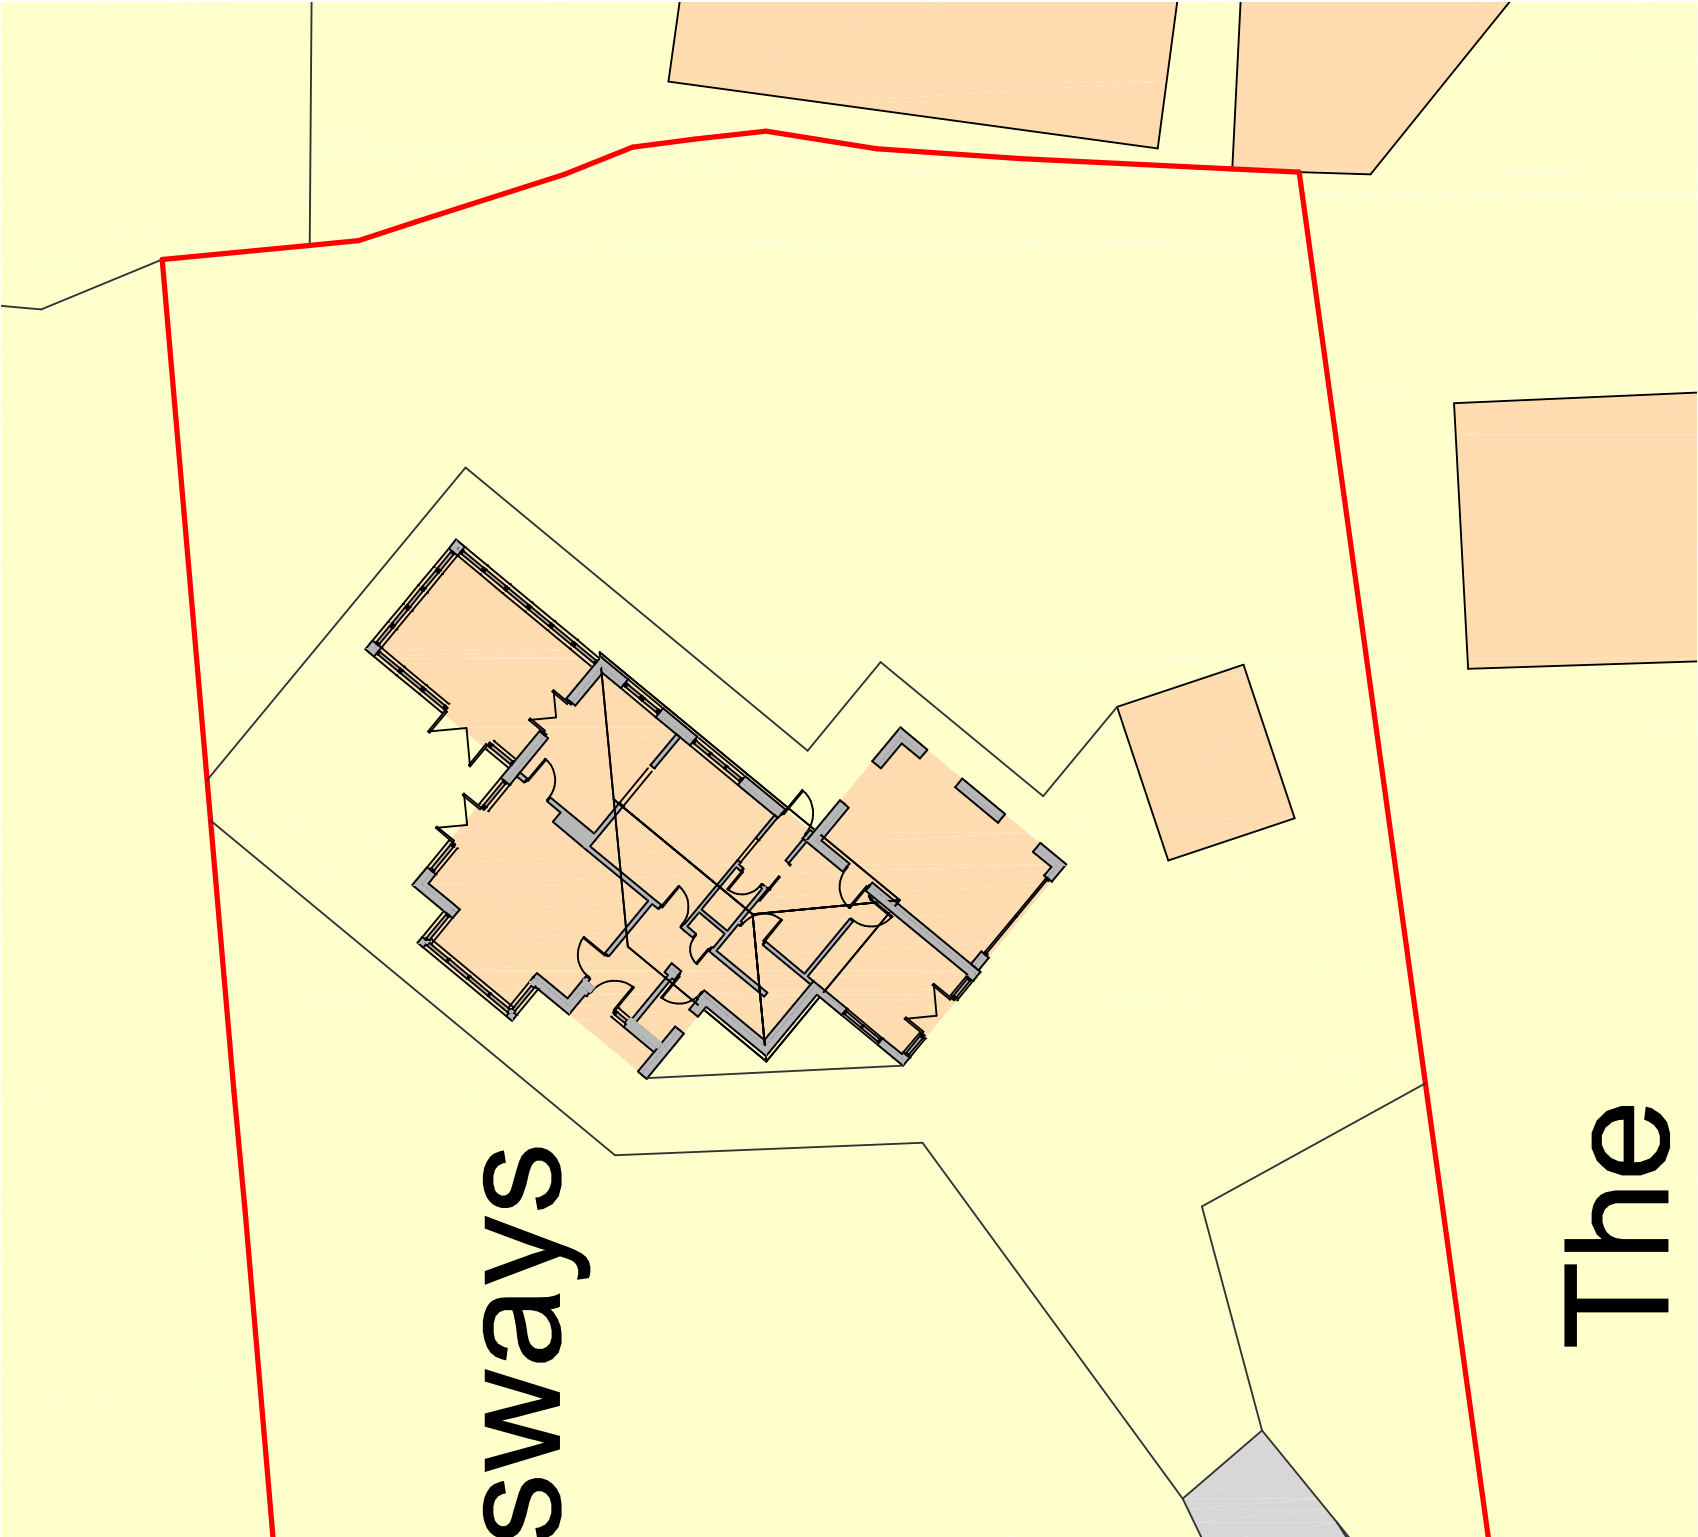
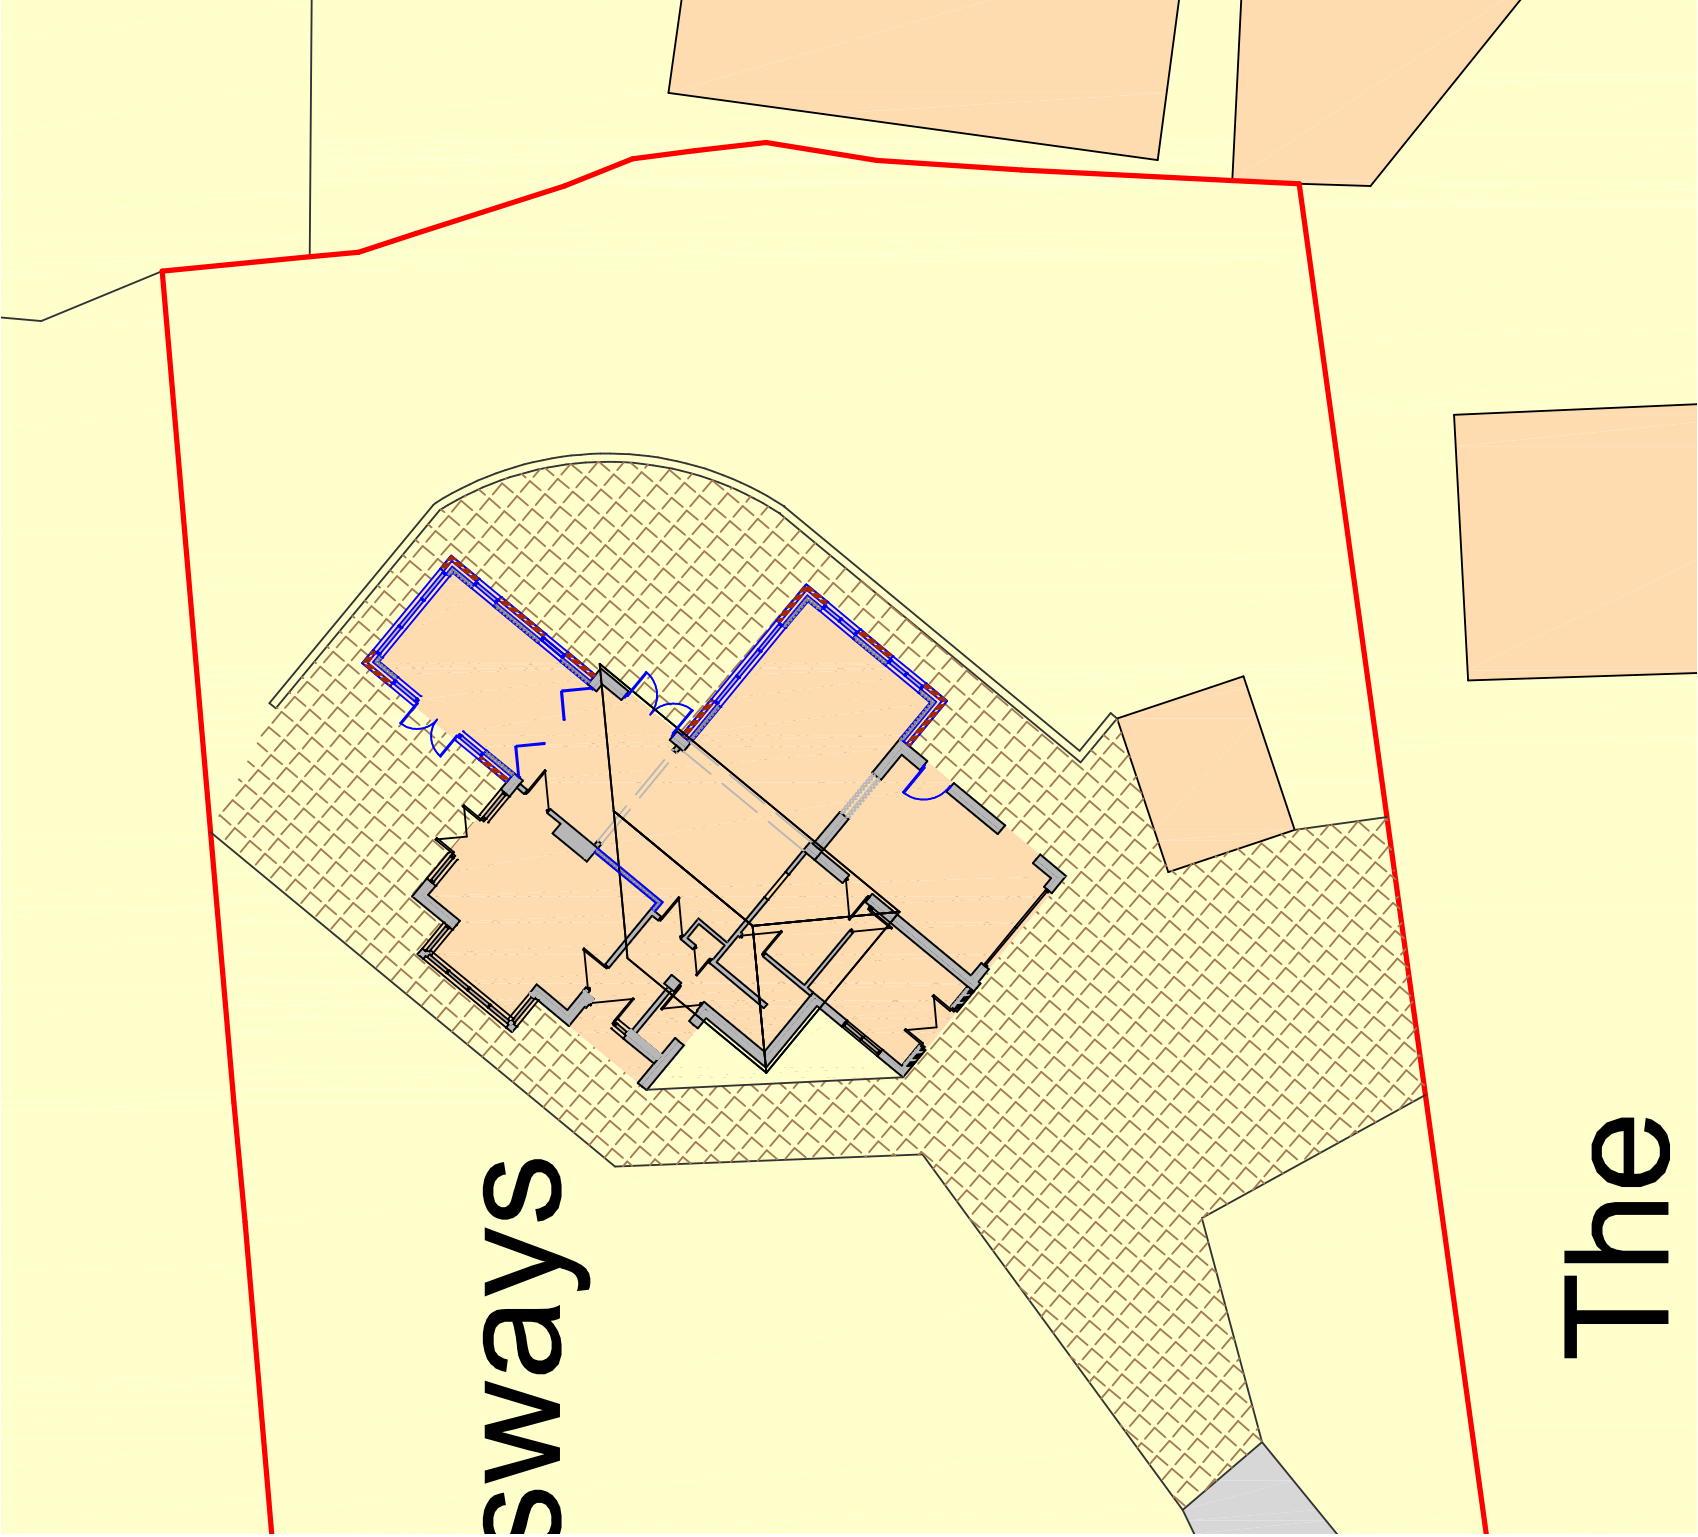


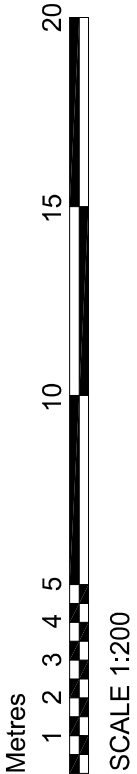



Site Plan as Existing

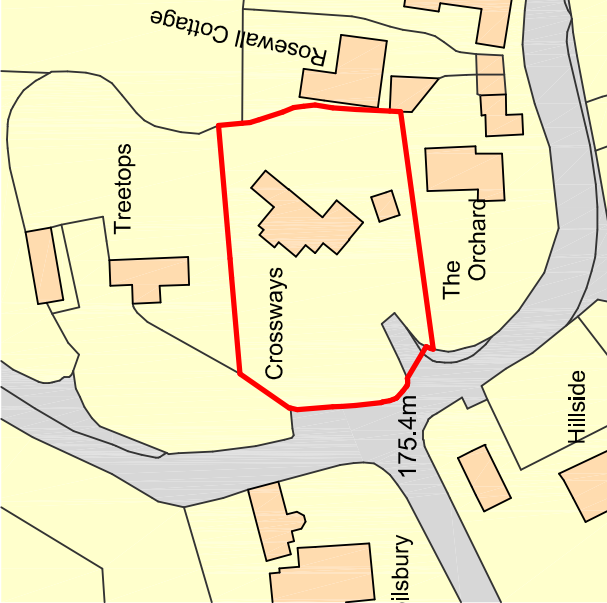

Site Plan as Proposed

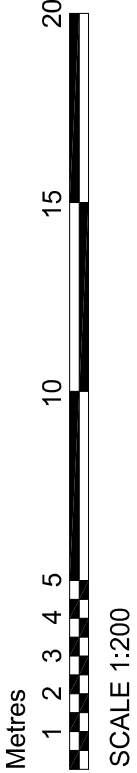

Ordnance Survey, (c) Crown Copyright 2021. All rights reserved. Licence number 10002432
Site Location Plan

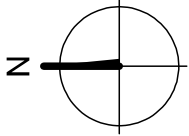 

DBD Architectural Consultancy Ltd ©2021

1. Copyright is vested with DBD Architectural Consultancy Ltd.
2. All dimensions to be checked on site before proceeding.
3. Contractor to check/adjust dimensions of new work to suit existing conditions.
4. Contractor must verify the architect of any discrepancies before proceeding.
5. All drawings to be read in conjunction with all other consultation drawings and reports.

No.	Date	Description
A.	11/06/21	Amendments made following comments



DBD Architectural Consultancy Ltd
50 Broad Street, Leek,
Staffordshire ST13 5NS
01828 825118
01828 825119
www.dbdconsultants.co.uk

Mr & Mrs Green
Crossways
Stanley Bank
ST19 9LT

Rear Two Storey Extension &
Conservatory Replacement with Single
Storey Side Extension

Site Plans

Drawn: Planning	Rev:	1
Sheet: A2	File No:	PL 01A
Scale: 1:250	Date:	12/01/21
Drawn by: J. Green	Checked by: J. Green	