




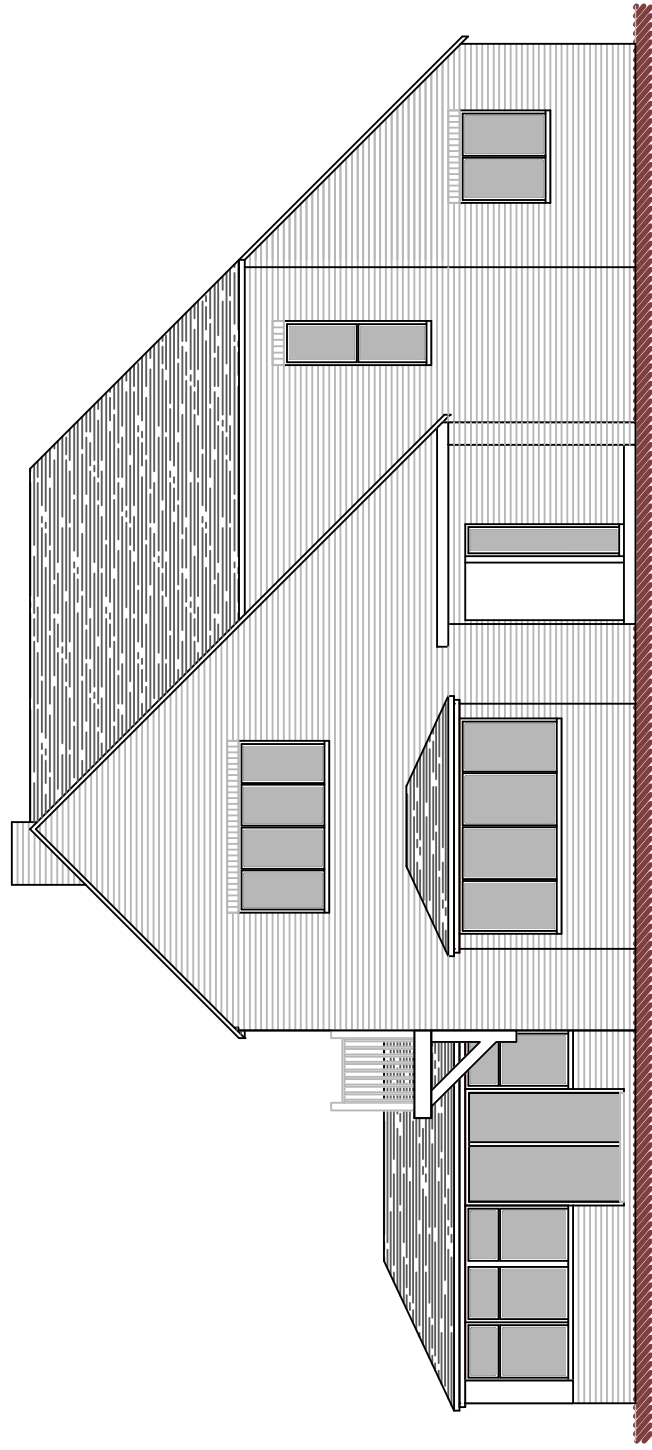


Front Elevation

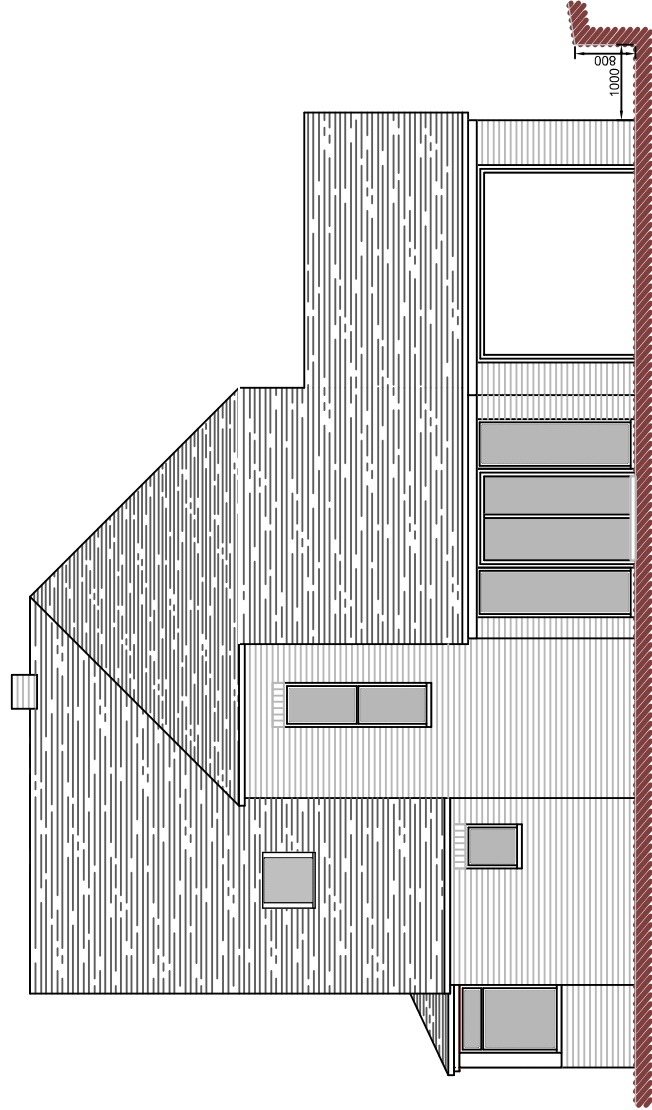

Side Elevation

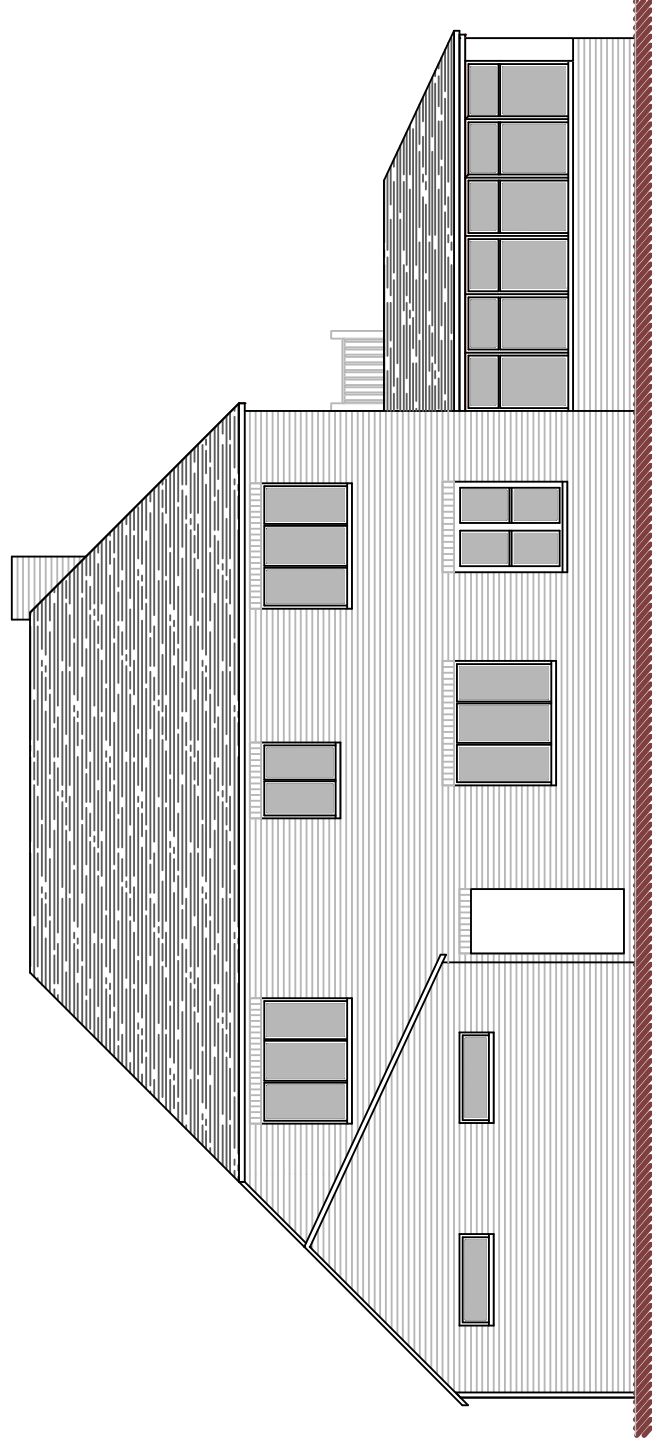

Rear Elevation

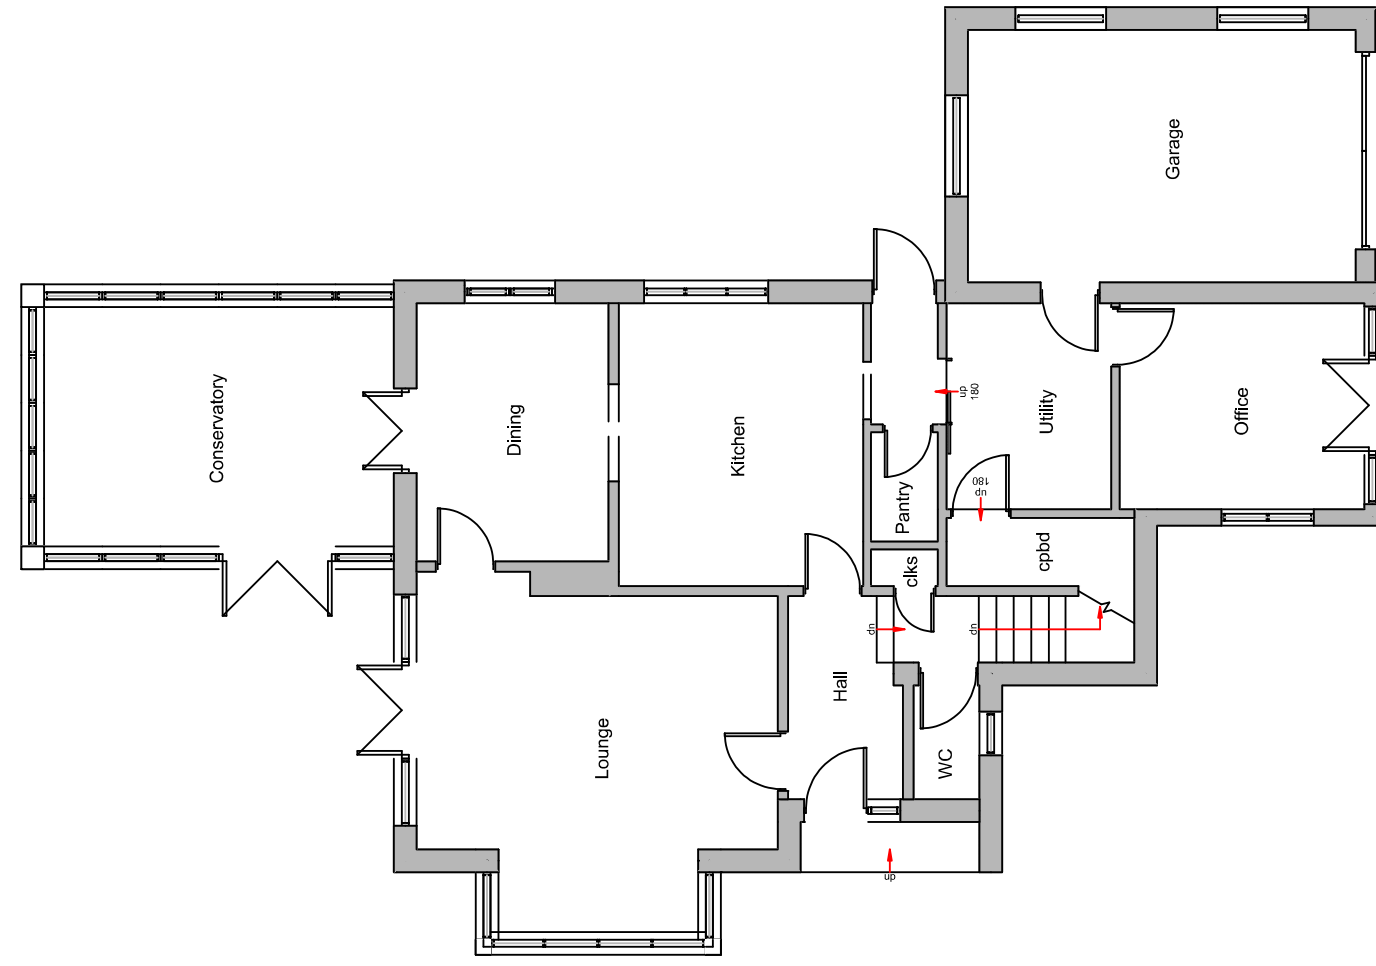


Ground Floor Plan


Metres



SCALE 1:100

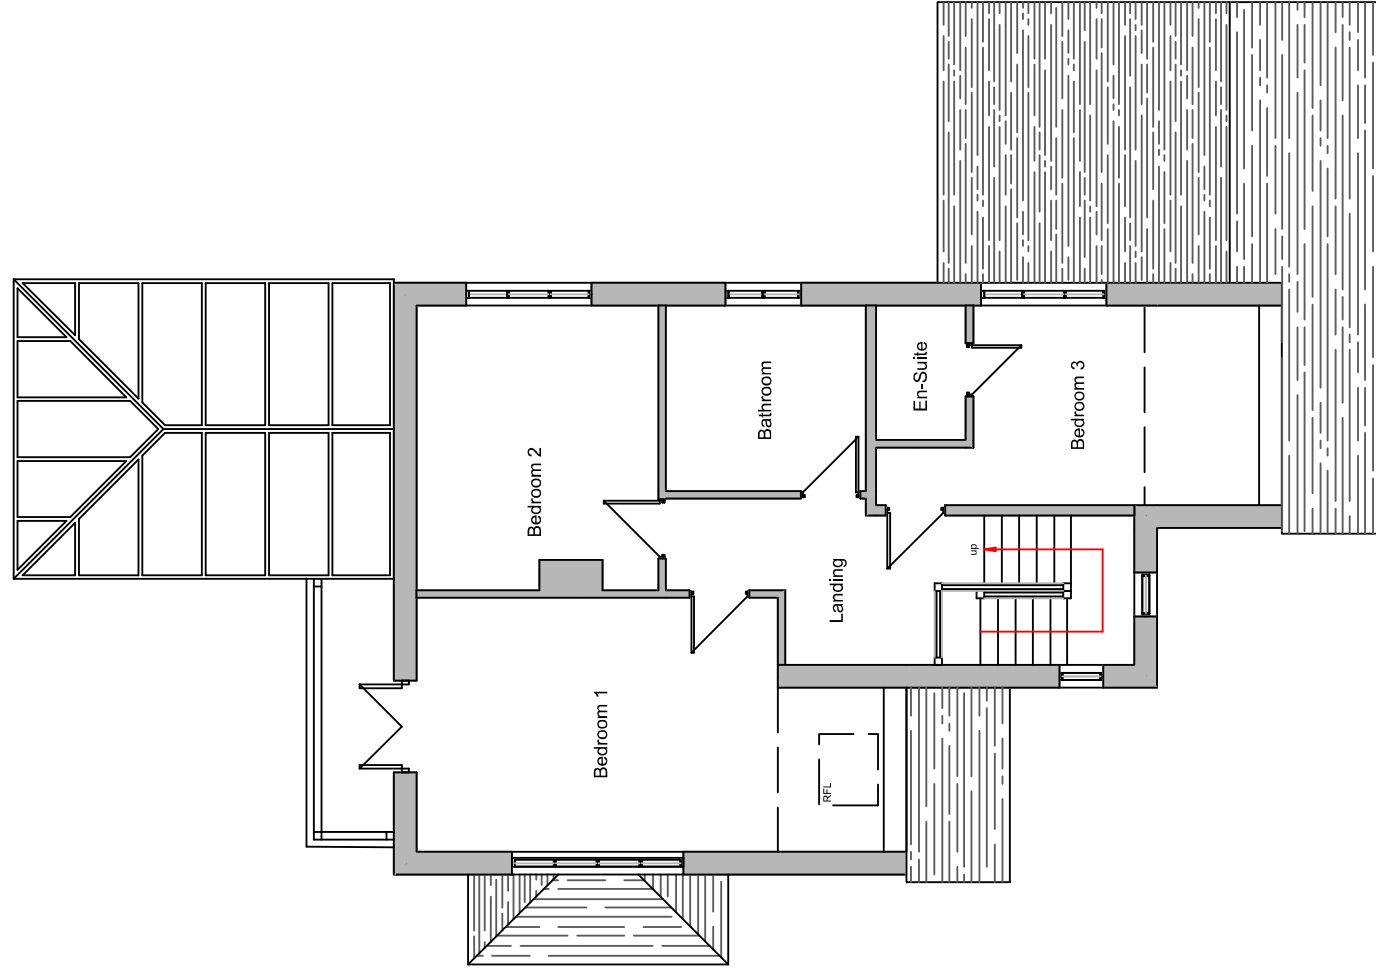

First Floor Plan

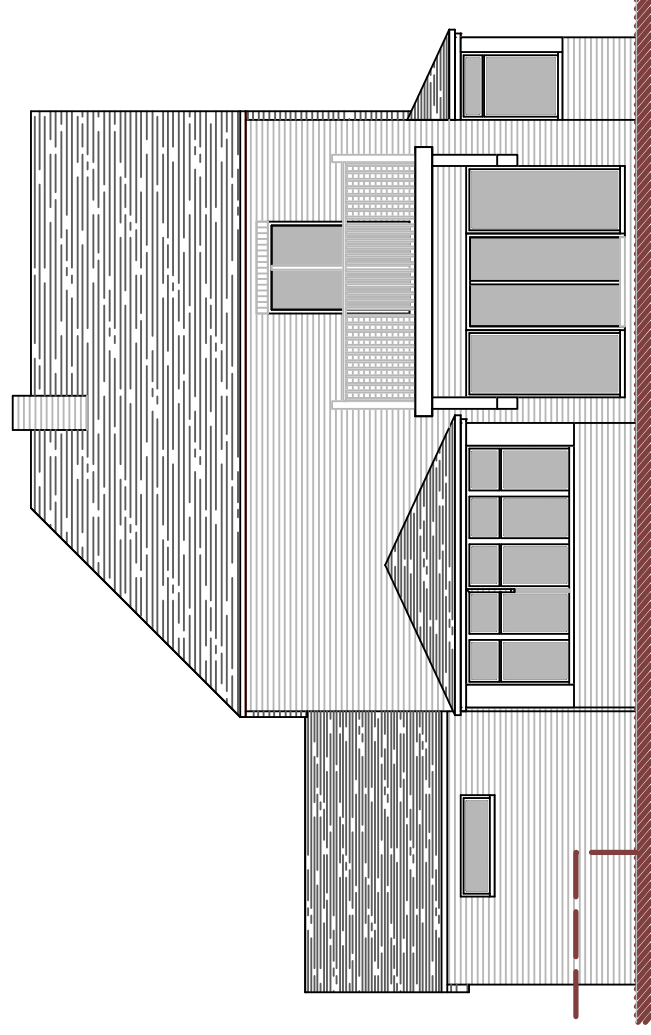

Side Elevation

**DBD Architectural
Consultancy Ltd ©2021**

1. Copyright is vested with DBD Architectural Consultancy Ltd.

2. All dimensions to be checked on site before proceeding.

3. Contractor to check/adjust dimensions of new work to suit existing conditions.
Do not assume existing structure or details are plumb square or level.

4. Contractor must notify the architect of any discrepancies before proceeding.

5. All drawings to be read in conjunction with all other consultants drawings and specs.

Rev	Date	Description



Mr & Mrs Green
Crossways
Stanley Bank
ST9 9LT

Rear Two Storey Extension & Conservatory Replacement with Single Storey Side Extension

Plans as Existing

Stage: Planning	Date: 13.01.21	Job No: 2101
Size: A2		
Scale: 1:100		

Drawing Number:	PL 02
-----------------	-------