




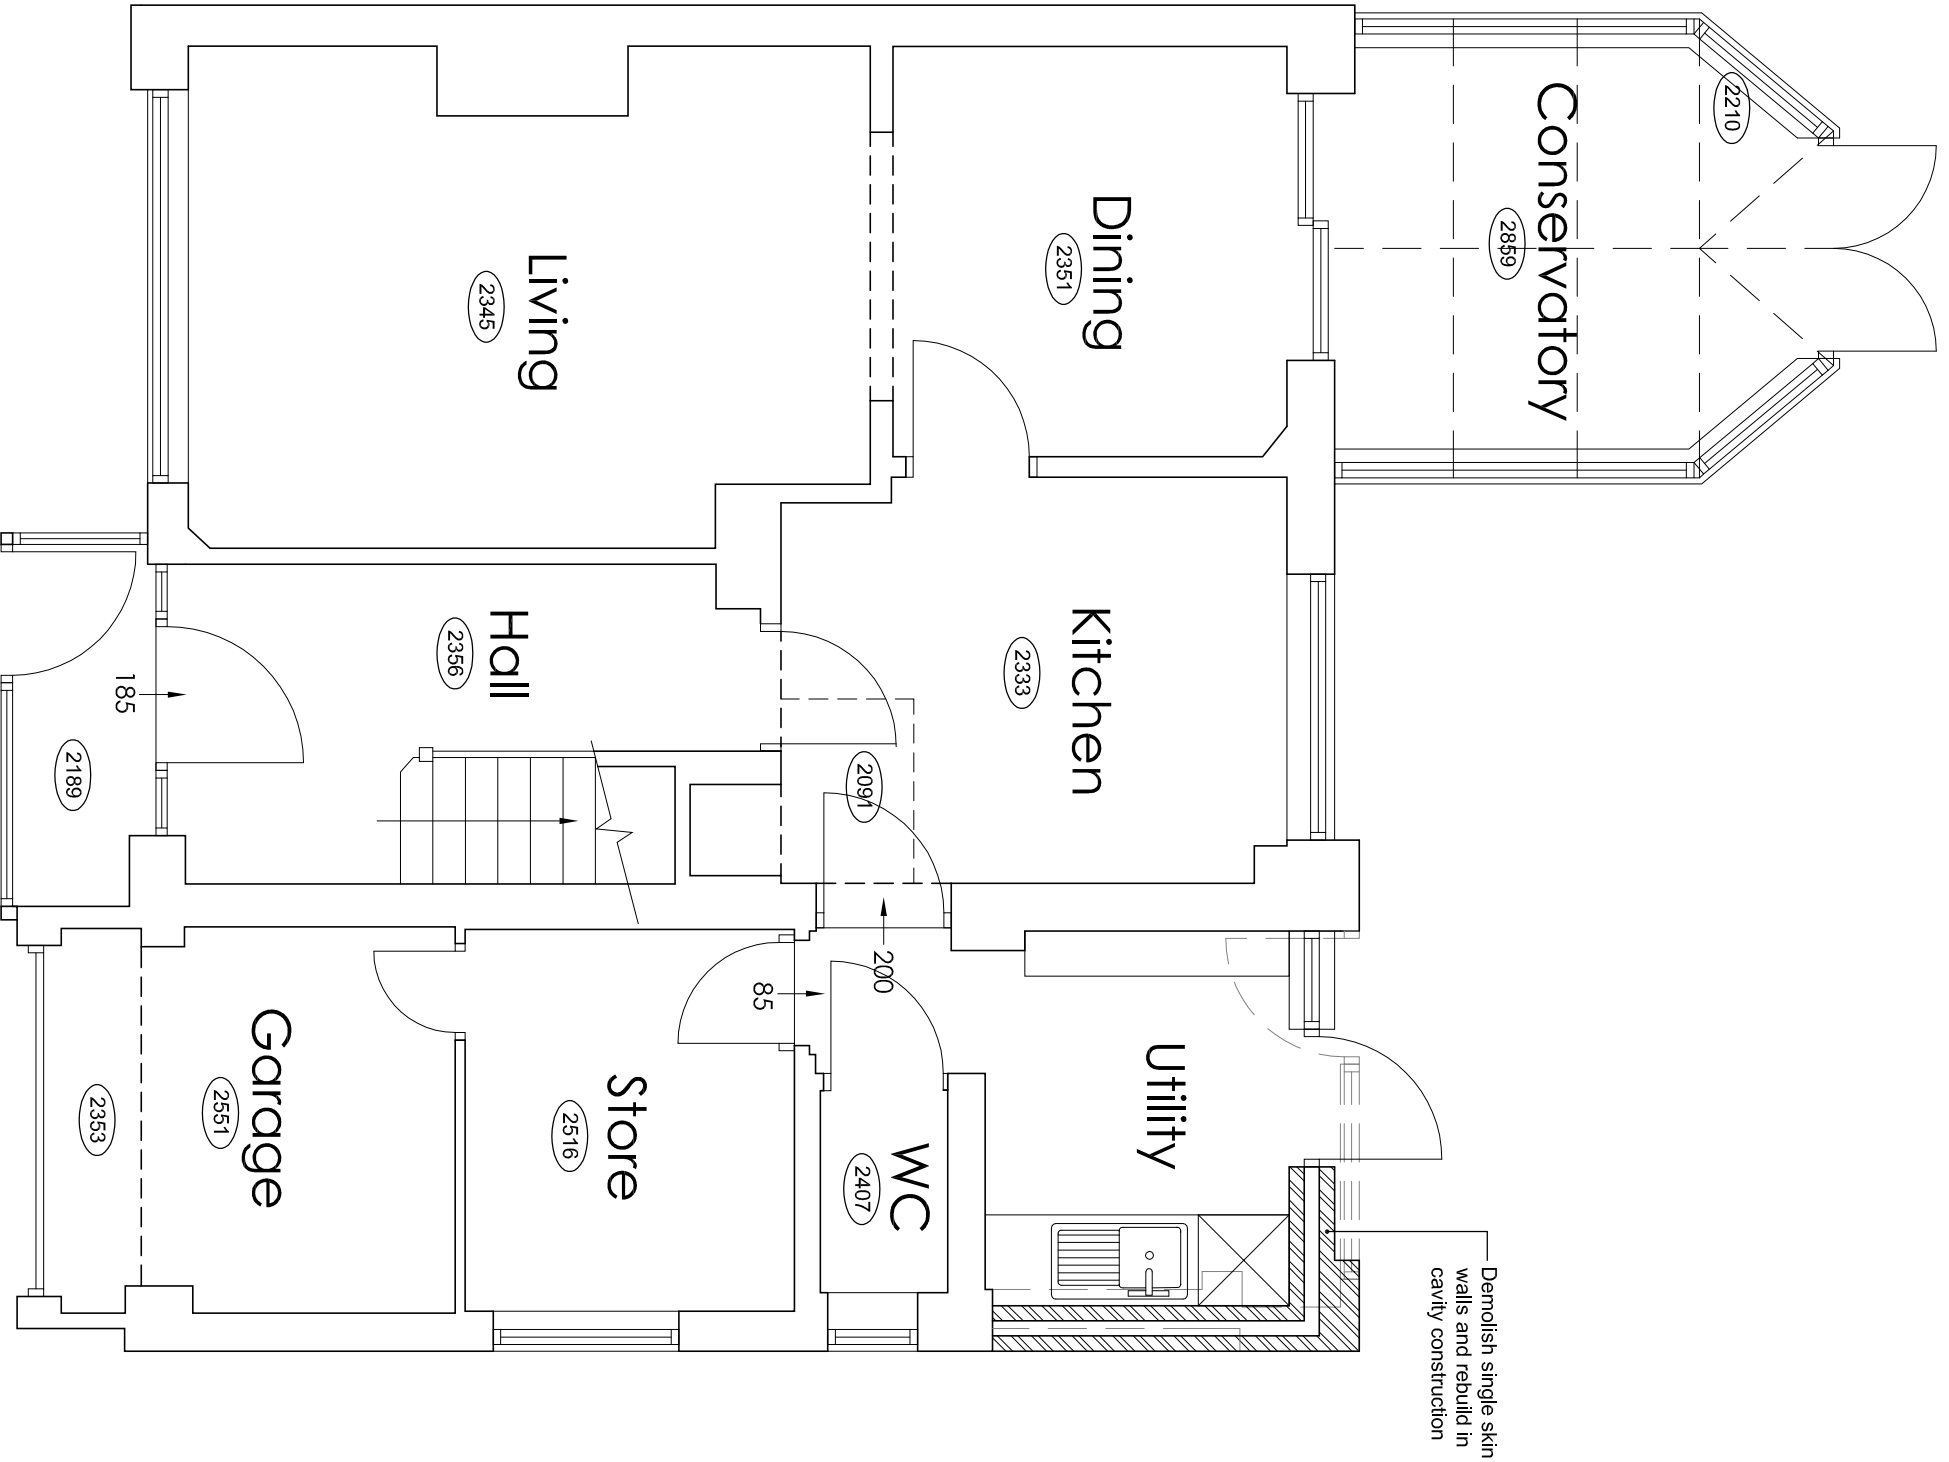


GROUND FLOOR PLAN 1:50

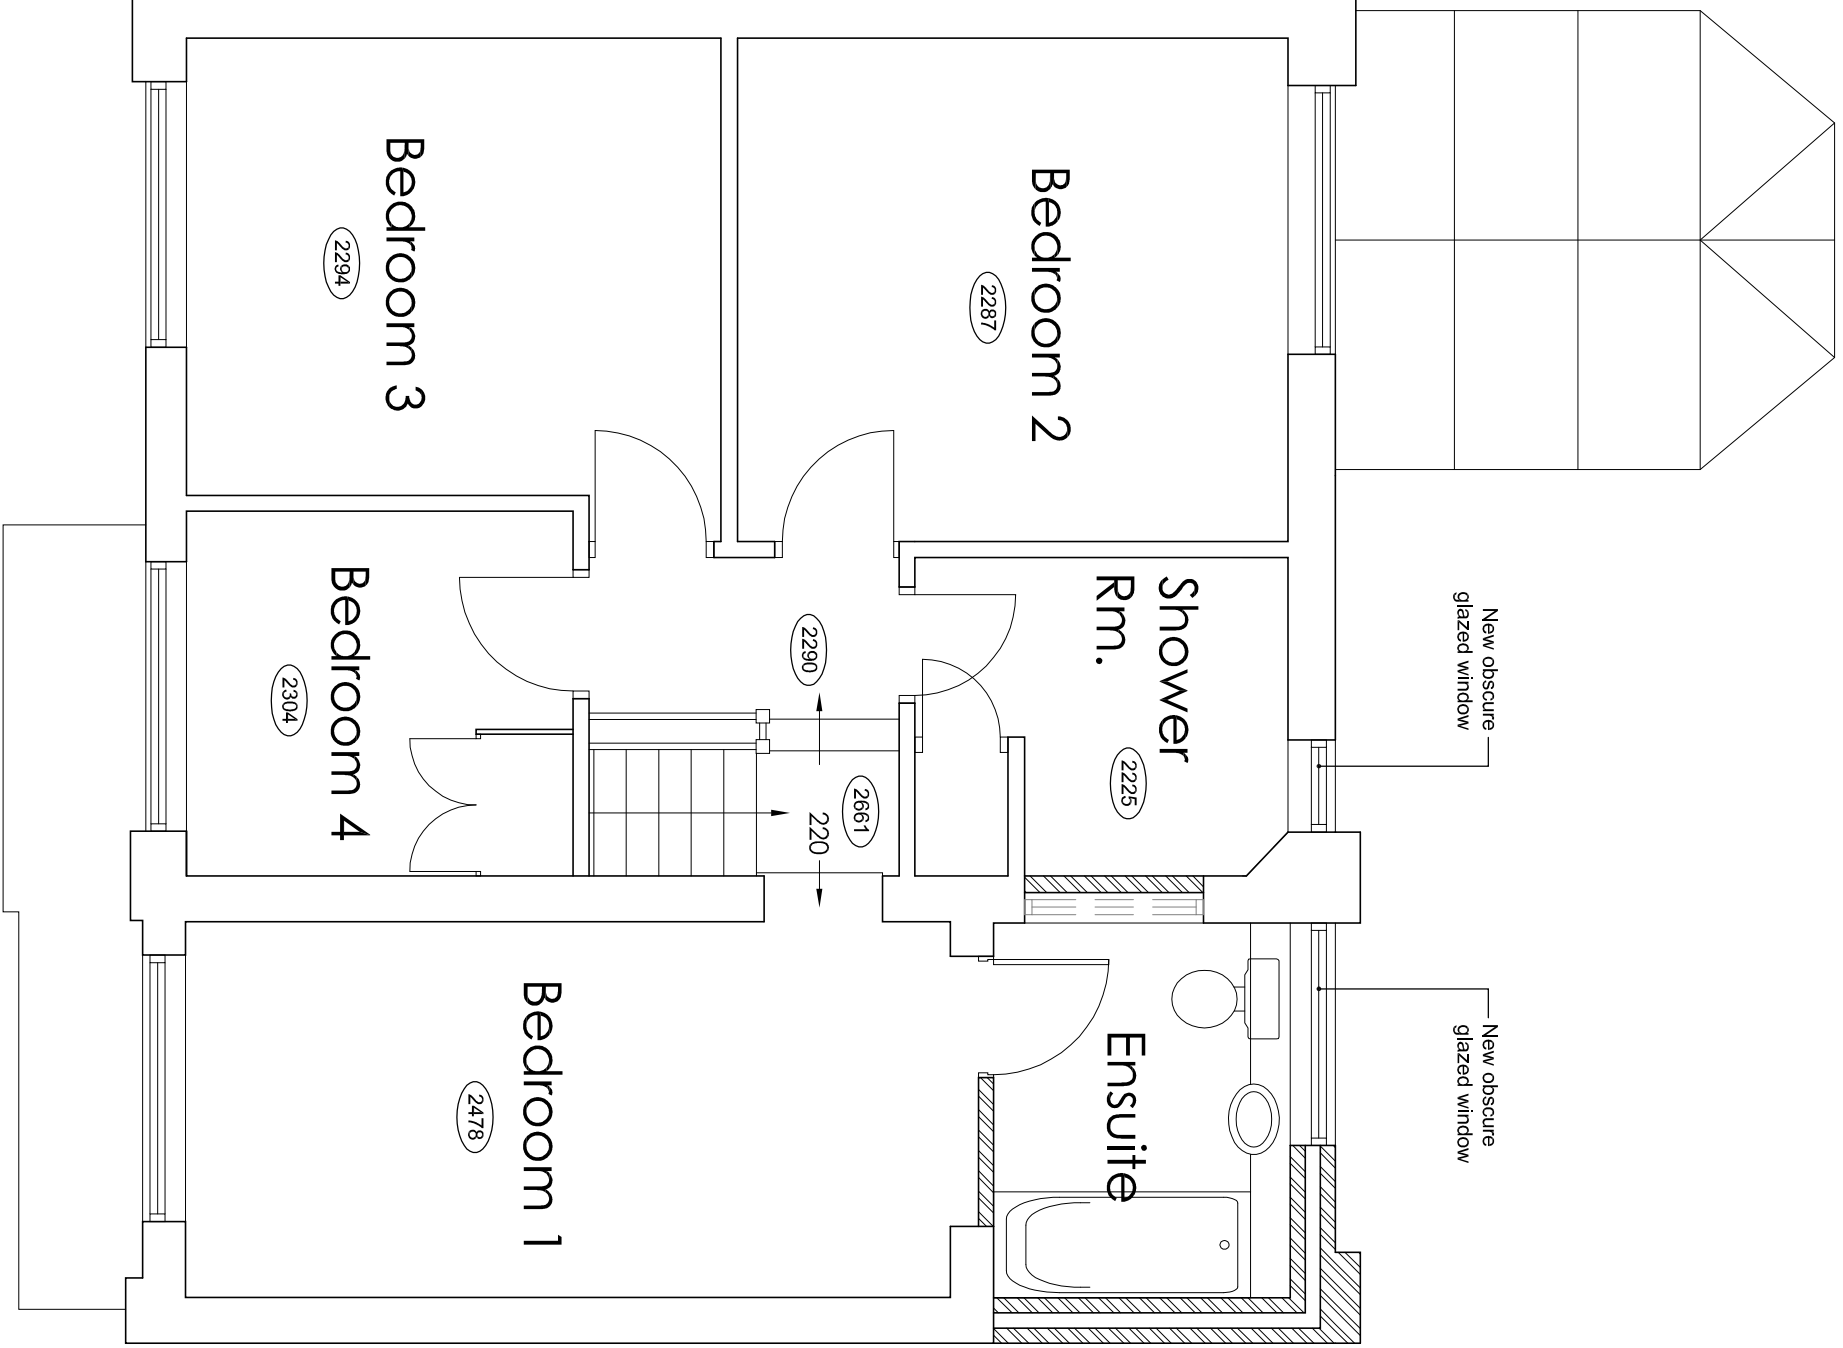


FIRST FLOOR PLAN 1:50

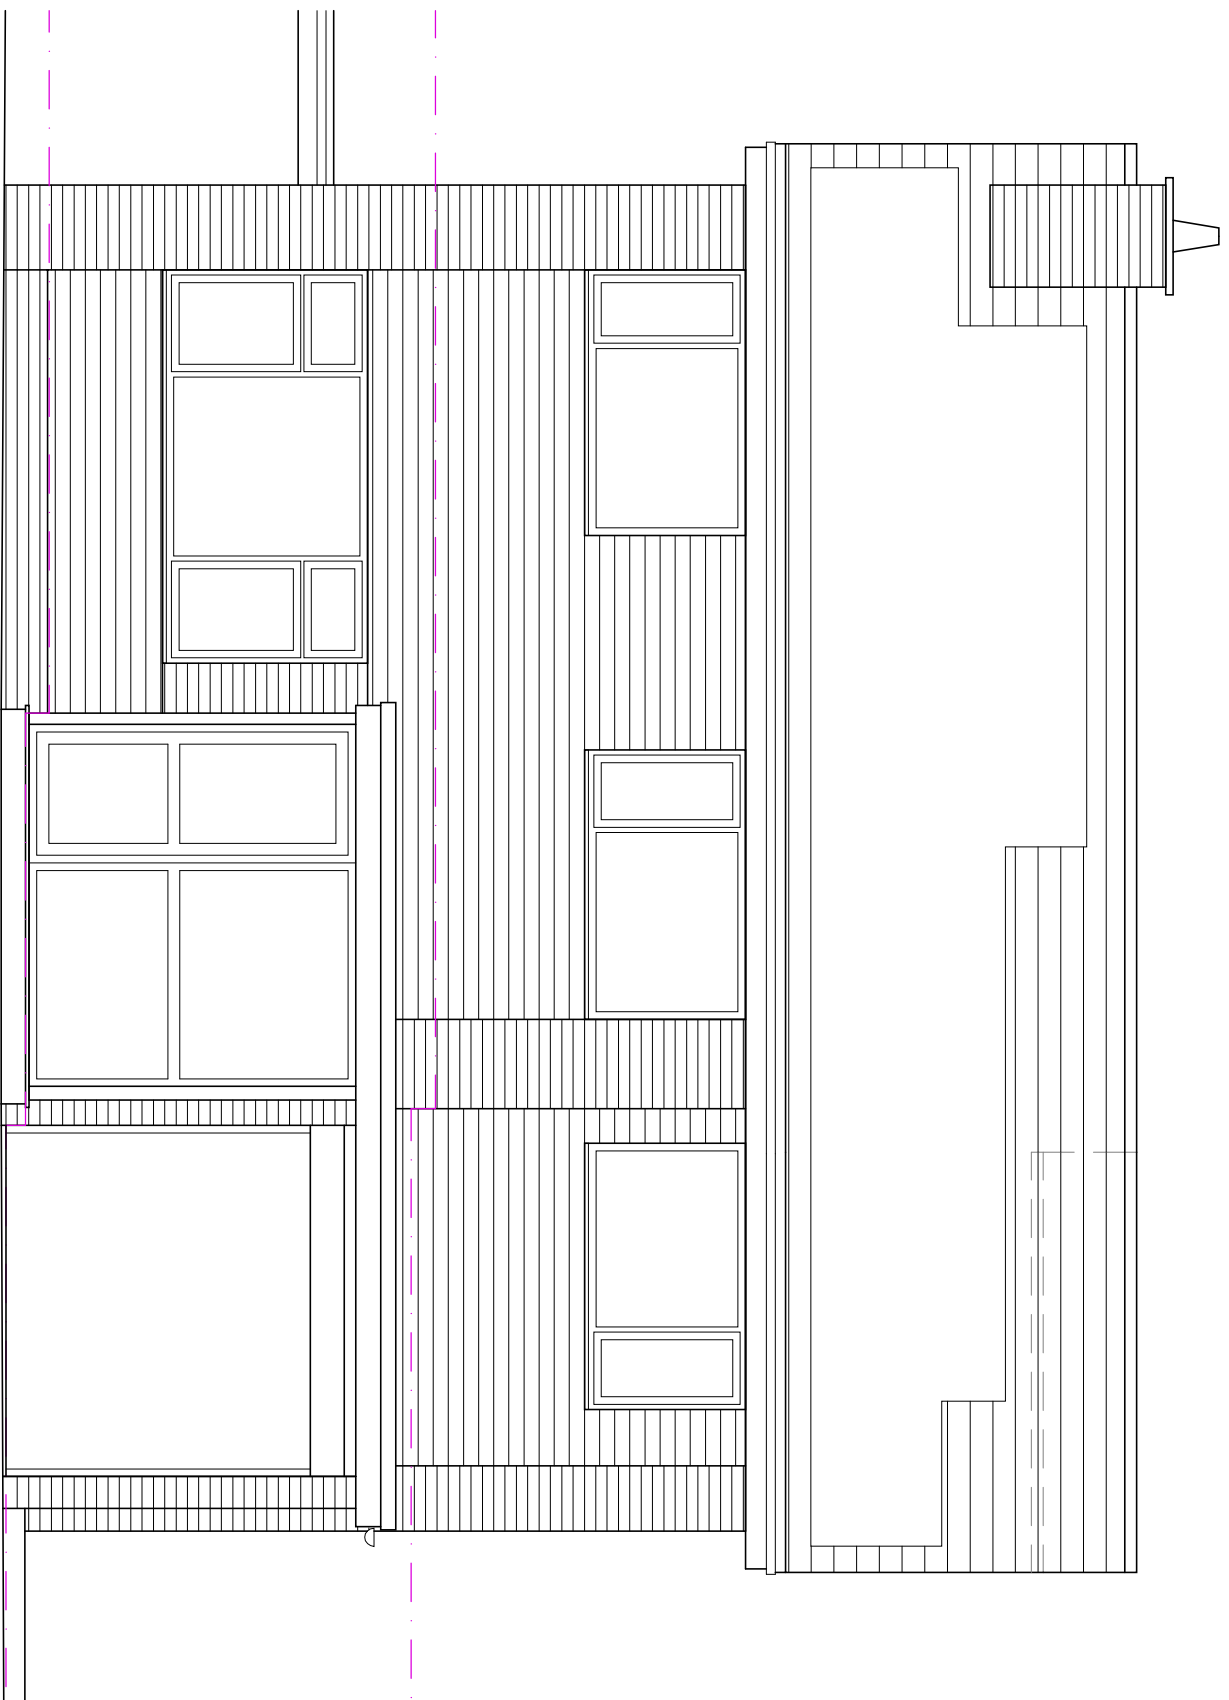


FRONT ELEVATION 1:50

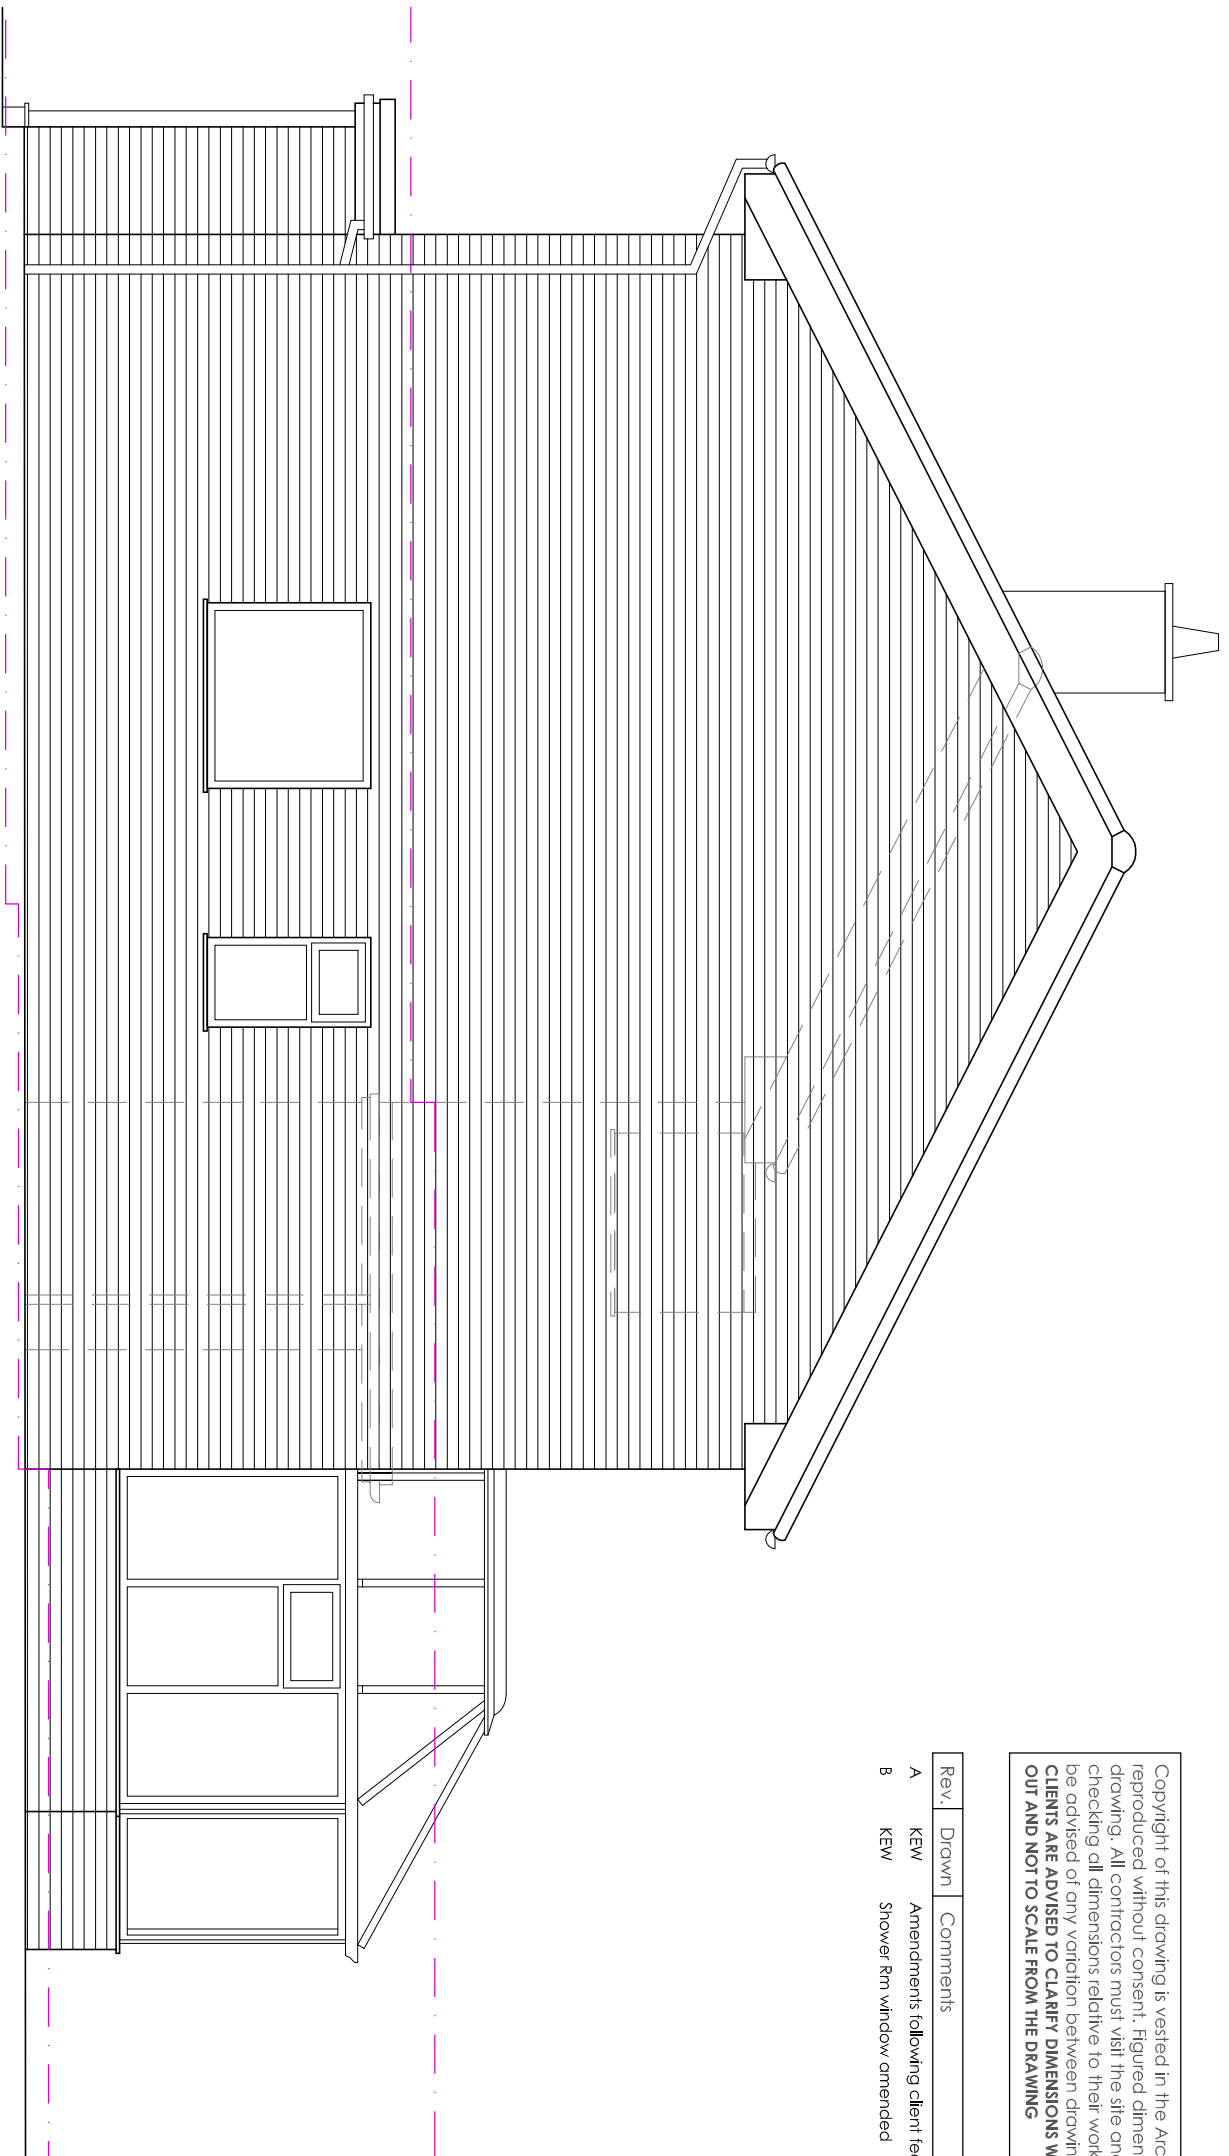


SIDE ELEVATION 1:50

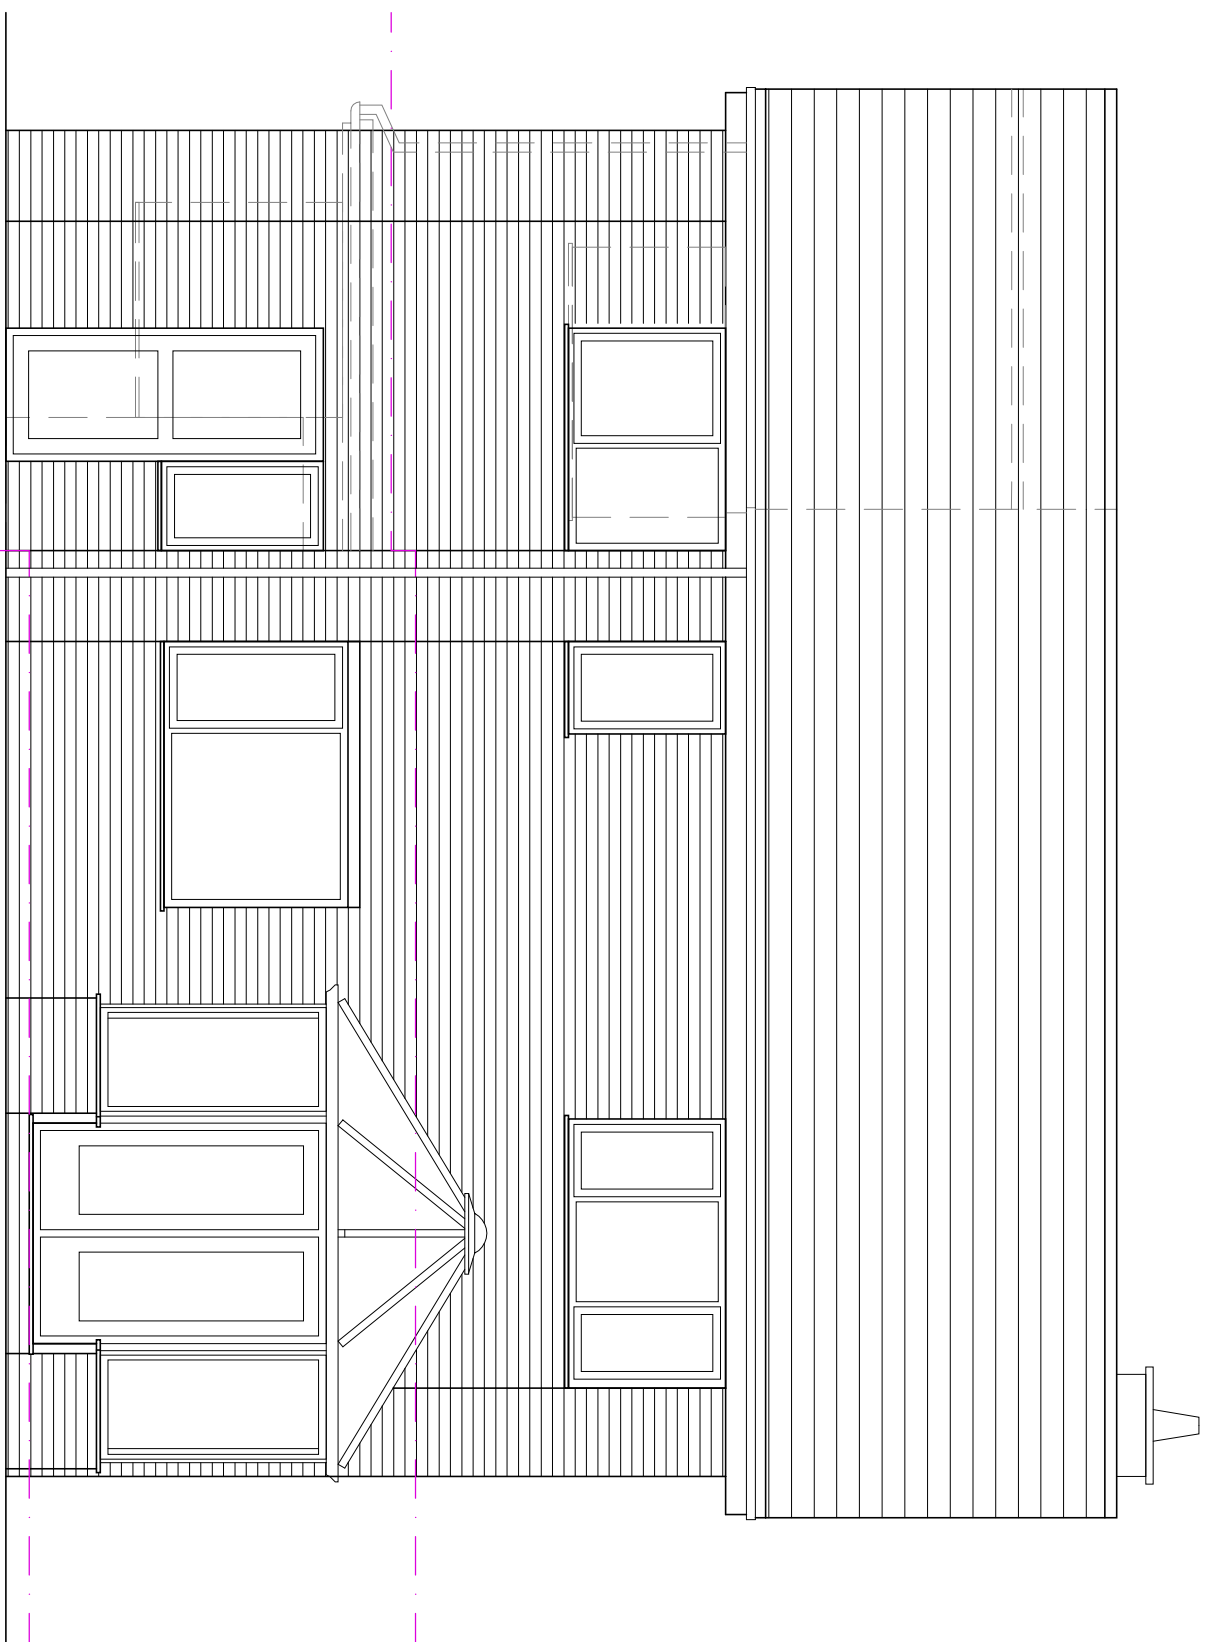



REAR ELEVATION 1:50

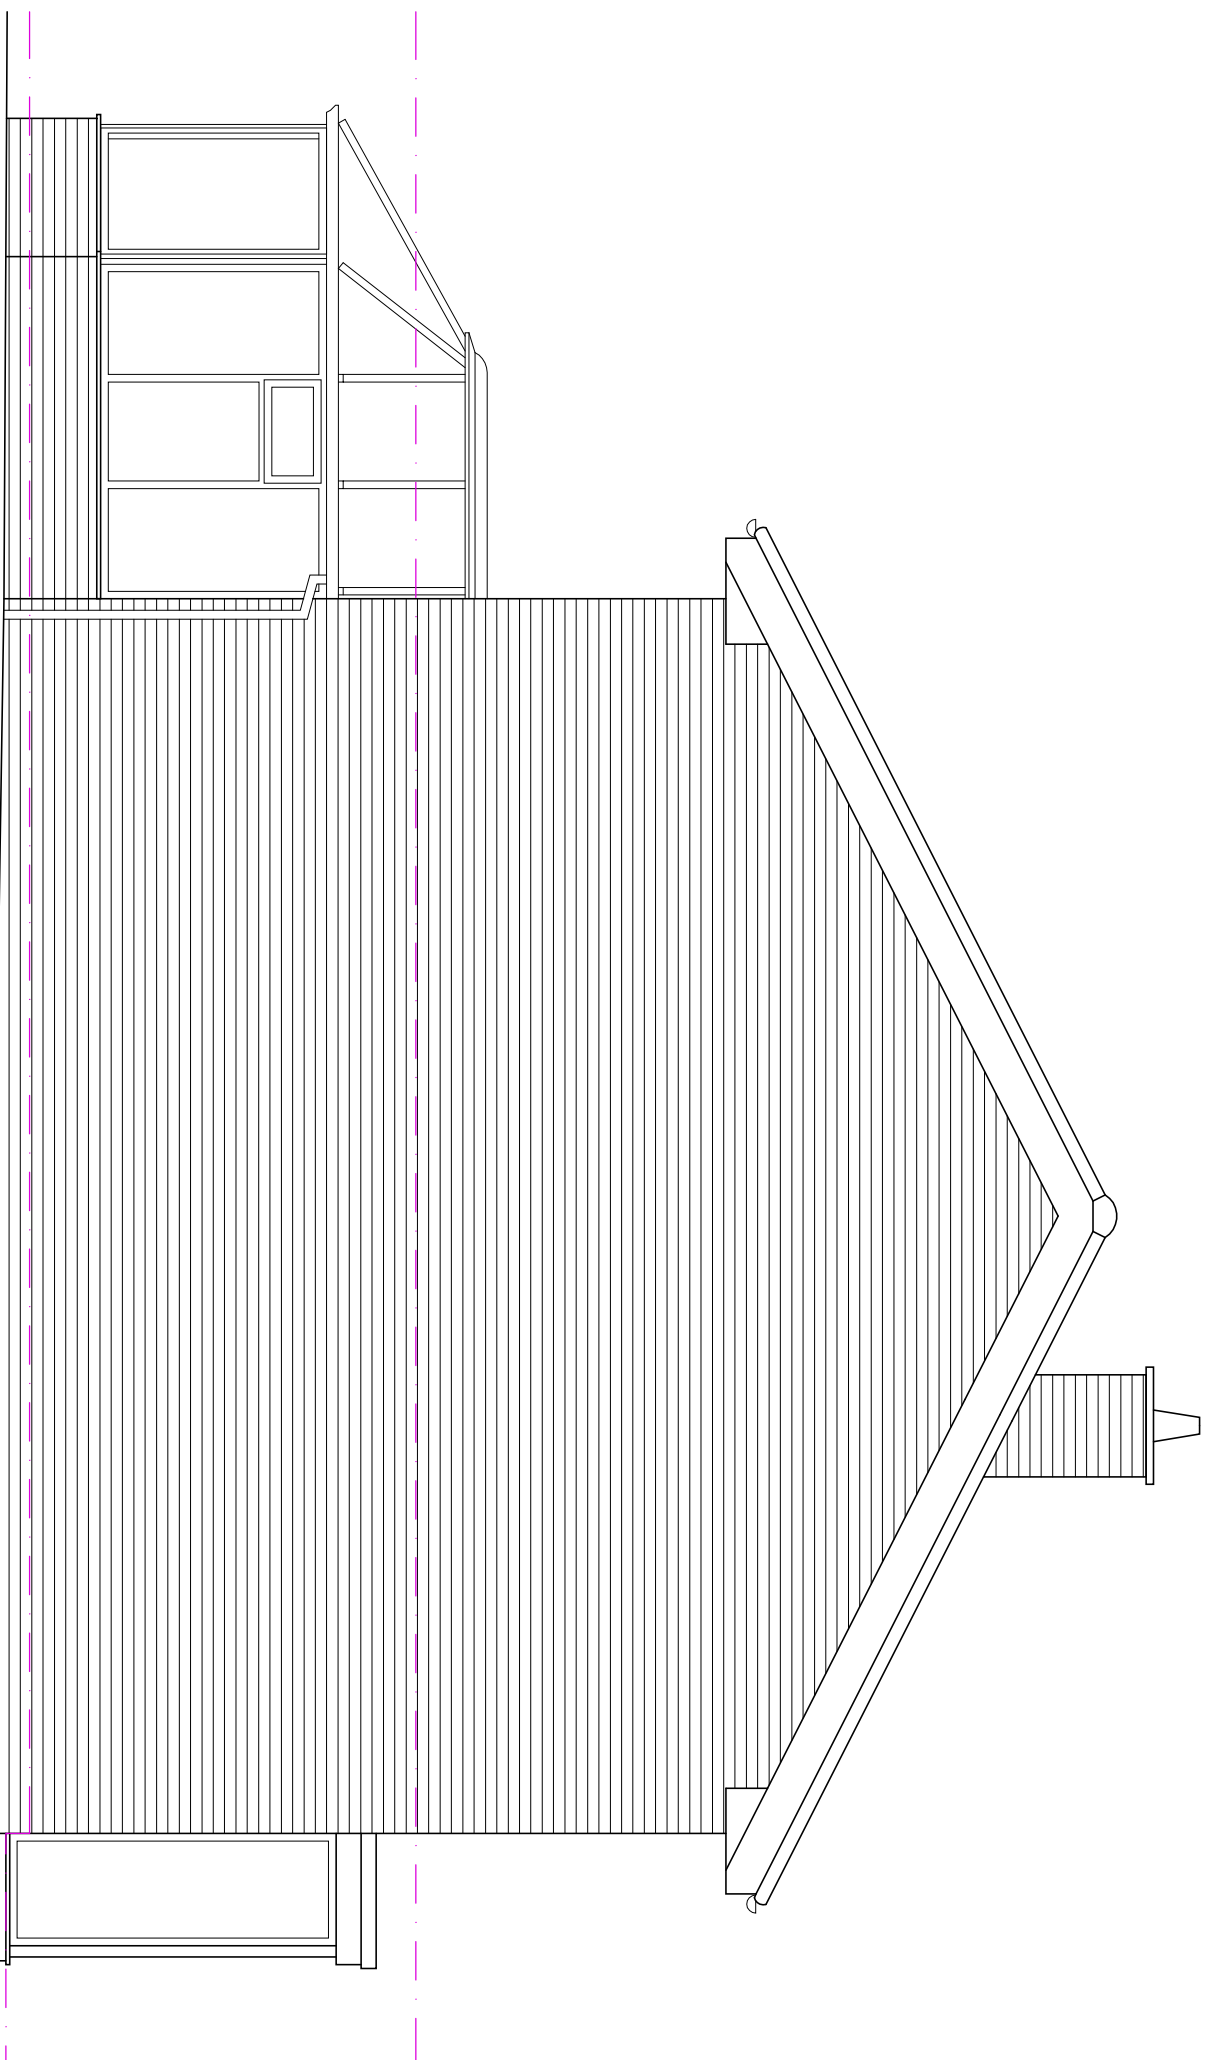

SIDE ELEVATION 1:50

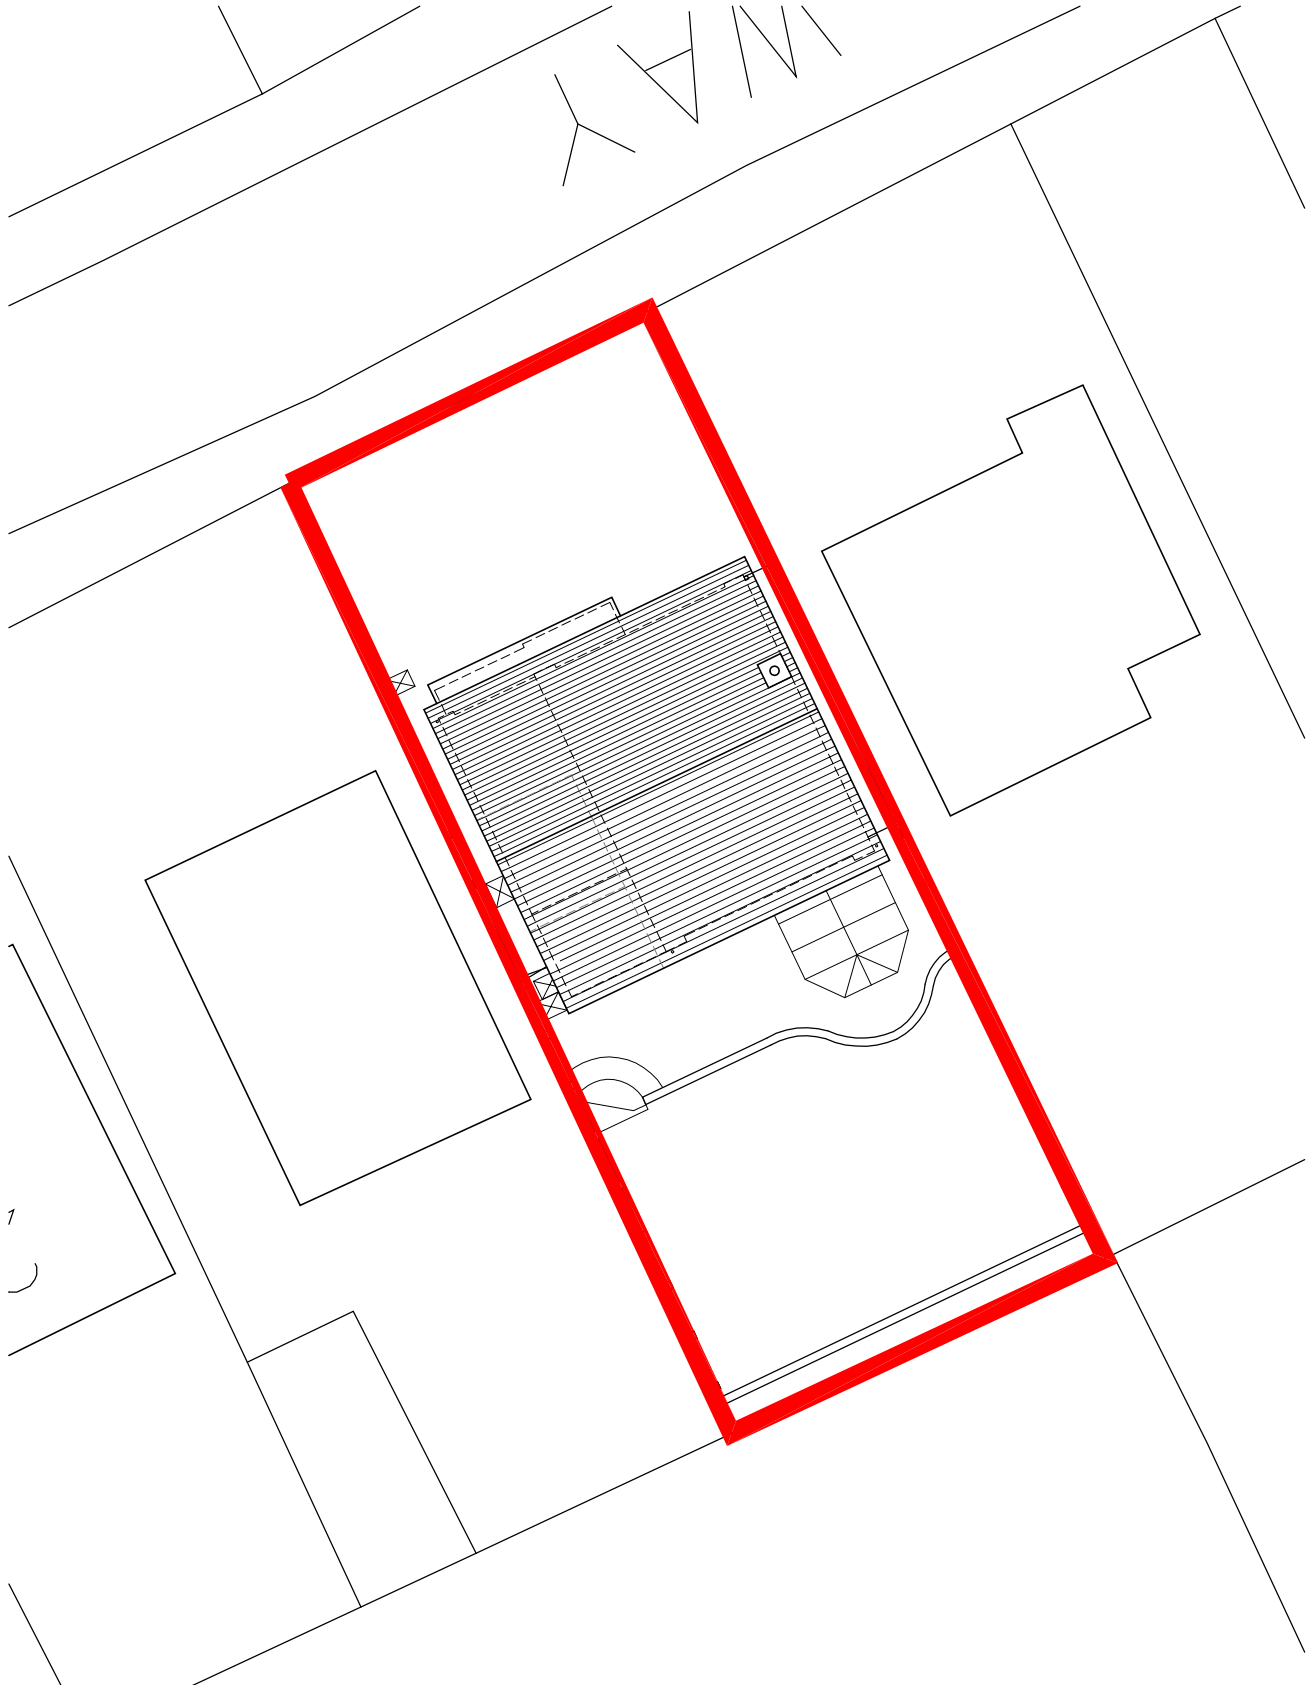

SITE PLAN 1:200

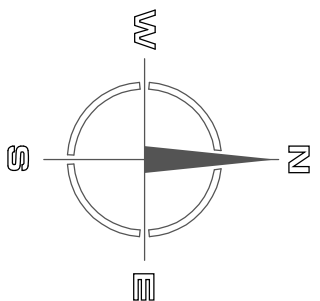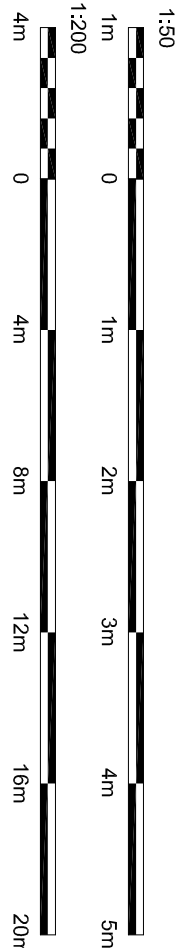

Copyright of this drawing is vested in the Architect and it must not be copied or reproduced without consent. If any drawings are reproduced without consent, the Architect shall not be responsible for any loss or damage. All dimensions must refer to the site and be acceptable for planning and building regulations. The Architect shall not be responsible for any loss or damage to be caused by any variation between drawing and site conditions. THE ARCHITECT'S LIABILITY IS LIMITED TO THE DESIGN OF THE BUILDING. 

Rev	Drawn	Comments	Date
A	KEW	Amendments showing client feedback	Jun 21
B	KEW	Showers fit within constraints	Jun 21

Hewitt&Carr Architects
A. Design & Build House 117-119 Leek Road | Cheddale | ST10 1JE
T. 01539 755889
E. enquiries@hccarchitects.co.uk
W. www.hccarchitects.co.uk

Client
Mr A Hewitt

Project
Proposed first floor extension to form
ensuite bathroom at rear
6 Rudyard Way, Cheddale ST10 1ST
Title
Plans & elevations as proposed

Drawn
Planning
Date
June 2021
Scale
As shown
Checked
KEW

Project No.
01072
Drawing No.
AL(0)02

Rev
B