


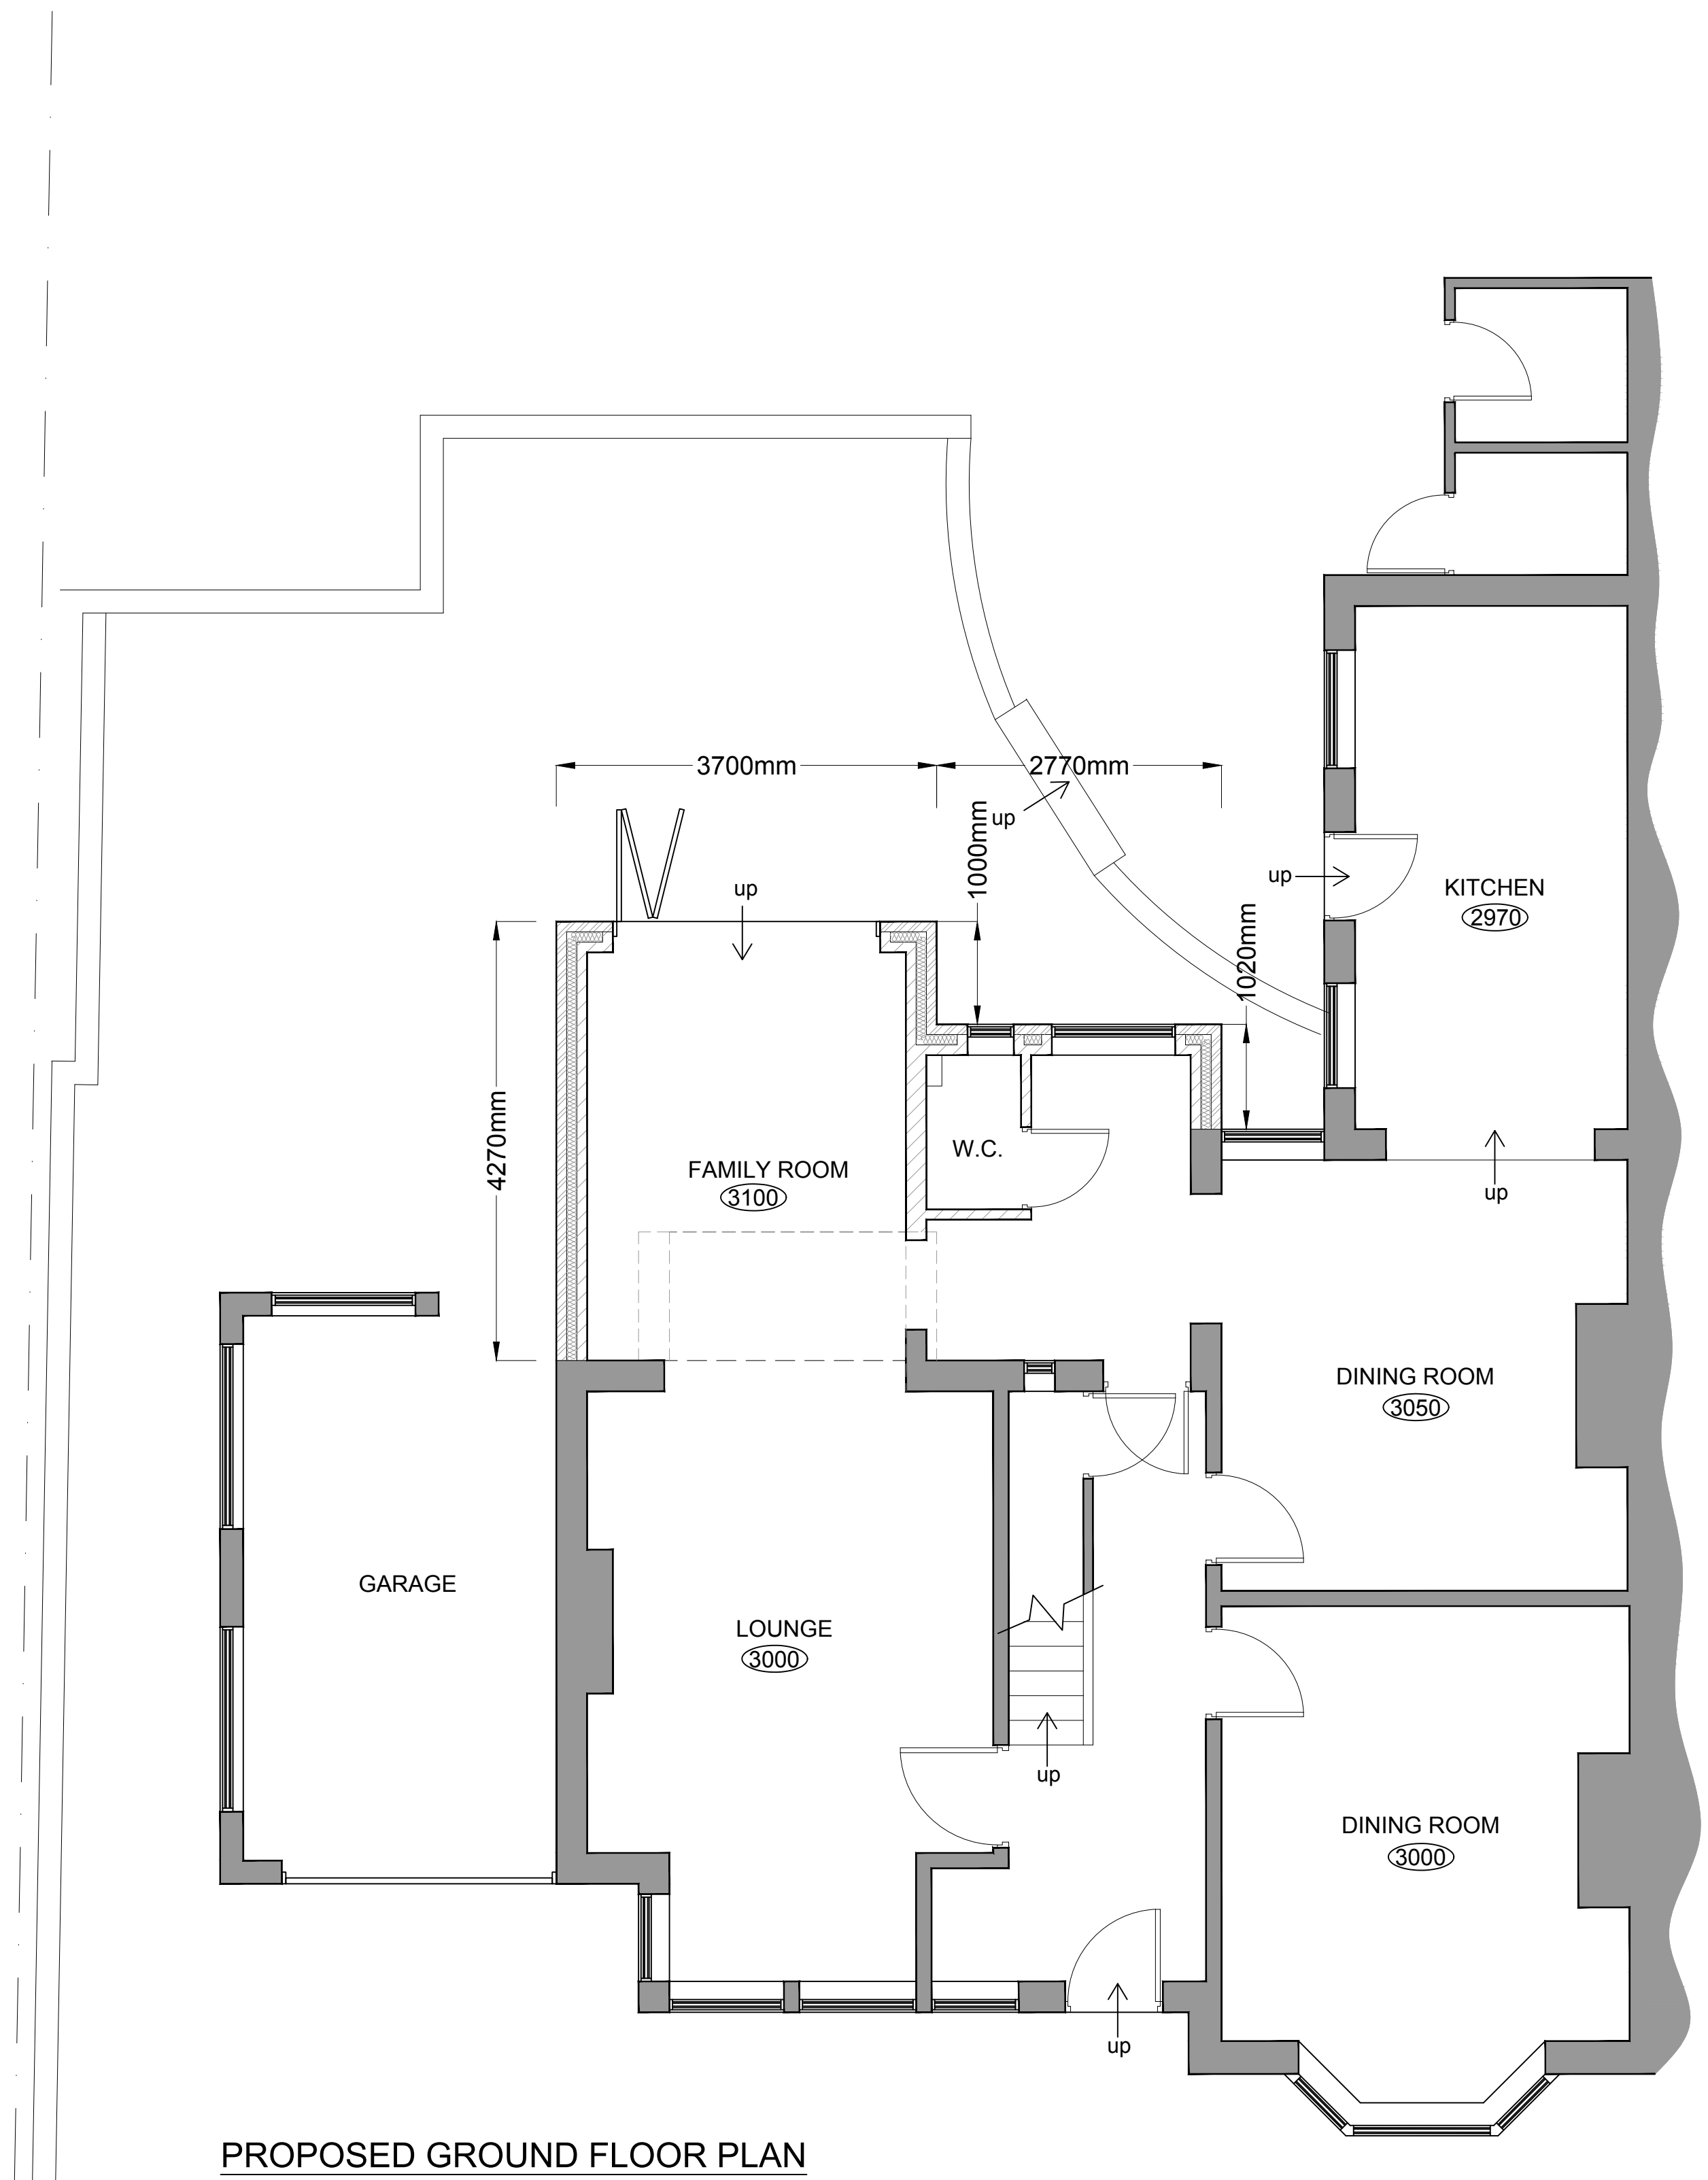


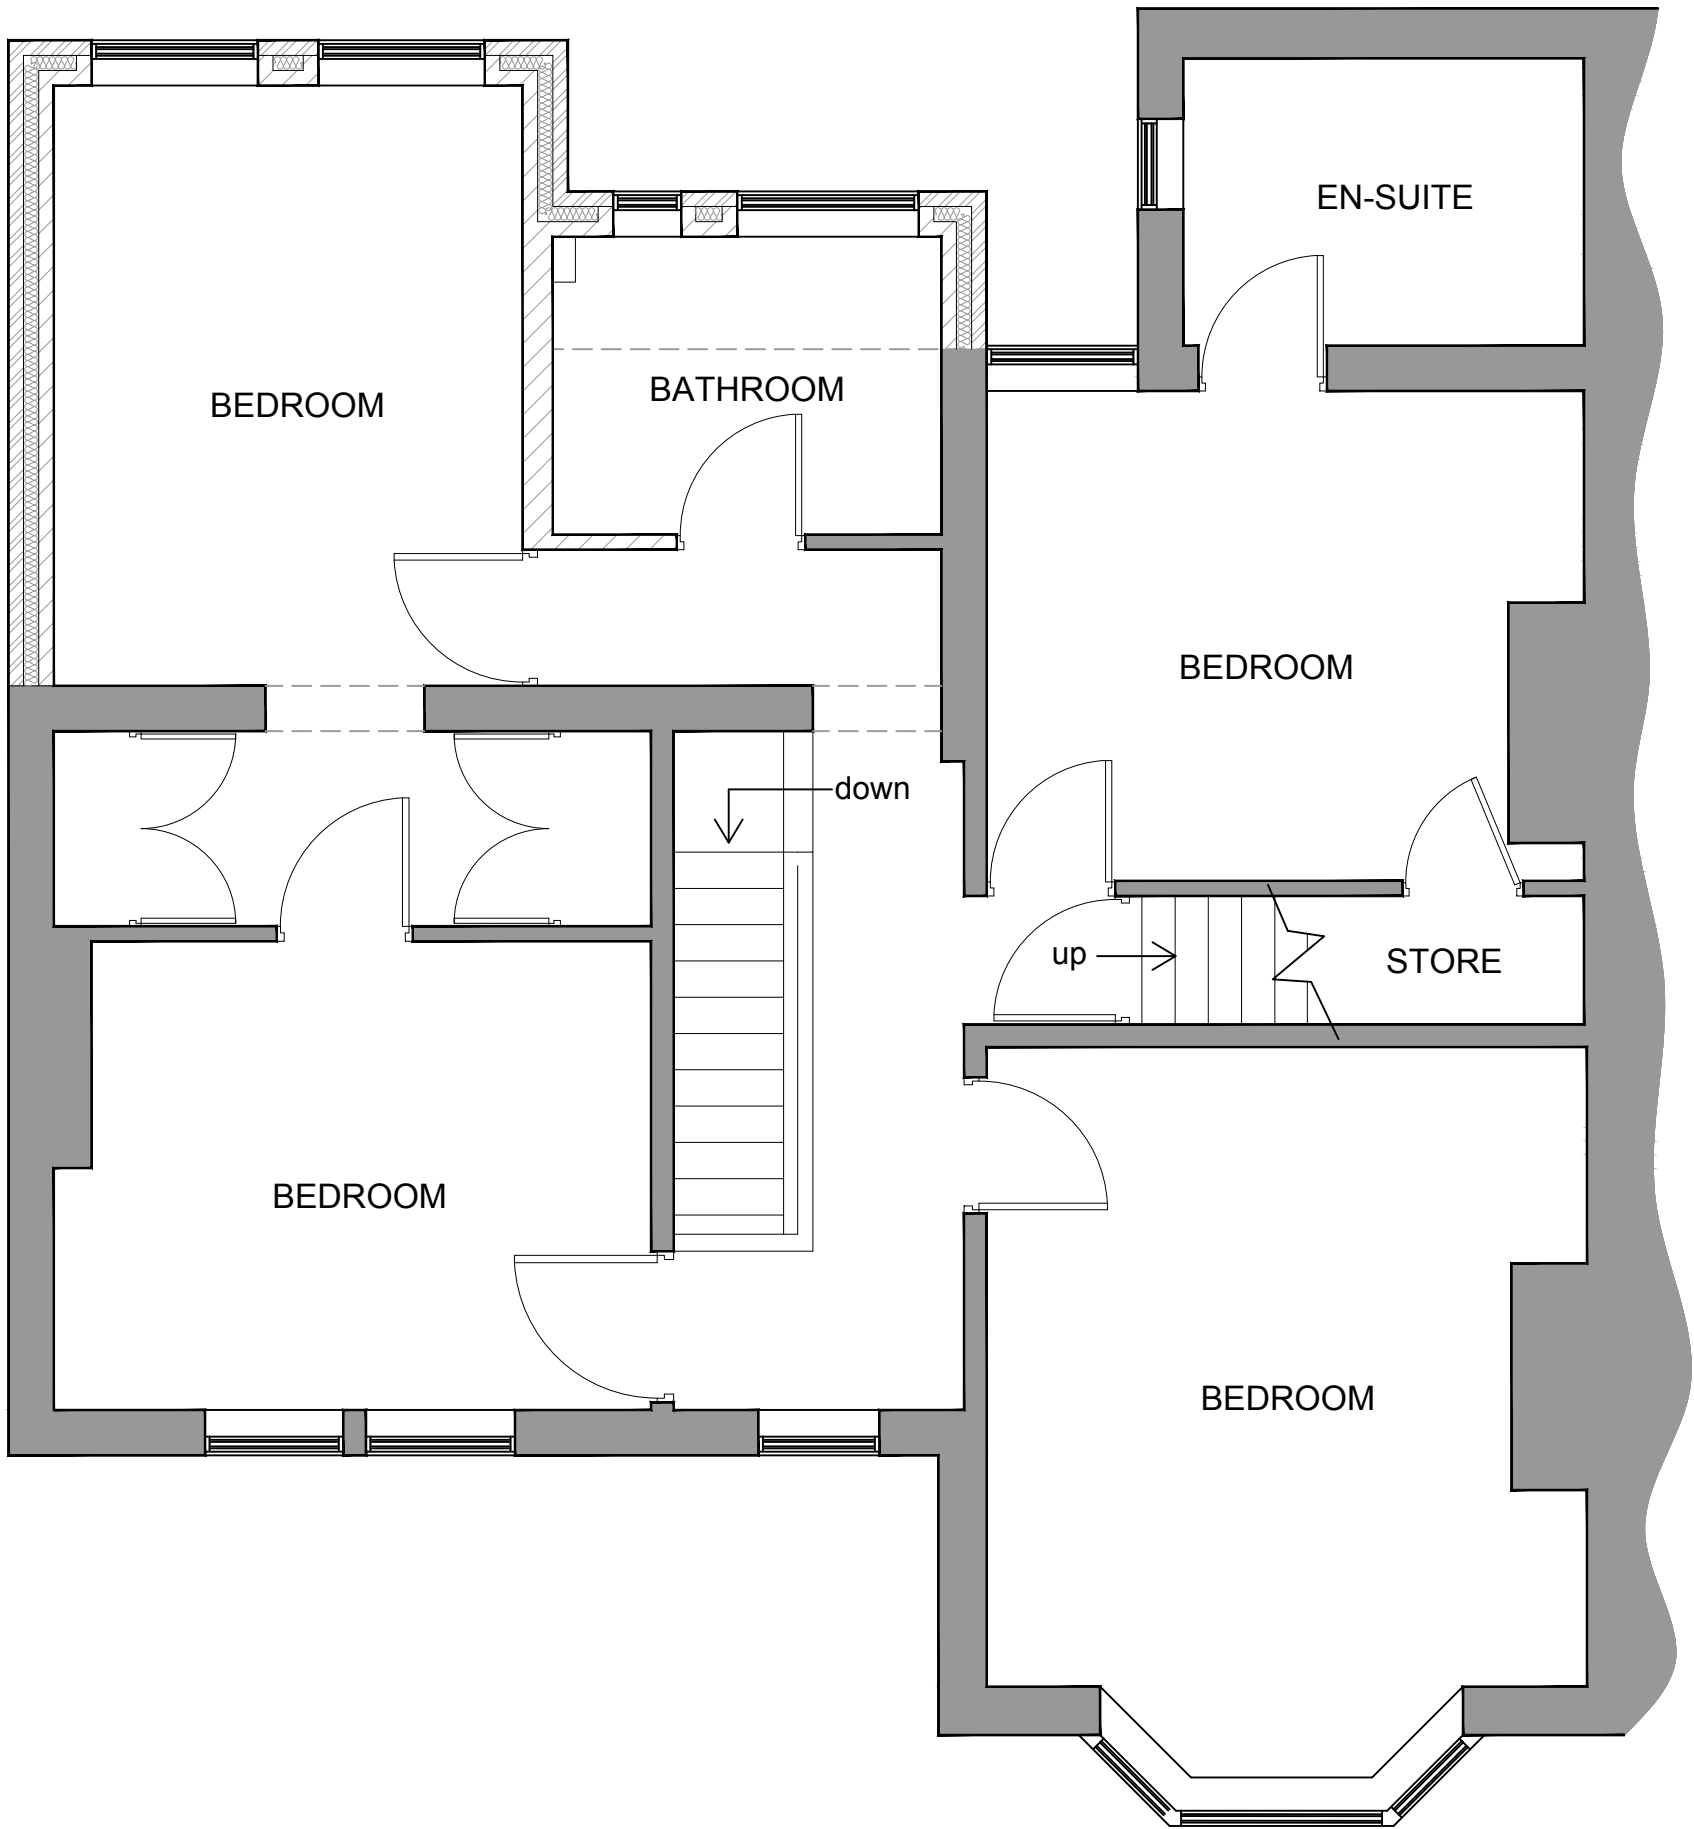


PROPOSED GROUND FLOOR PLAN

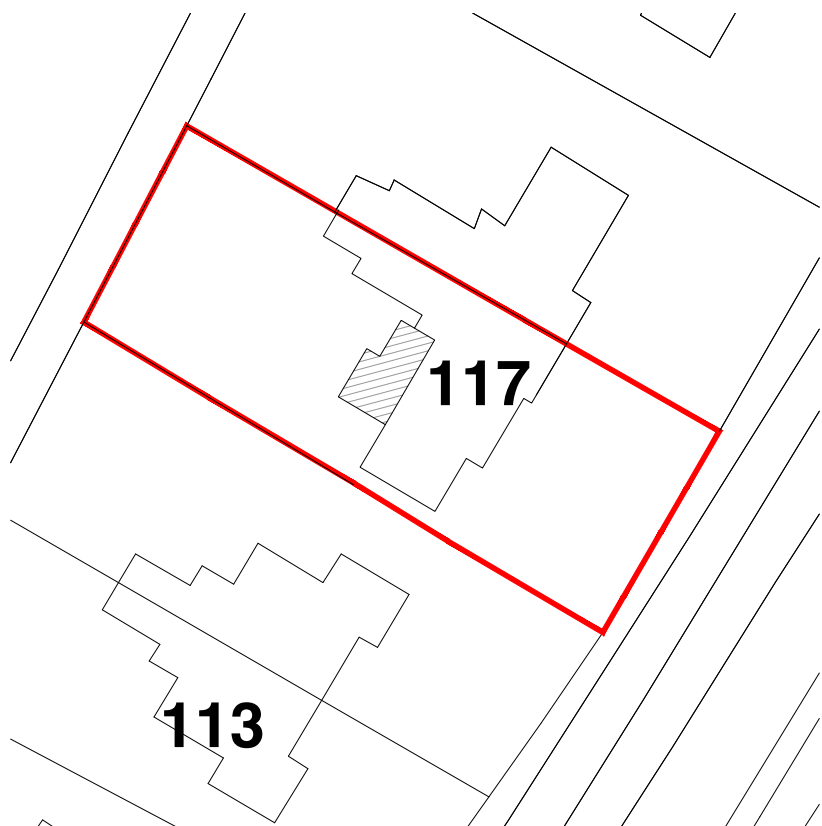

PROPOSED FIRST FLOOR PLAN

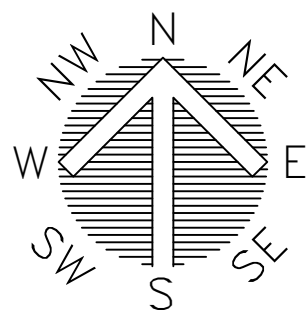

PROPOSED BLOCK PLAN - 1:500

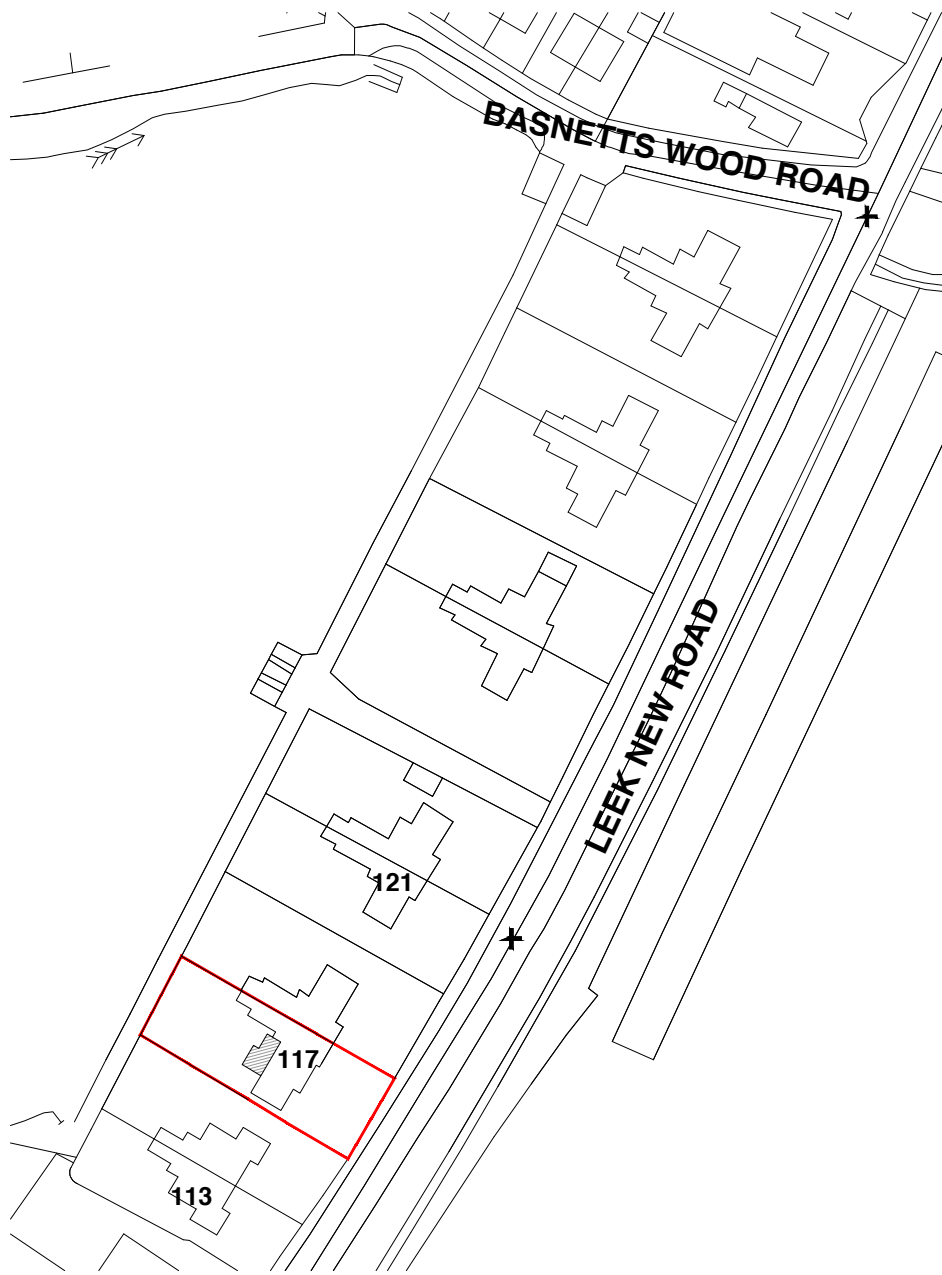

PROPOSED LOCATION PLAN - 1:1250



FOREFRONT
DEVELOPMENT CONSULTING

4 Ridge House, Ridge House Drive, Festival Park, S-O-T, ST1 5SJ
Office 01782 216912 WWW.FOREFRONTDC.COM

CLIENT

MR & MRS L TAYLOR

PROJECT

Retrospective application for proposed demolition of existing first floor Bathroom and erection of two storey rear extension at 117 Leek New Road, Stockton Brook, Stoke-on-Trent, Staffs. ST9 9NJ

TITLE

Proposed Floor Plans
Crown copyright and Ordnance Survey 0100031673

SCALE

1:50 @ A1

DRG NO.

21-LT-07

REV.

DRAWN

DATE

25 / 06 / 21

DESCRIPTION

DATE

The contents of this drawing are the copyright of Forefront Development Consulting Ltd