




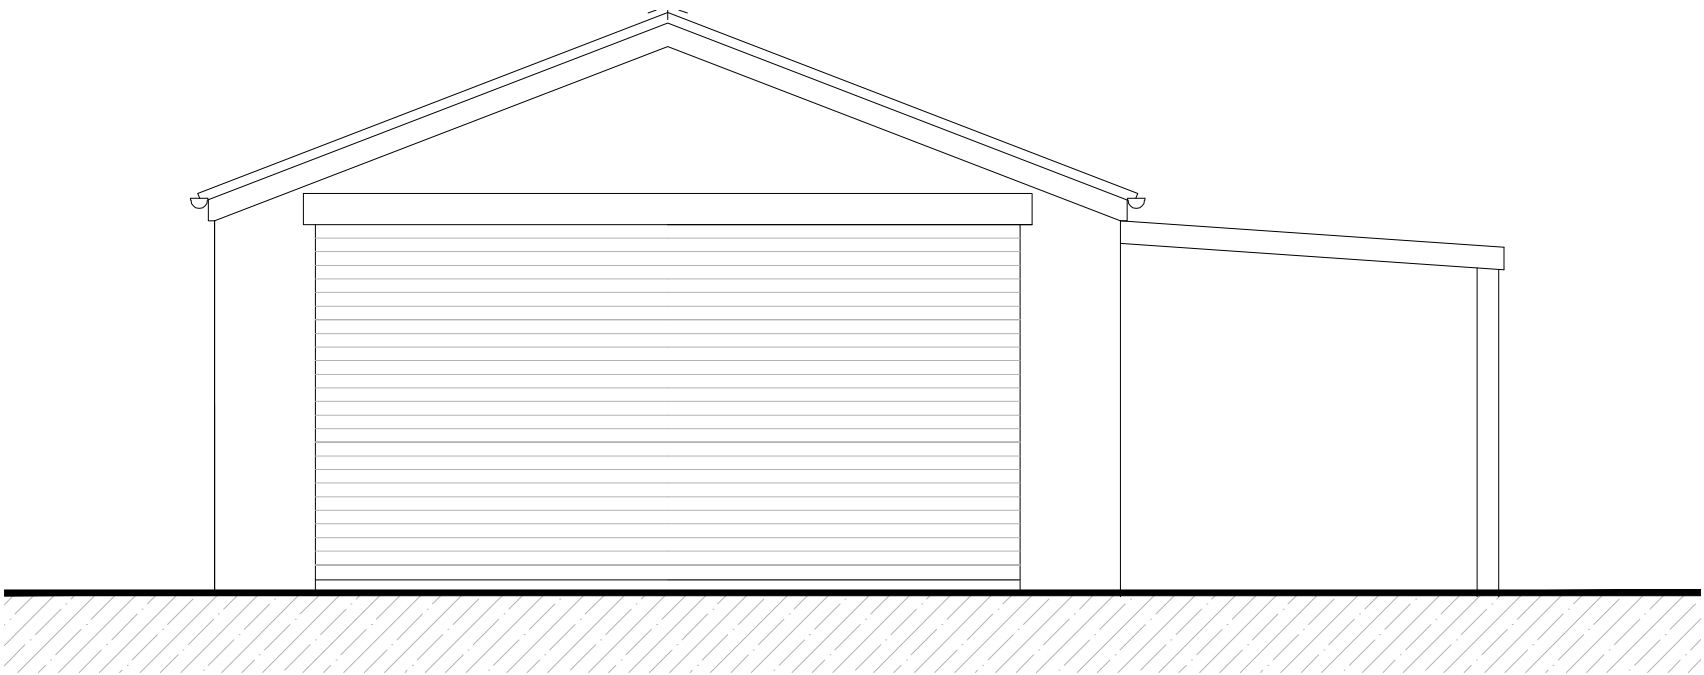


North Elevation Scale 1:100

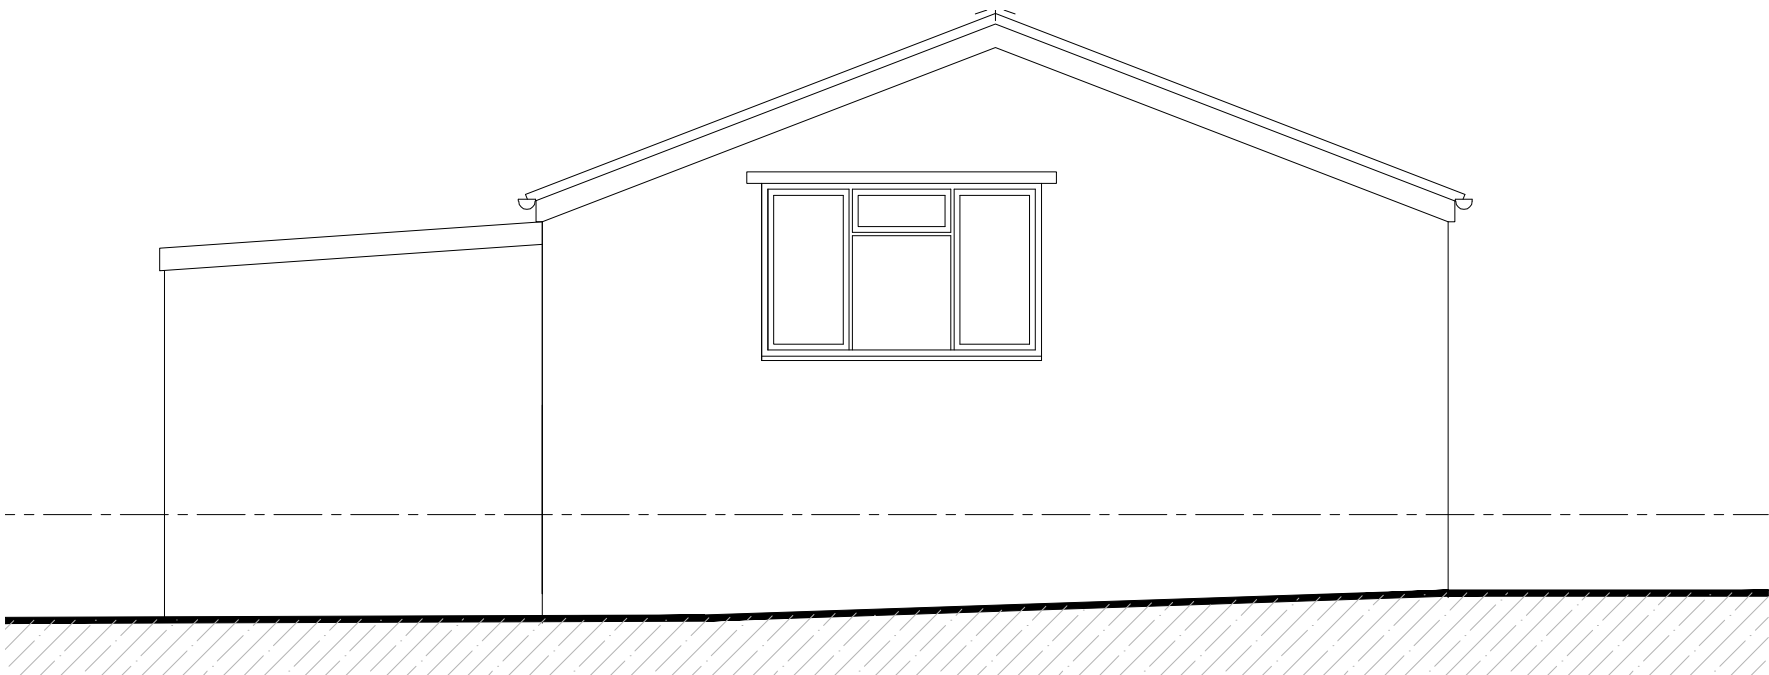


South Elevation Scale 1:100

 


Roof Plan Scale 1:100

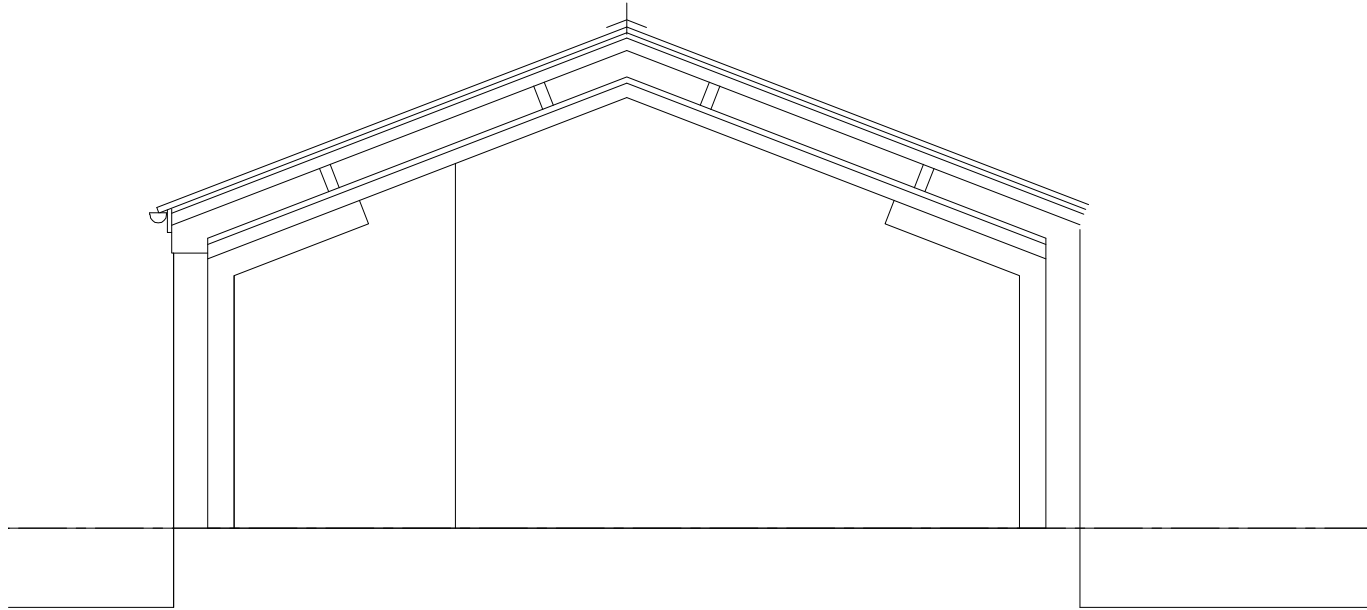


Section X-X Scale 1:50

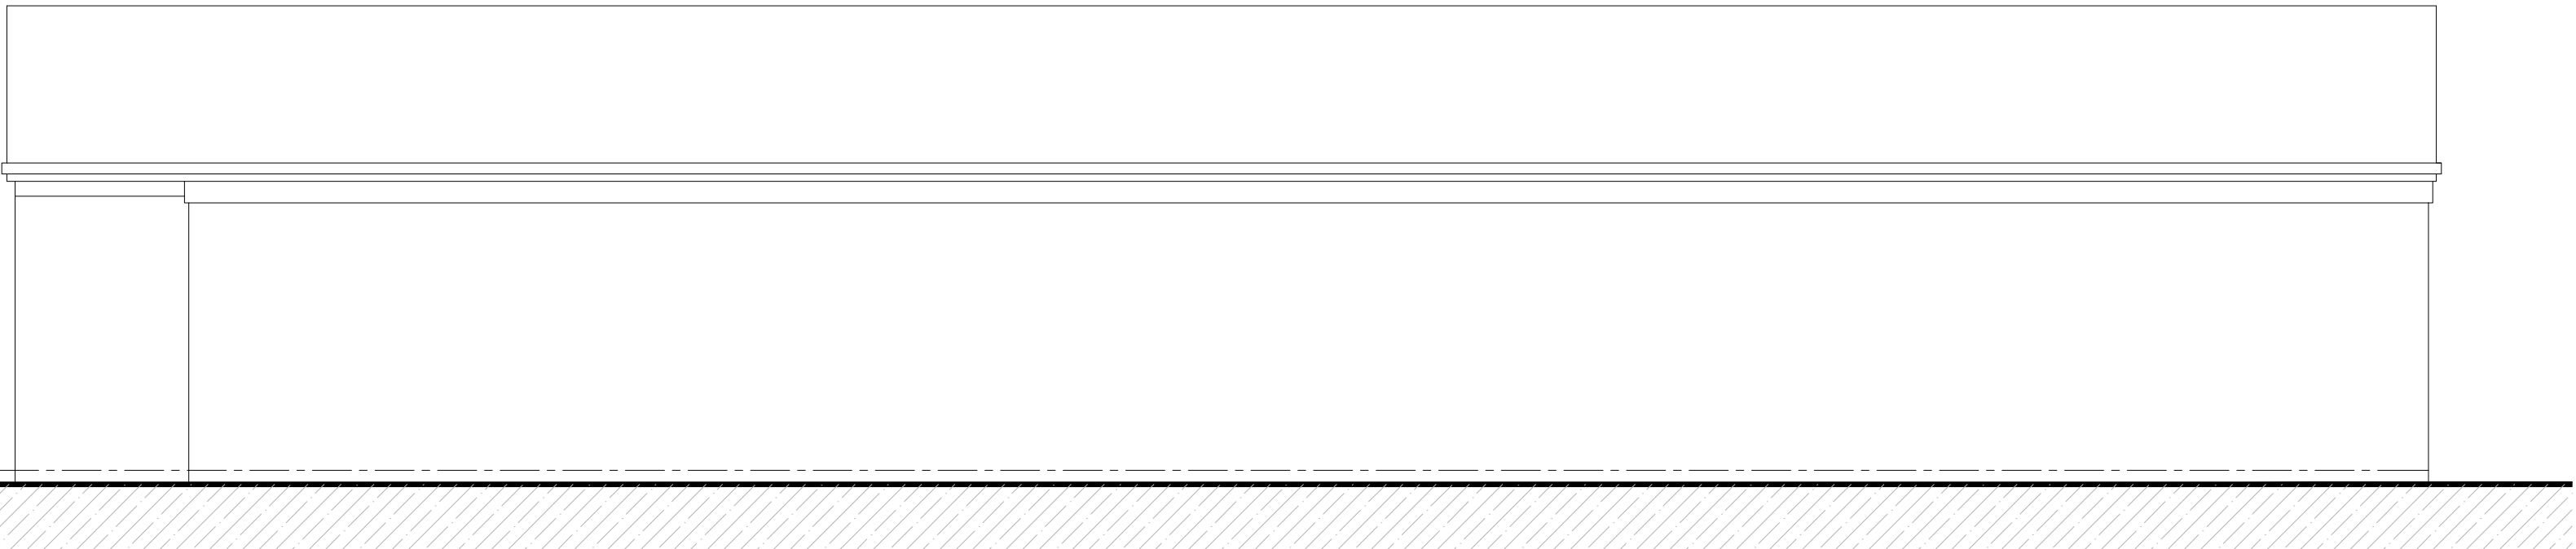


West Elevation Scale 1:100

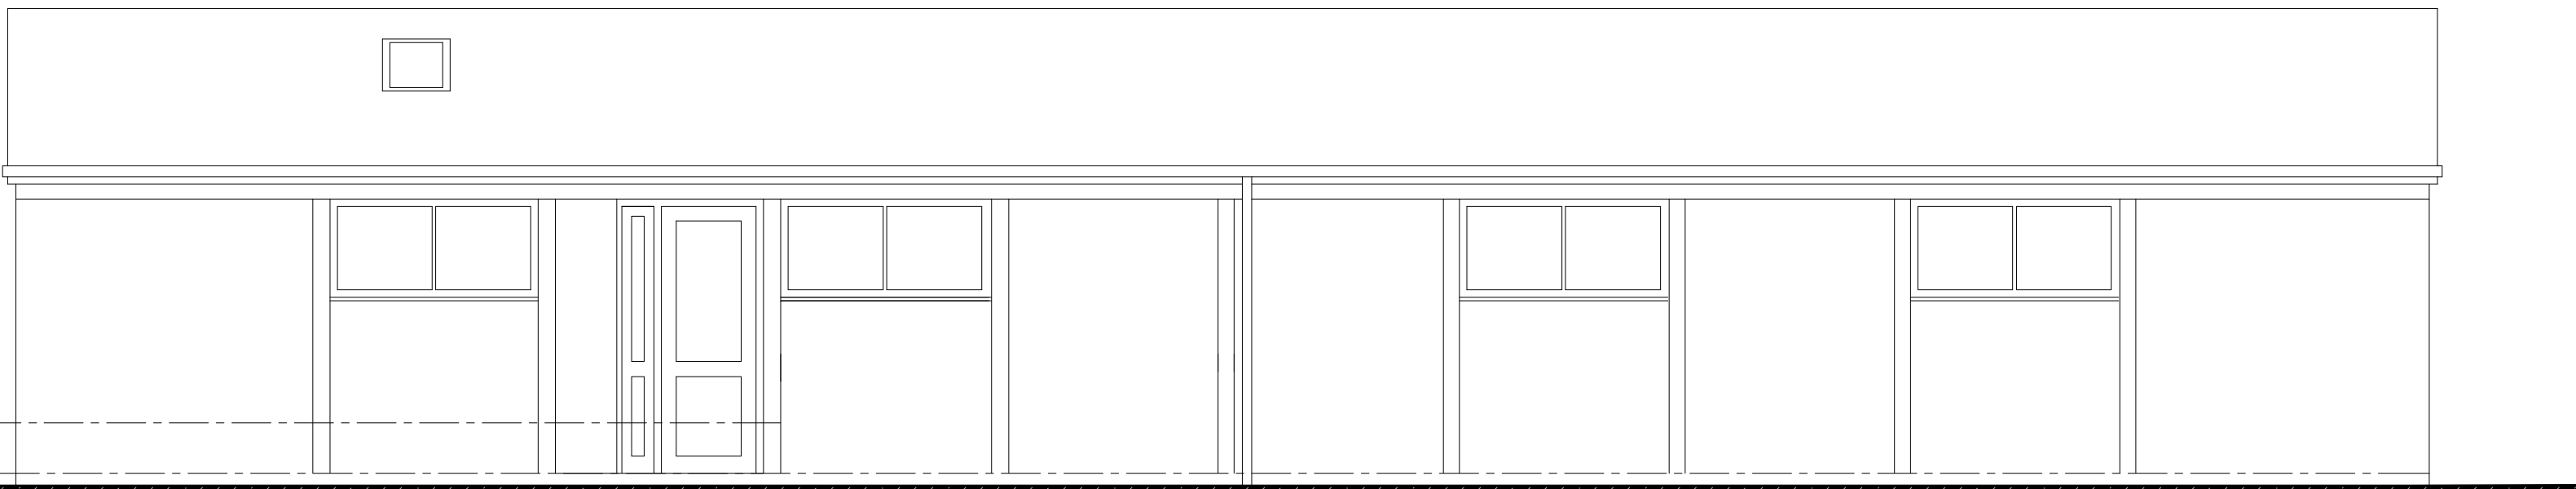


East Elevation Scale 1:100

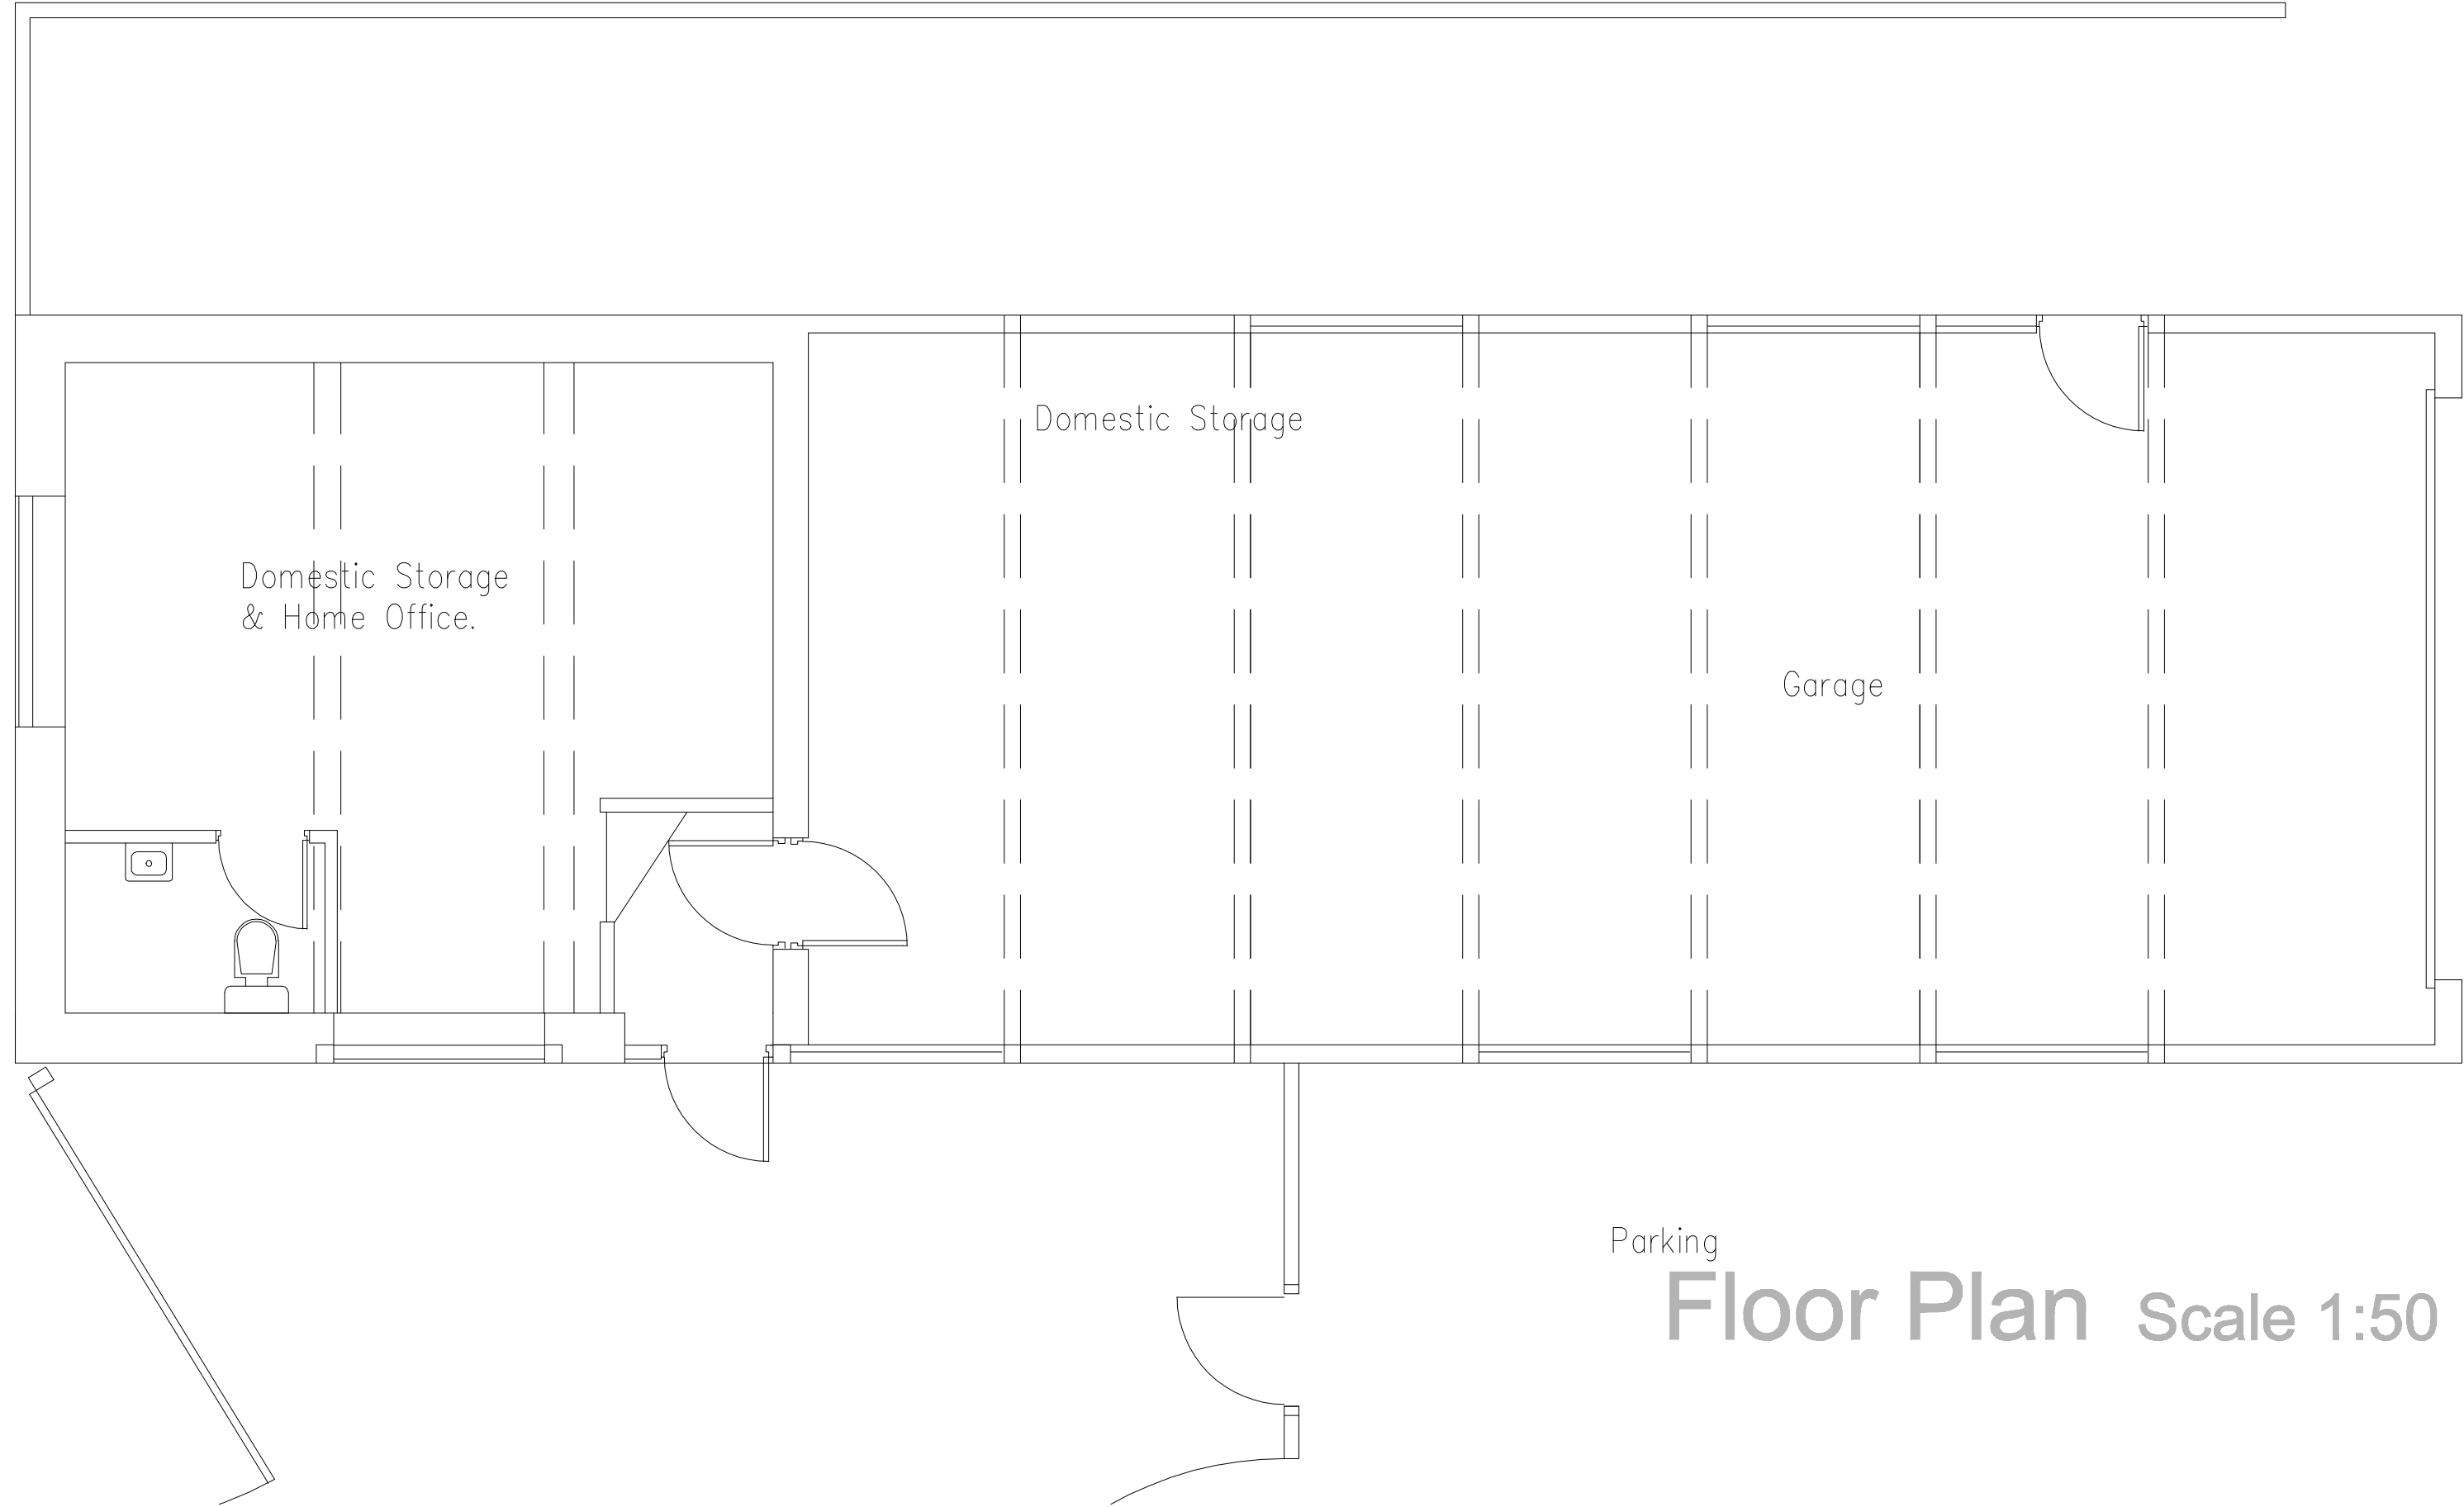

Floor Plan Scale 1:50

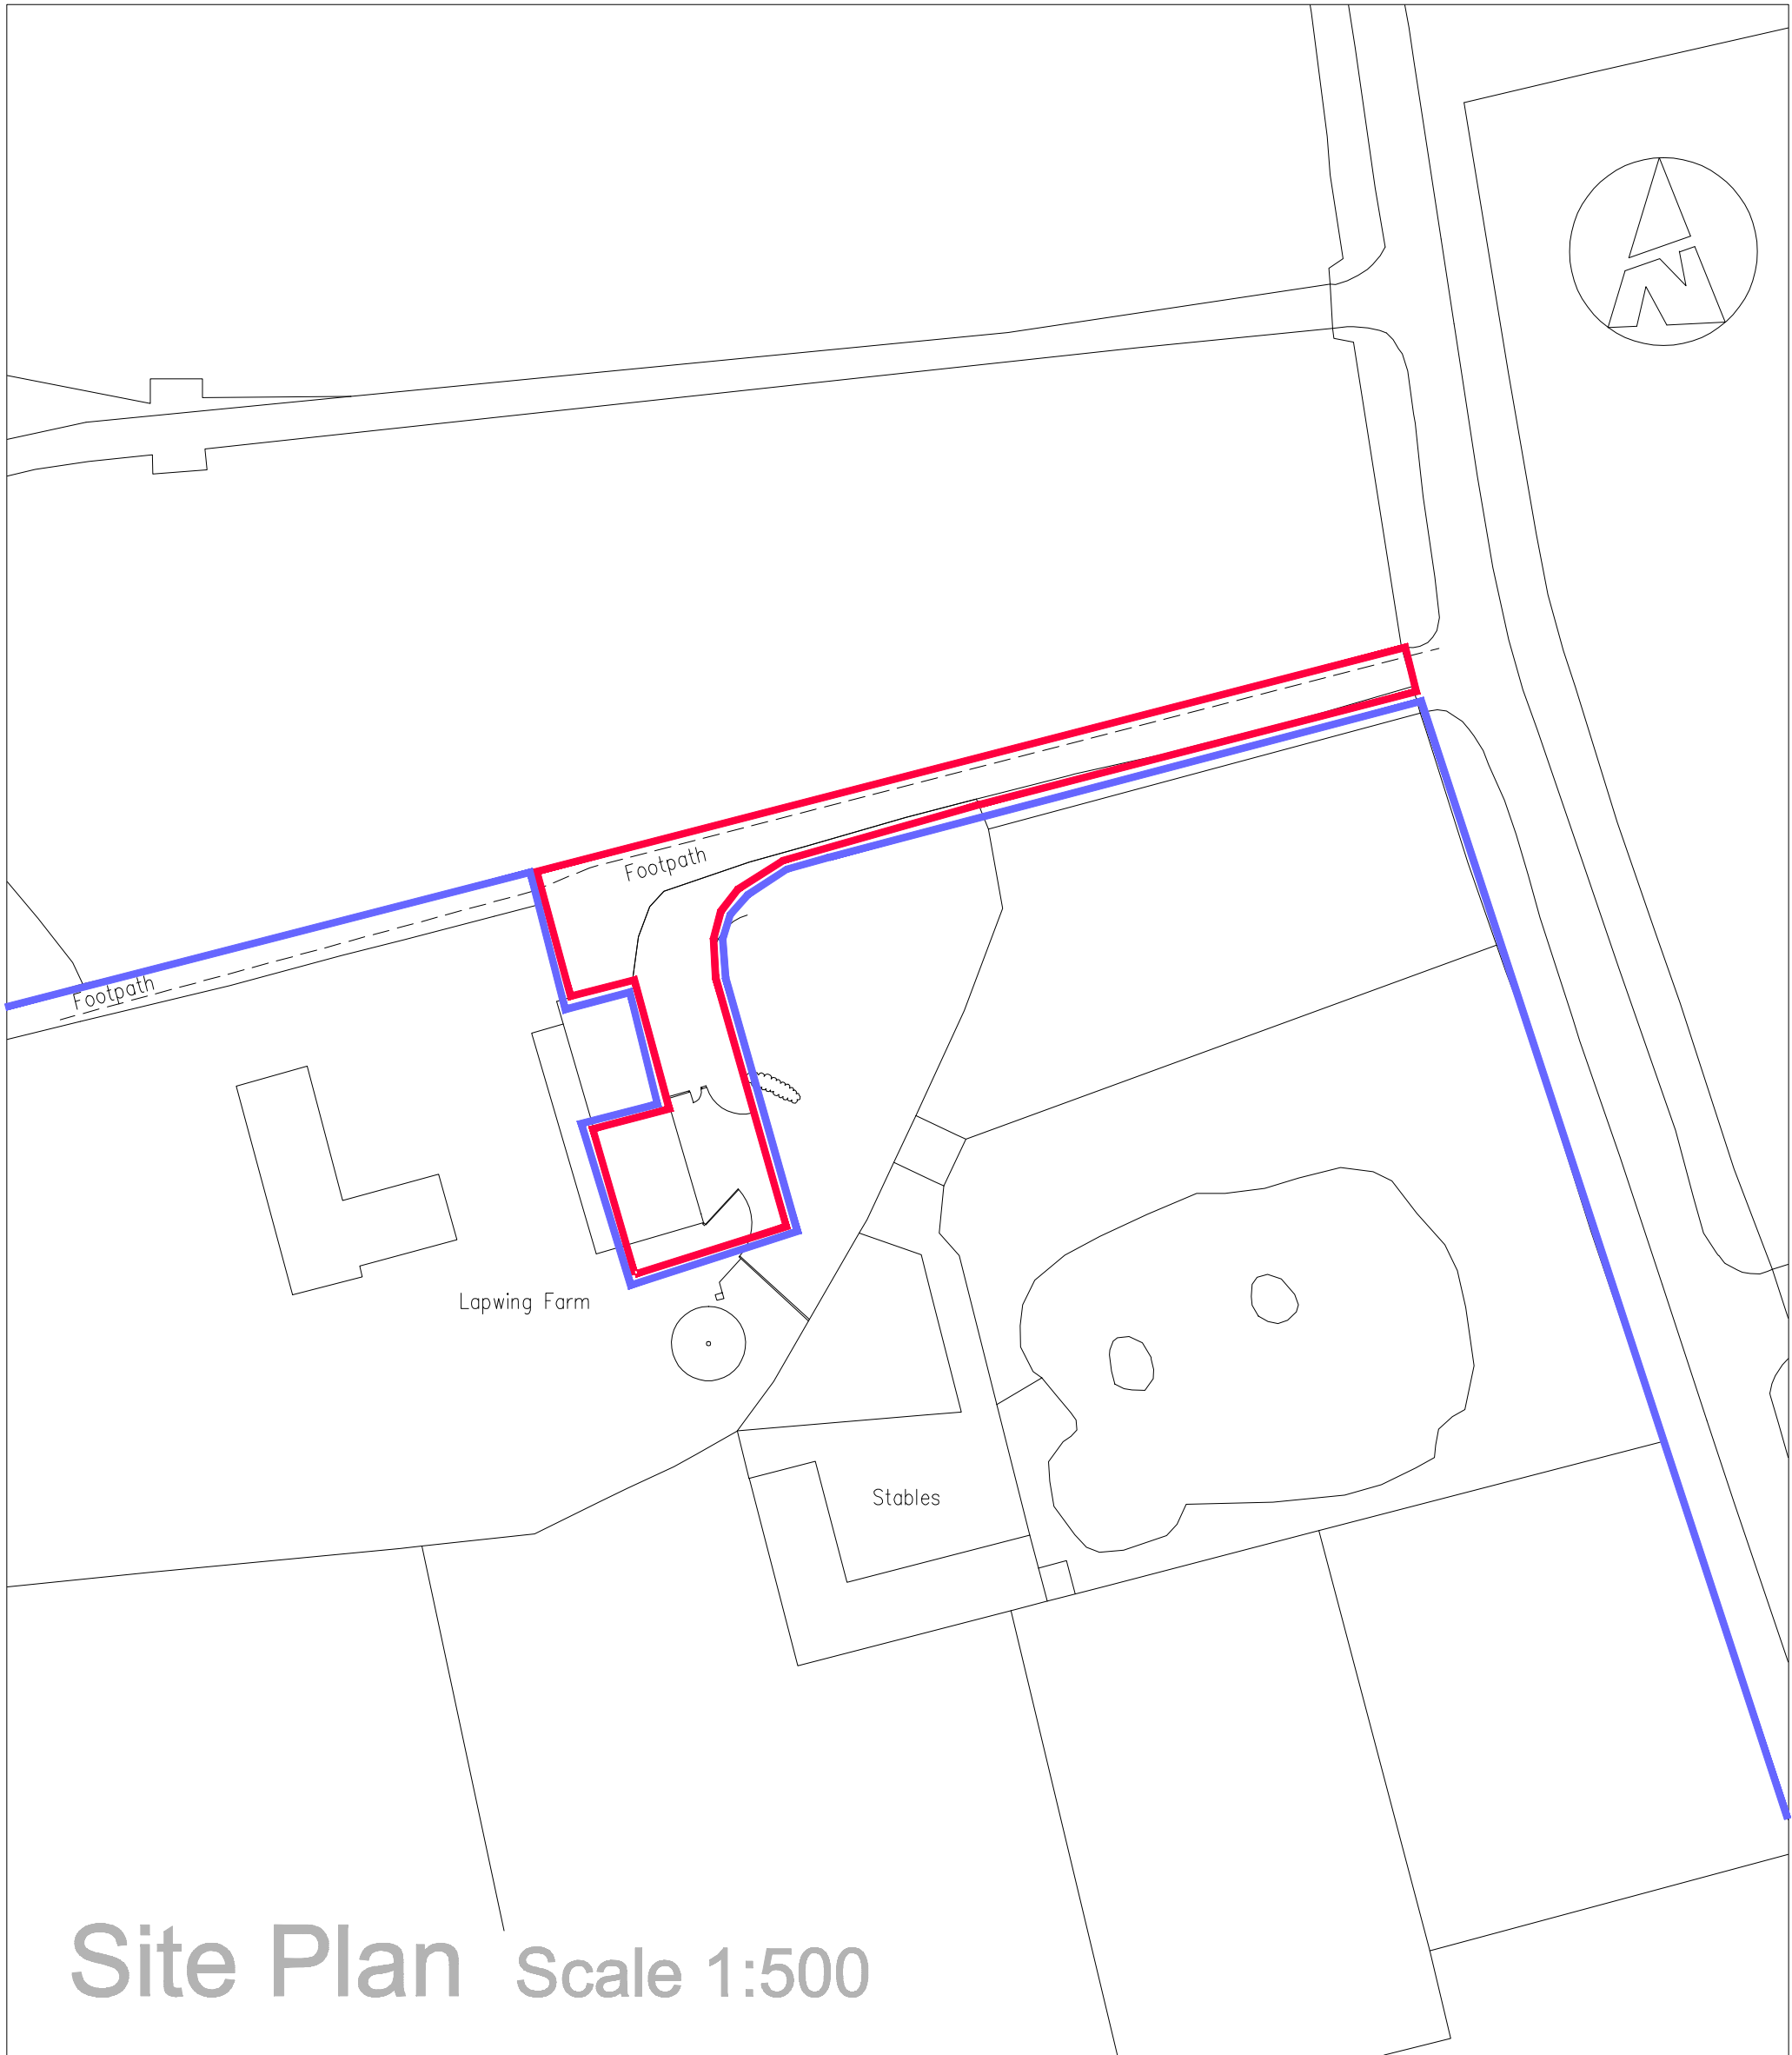

Site Plan Scale 1:500

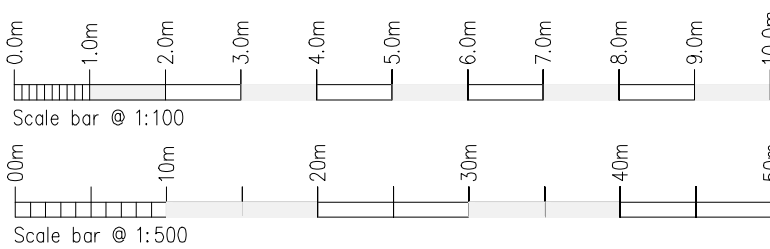

Rev.	Drawn	Comments.	Date

MAC
ARCHITECTURAL DESIGN LTD
Moorland House, 123 Moorland Road, Burslem, ST6 1JD.
T:01782 503302 E:adming@mac-arch.co.uk

Client:
Mr & Mrs Burrows.

Project:
Proposed Conversion of outbuilding to form holiday accommodation at Lapwing Farm, Staffordshire ST2 8LY.

Title:
Plans and Elevations. As Existing.

Status:
Planning.

Paper A1. Drawn: AC Bailey August 2020 Drawing Ref: 1671-01