

HARRISON WOOD

Architecture + Construction Consultants
Structural Design Services

Martin A. Levie


BA(Hons)Arch. ICIOB, FFB.

Unit 3, Studio 2, Silverdale Enterprise Centre,
Silverdale Ent. Park, Kenis Lane, Silverdale,
Newcastle-under-Lyme, Staffs, ST5 6SR

Tel : 01782 - 711144
Mob : 07970 - 308358

E : harrisonwood.consult@gmail.com

Property Consultant and Registered Building Expert Witness

 

**PROPOSED RECONSTRUCTION OF EXISTING
STONE FACING EXTERNAL WALL TO
DWELLING + RAISING OF REAR BEDROOM
ROOF LEVEL TO MATCH THE ADJACENT
HOUSE ROOF, NEW FIRST FLOOR ENSUITE
EXTENSION, RAISING OF GARAGE FLAT
ROOF LEVEL + ASSOCIATED ALTERATIONS.**


**MR AND MRS M. FRAIN
ST. ANNES COTTAGE, CHURCH ROAD
BROWN EDGE, STOKE-ON-TRENT
STAFFS, ST6 8TB.**

EXISTING ELEVATIONS DRAWING

DRAWING NO. HWA 1658 / 003

SCALE :- 1 : 100 AT A3

JUNE 2021

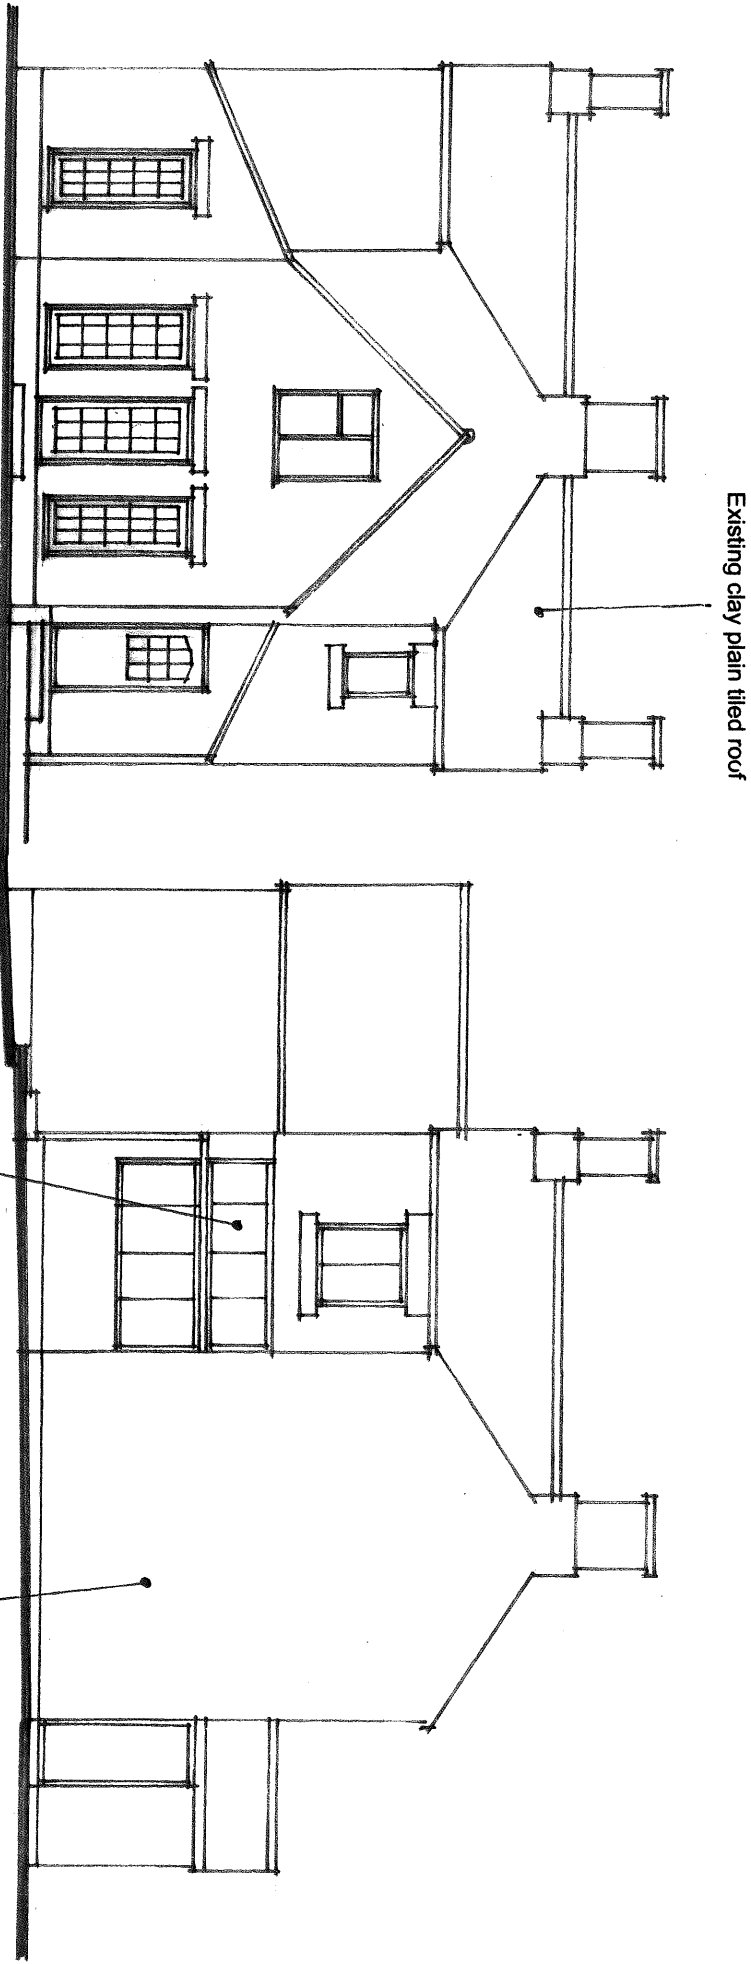


**REAR ELEVATION
(WEST)**

Existing glazed roof over Utility Room

SOUTH SIDE ELEVATION

Existing stonework façade walls to dwelling

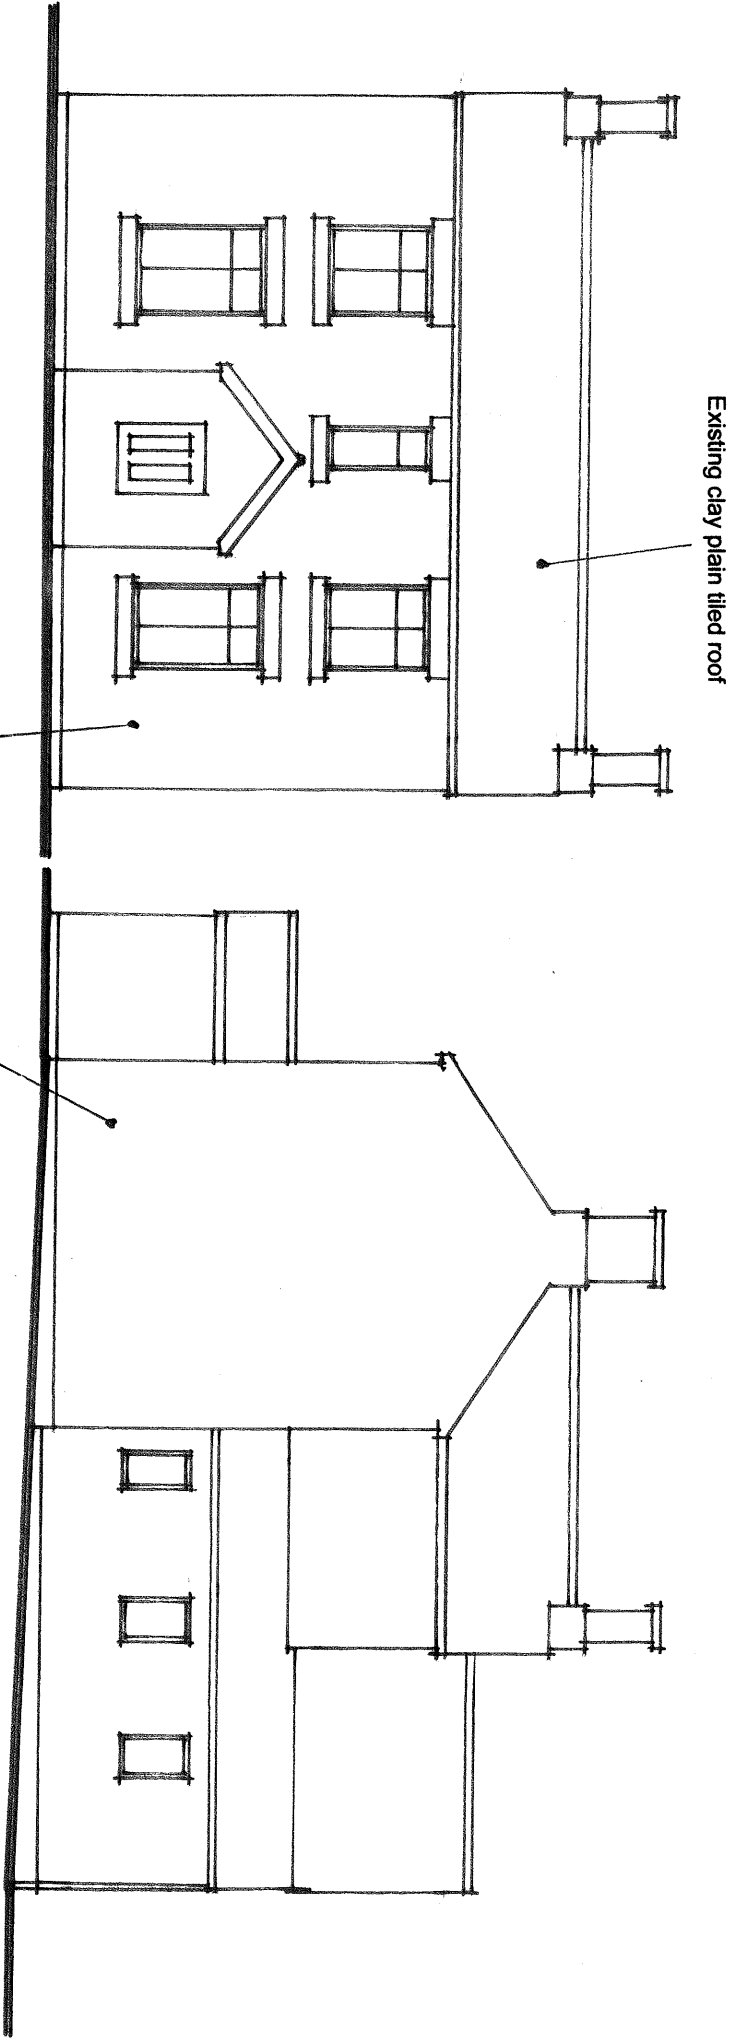

**FRONT ELEVATION
(EAST)**

NORTH SIDE ELEVATION