


**PROPOSED RECONSTRUCTION OF EXISTING
STONE FACING EXTERNAL WALL TO
DWELLING + RAISING OF REAR BEDROOM
ROOF LEVEL TO MATCH THE ADJACENT
HOUSE ROOF, NEW FIRST FLOOR ENSUITE
EXTENSION, RAISING OF GARAGE FLAT
ROOF LEVEL + ASSOCIATED ALTERATIONS:**

0m 1m 2m 3m 4m 5m
SCALE 1:50

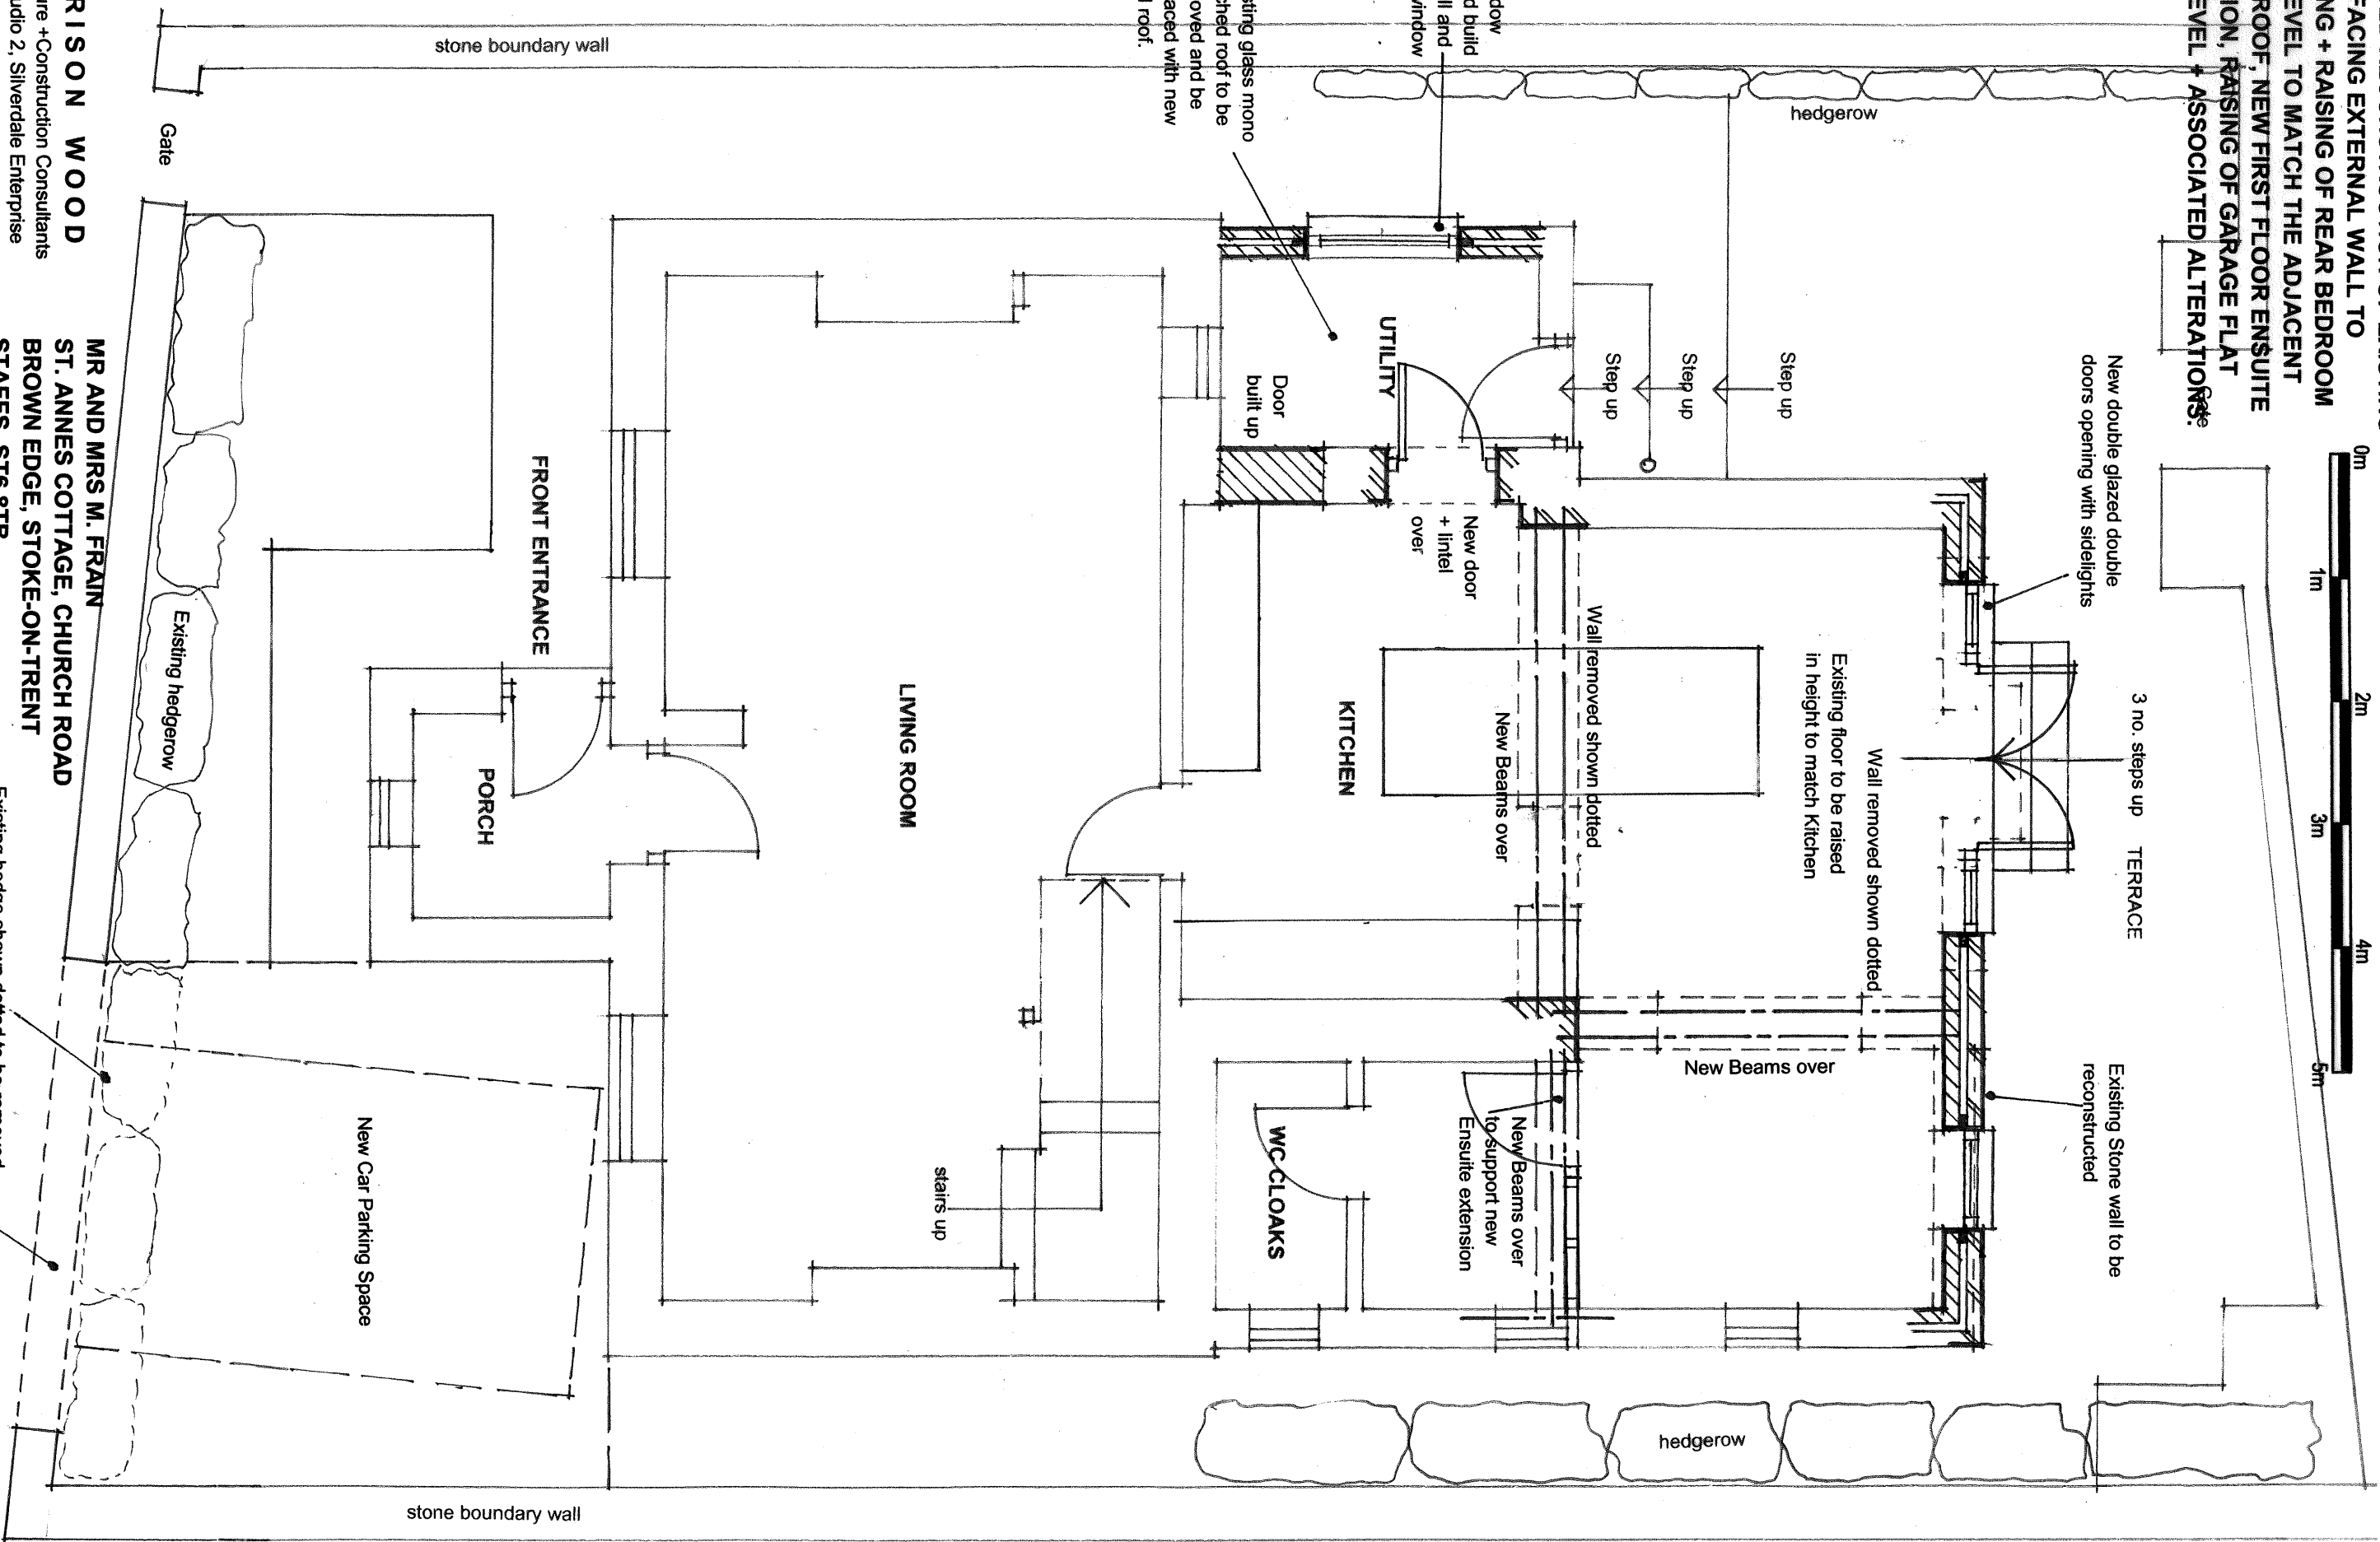

HARRISON WOOD
Architecture + Construction Consultants
Unit 3, Studio 2, Silverdale Enterprise
Centre, Kents Lane, Silverdale,
Newcastle-under-Lyme, Staffs, ST5 6SR.
Email :- harrisonwood.consult@gmail.com
Tele :- 01782-711144 or 07970-308358

MR AND MRS M. FRAIN
ST. ANNES COTTAGE, CHURCH ROAD
BROWN EDGE, STOKE-ON-TRENT
STAFFS, ST6 8TB.
PROPOSED GROUND FLOOR PLAN
DRAWING NO. HWA 1658 / 004
SCALE :- 1 : 50 AT A3
JUNE 2021

Existing frontage stone boundary wall to be cut back to form
new 3800mm wide vehicle access and driveway car parking
space with new permeable block paving