

HARRISON WOOD

Architecture + Construction Consultants
Structural Design Services

Martin A. Levie


BA(Hons)/Arch. ICIOB, FFB.

Unit 3, Studio 2, Silverdale Enterprise Centre,
Silverdale Ent. Park, Kents Lane, Silverdale,
Newcastle-under-Lyme, Staffs, ST5 6SR

Tele : 01782 - 711144
Mob : 07970 - 308358


E : harrisonwood.consult@gmail.com

Property Consultant and Registered Building Expert Witness

 


**PROPOSED RECONSTRUCTION OF EXISTING
STONE FACING EXTERNAL WALL TO
DWELLING + RAISING OF REAR BEDROOM
ROOF LEVEL TO MATCH THE ADJACENT
HOUSE ROOF, NEW FIRST FLOOR ENSUITE
EXTENSION, RAISING OF GARAGE FLAT
ROOF LEVEL + ASSOCIATED ALTERATIONS.**

**MR AND MRS M. FRAIN
ST. ANNES COTTAGE, CHURCH ROAD
BROWN EDGE, STOKE-ON-TRENT
STAFFS, ST6 8TB.**
**EXISTING AND PROPOSED ROOF PLANS
DRAWING NO. HWA 1658 / 008
SCALE :- 1 : 100 AT A3 JUNE 2021**

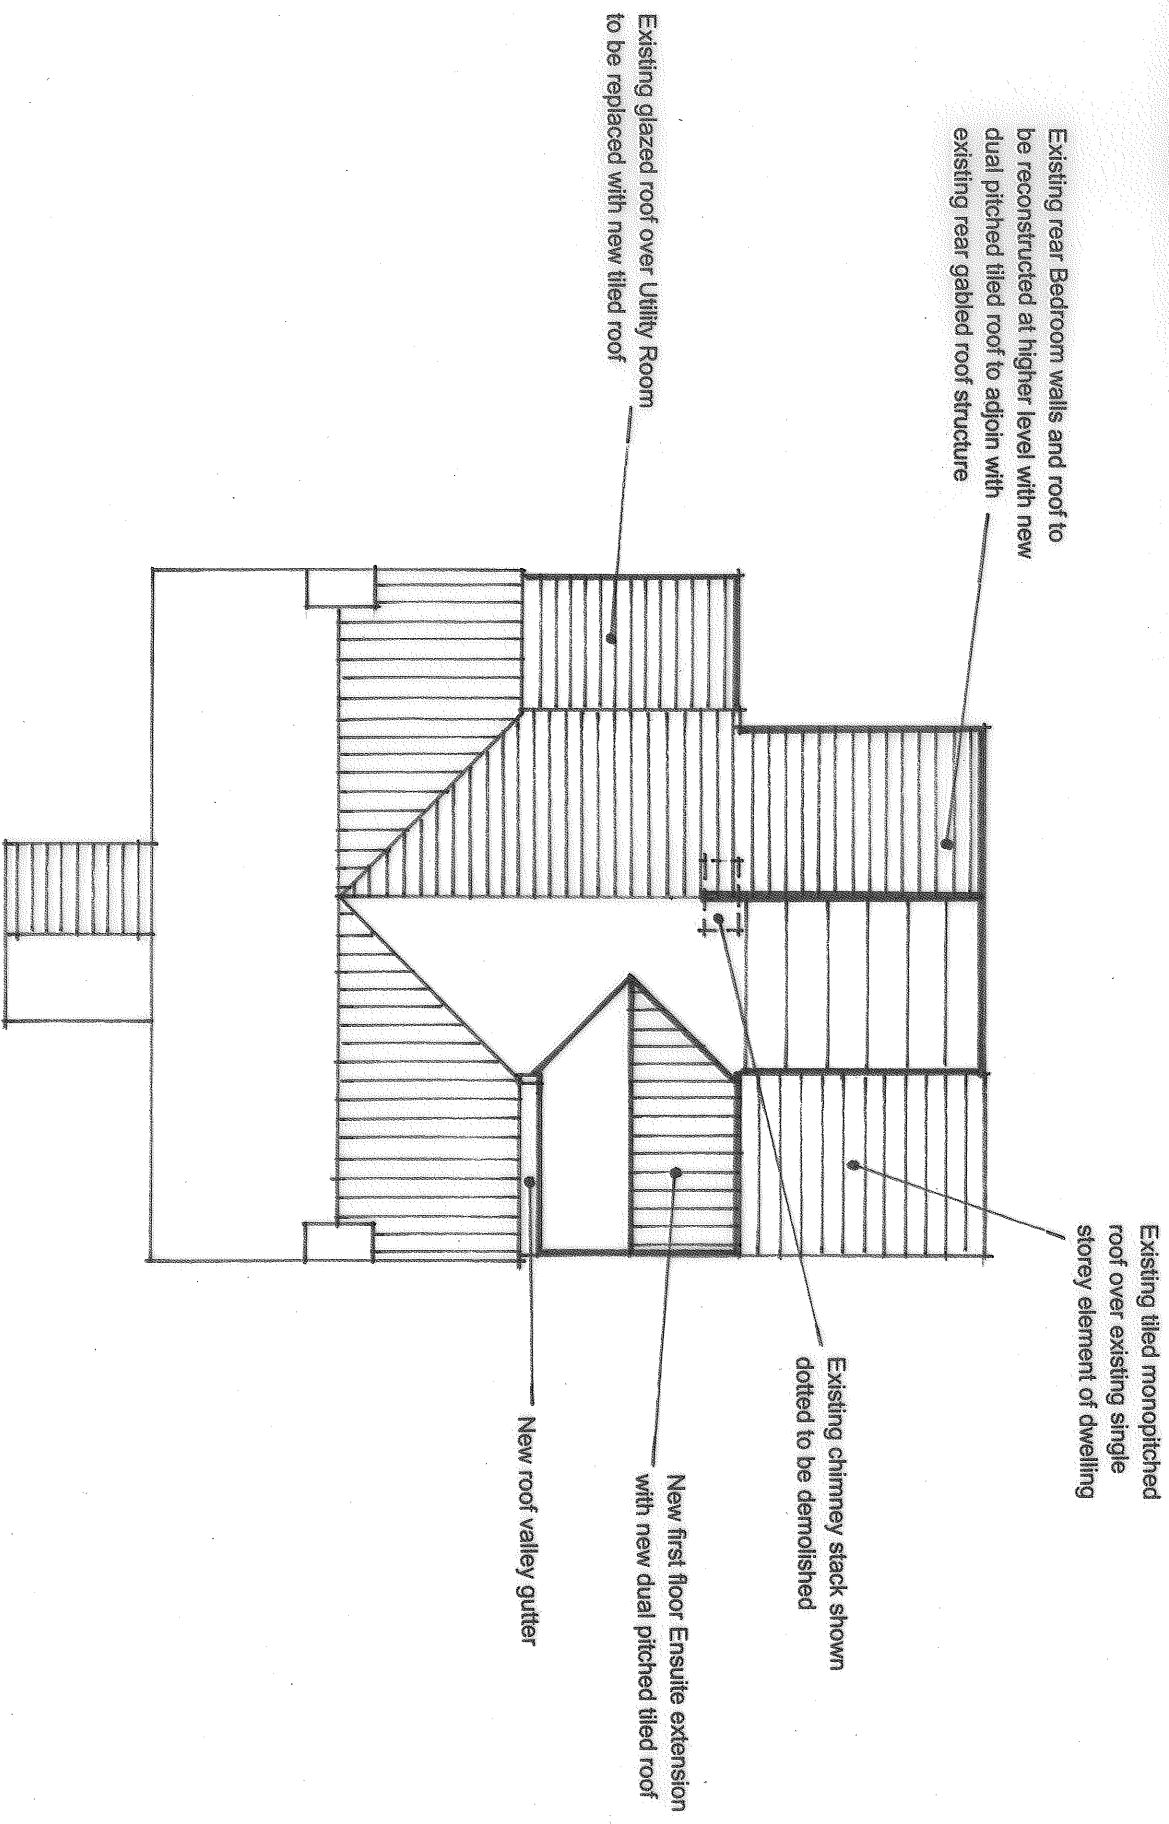

PROPOSED ROOF PLAN

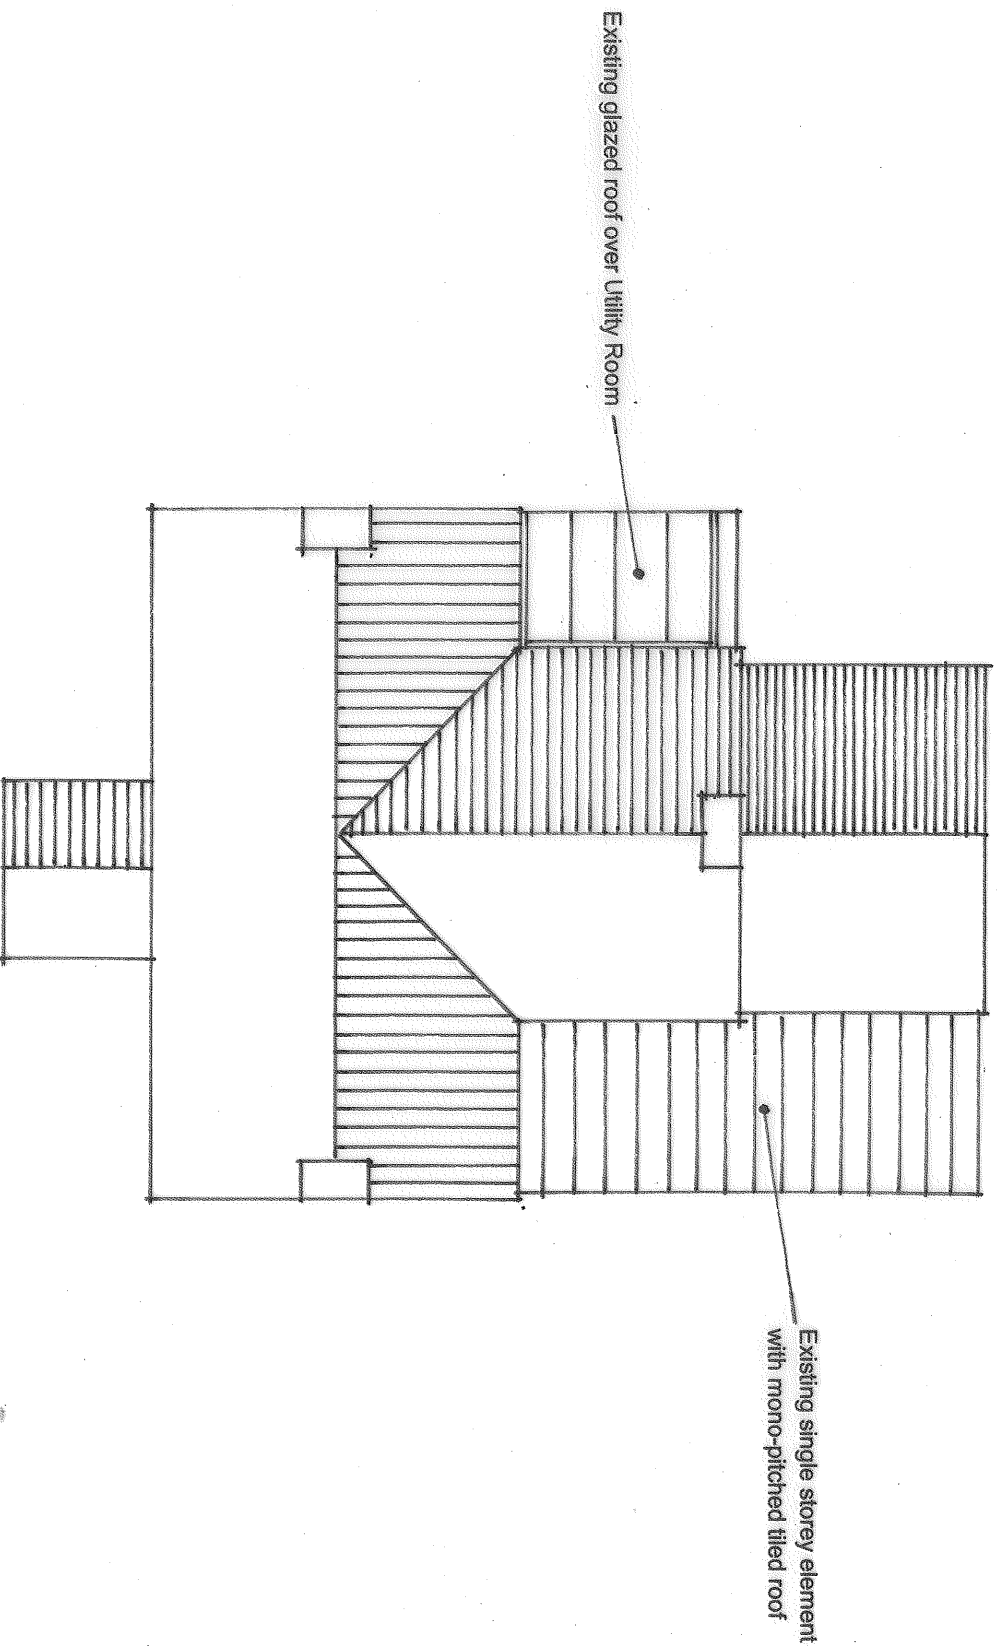

EXISTING ROOF PLAN