




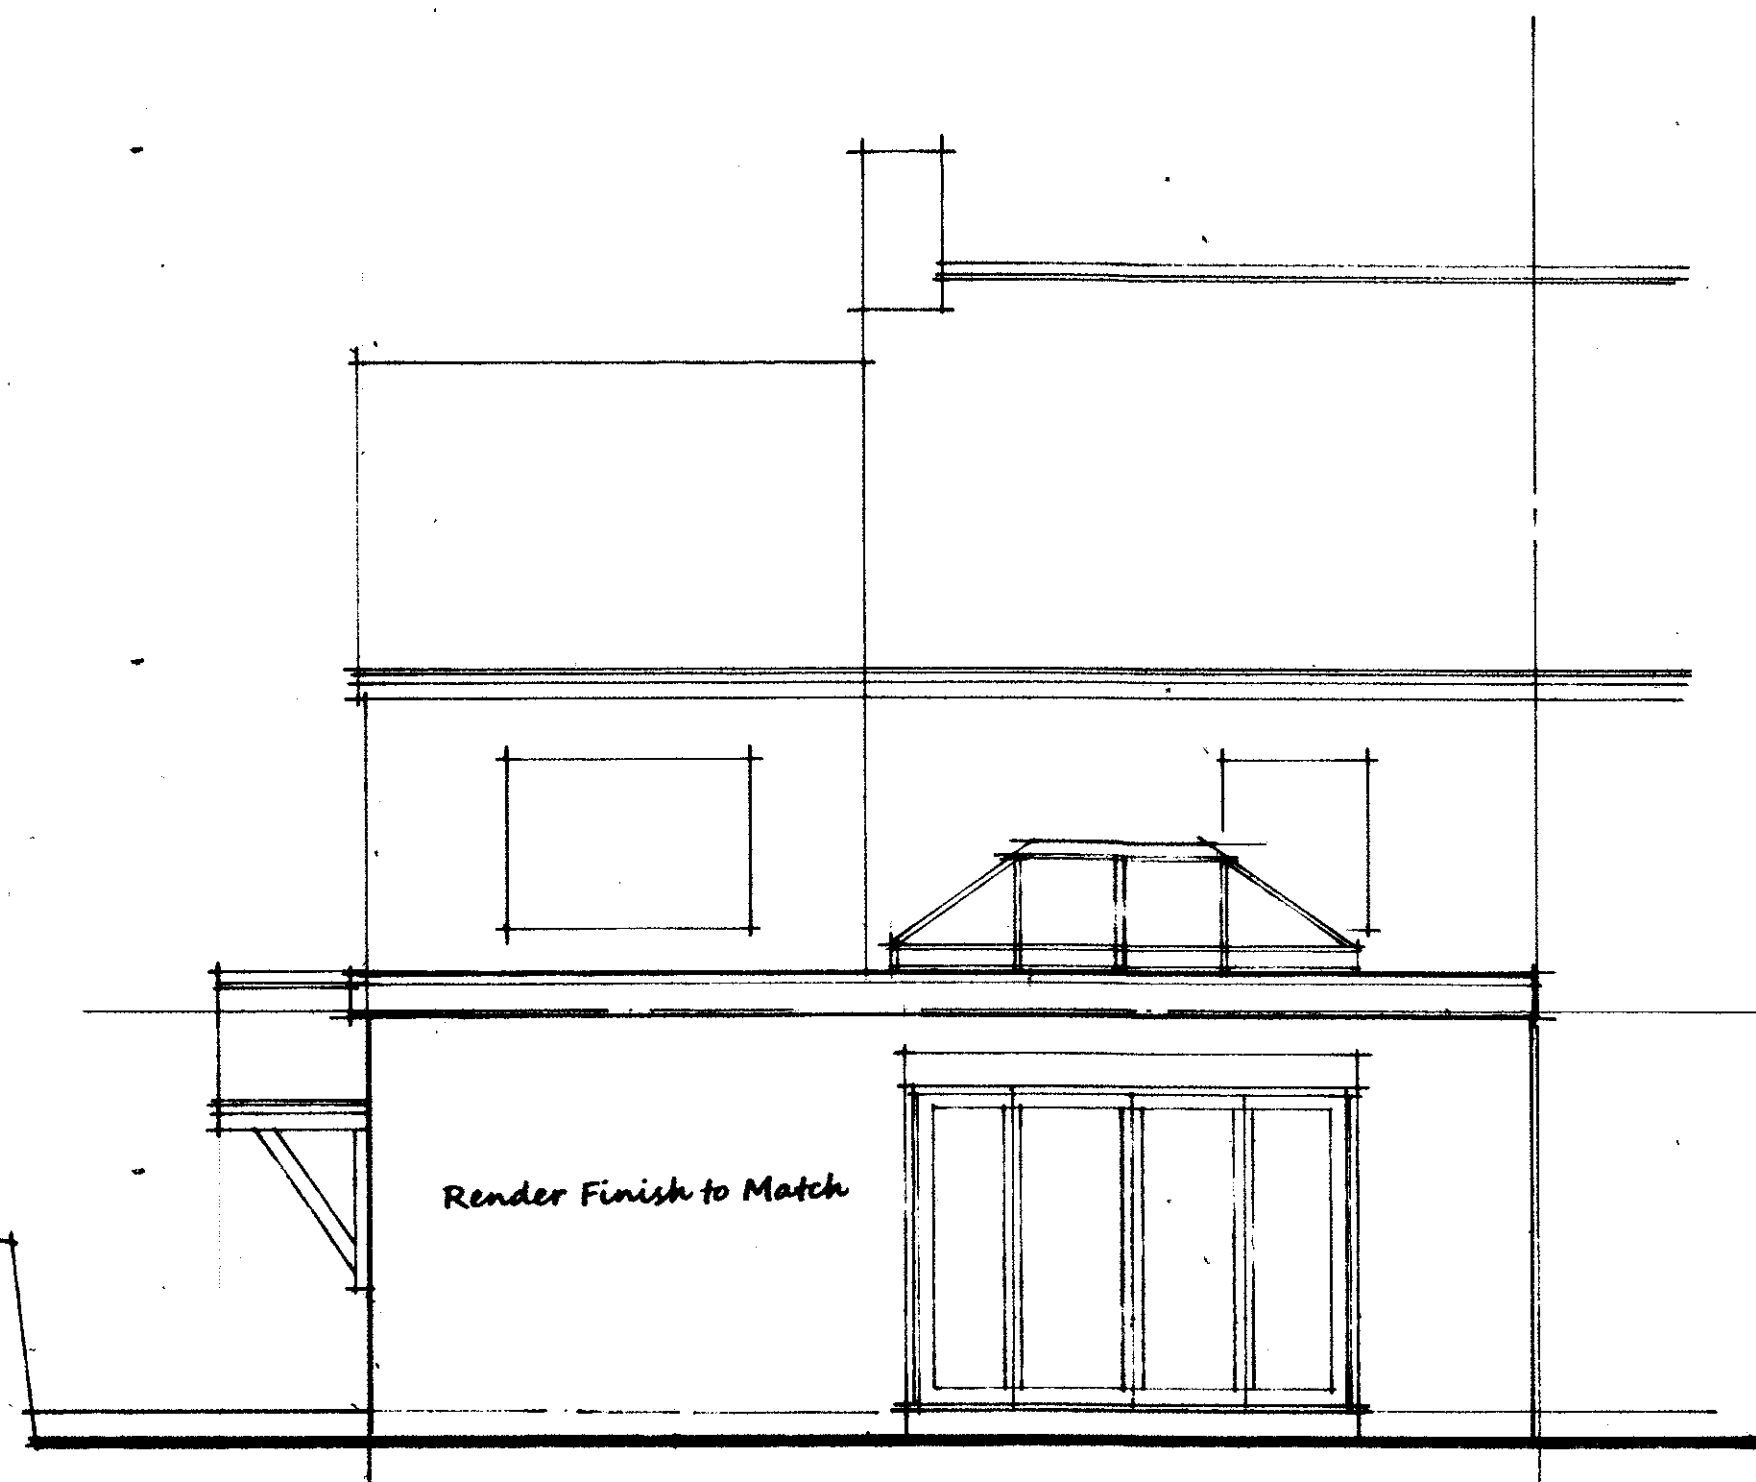


PROPOSED REAR ELEVATION

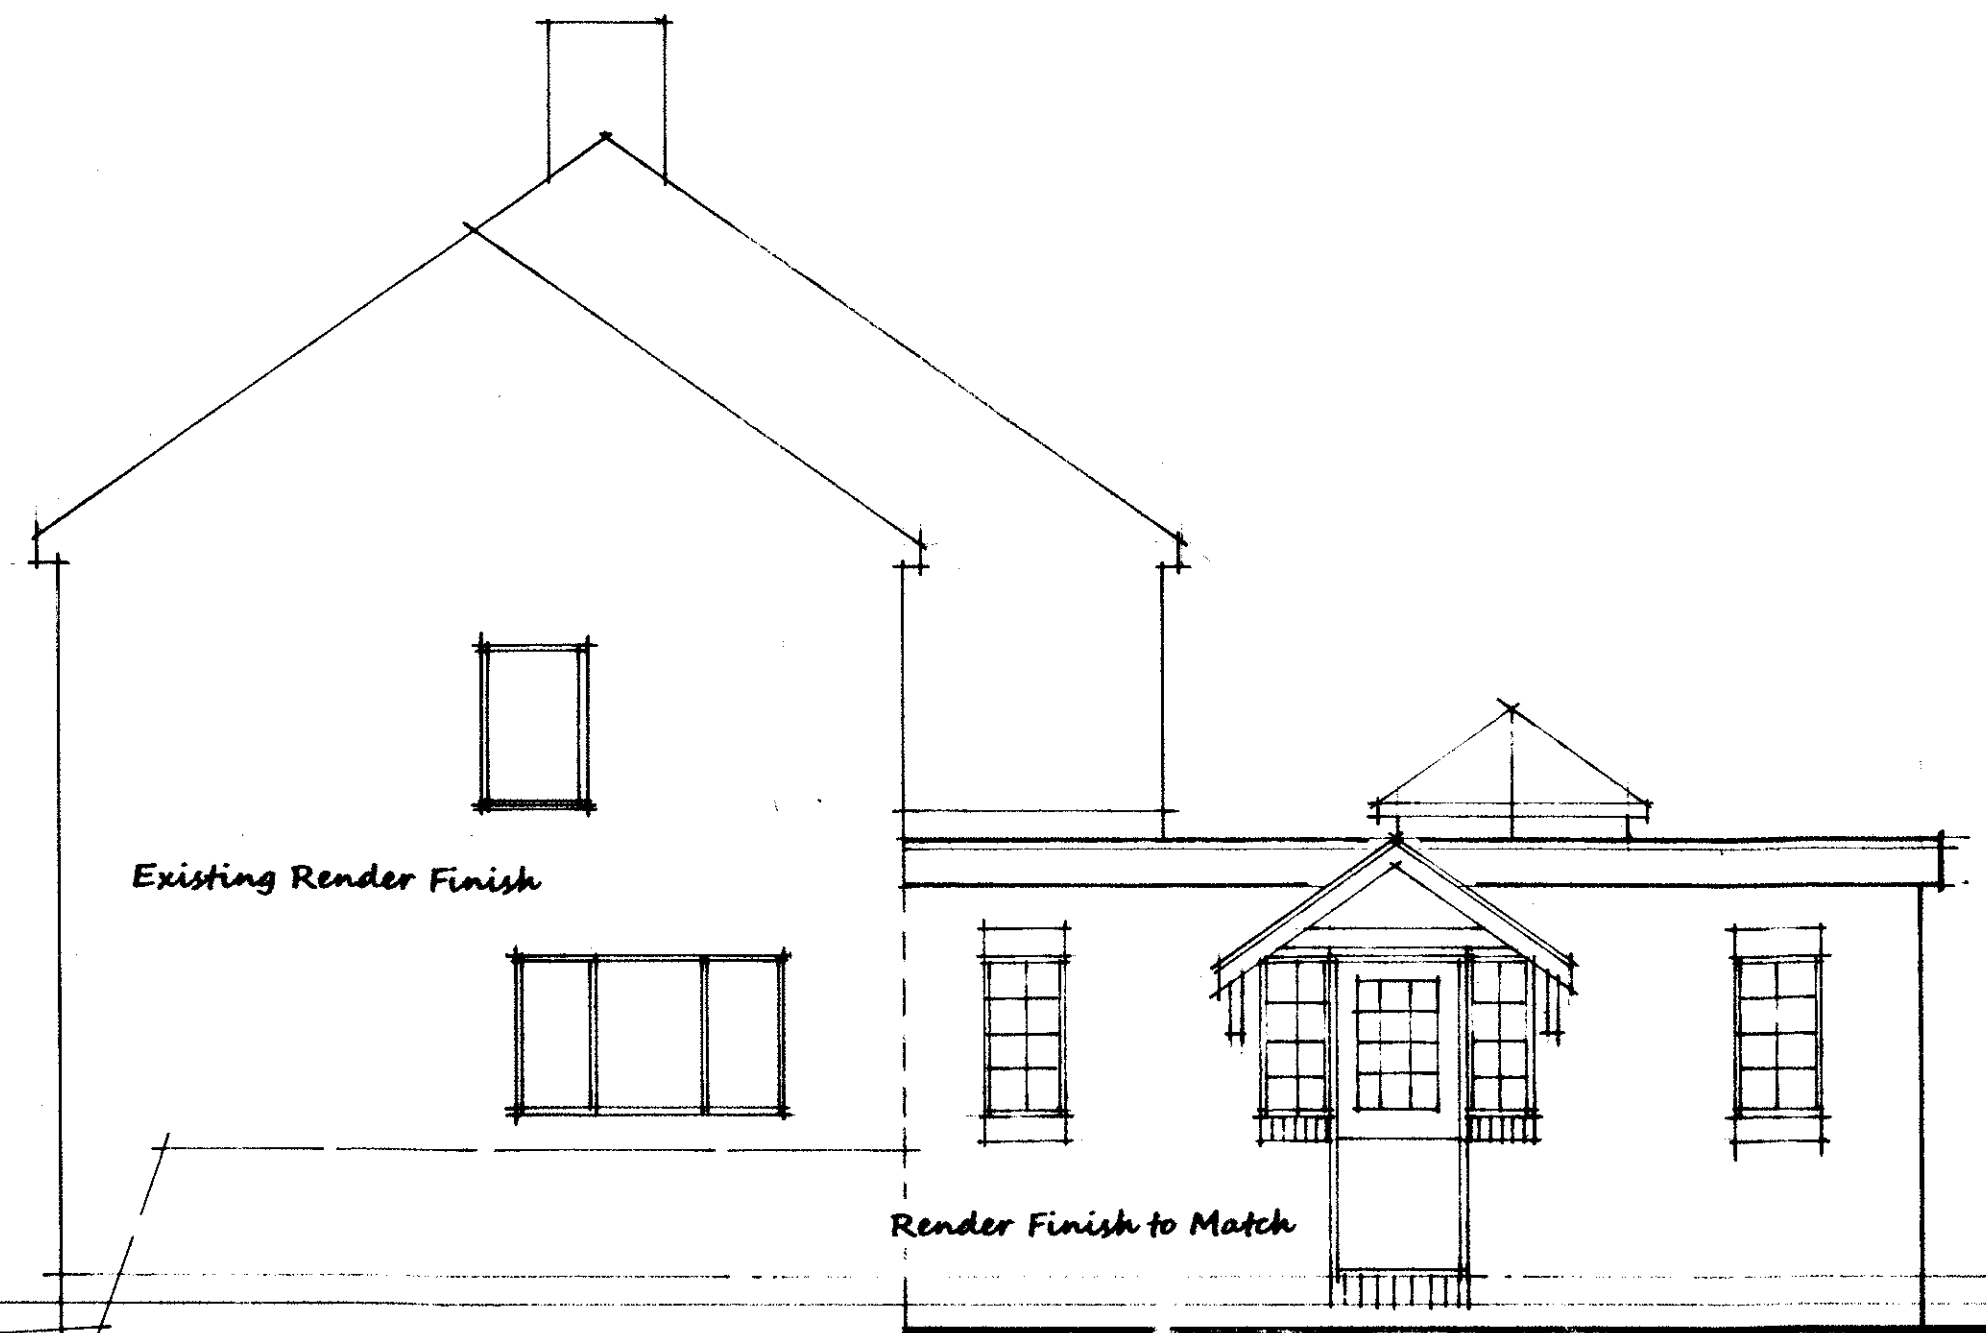


PROPOSED SIDE ELEVATION

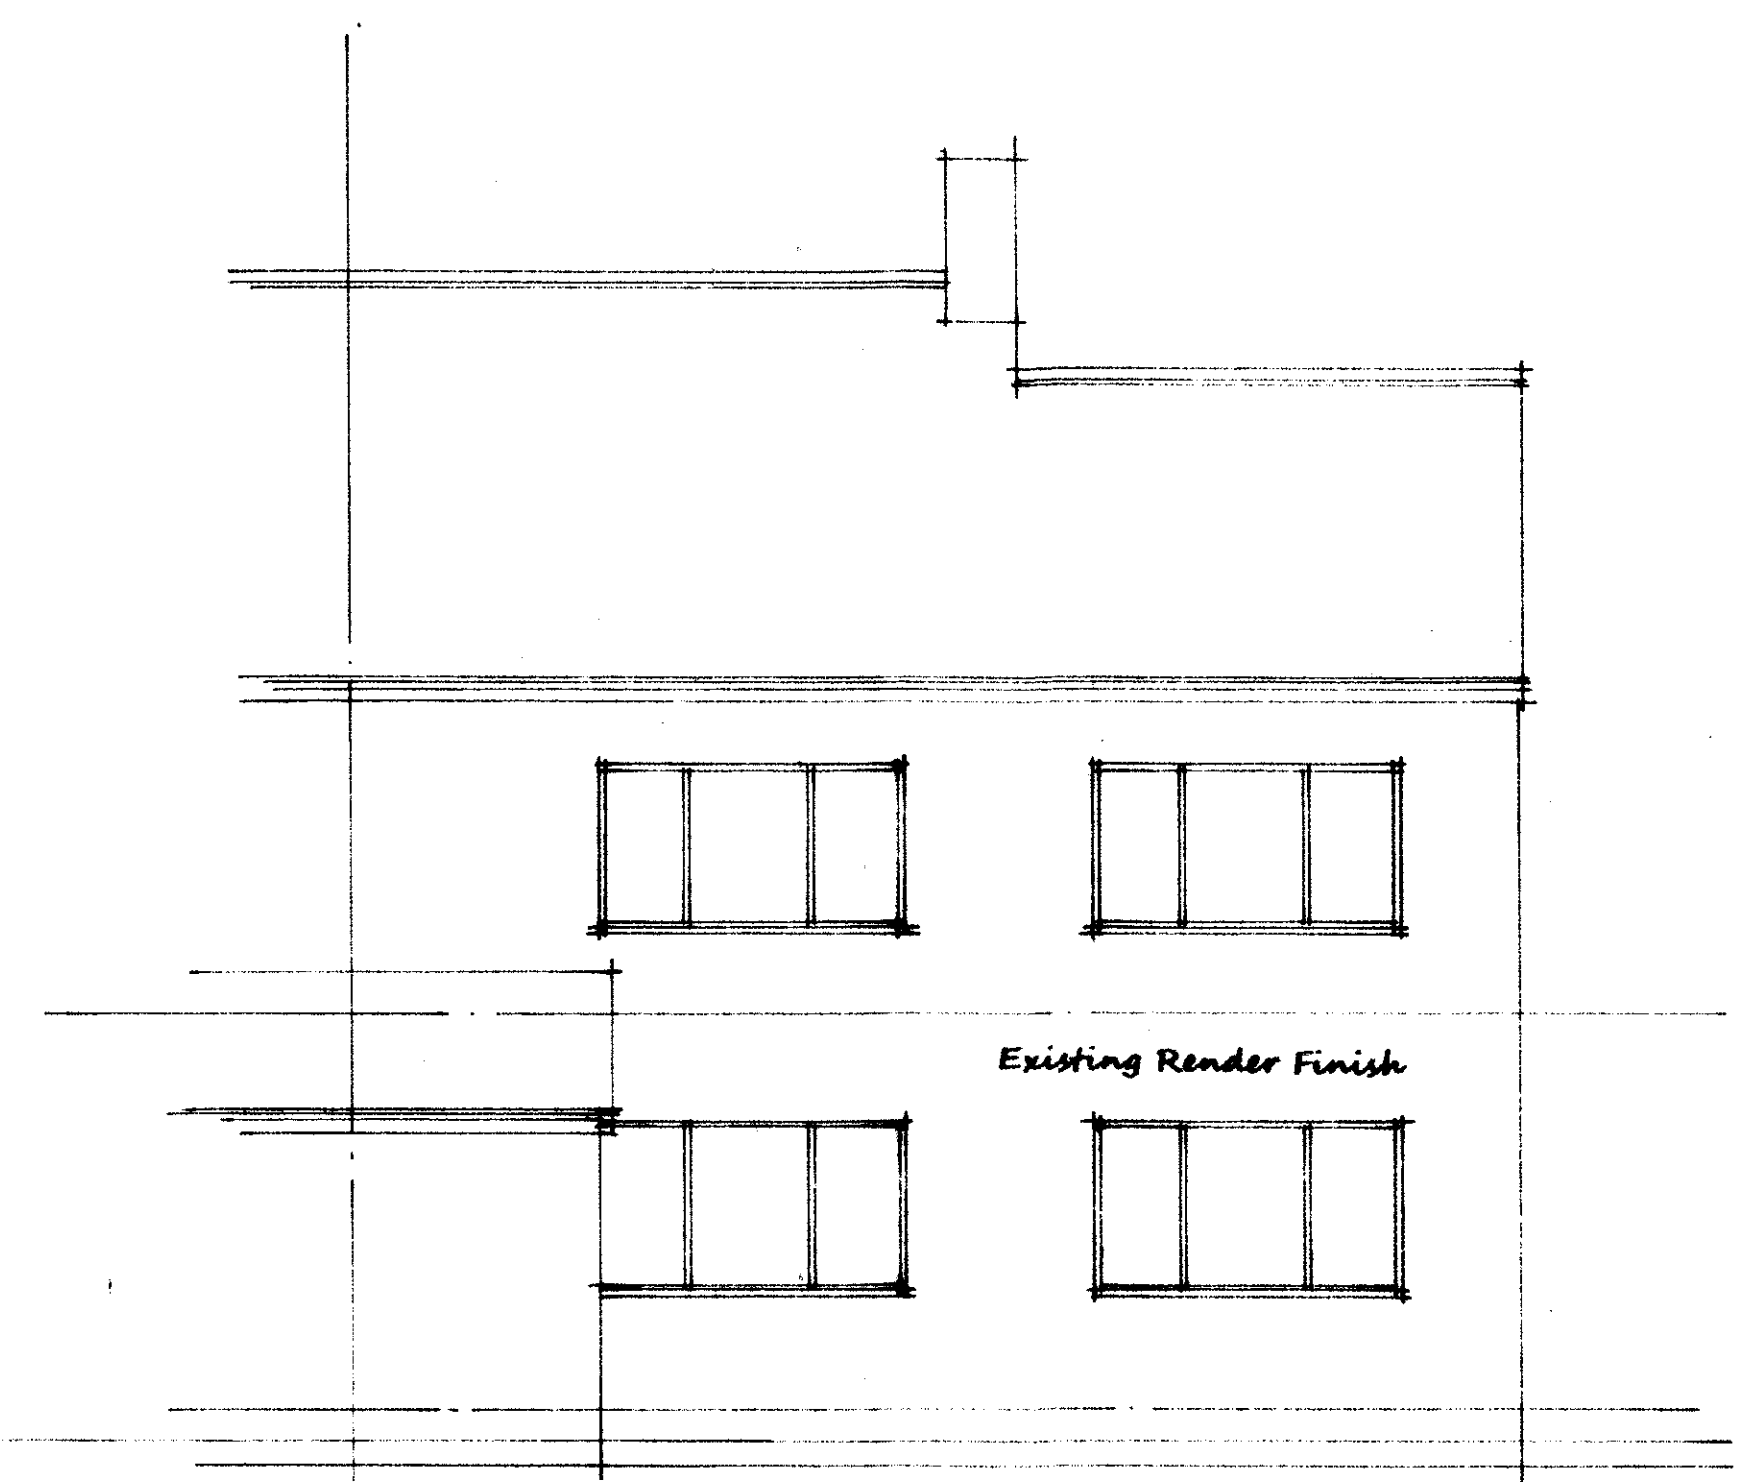

PROPOSED FRONT ELEVATION

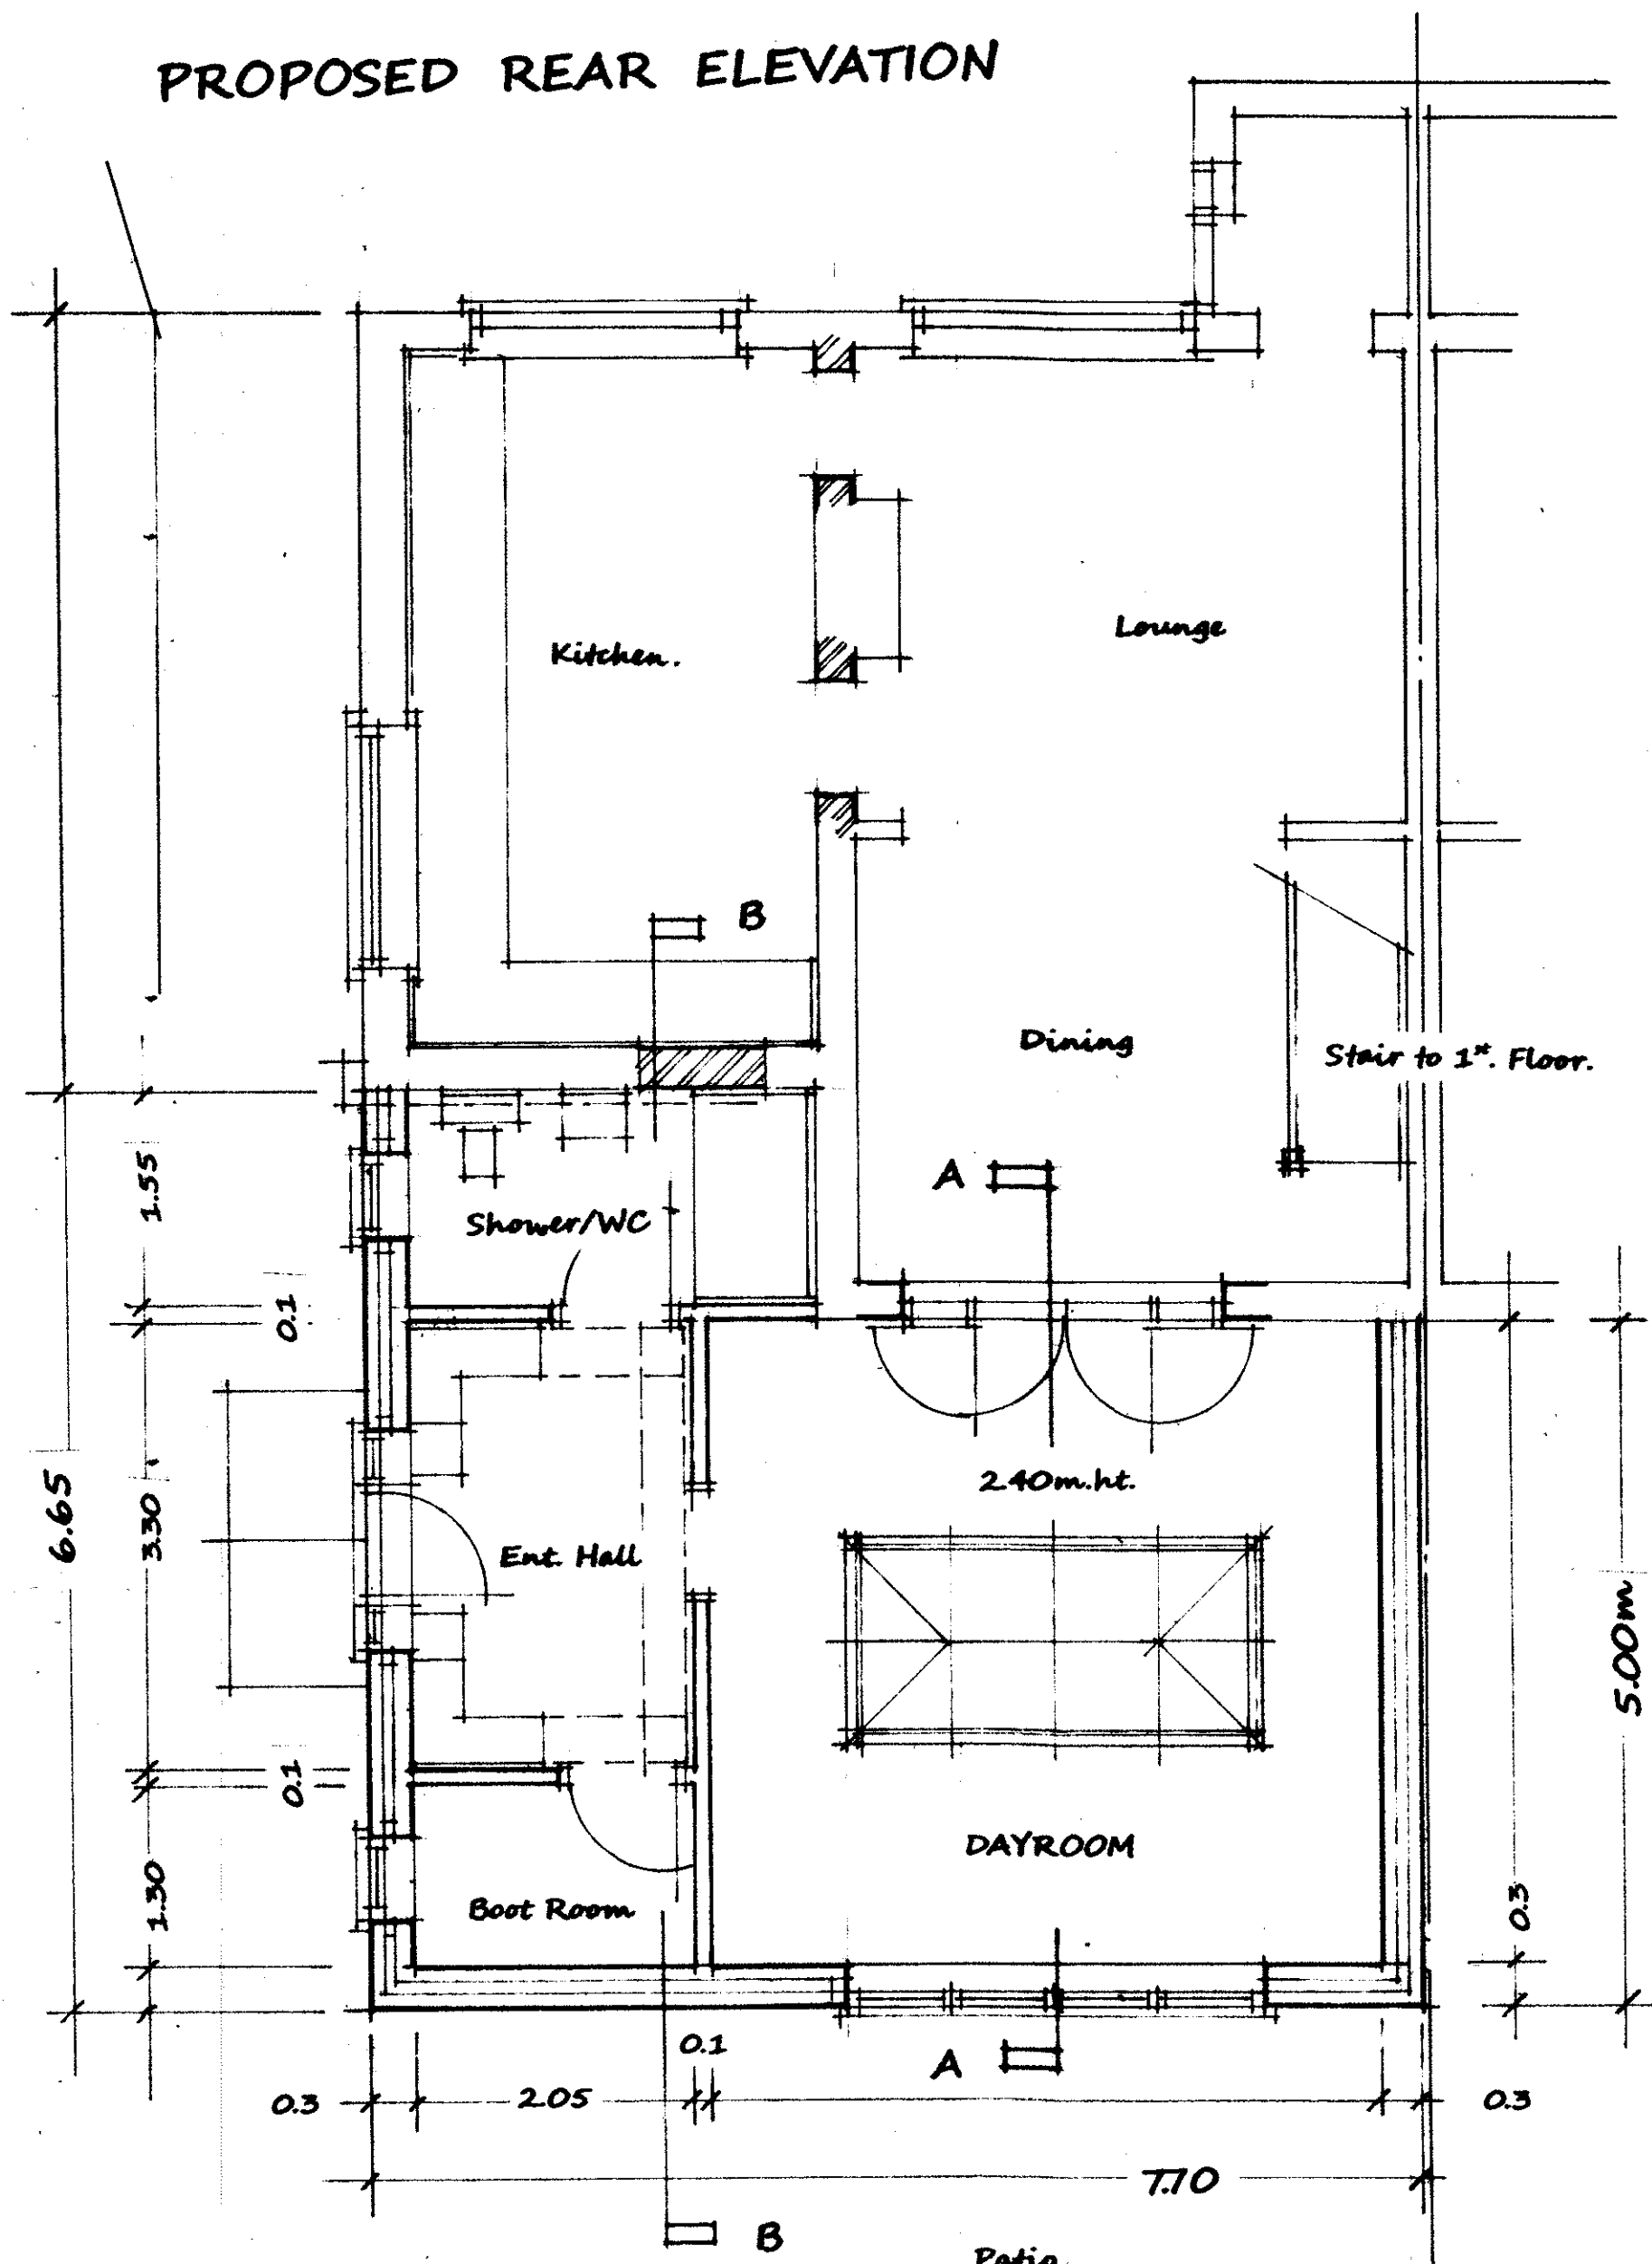

PROPOSED GROUND FLOOR PLAN

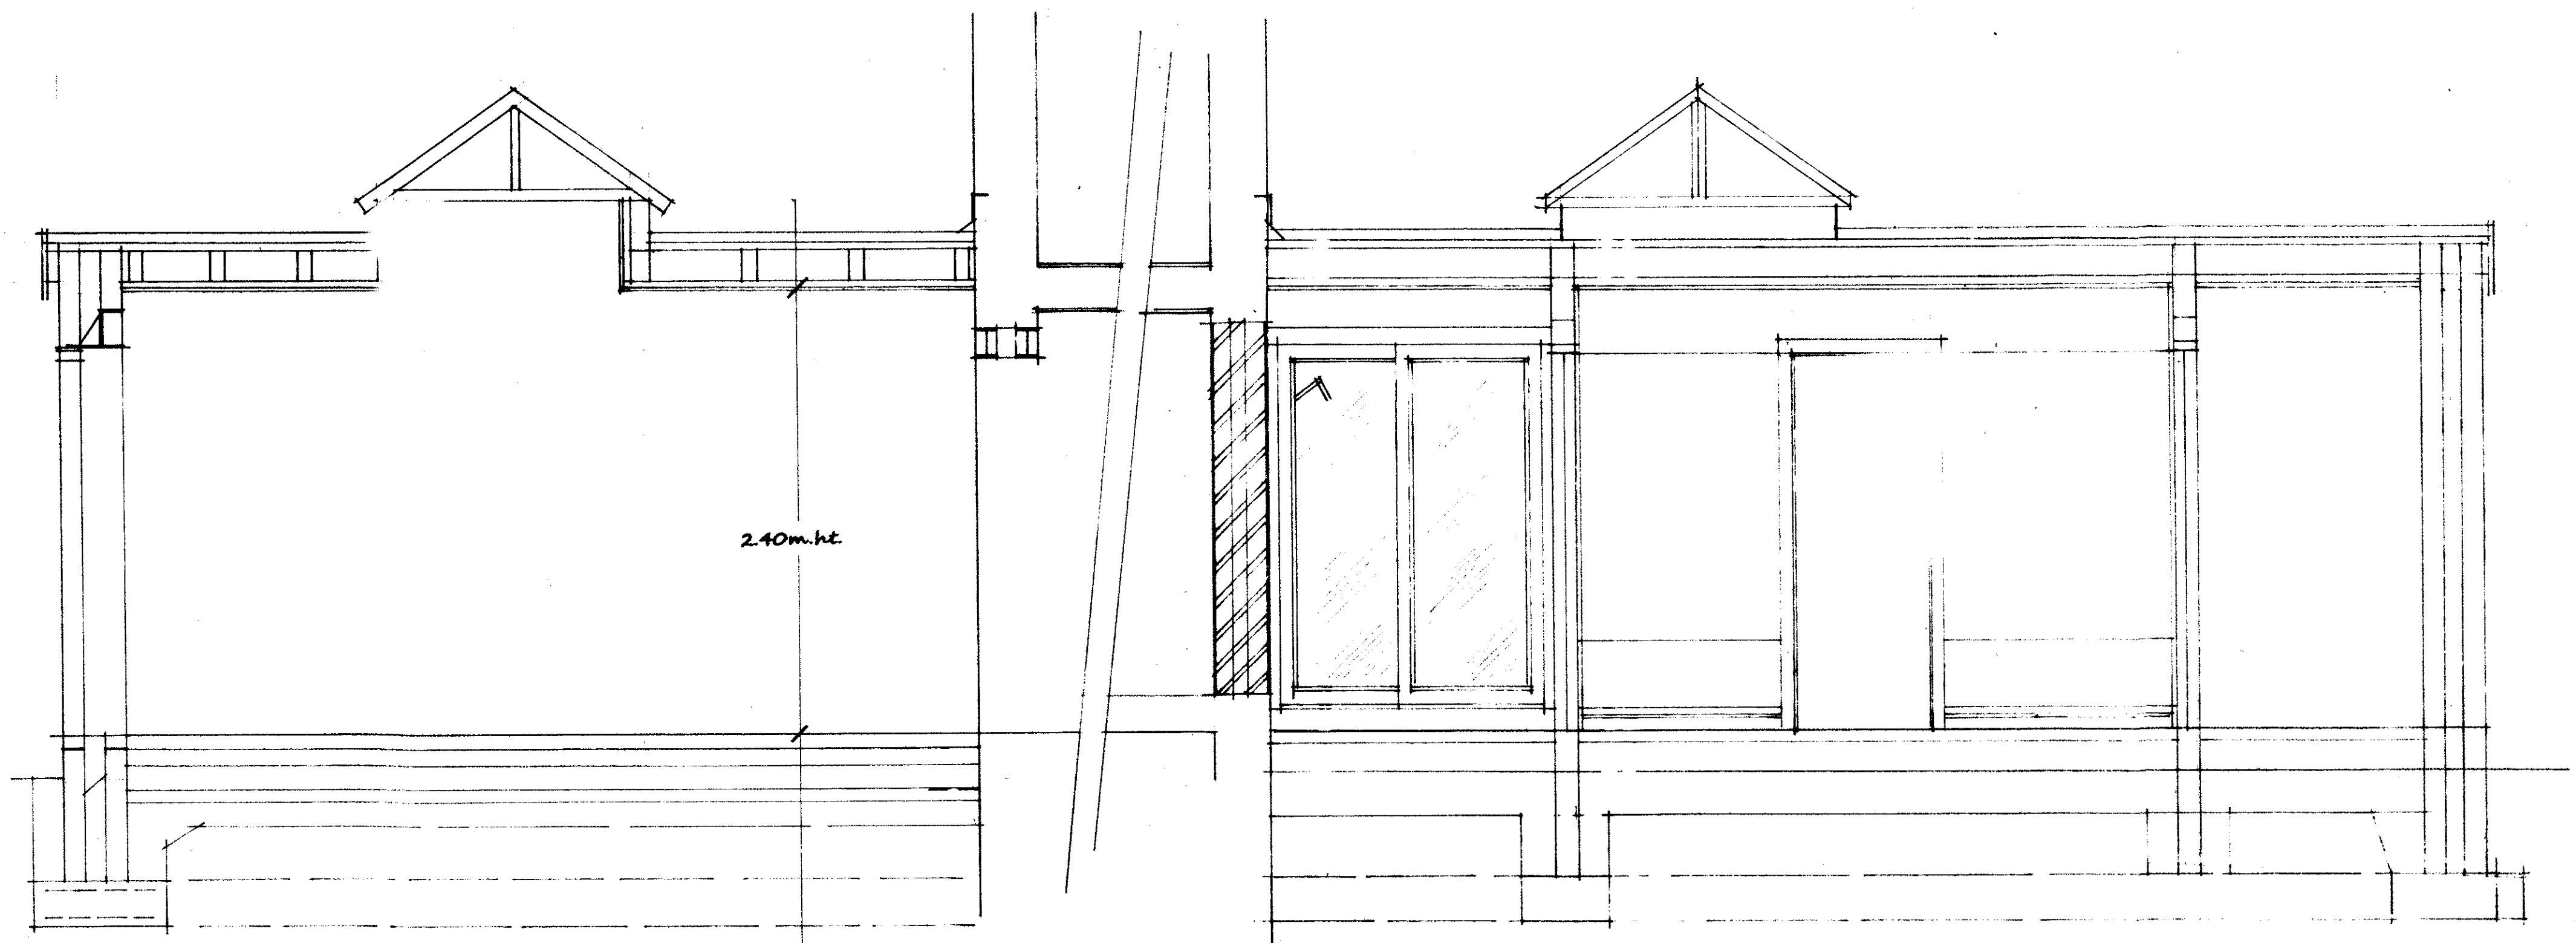

SECTION A - A

SECTION B - B

Client
Mr. & Mrs. M. WALSH
 Proposal
**Rear Extension to form Sitting Room,
 Gr. Fl. Shower & Utility Room.**
 Site
**281, Eaves Lane, Armshead, Bucknall,
 Stoke on Trent, ST2 8LY.**
 Drawing
SCHEME DRAWING
BDS Surveyors
 Planning + Architecture + Surveying
 01782 - 720939 + 07773 - 859399
 Job No 21-22-07 Drawn P.D. Palmer.
 Drg No 20-21-07-01 Scales 1:50/250
 Date 06.06.21 Issue
 BDS reserves copyright for this and all other drawings,
 in connection with the proposals/job described above