






EXISTING FRONT ELEVATION

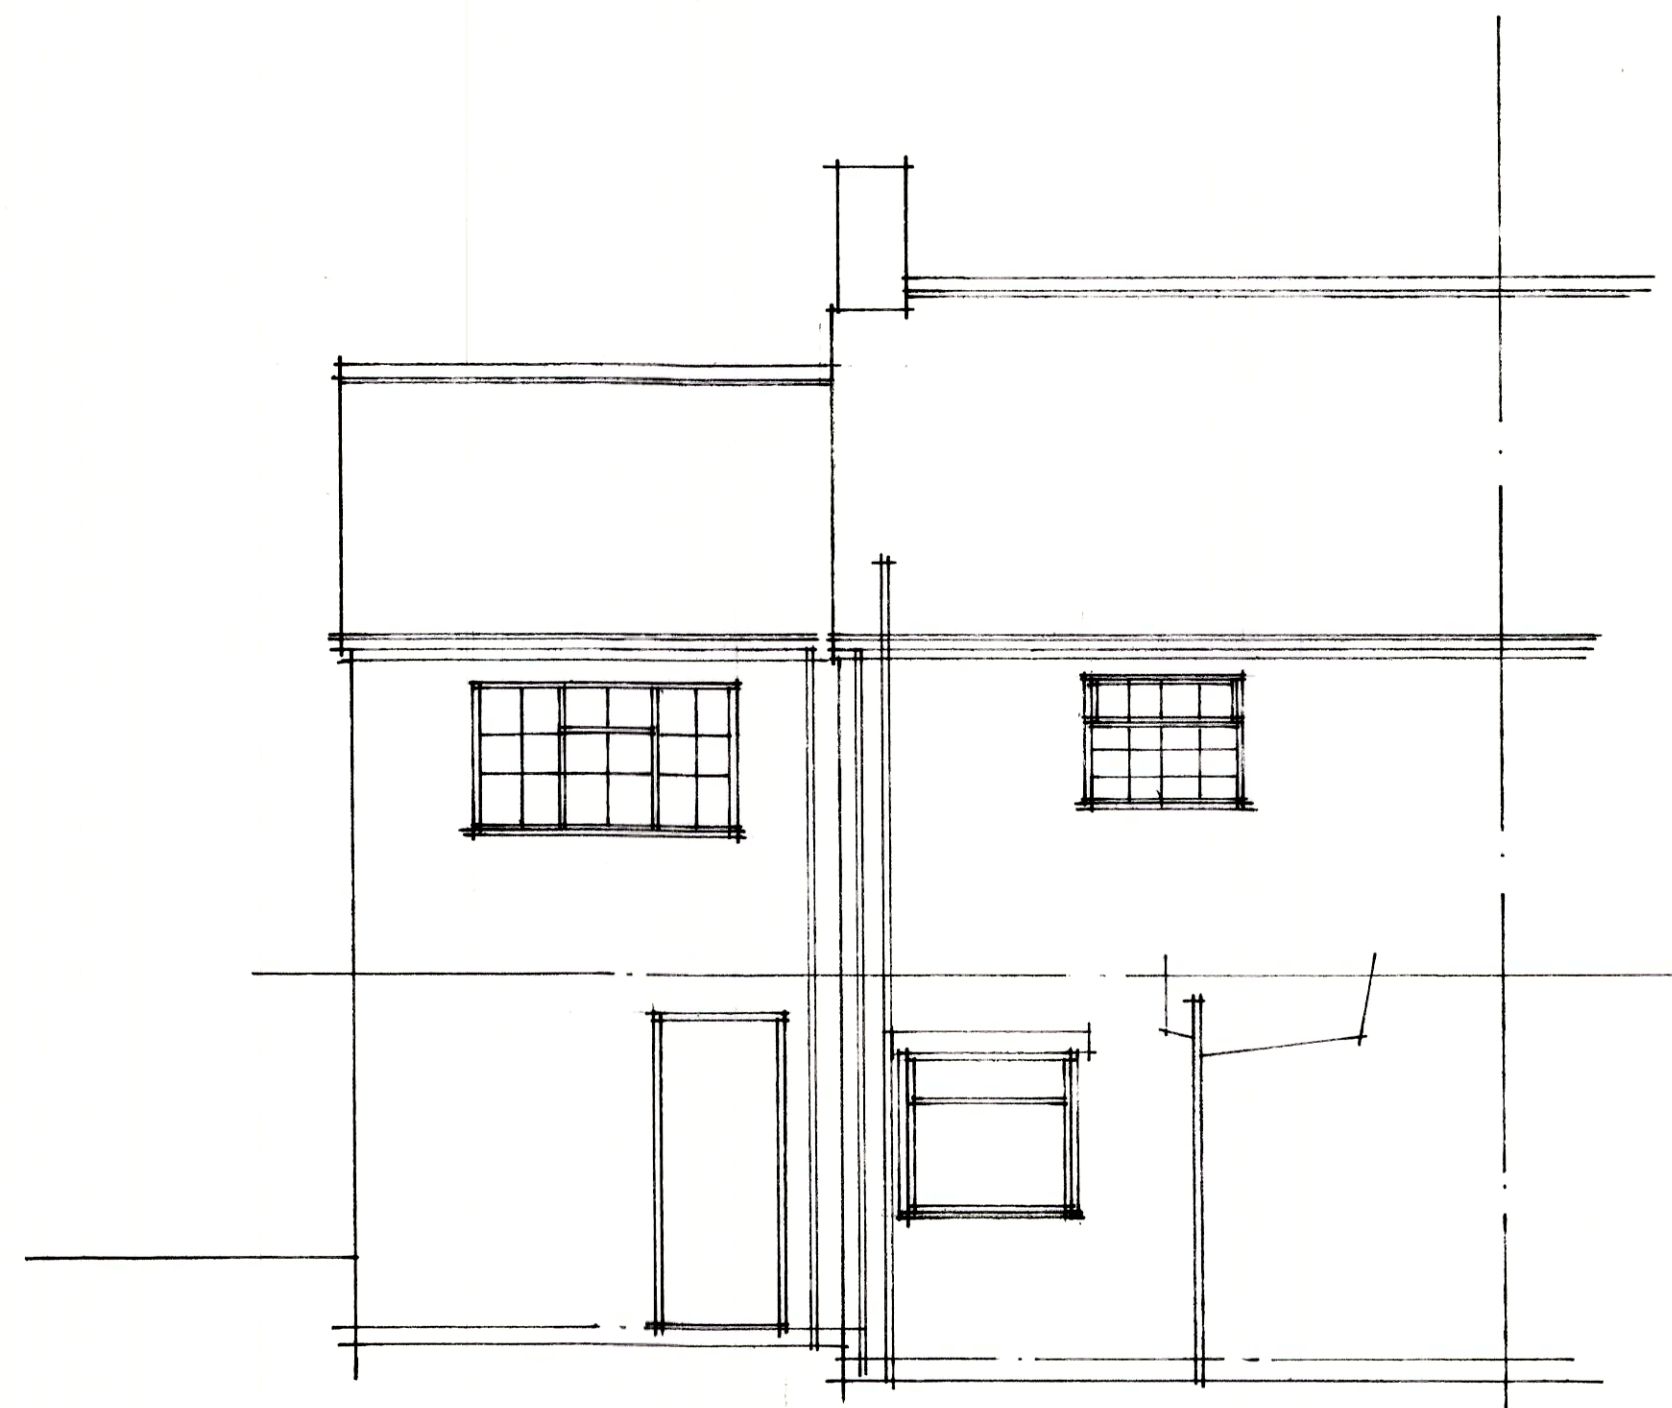


EXISTING REAR ELEVATION

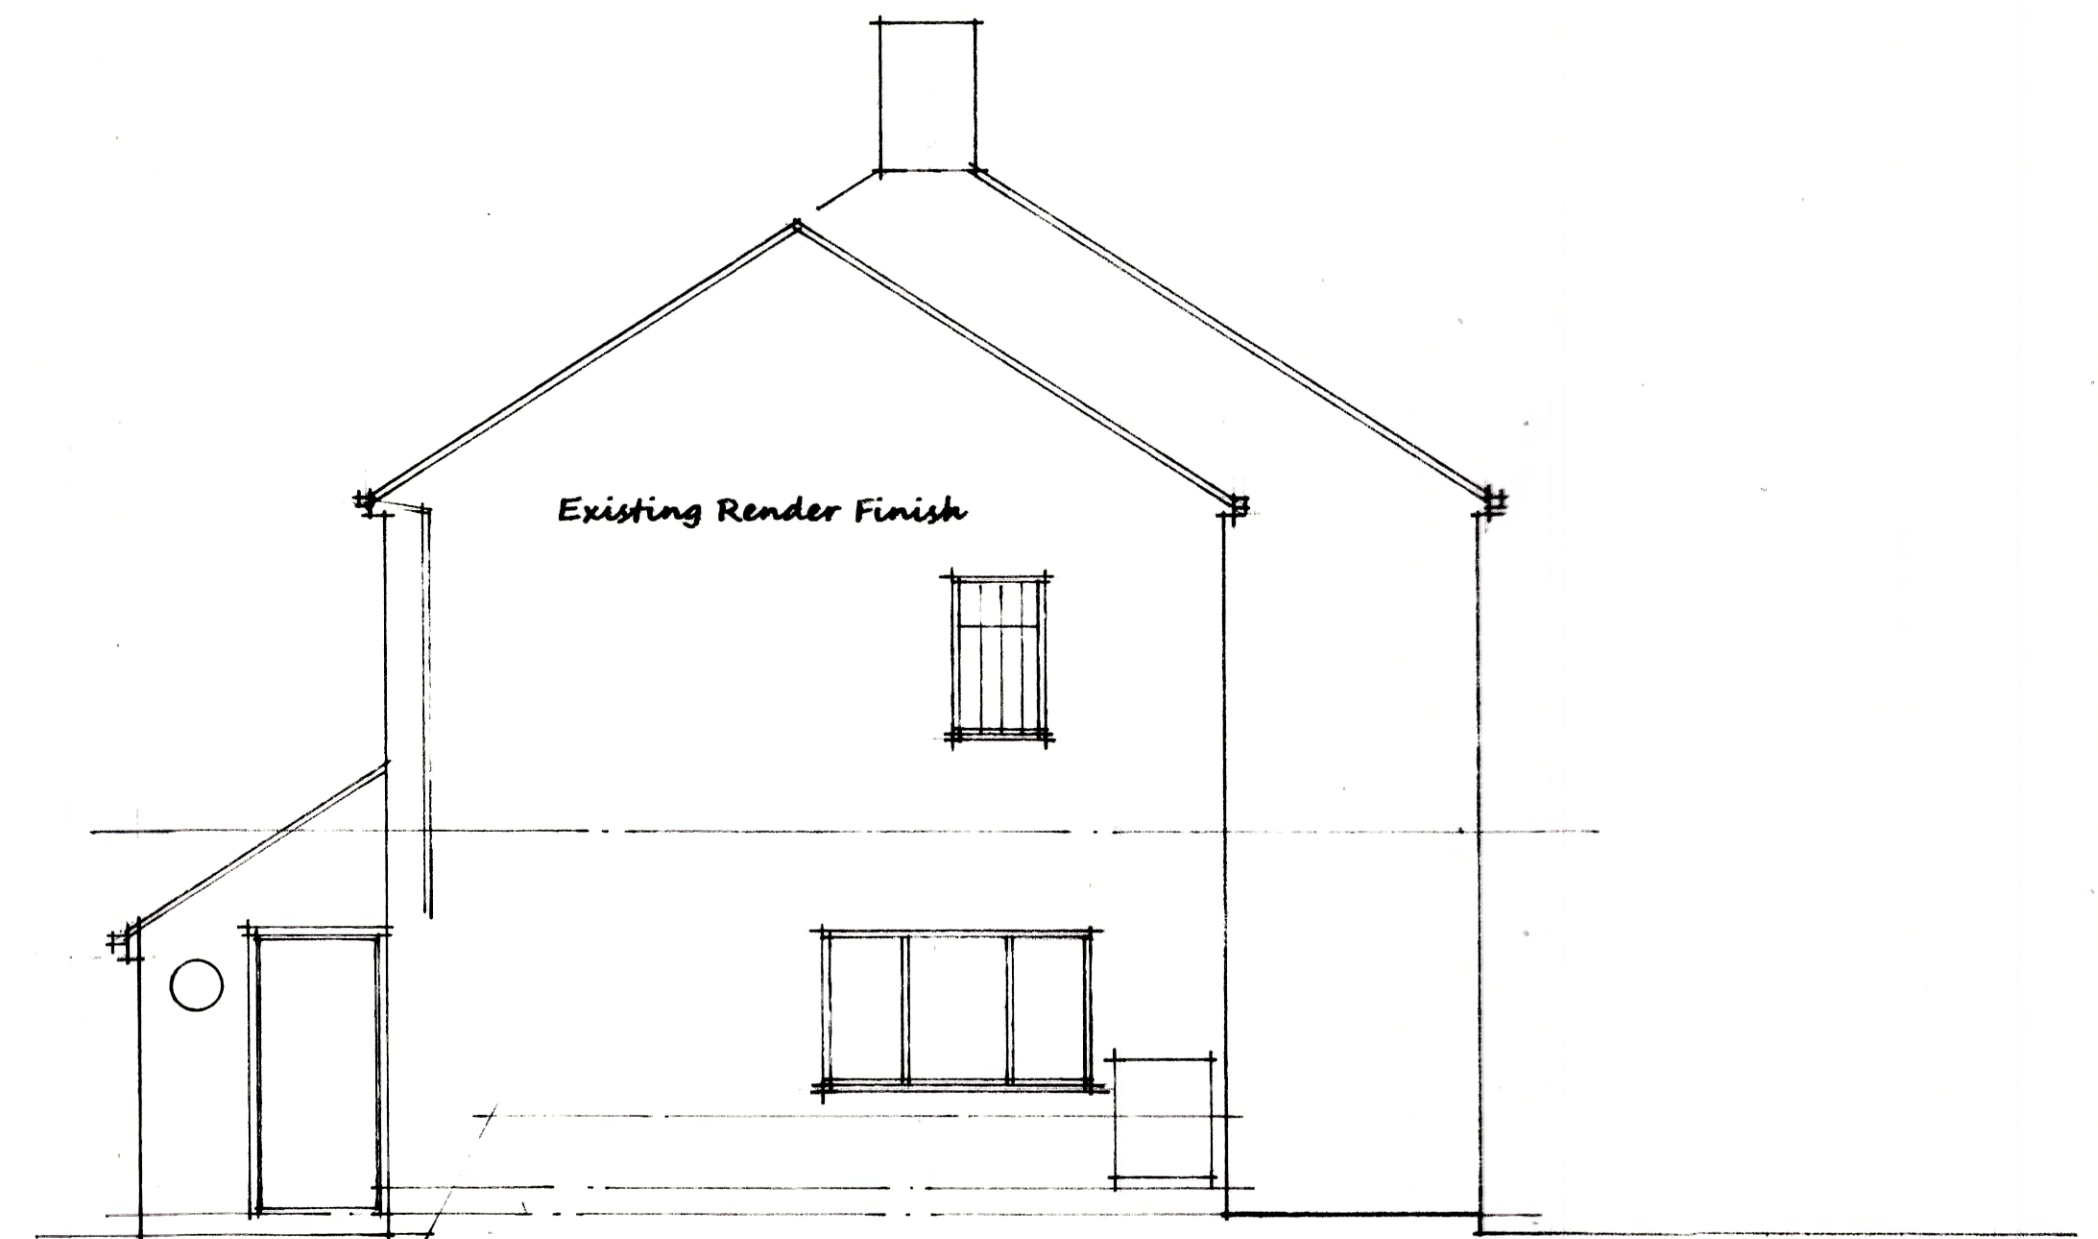


EXISTING SIDE ELEVATION

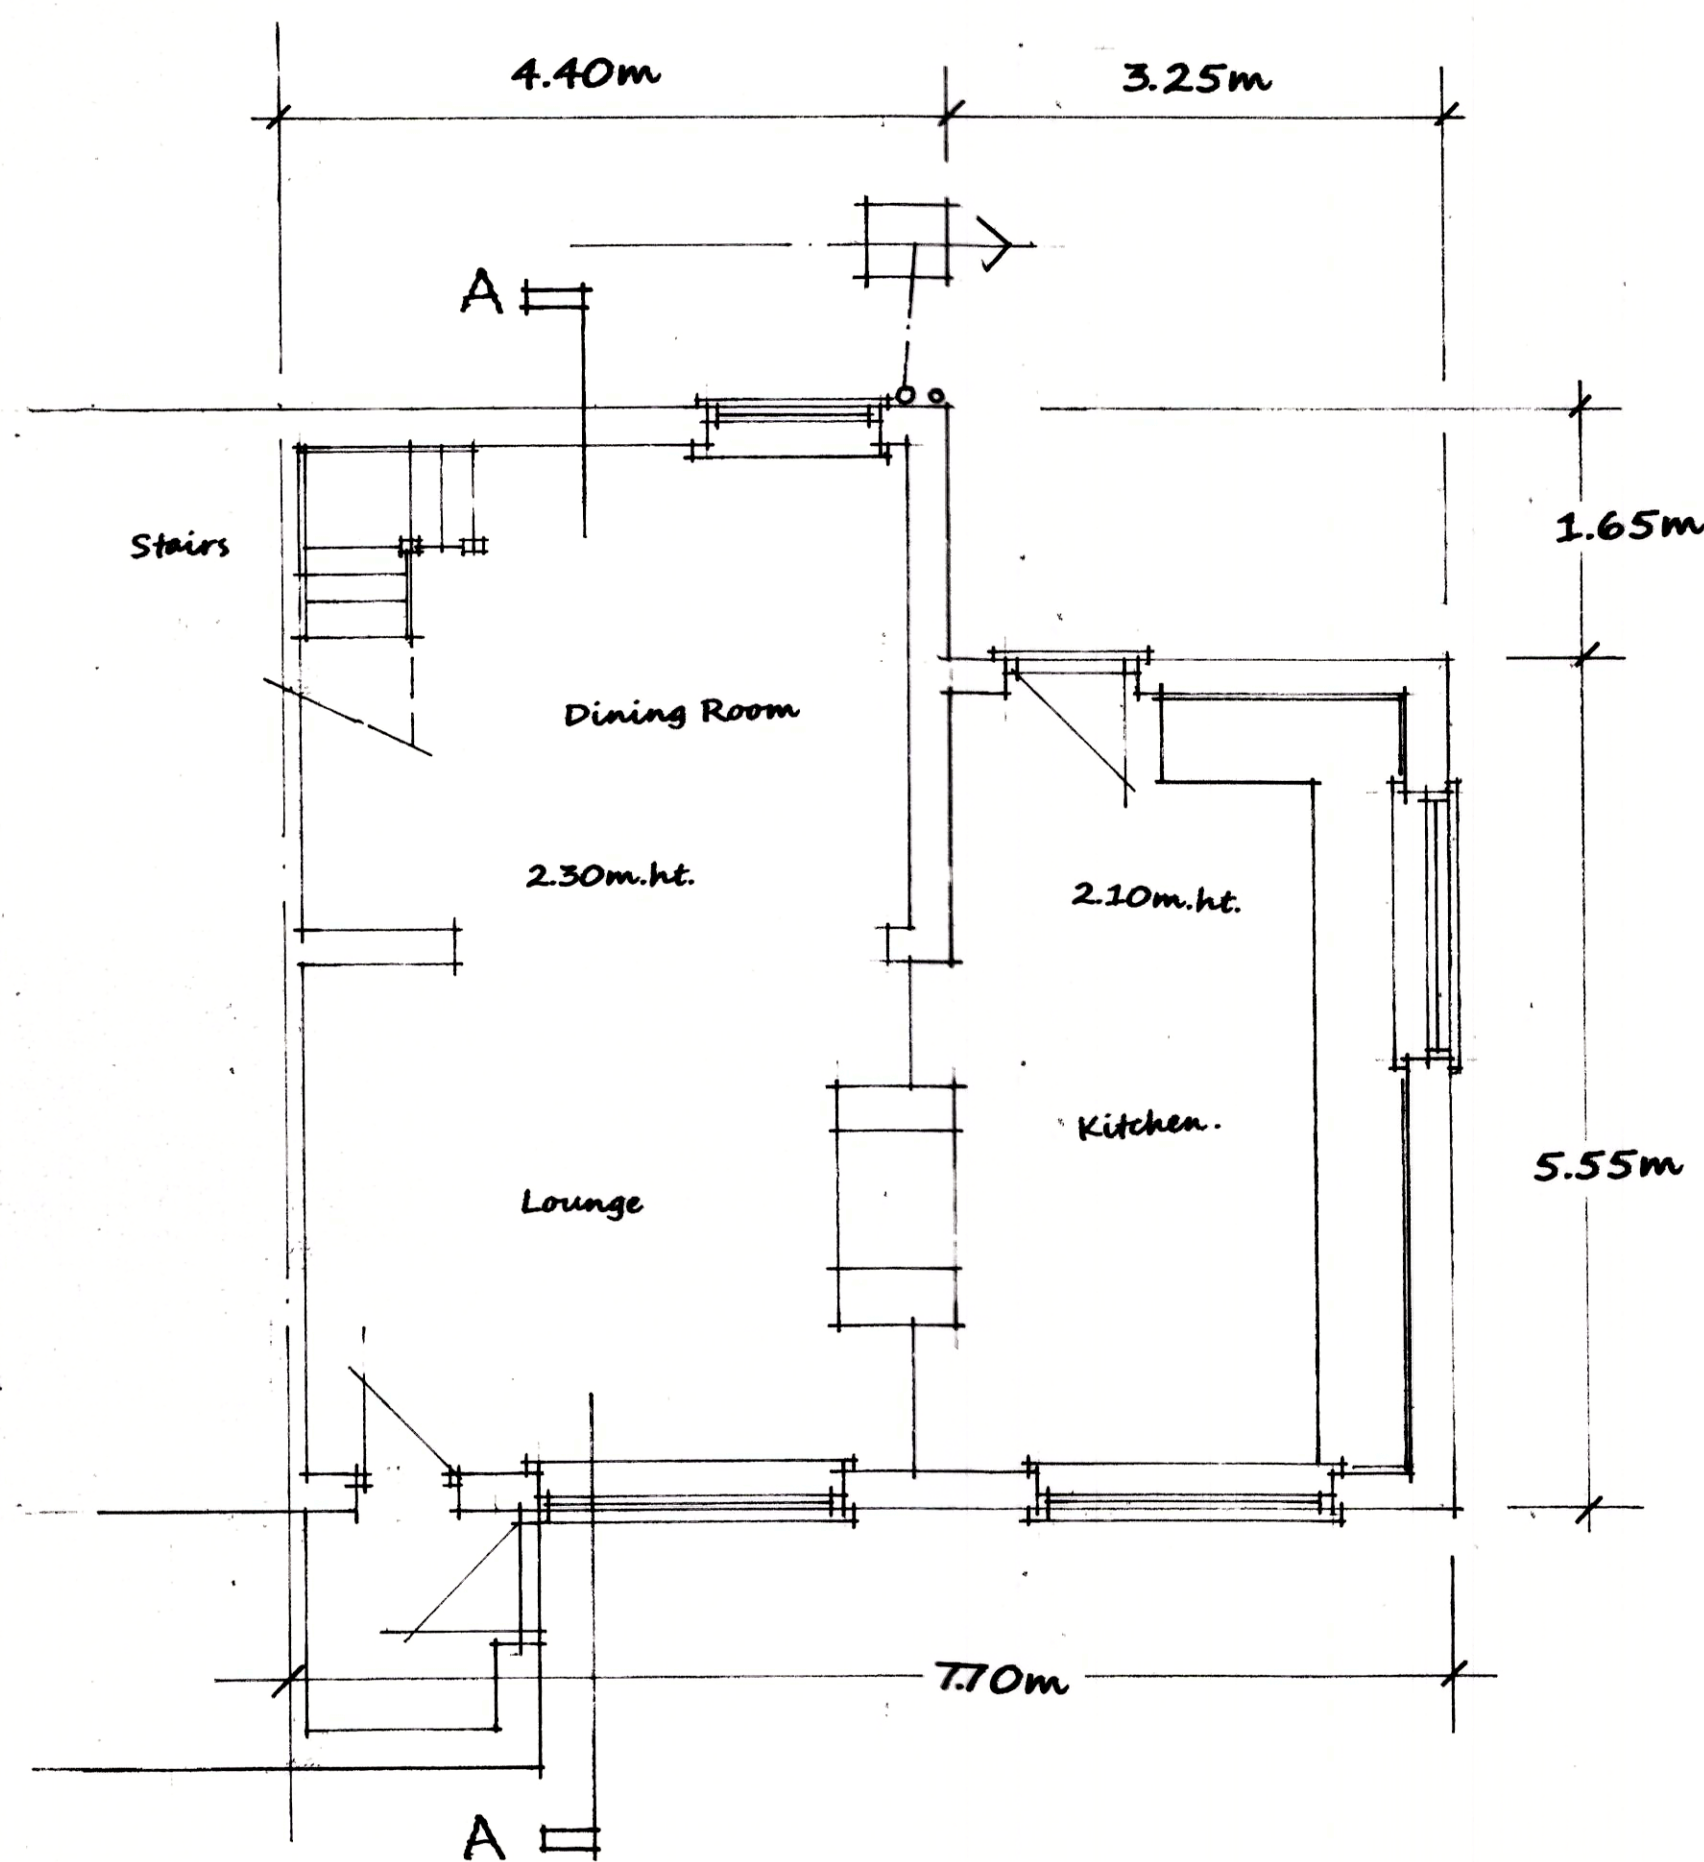


EXISTING GROUND FLOOR PLAN

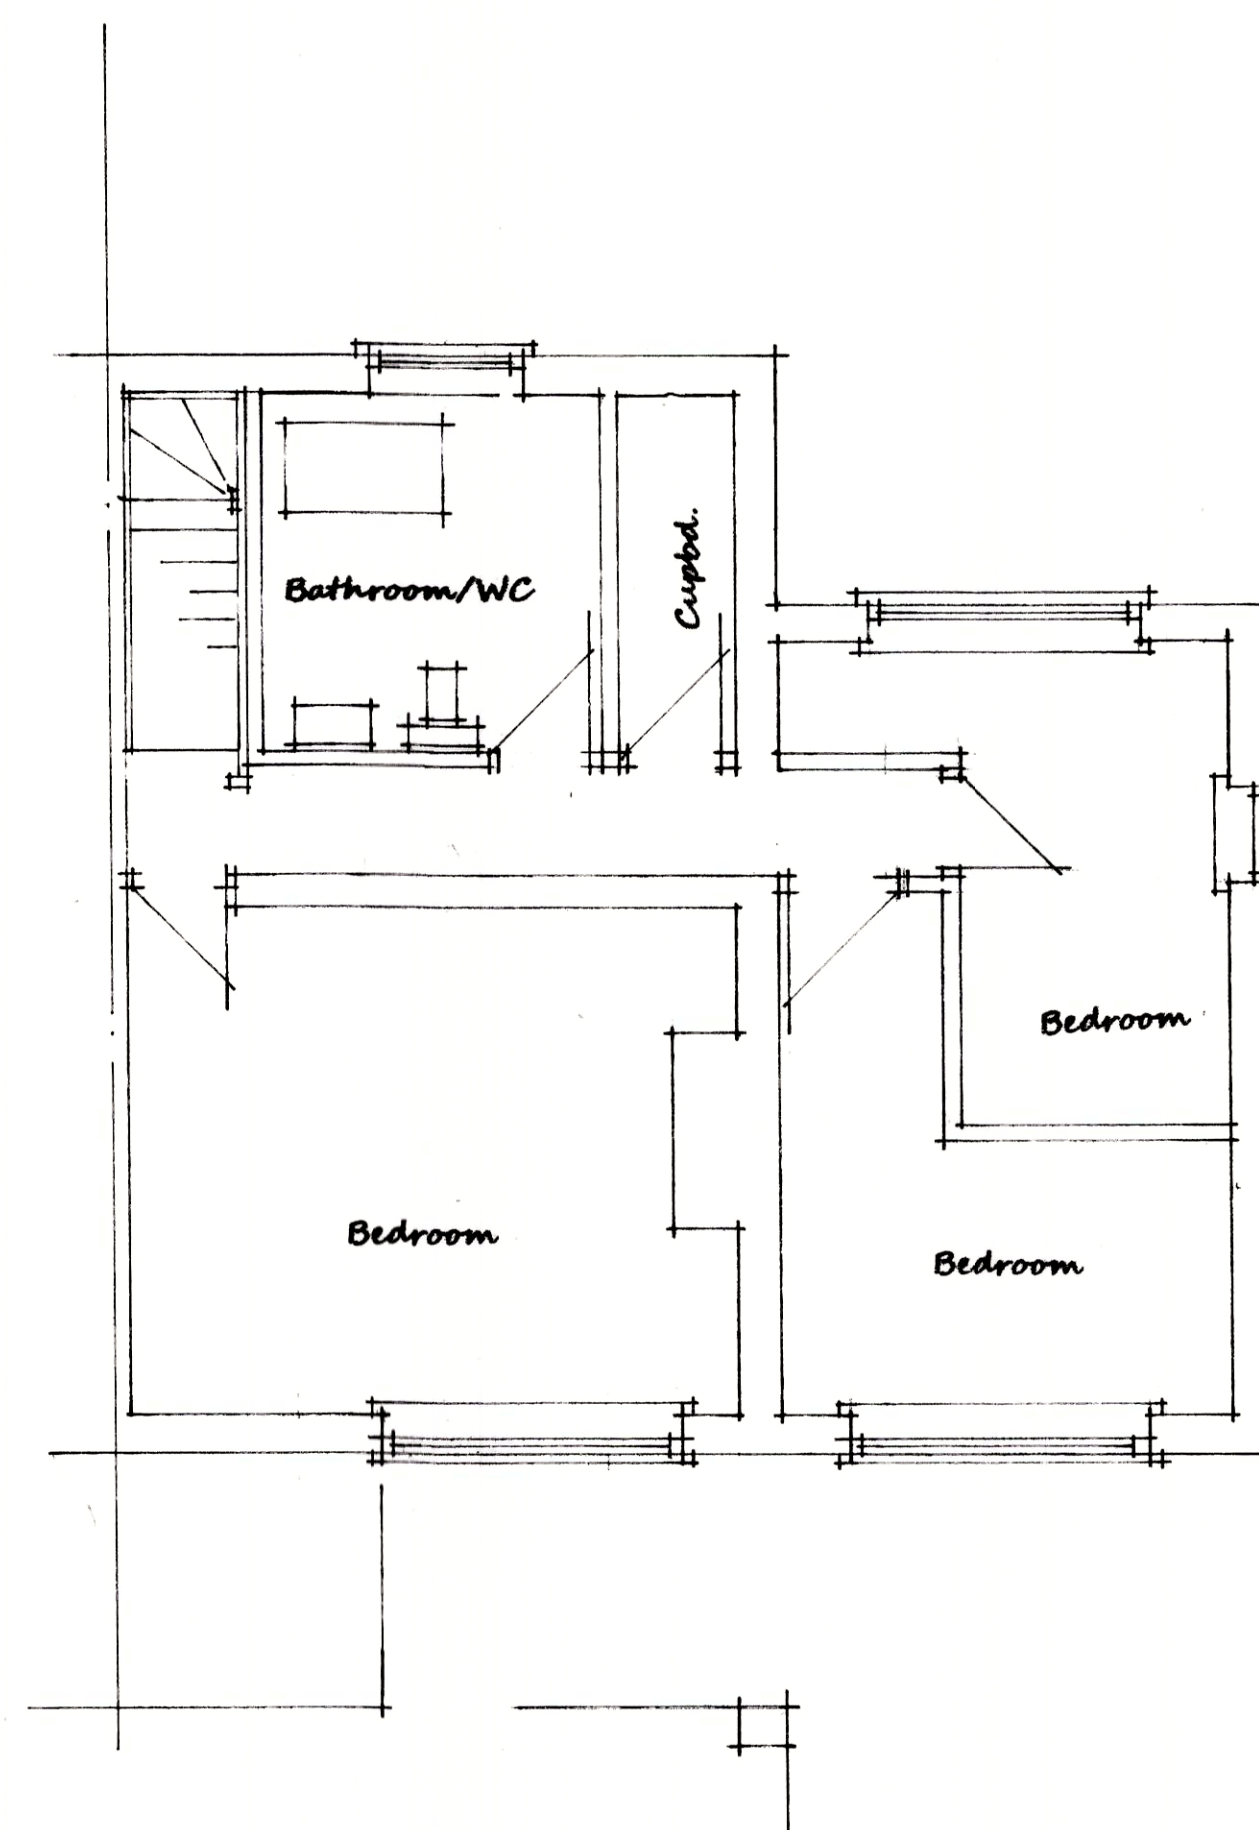

EXISTING FIRST FLOOR PLAN

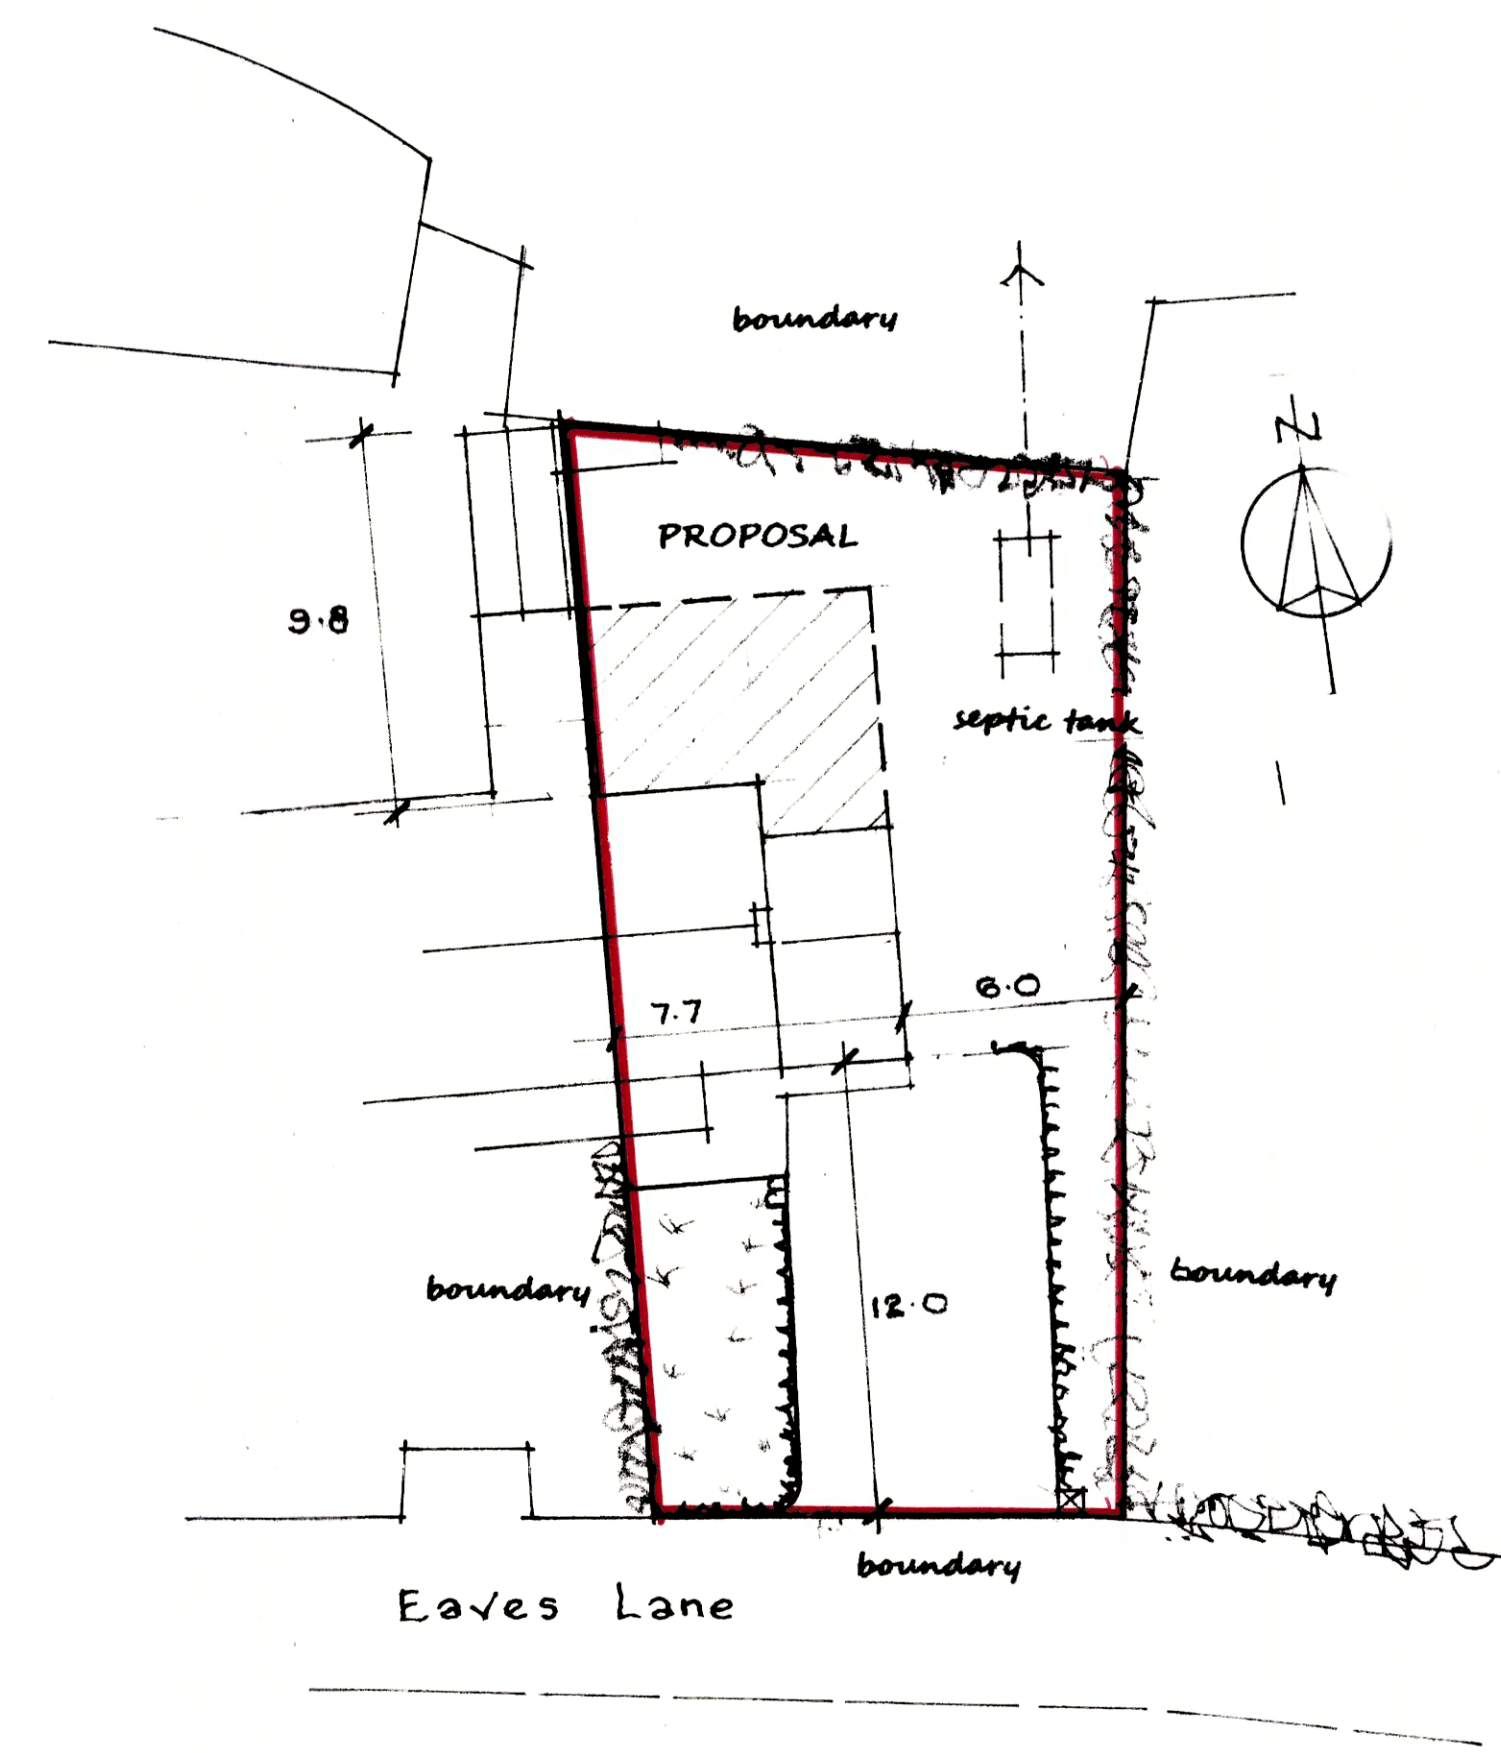

SITE PLAN - 1:200

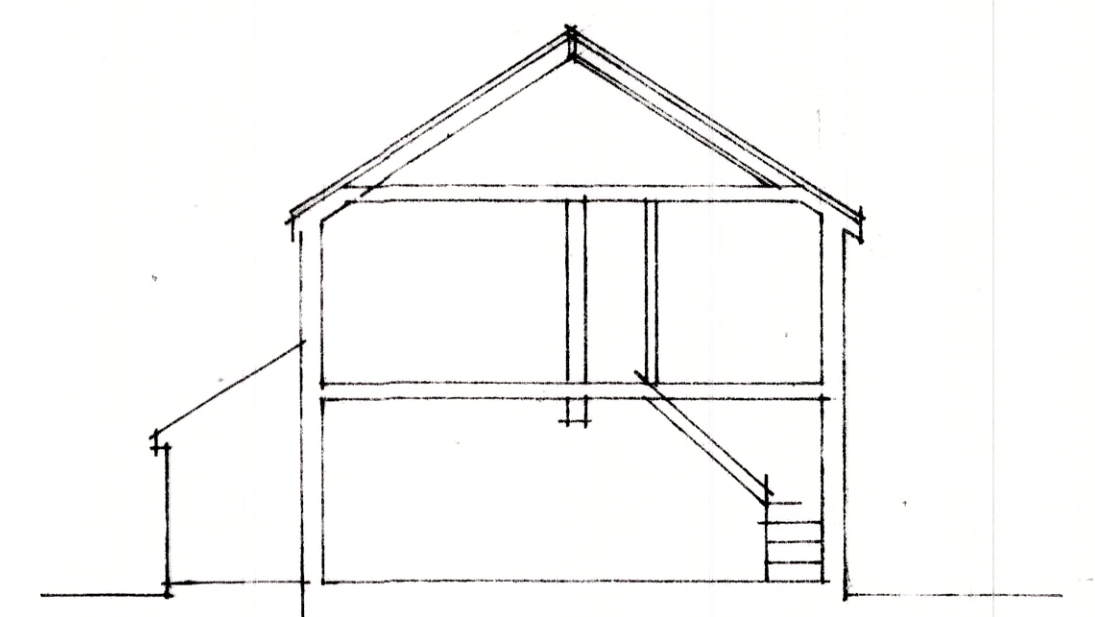

SECTION A - A

LOCATION PLAN (1:1250) - (See Separate Document)

Client
Mr. & Mrs. M. WALSH
 Proposal
**Rear Extension to form Sitting Room,
 Gr. Fl. Shower & Utility Room.**
 Site
**281, Eaves Lane, Armshead, Bucknall,
 Stoke on Trent, ST2 8LY.**
 Drawing
SURVEY of EXISTING
BDS Surveyors
 Planning + Architecture + Surveying
 01782 - 720939 + 07773 - 859399
 Job No 21-22-07 Drawn P.D.Palmer.
 Drg No 20-21-07-02 Scales 1:50/200
 Date 12.06.21 Issue
 BDS reserves copyright for this and all other drawings,
 in connection with the proposals/job described above