



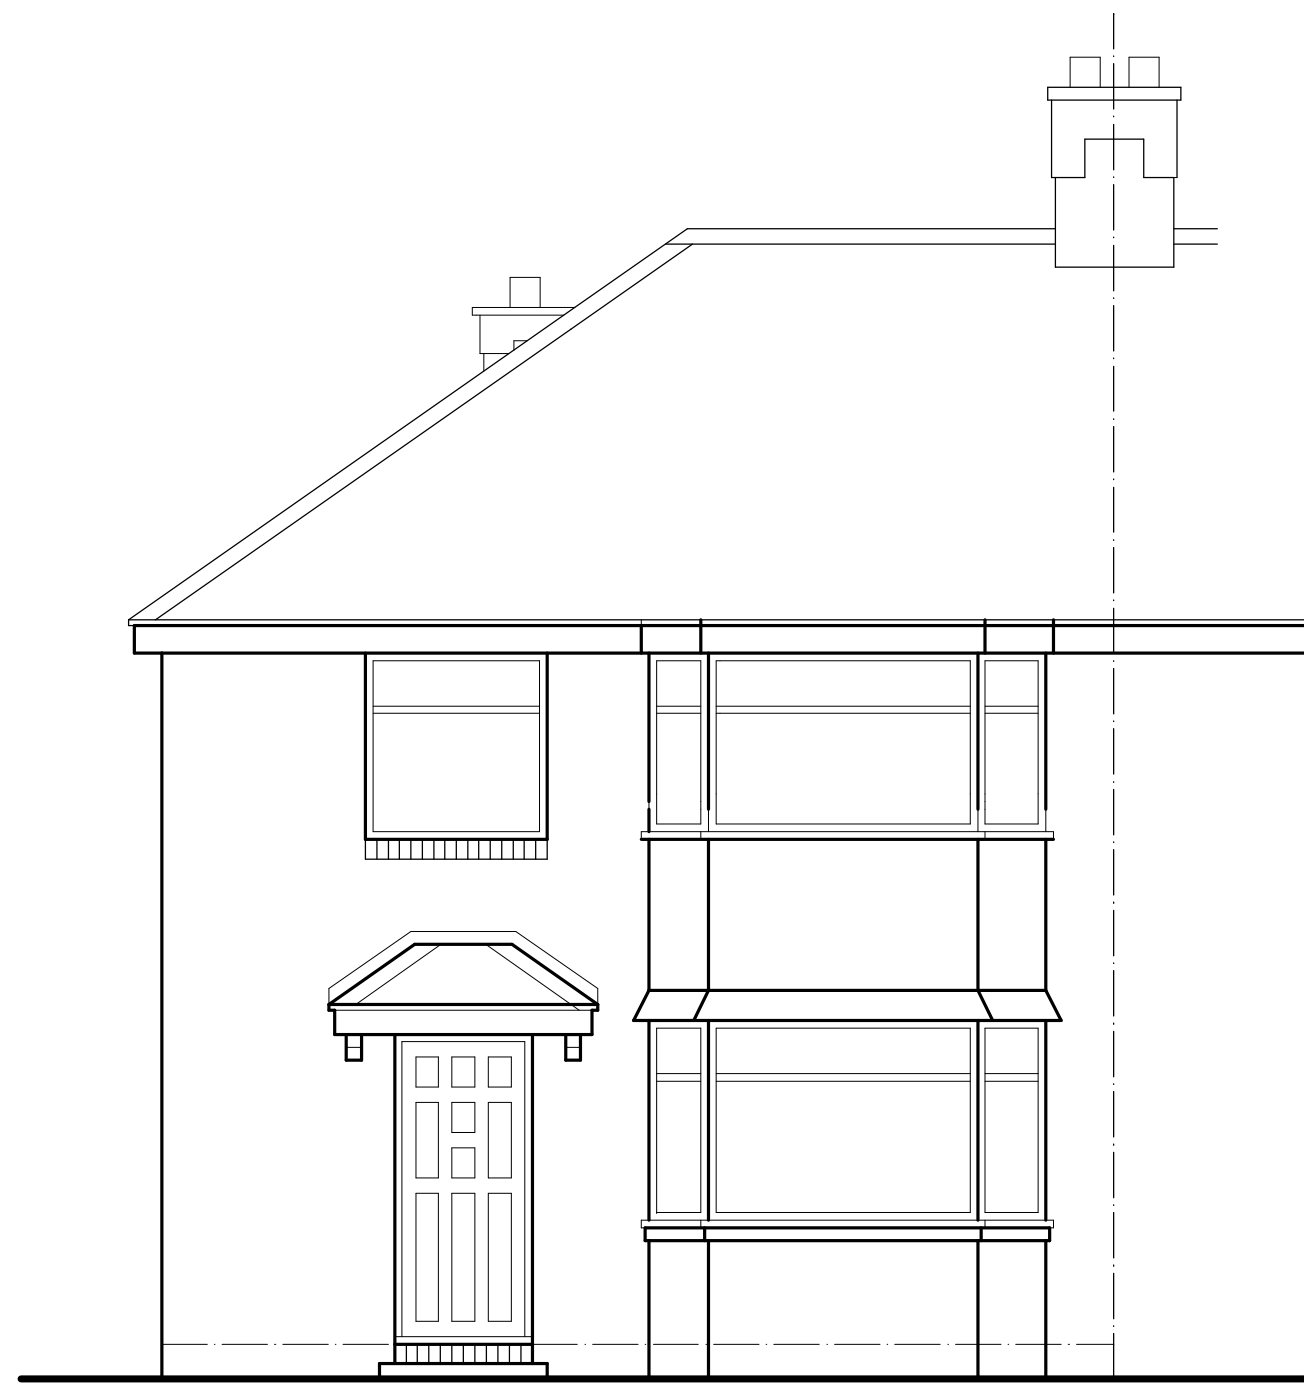


EXISTING FRONT ELEVATION.

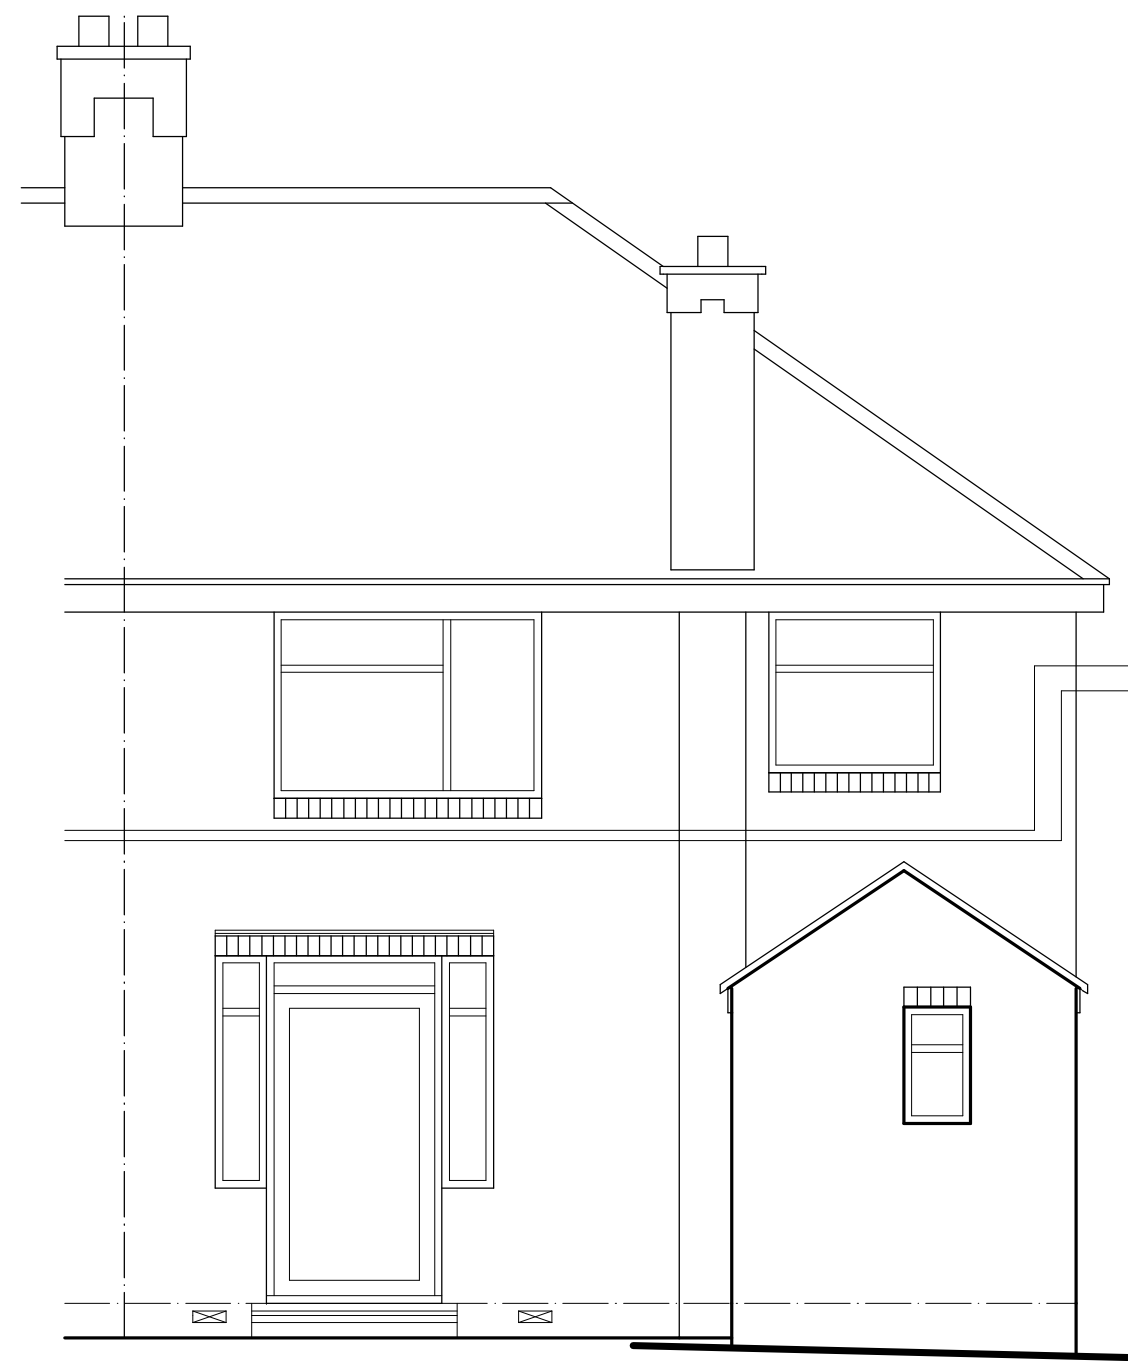


EXISTING REAR ELEVATION.




EXISTING SIDE ELEVATION.

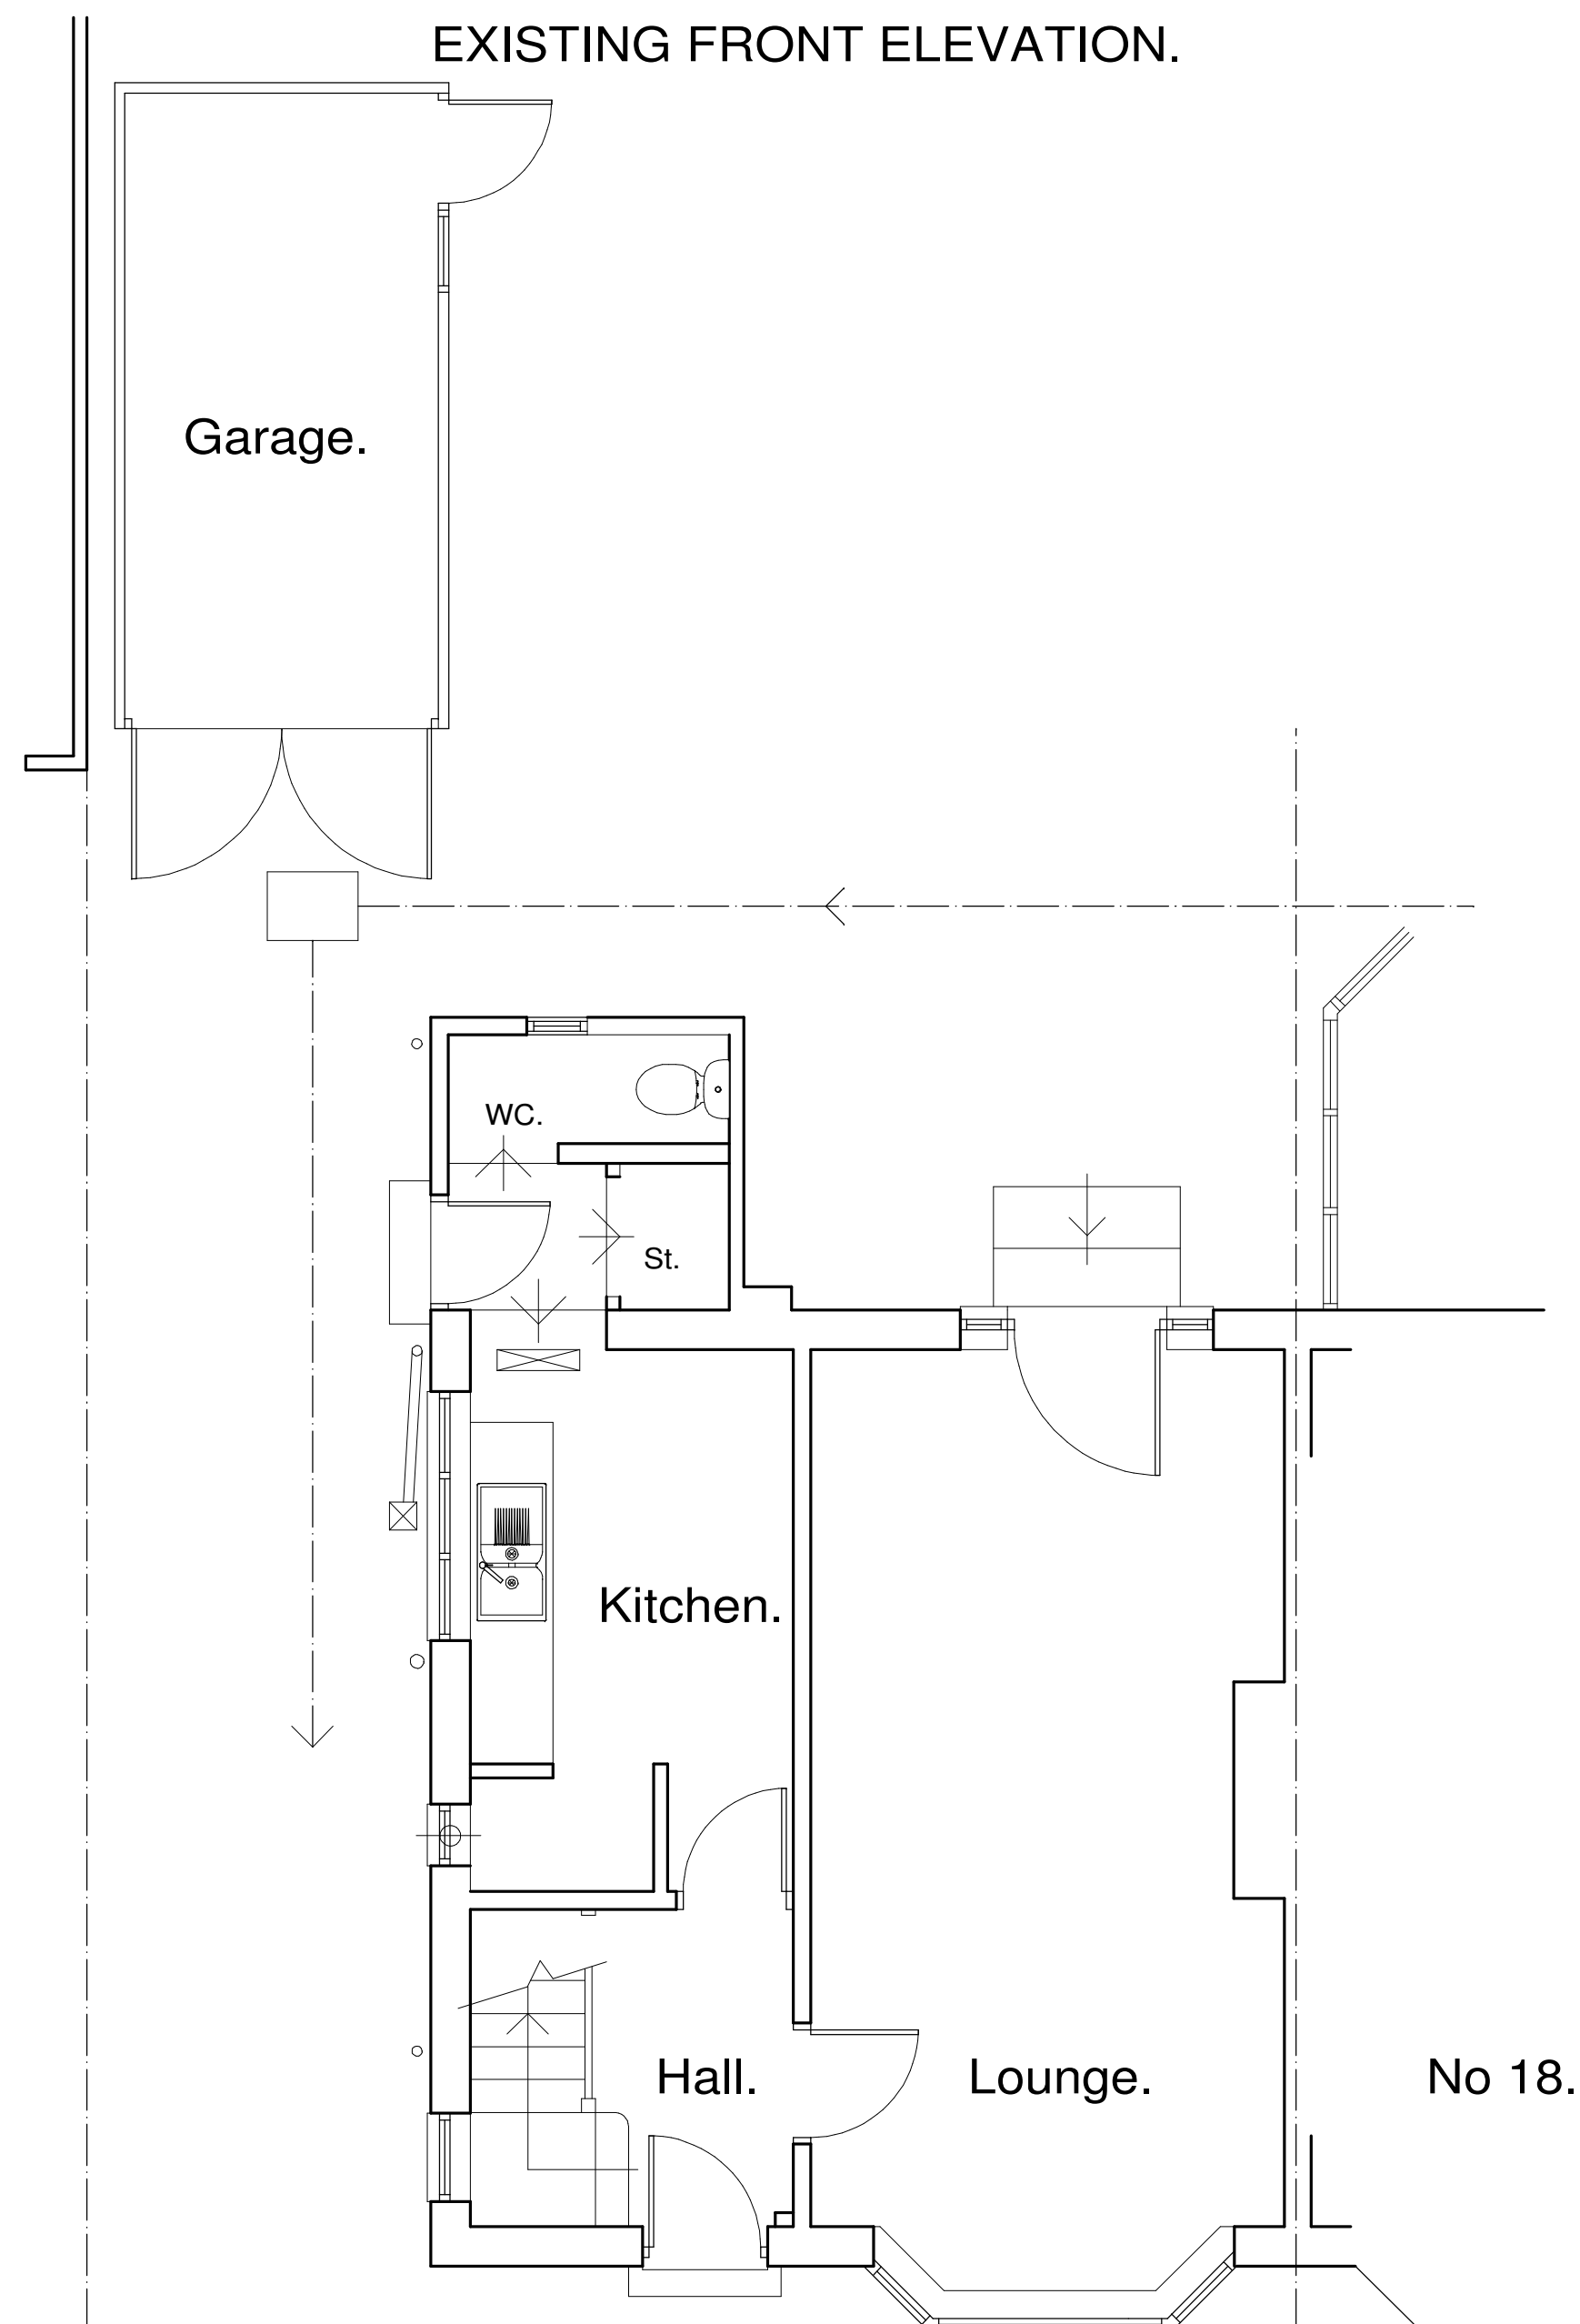


EXISTING GROUND FLOOR PLAN.

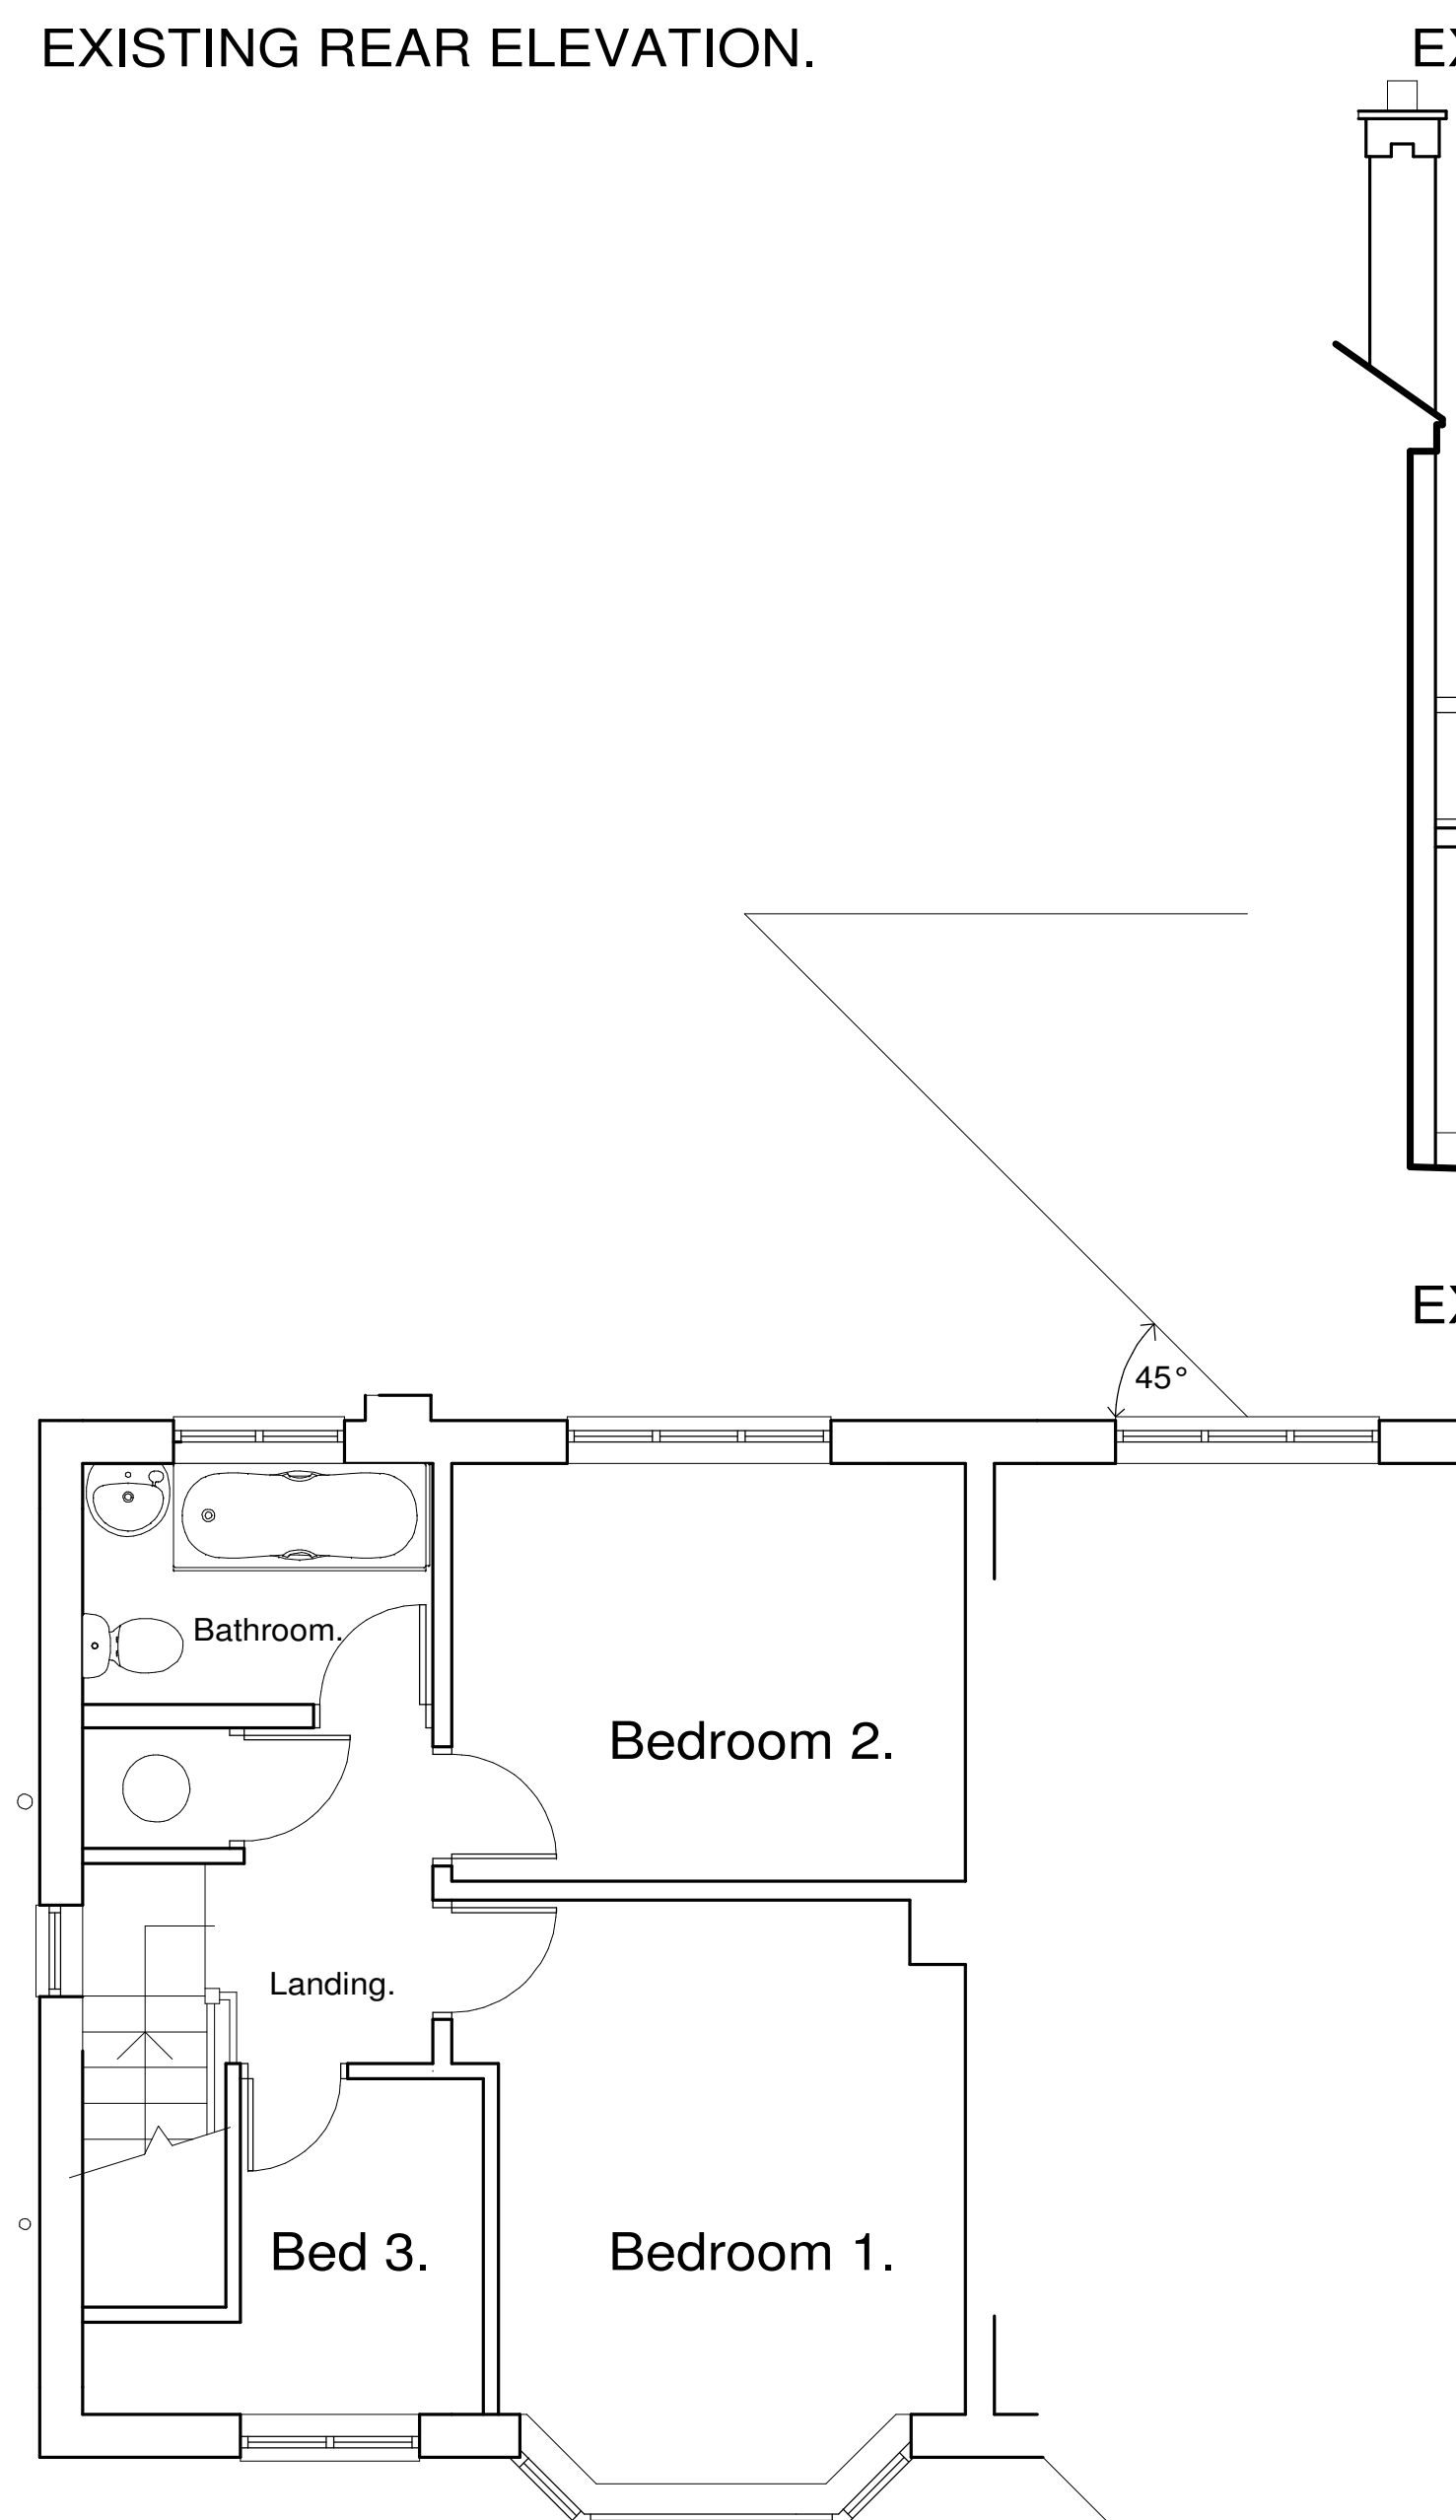

EXISTING FIRST FLOOR PLAN.

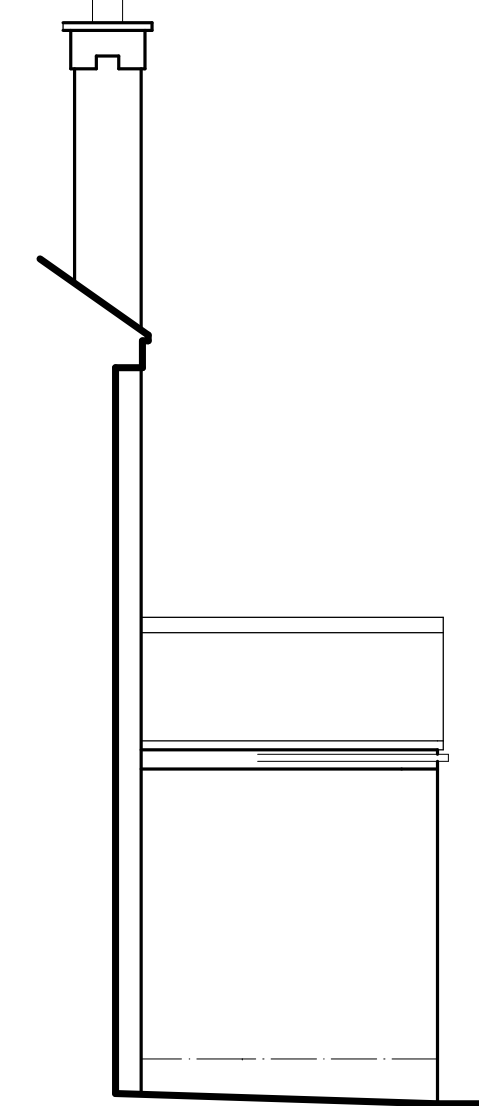

EXISTING SIDE ELEVATION.

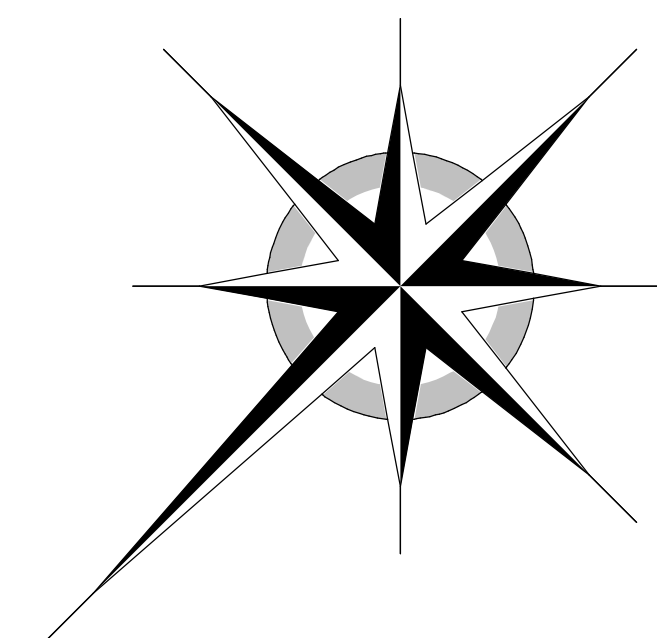

Scale 1:50 @ A1.

"A" - Side elevation added 24/08/2020.

REVISIONS:
All dimensions to be checked on site.
This drawing and design and all information contained therein
is the sole copyright of Stone Architectural Services Ltd.
Reproduction is strictly forbidden without written consent.



Stone Architectural Services Ltd.

Chartered Architectural Technologist.

Project
HEATH PARKER.
17 CROSSFIELD AVENUE, BLYTHE BRIDGE,
STOKE ON TRENT, ST11 9PL.

Drawing Title
**PROPOSED TWO STOREY REAR
& SIDE EXTENSION.
PLANS & ELEVATIONS AS EXISTING.**

Scale. Date Drg. No.
1:50. June. 2020. 09/99/449."A".

72 Bank Side, Stone,
Staffordshire, ST15 0HP..
Tele: 01785 501015.