





3D View 1

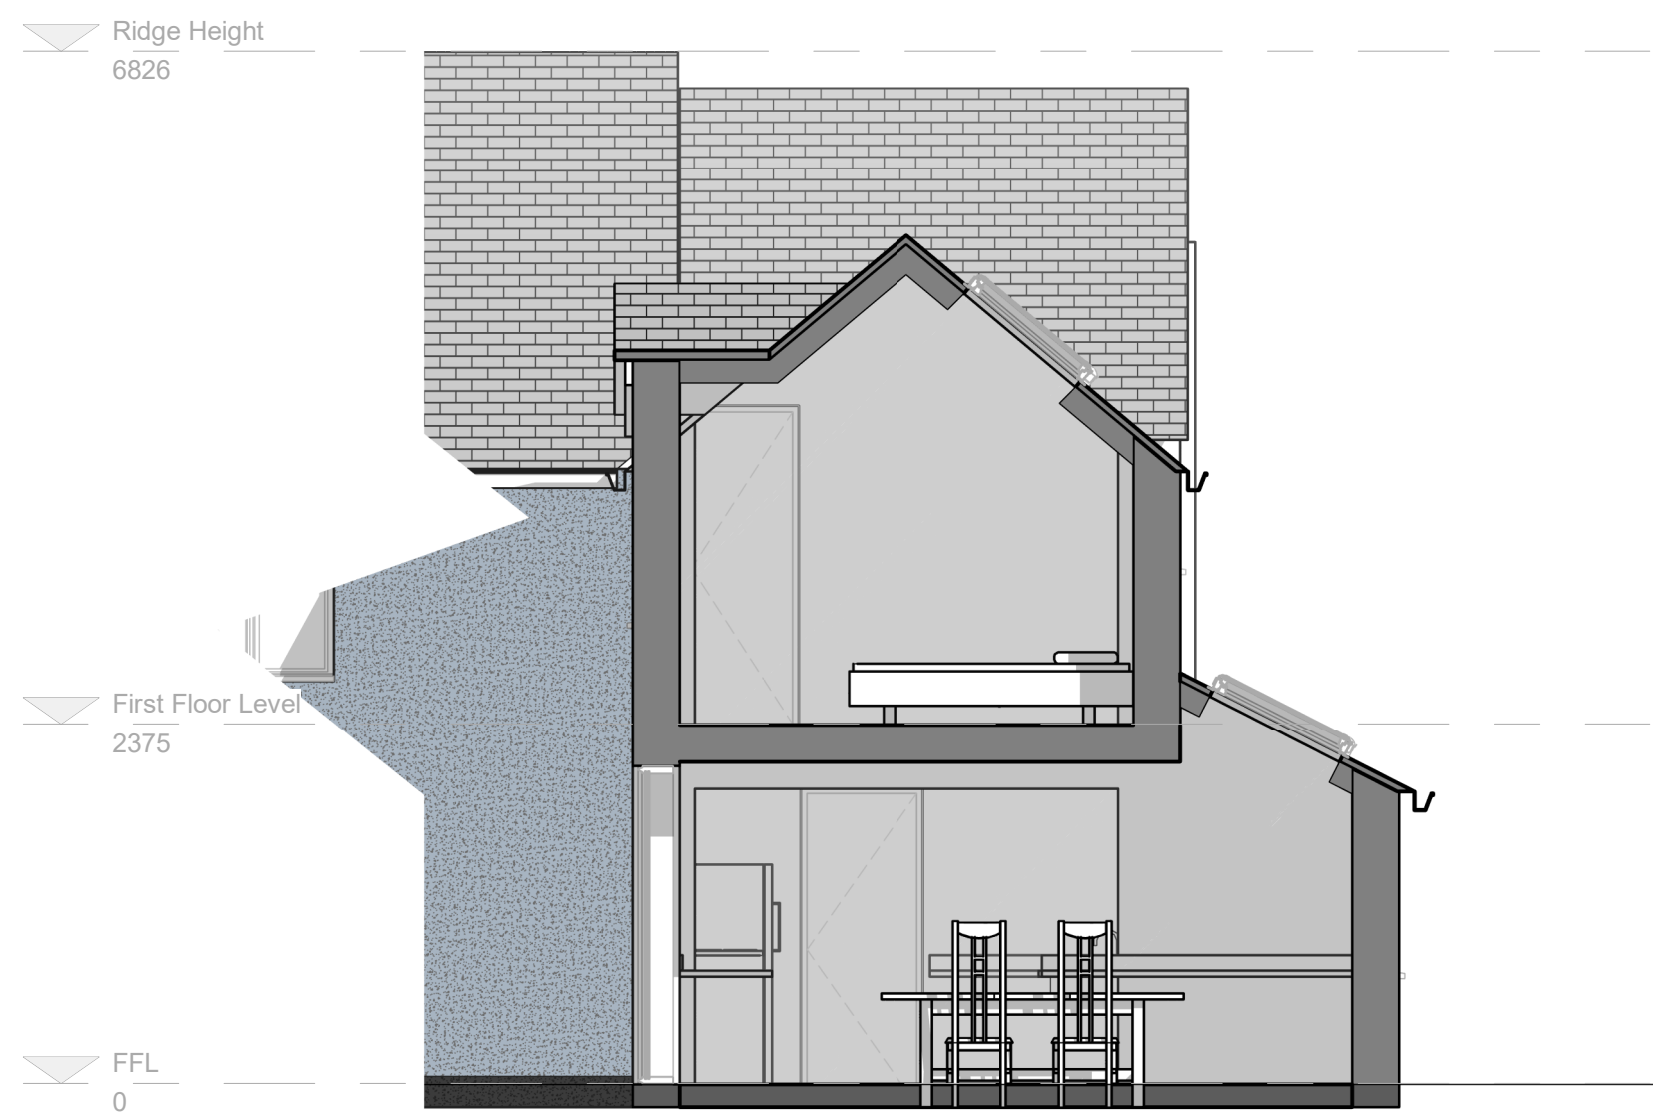


Section A-A

1 : 50

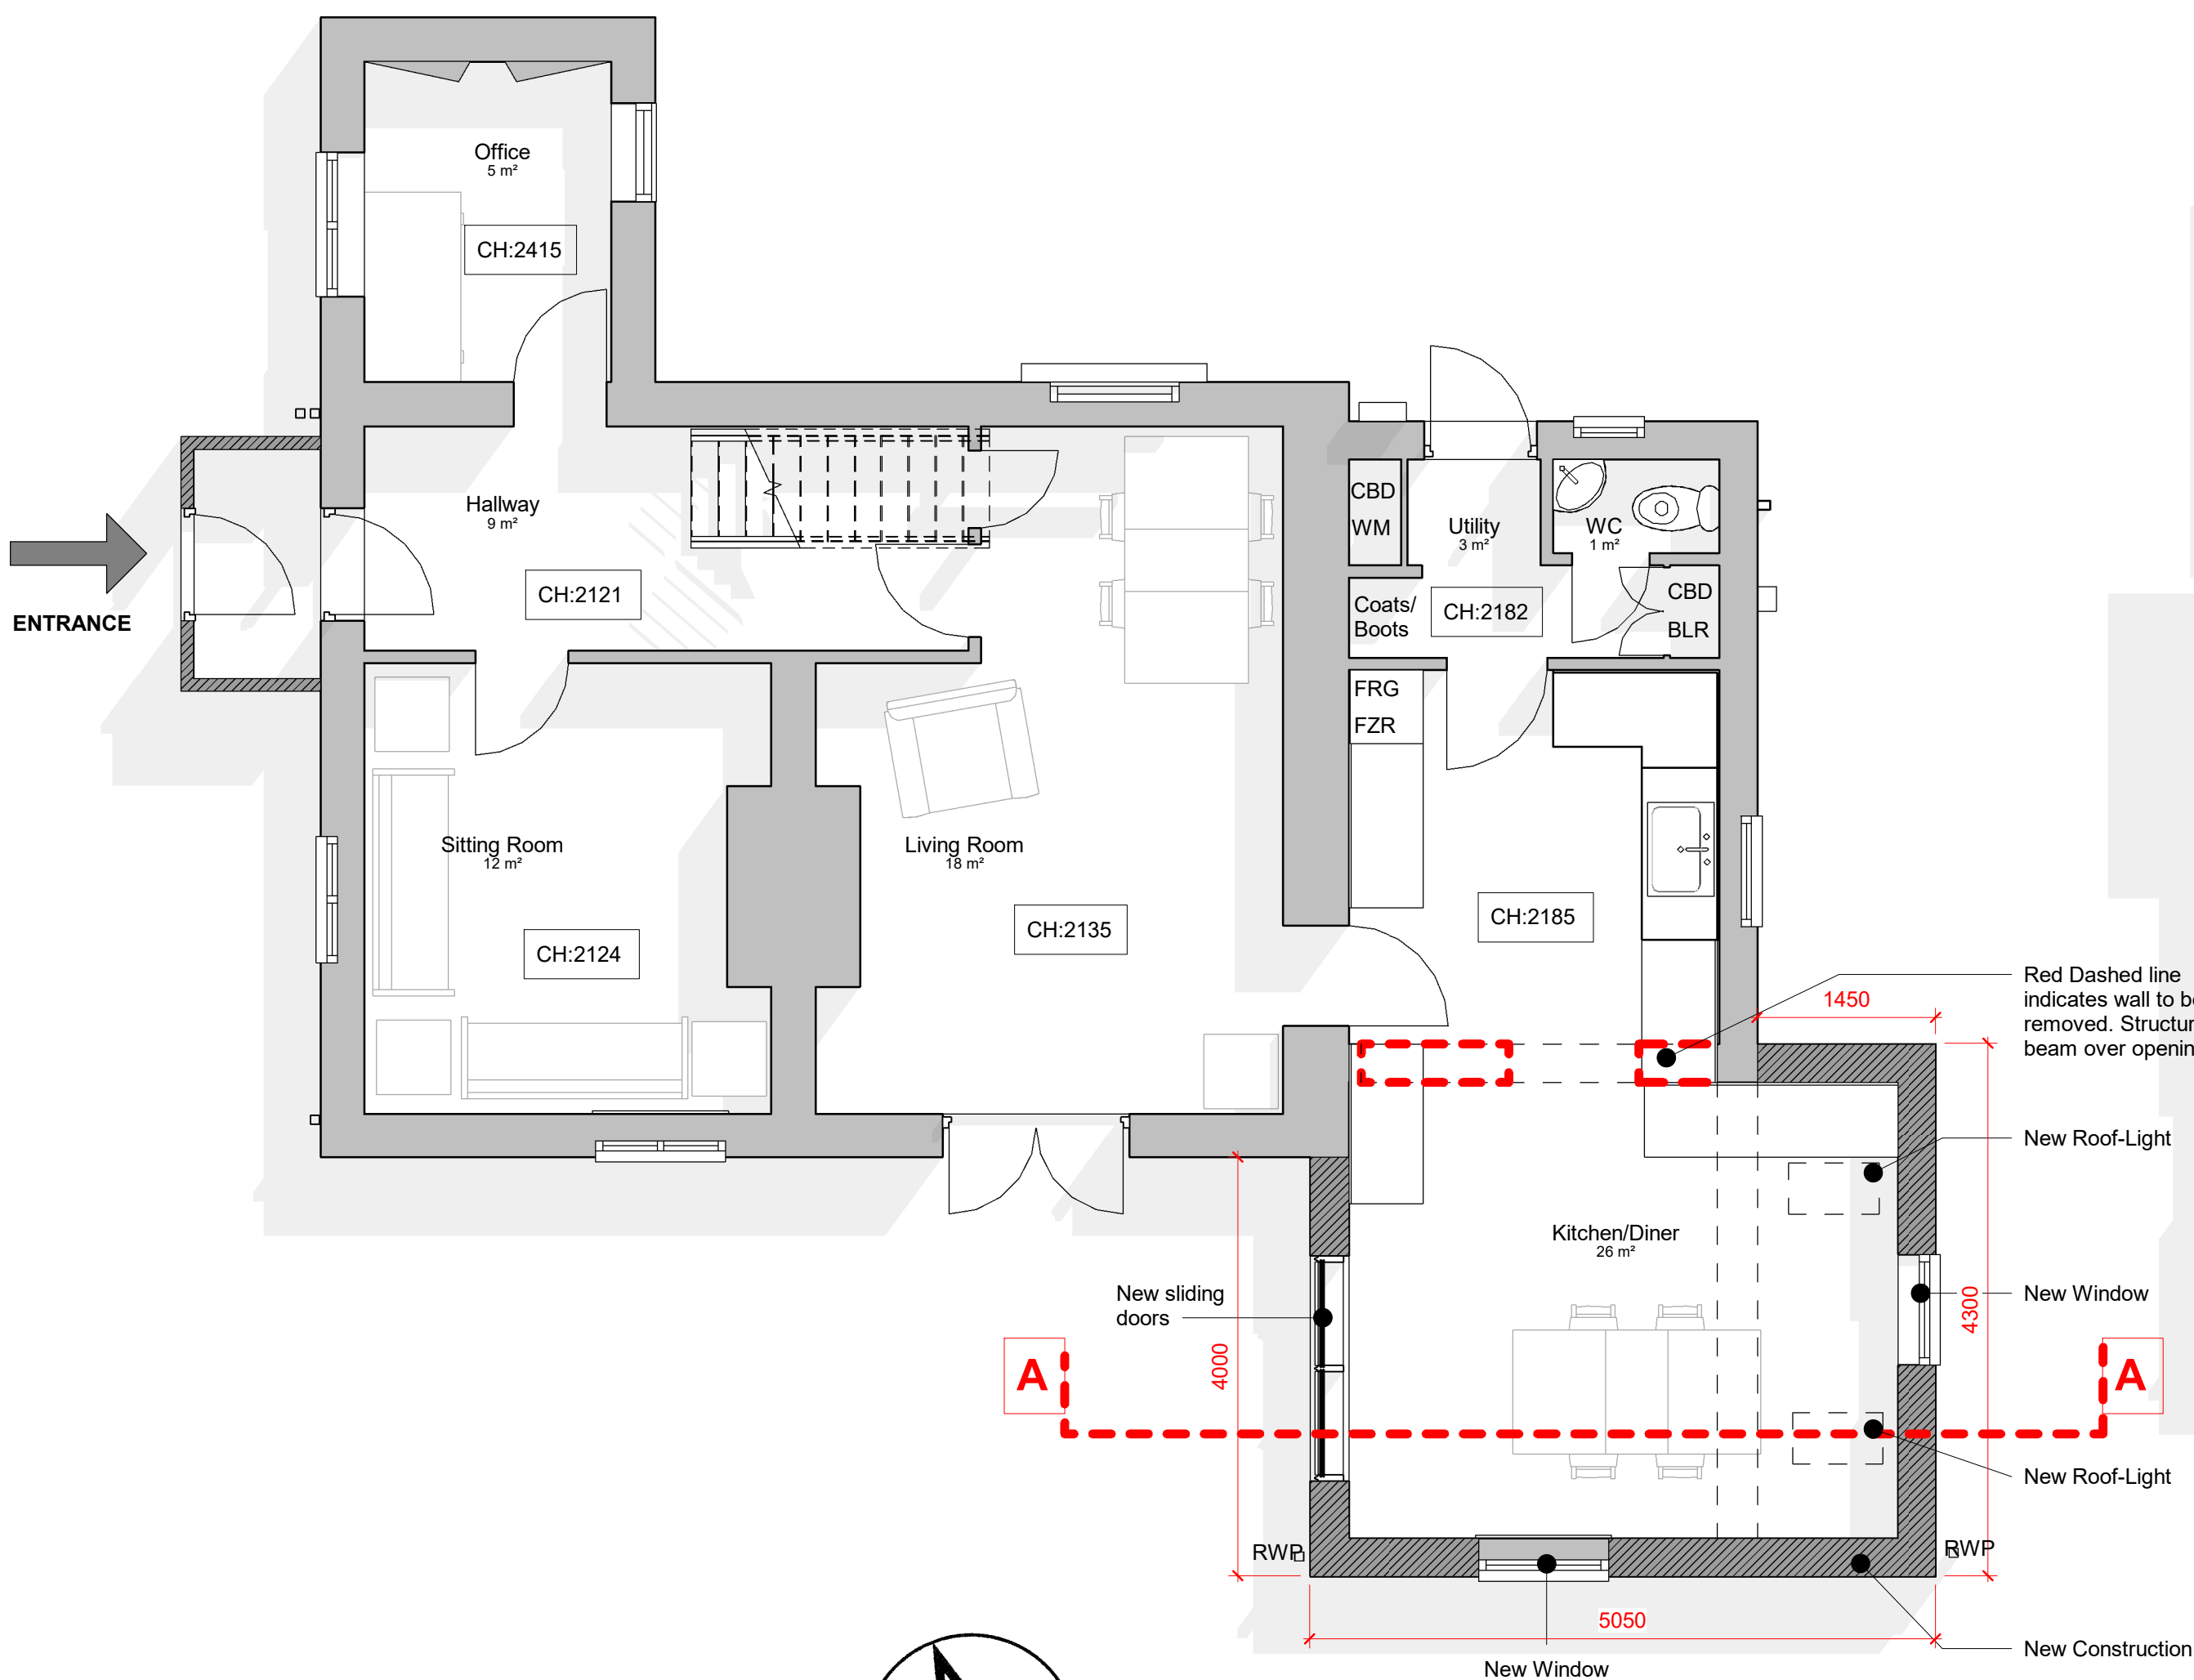

Proposed Ground Floor Plan

1 : 50

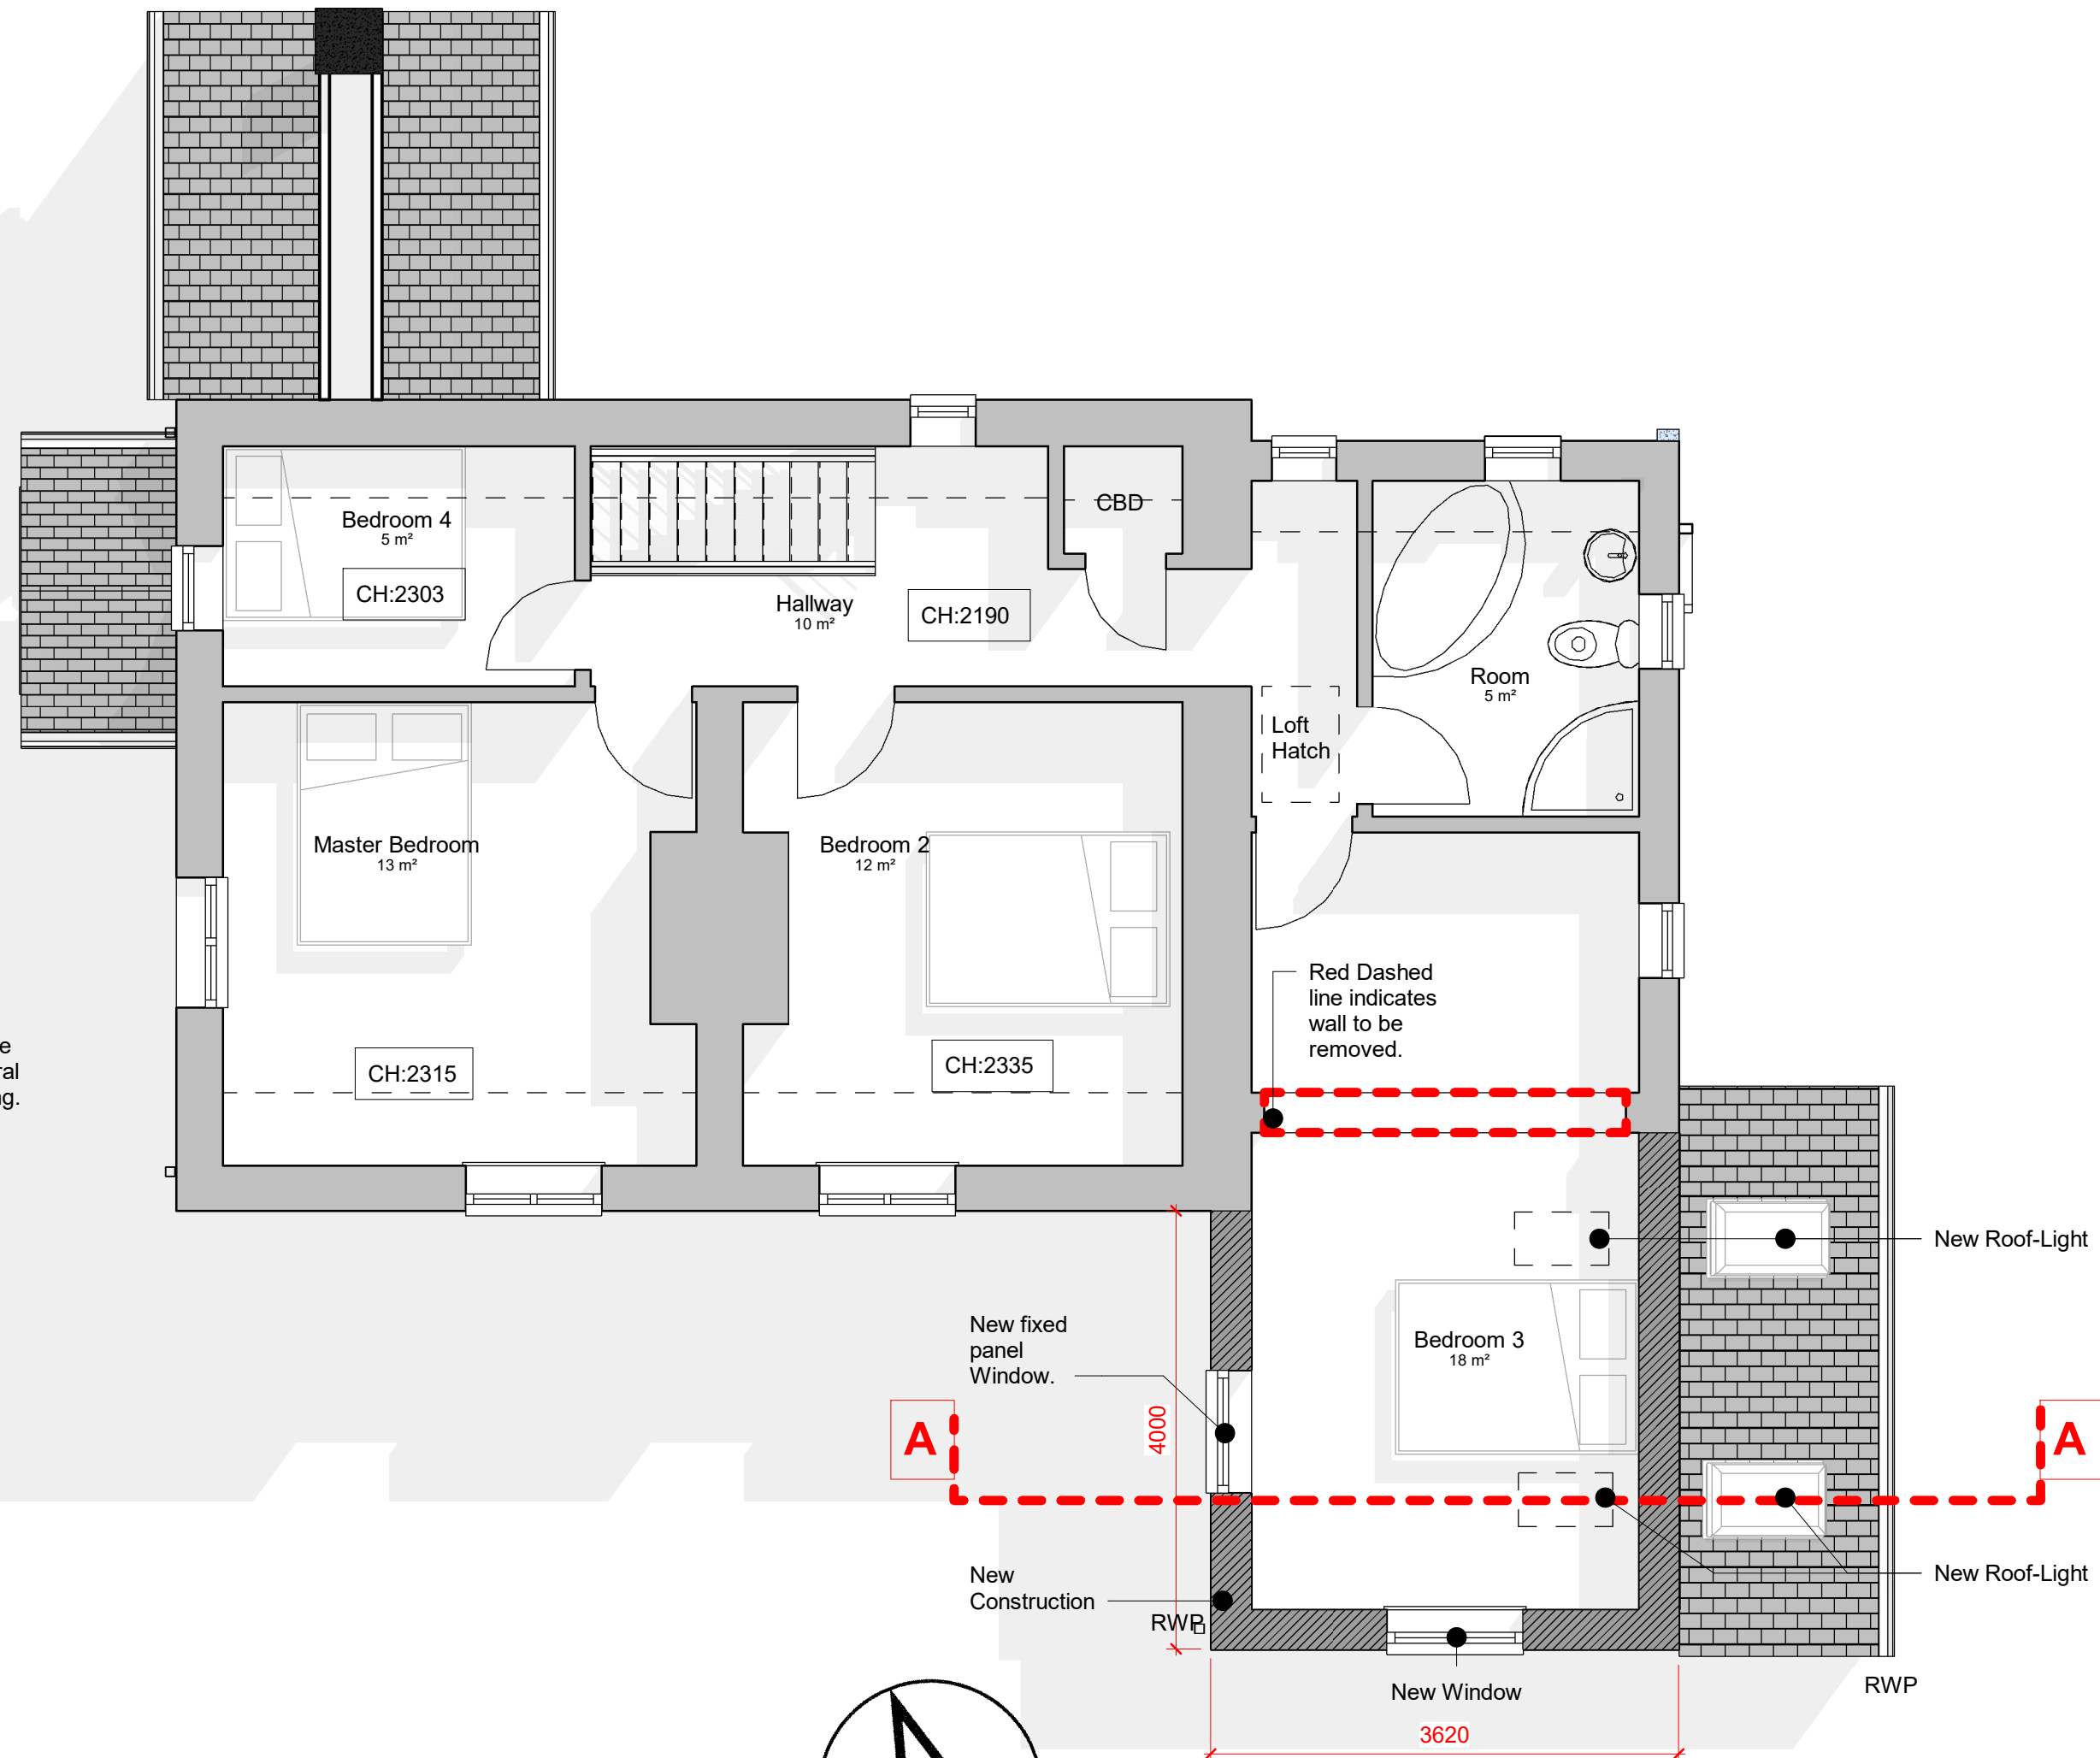

Proposed First Floor Plan

1 : 50

Notes:

The Designs and all information given in the drawing are copyright of MK 1 Architecture and may not be used, amended, copied or reproduced for any purpose.

The drawing is to be used solely for the intended purpose. The Author accepts no liability or responsibility for any errors or omissions arising throughout misuse.

Contractors must check all dimensions on site; Only figured dimensions are to be worked from. Take site dimensions for all fabrication work and refer all discrepancies for clarification or instruction before works are carried out.

Rev	Description	Date



PROJECT
Four Winds, Moss Lane, Cheadle ST10 1QZ

TITLE
Proposed Floor Plans

CLIENT
Mr and Mrs Alfano

DRAWN BY JSM	CHECKED BY SJB	DATE 04/07/21
SCALE (@ A1) 1 : 50	PROJECT NUMBER NTU-JSM-004	
DRAWING NUMBER J21-03-107		REV A