
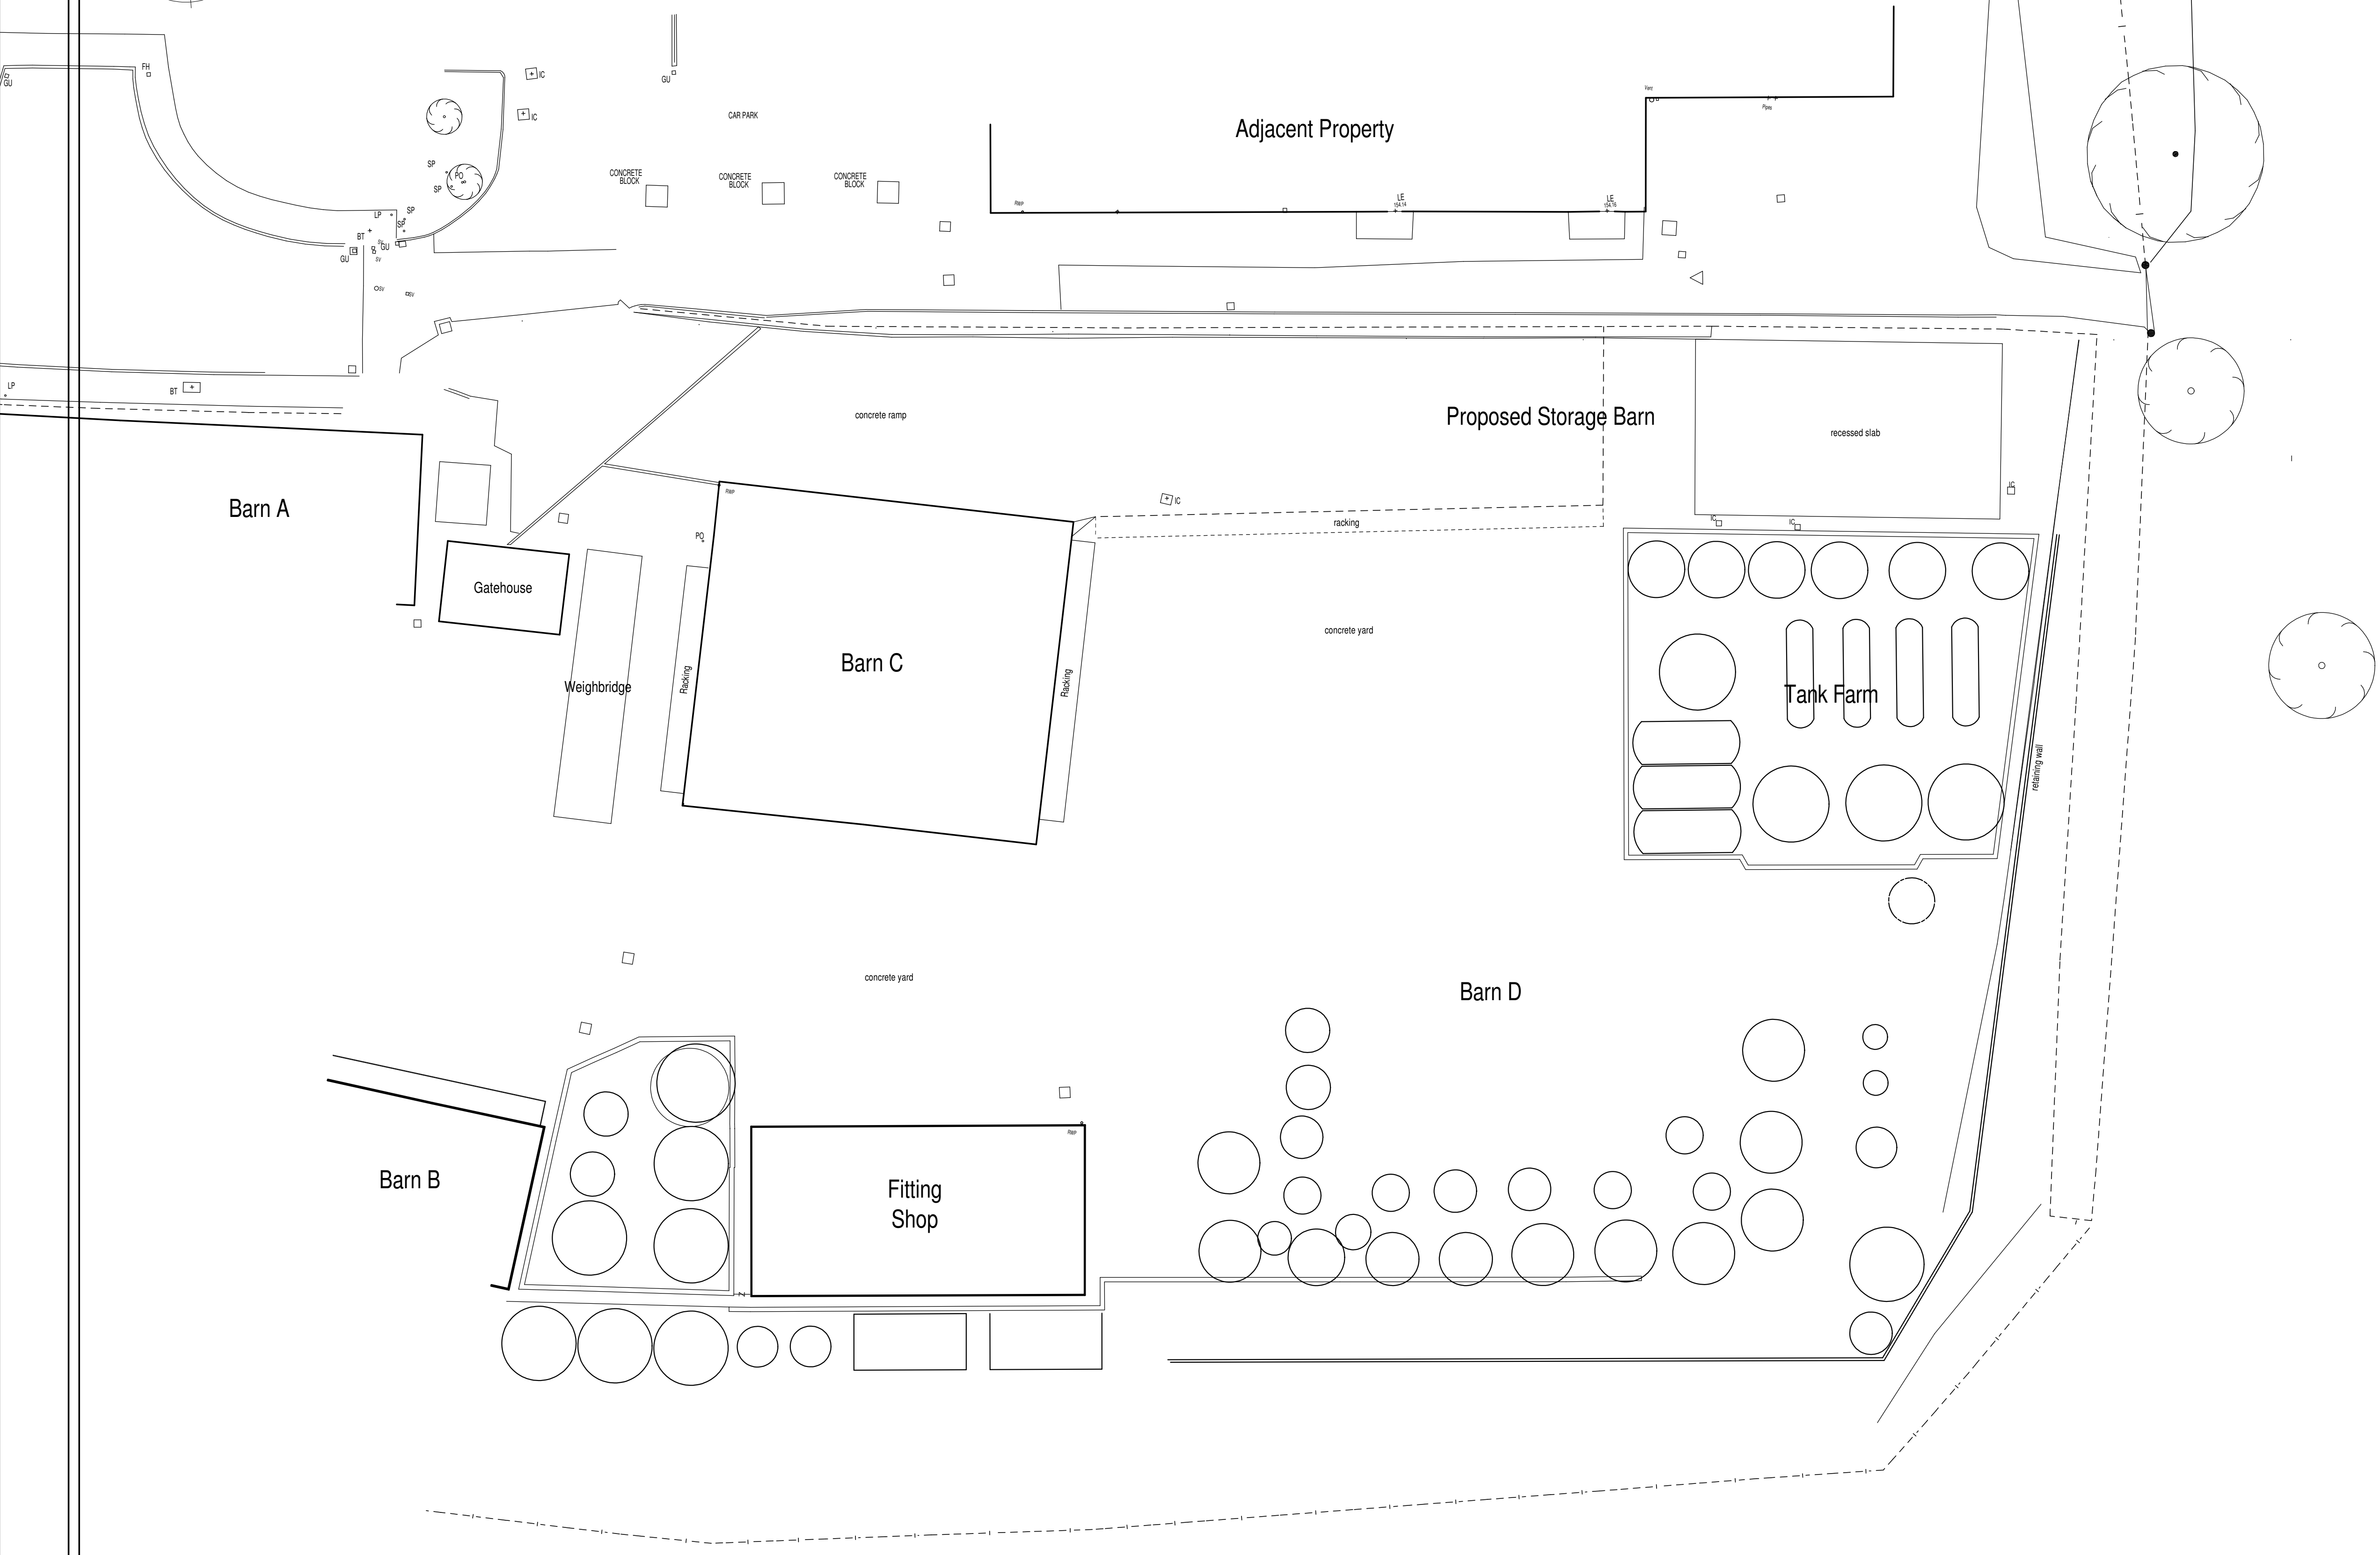


Esterchem Ltd

Proposed Storage Barn,
Brooklands Way,
Basford Lane Industrial Estate,
Leekbrook, Nr Leek,
Staffs, ST13 7QF.
Sketch Proposal
Site Plan

Date	April 2021	Sheet	A1	Scale	1:200
Dwg No	2021-2600-02	Rev.	-	Drawn	RG

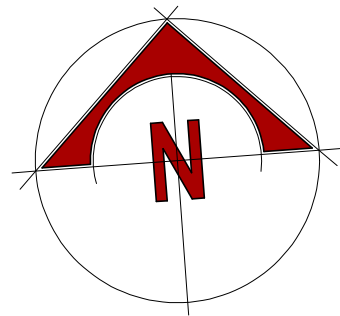

10 Cawdry Buildings, Fountain Street, Leek, ST13 6JP
Telephone: 01538 386002
E-mail: info@sammonsltd.co.uk
Web: www.sammonsltd.co.uk

This drawing is copyright.
All dimensions must be checked prior to commencement.