






Existing Front Elevation
Scale 1:100

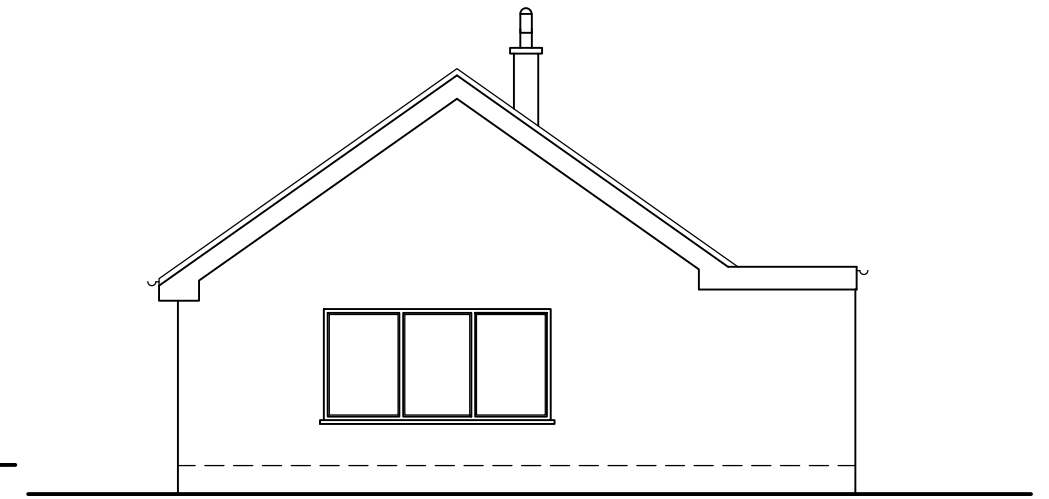

Existing Side Elevation
Scale 1:100

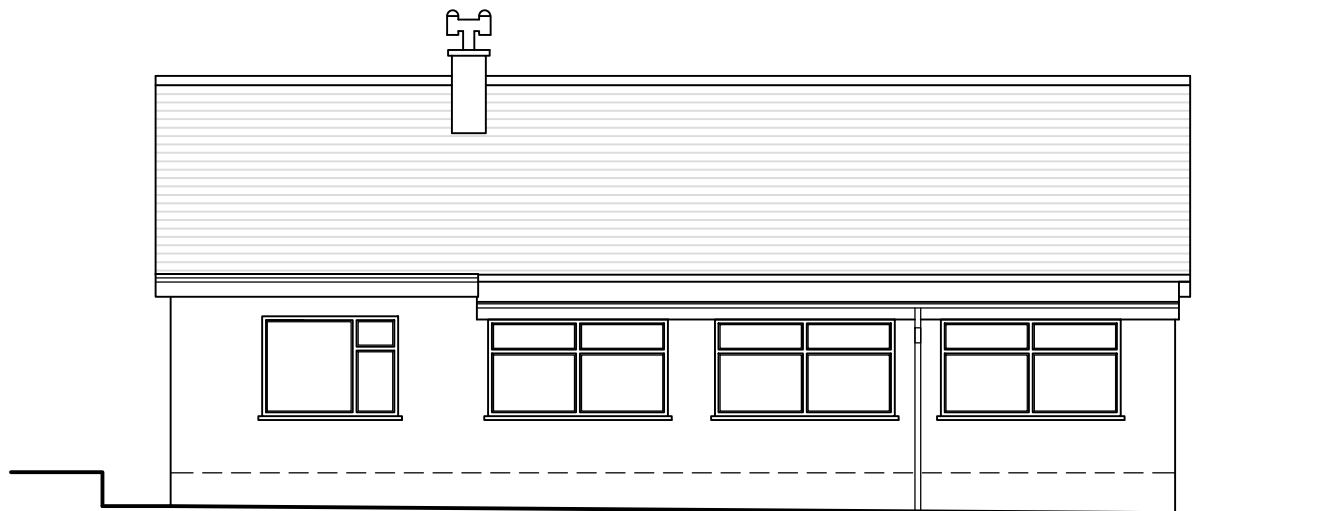

Existing Rear Elevation
Scale 1:100

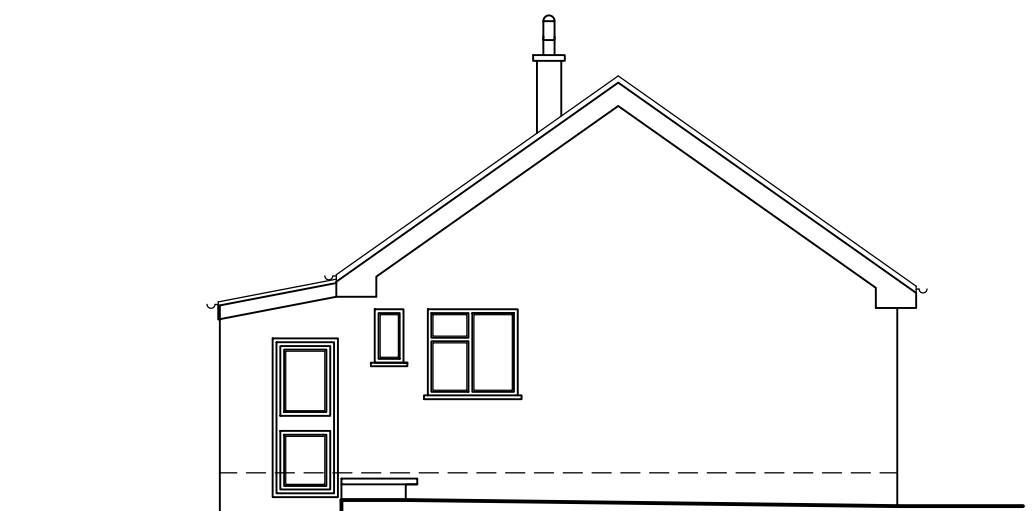

Existing Side Elevation
Scale 1:100



Scale Bar Metres 1:100

THIS DRAWING HAS BEEN PREPARED
FOR THE PURPOSE OF OBTAINING
PLANNING APPROVAL ONLY

Revision		Details of Amendments	
<u>Proposed Development</u>			
<i>Proposed Two Storey Side Extension, new rear dormer, front porch and other modifications to 137 Armshead Road, Werrington, Staffordshire, ST9 0EL</i>			
<u>Drawing Title</u>			
<i>Existing Elevations</i>			
Date	Scale © A3	Sheet	
16.04.21	1:100	3 of 4	
<u>Applicants Name & Address</u>			
<i>Mr Richard Brooks 137 Armshead Road, Werrington, Staffordshire, ST9 0EL</i>			
<i>(07496) 272222</i>			