



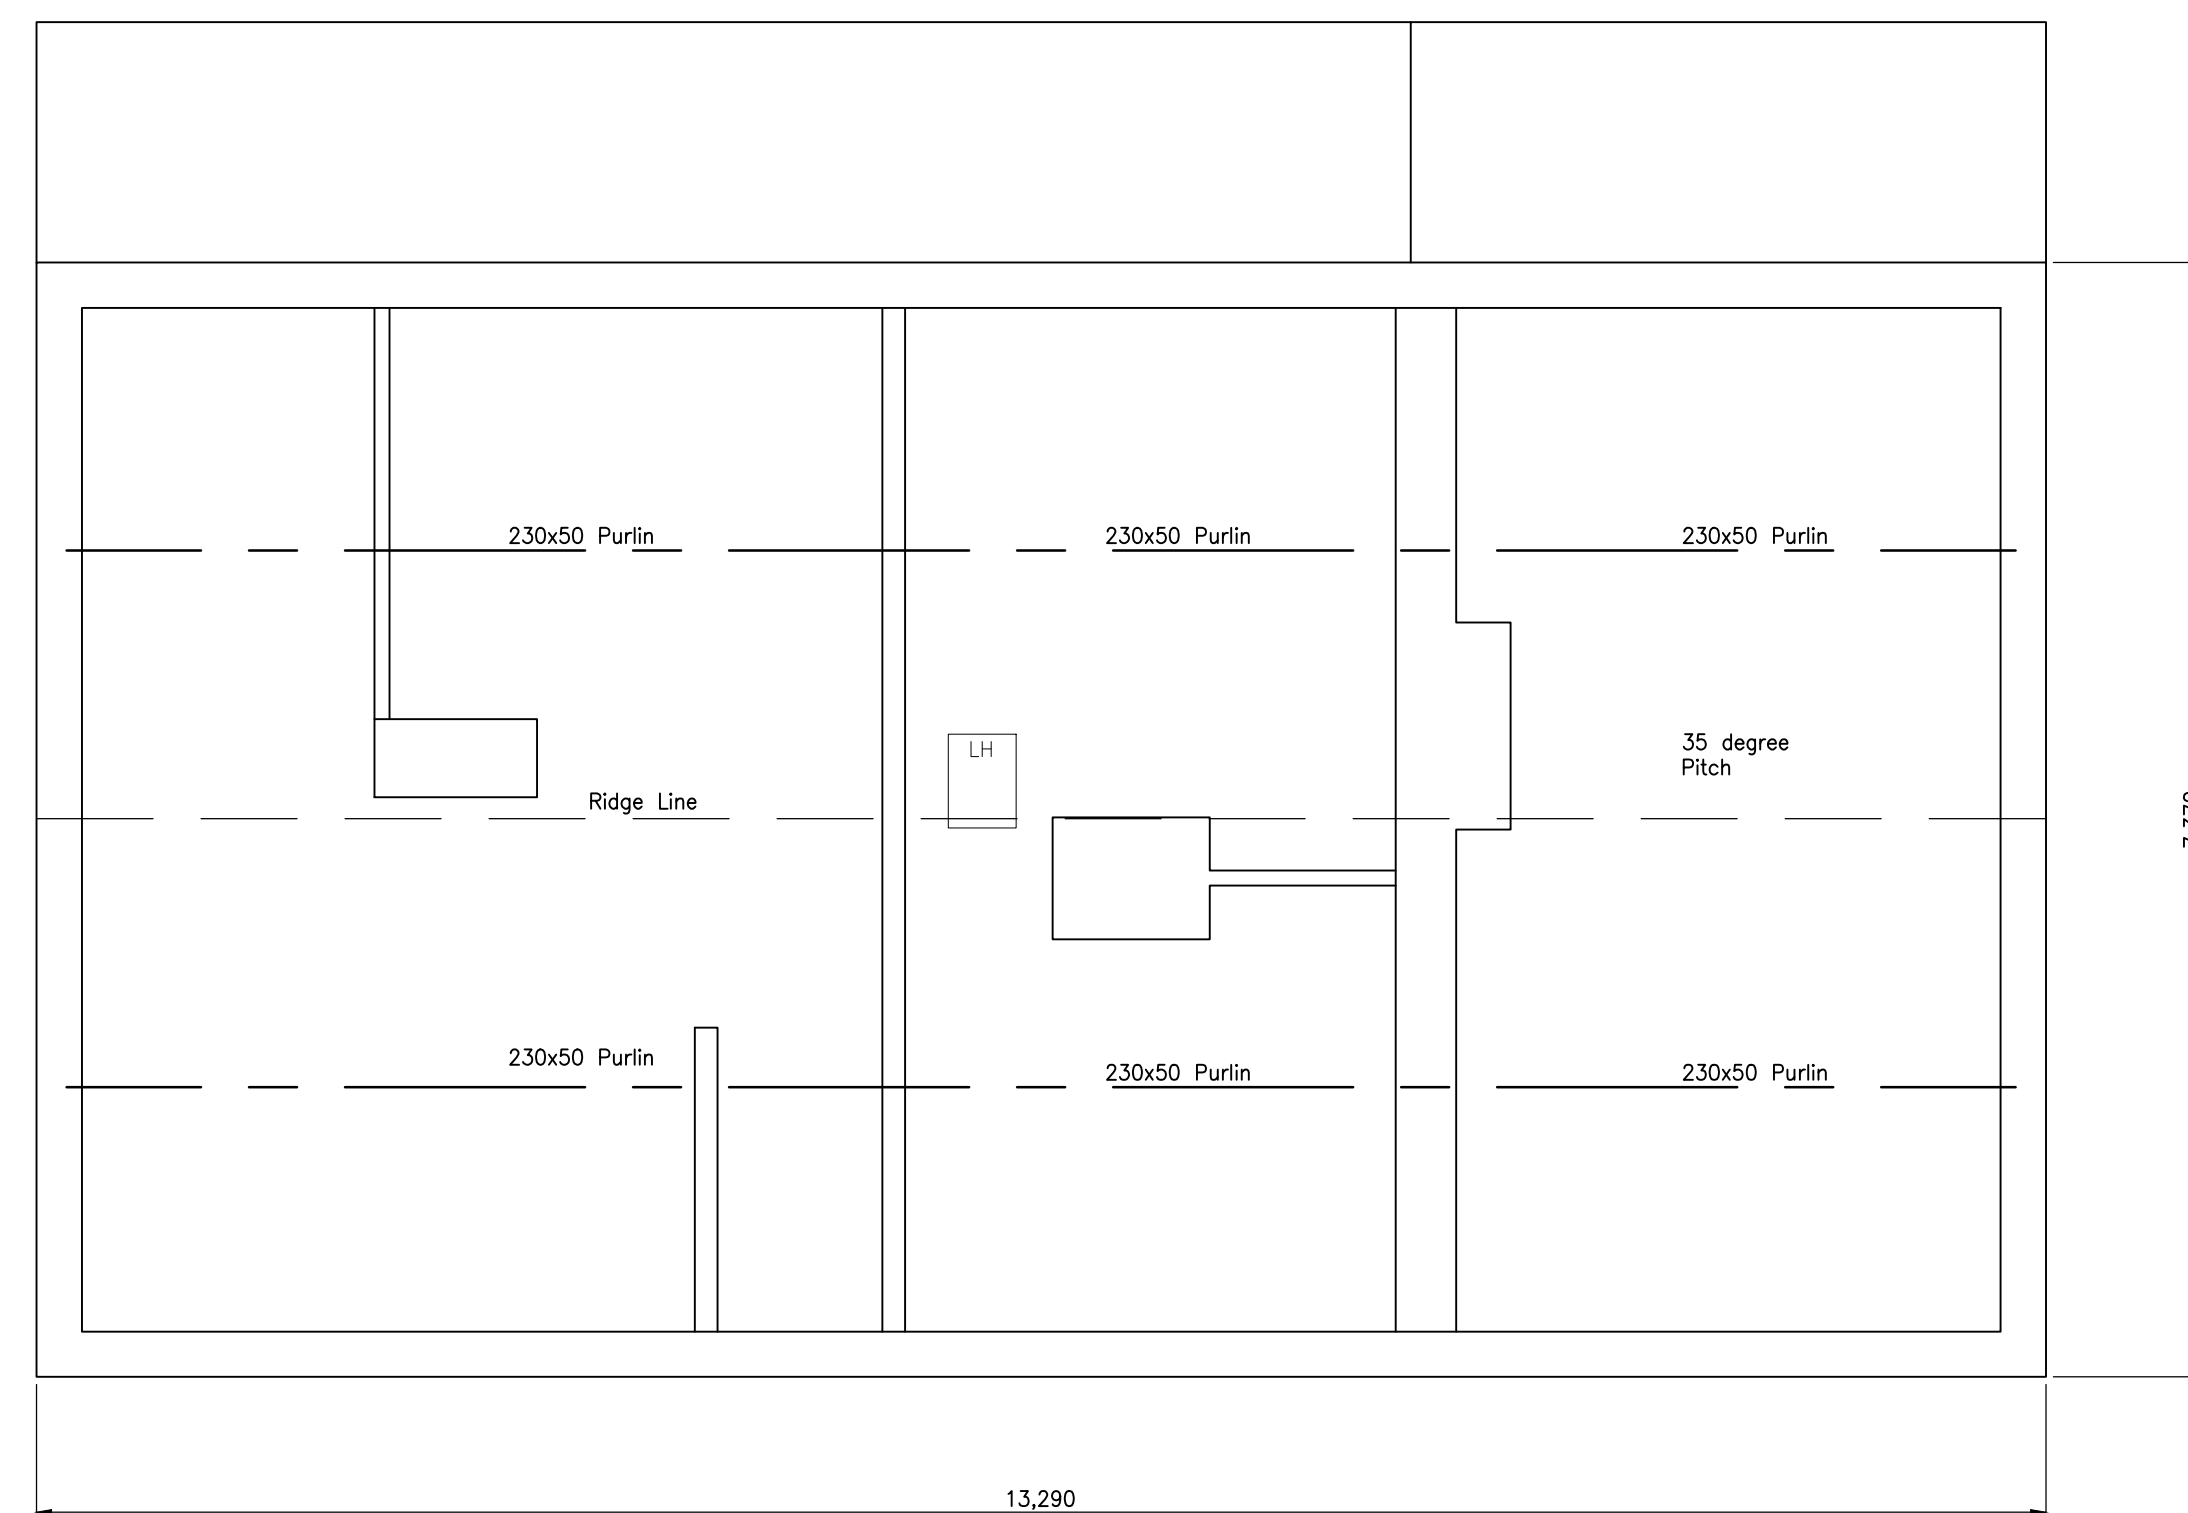

Loft/Attic Plan
Scale 1:50



Existing Roof Plan
Scale 1:50

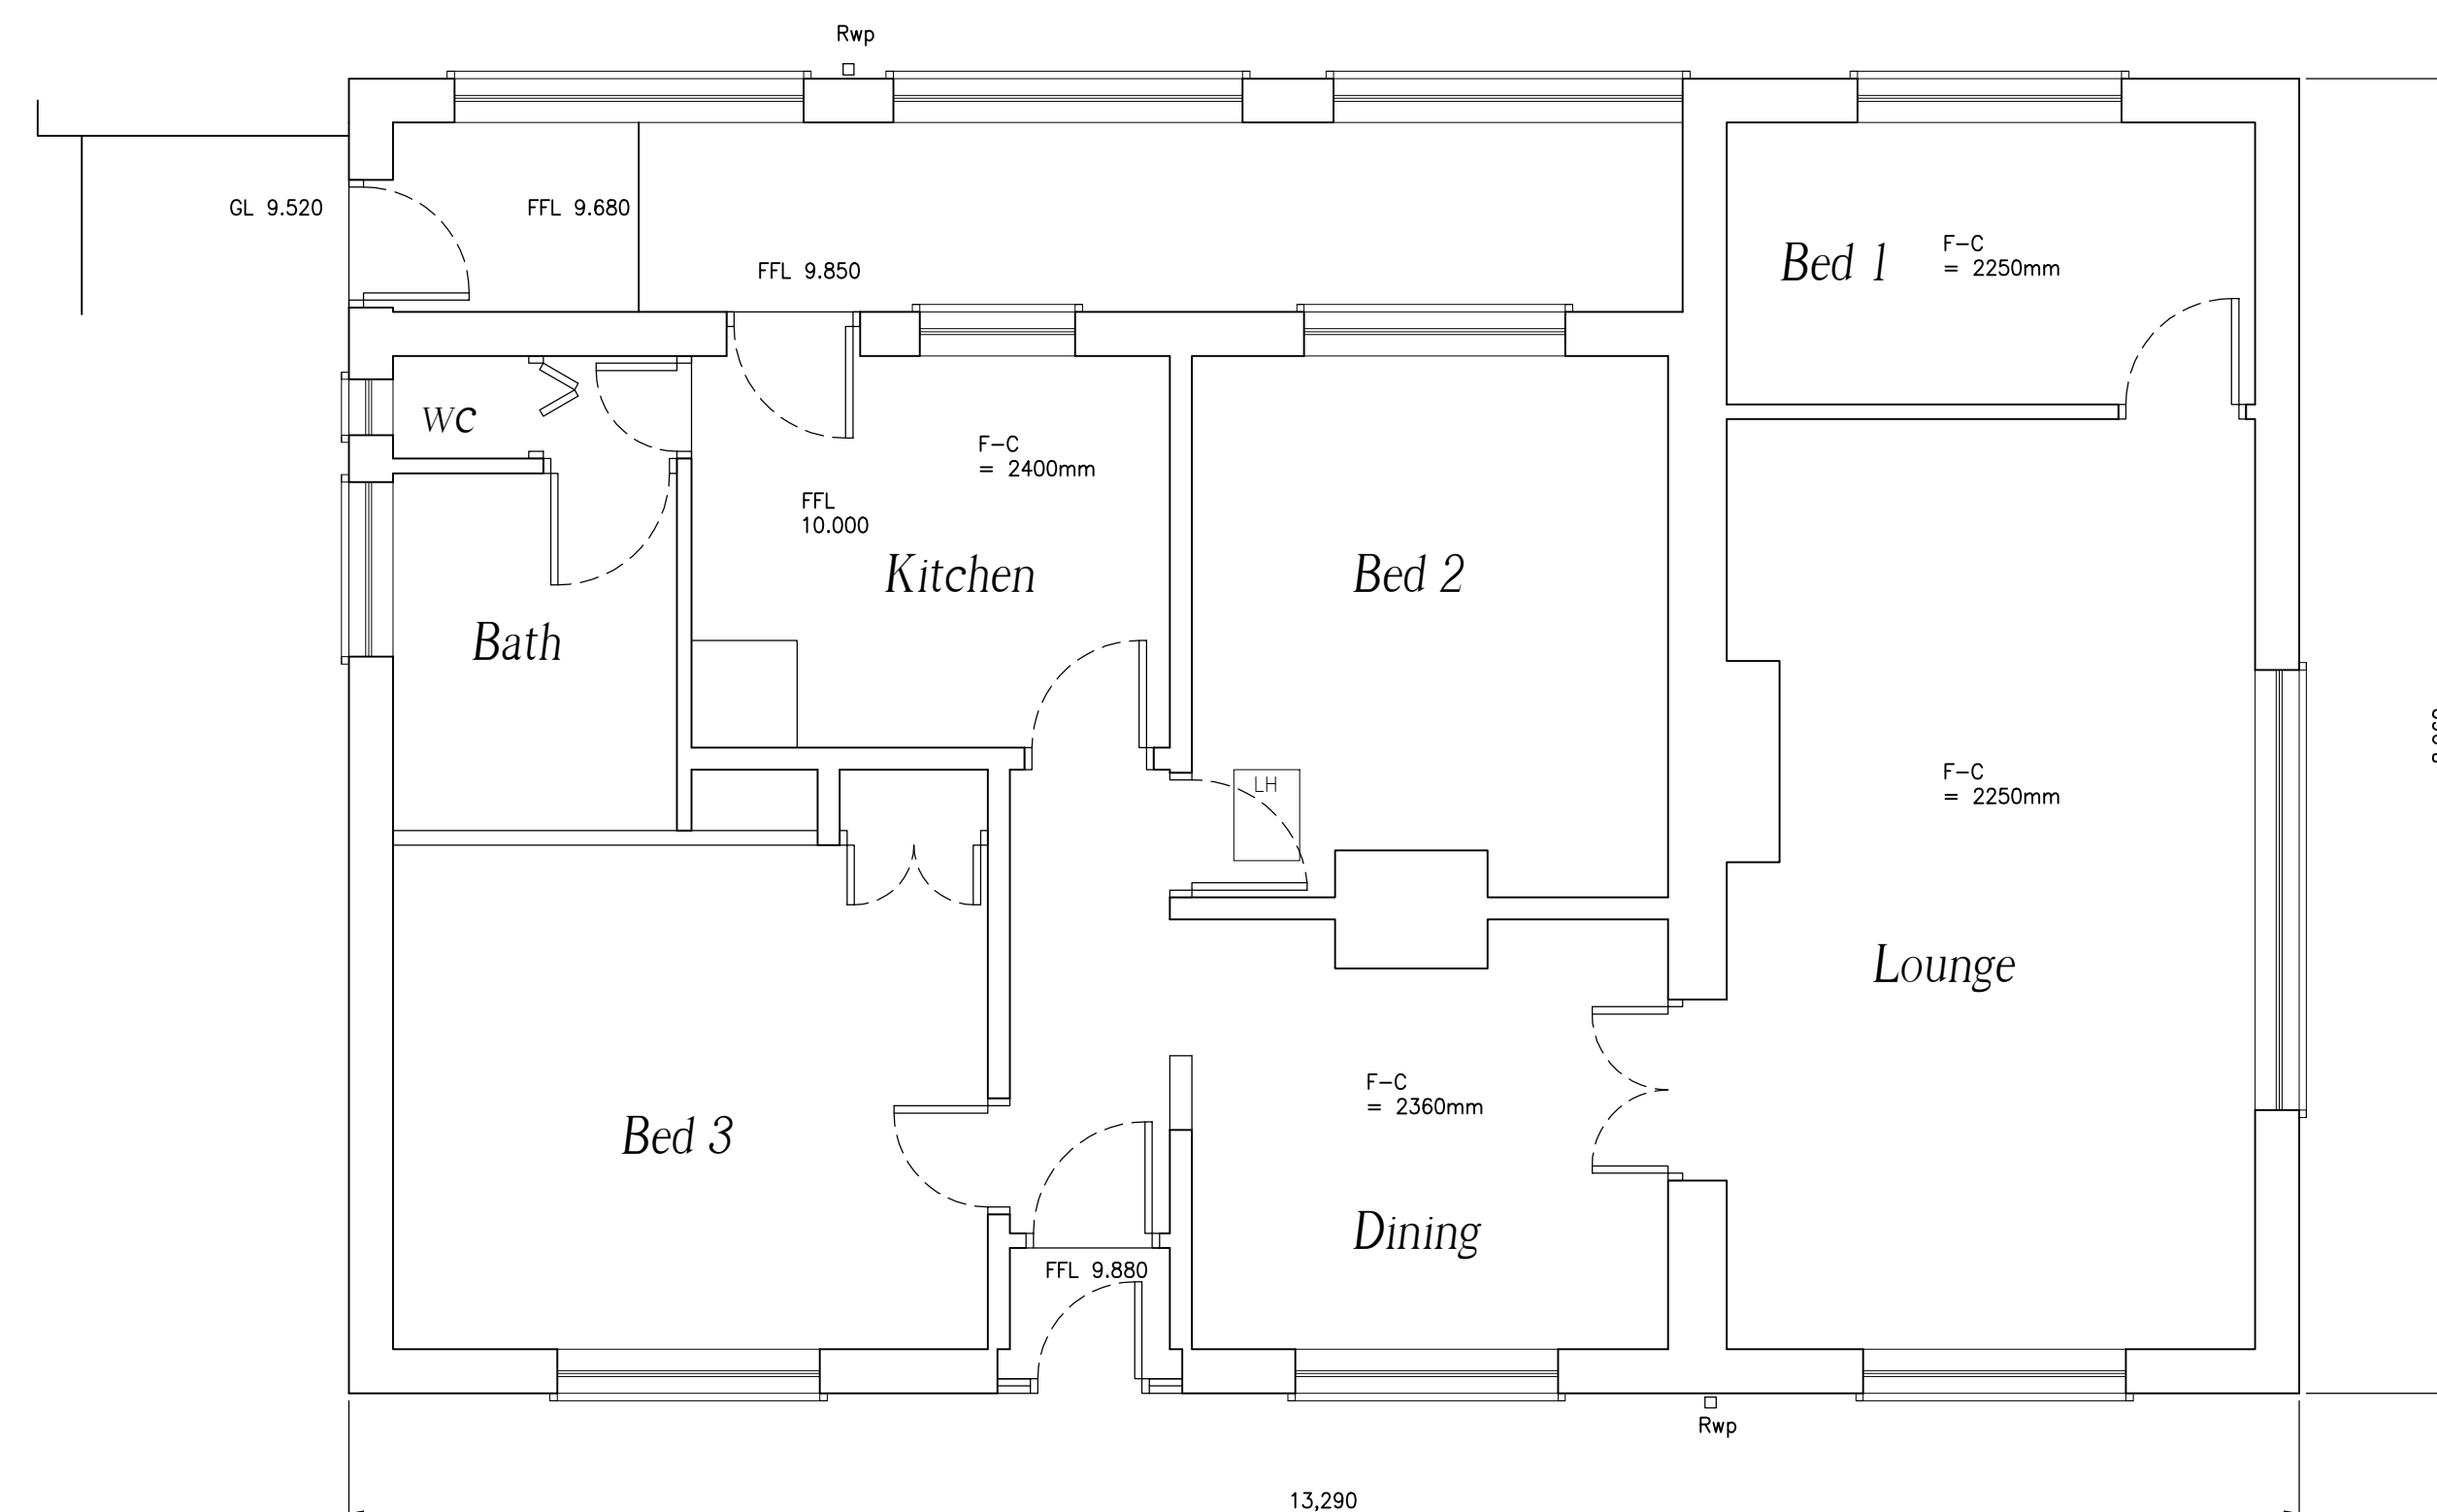

Existing Ground Floor Plan
Scale 1:50

Scale Bar Metres 1:50

THIS DRAWING HAS BEEN PREPARED
FOR THE PURPOSE OF OBTAINING
PLANNING APPROVAL ONLY

REV C

C	SCALE BARS ADDED / DIMS ADDED EXISTING ROOF PLAN SHOWN AS 1:100 DIMENSION ADDED
B	SCALE BARS ADDED
A	AMENDED NAME FROM ROOF PLAN TO ATTIC/ LOFT PLAN
Revision	Details of Amendments

<u>Proposed Development</u> <i>Proposed Two Storey Side Extension, new rear dormer, front porch and other modifications to 137 Armshead Road, Werrington, Staffordshire, ST9 0EL</i> <u>Drawing Title</u> <i>Existing Floor Plans,</i>		
Date 16.04.21	Scale * A1 1:50	Sheet 1 of 4
<u>Applicants Name & Address</u> <i>Mr Richard Brooks</i> <i>137 Armshead Road, Werrington,</i> <i>Staffordshire, ST9 0EL</i>		
<i>(07496) 272222</i>		