


Proposed Front Elevation
Scale 1:100

Proposed Side Elevation
Scale 1:100



Proposed Rear Elevation
Scale 1:100

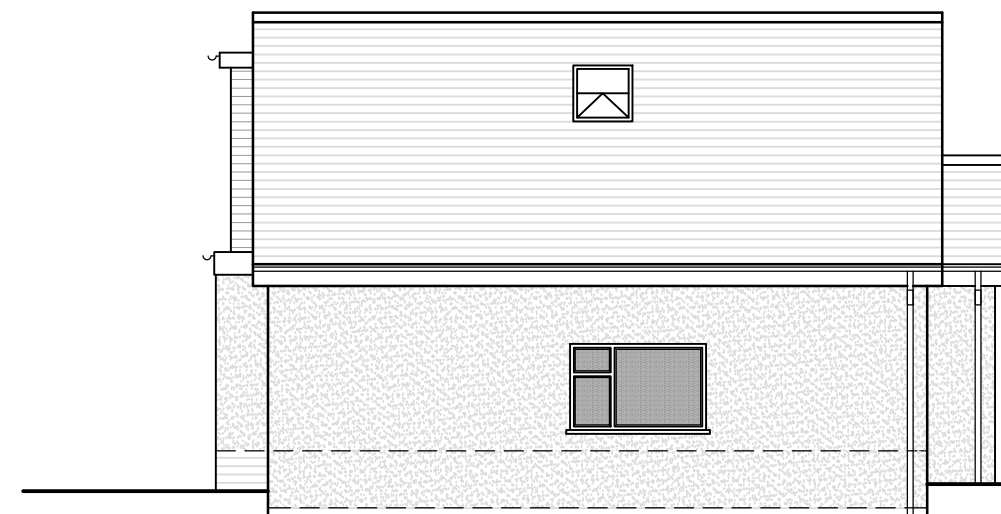

Proposed Side Elevation
Scale 1:100

REV A

THIS DRAWING HAS BEEN PREPARED
FOR THE PURPOSE OF OBTAINING
PLANNING APPROVAL ONLY



Scale Bar Metres 1:100

A		SIDE EXTENSION REDUCED IN WIDTH BY 675mm	
Revision	Details of Amendments		
<u>Proposed Development</u>			
<i>Proposed Two Storey Side Extension, new rear dormer, front porch and other modifications to 137 Armshead Road, Werrington, Staffordshire, ST9 0EL</i>			
<u>Drawing Title</u>			
<i>Proposed Elevations</i>			
Date	Scale © A3		Sheet
16.04.21	1:100		4 of 4
<u>Applicants Name & Address</u>			
<i>Mr Richard Brooks 137 Armshead Road, Werrington, Staffordshire, ST9 0EL</i>			
<i>(07496) 272222</i>			