



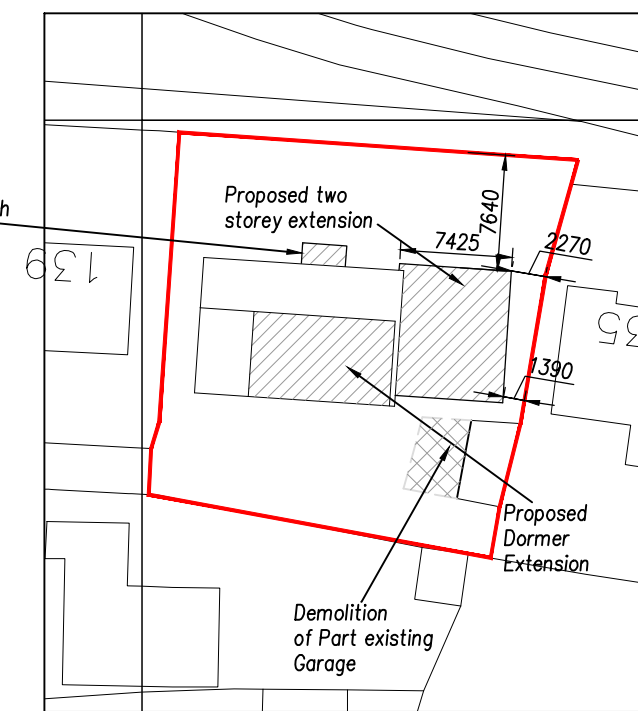


Block Plan 1:500

All dimensions to be confirmed by an accurate site measure prior to any works commencing on site

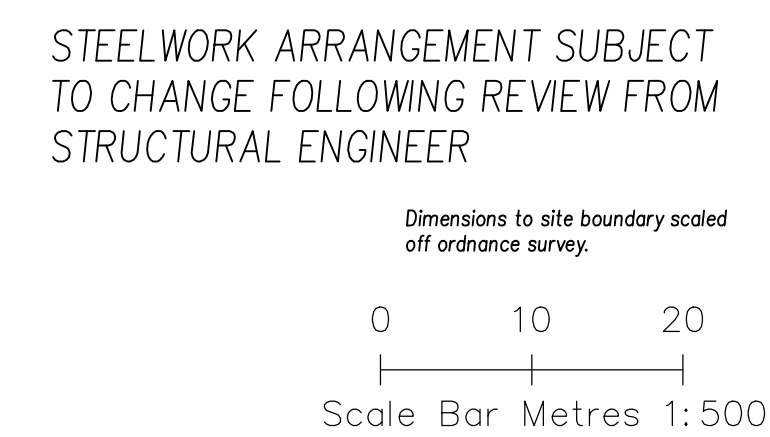

Site Plan 1:1250

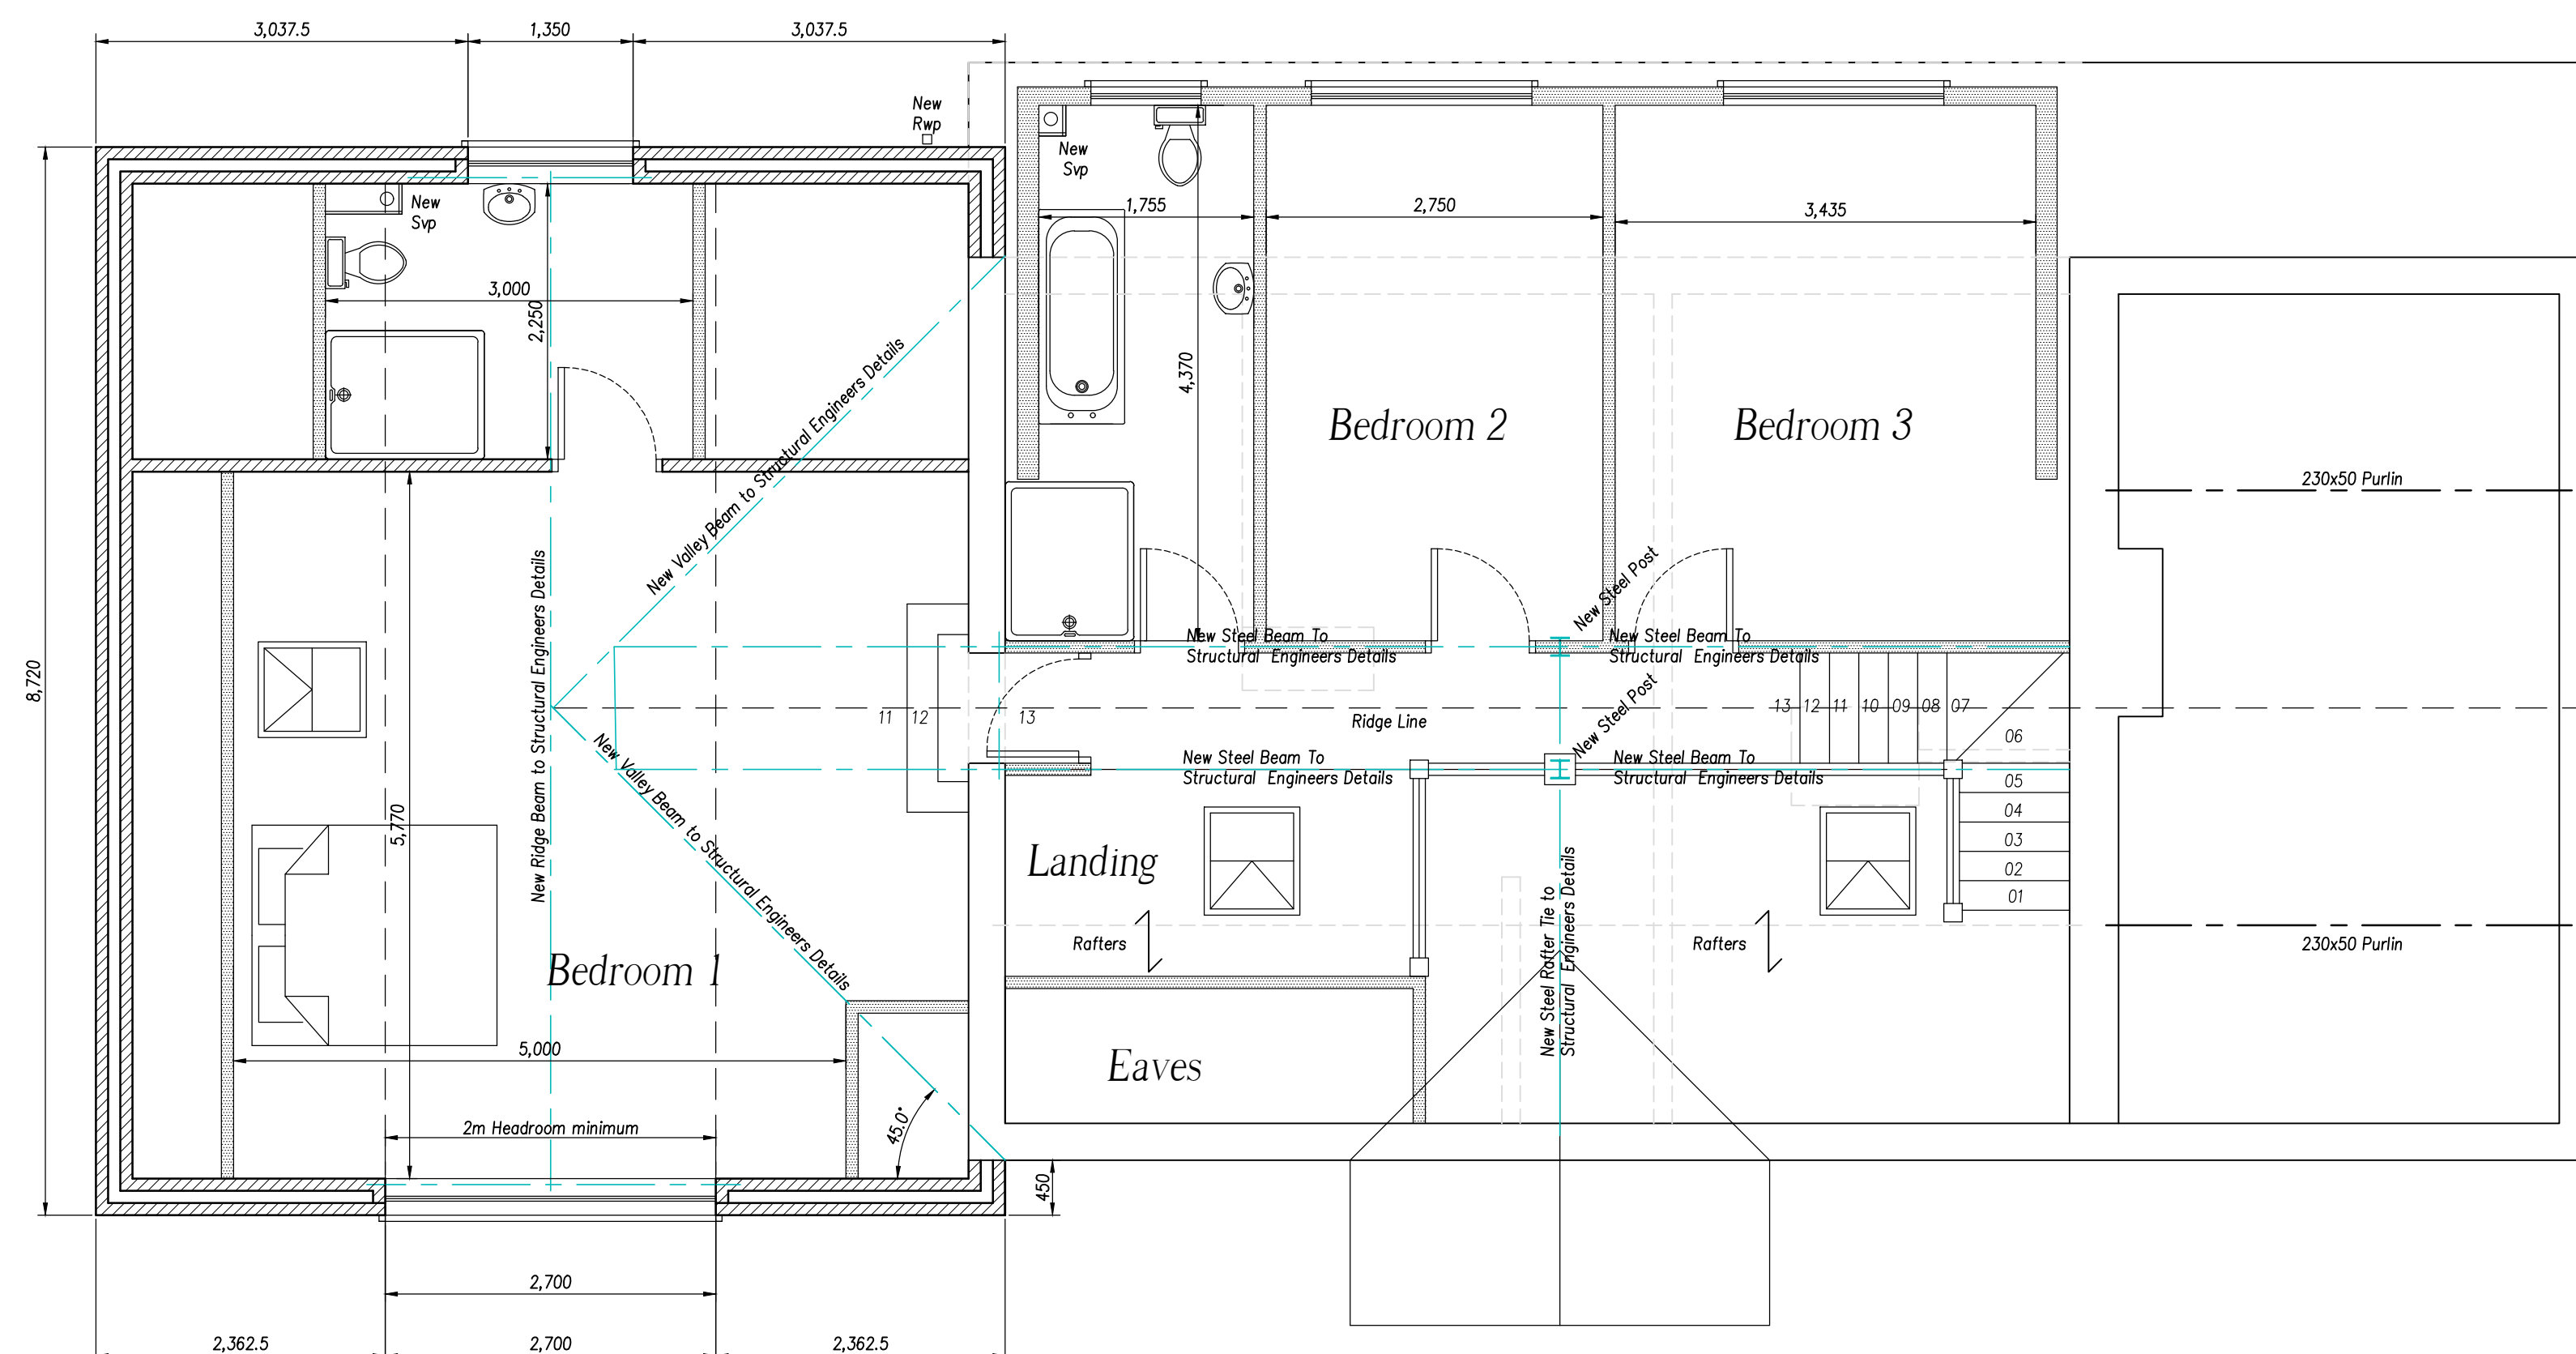



Proposed First Floor Plan
Scale 1:50

THIS DRAWING HAS BEEN PREPARED
FOR THE PURPOSE OF OBTAINING
PLANNING APPROVAL ONLY

REV A

THE CONTRACTOR IS TO CHECK AND VERIFY ALL BUILDING AND SITE DIMENSIONS, LEVELS AND SERVICE LOCATIONS INCLUDING SEWER INVERT LEVELS AT CONNECTION POINTS BEFORE WORK COMMENCES.

MATERIALS AND WORKMANSHIP ARE TO COMPLY WITH CURRENT BRITISH STANDARDS, BRITISH STANDARDS CODE OF PRACTICE, BUILDING REGULATIONS AND BUILDING STANDARDS.

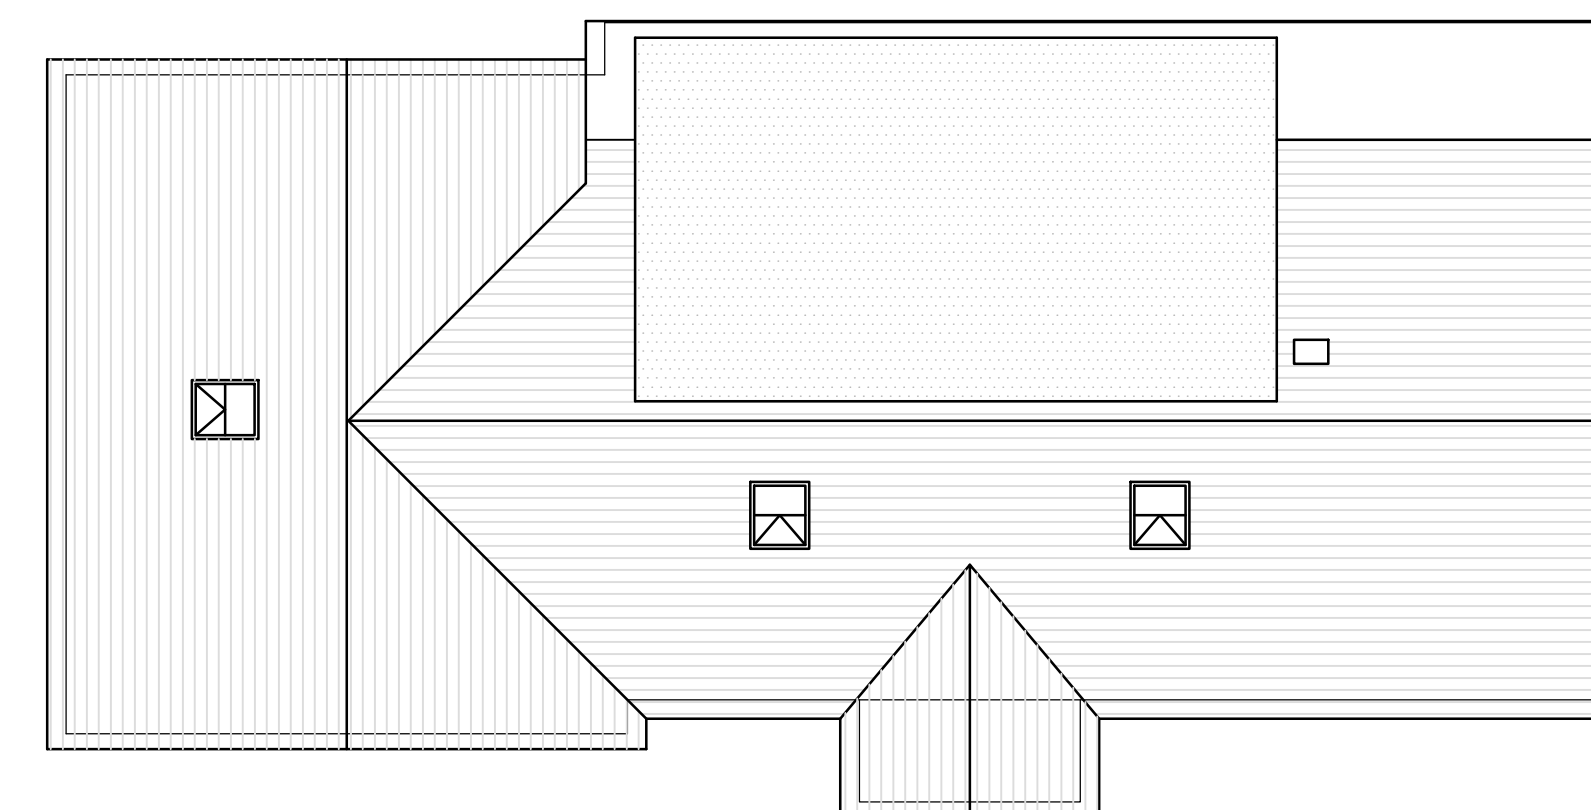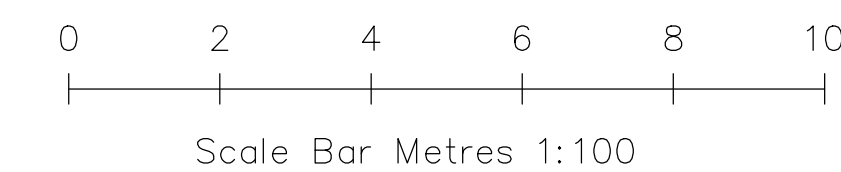

Proposed Roof Plan
Scale 1:100

A	SIDE EXTENSION REDUCED IN WIDTH BY 675mm CORRECTED OS PLAN, SITE AND BLOCK PLAN TO ACTUAL DIMENSIONS ON SITE	
Revision	Details of Amendments	
<u>Proposed Development</u> <i>Proposed Two Storey Side Extension, new rear dormer, front porch and other modifications to 137 Armshead Road, Werrington, Staffordshire, ST9 0EL</i> <u>Drawing Title</u> <i>Proposed Floor Plans, Block and Site Plan</i>		
Date	Scale * A1	Sheet
16.04.21	1:50, 100, 500, 1250	2 of 4
<u>Applicants Name & Address</u> <i>Mr Richard Brooks</i> <i>137 Armshead Road, Werrington,</i> <i>Staffordshire, ST9 0EL</i>		
(07496) 272222		