




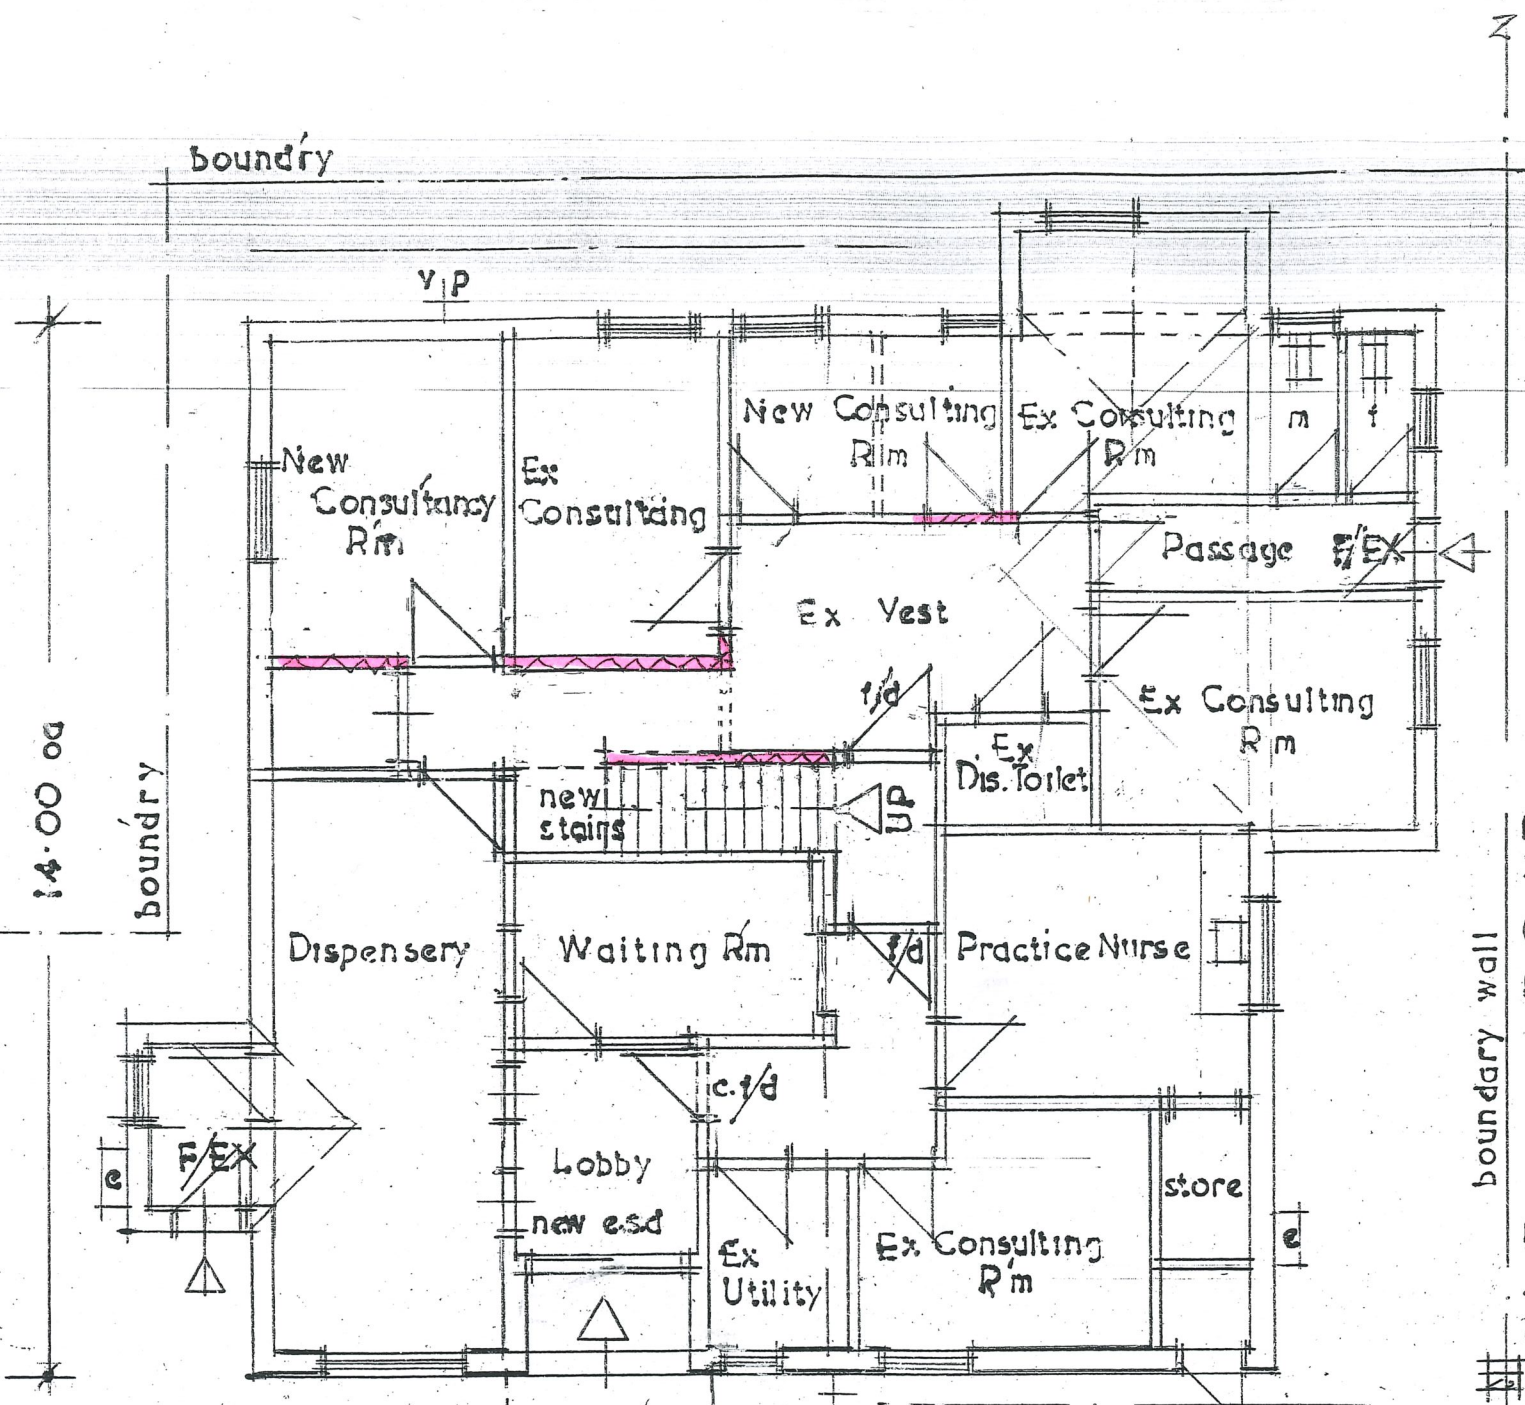

Ground Floor Plan
1:100

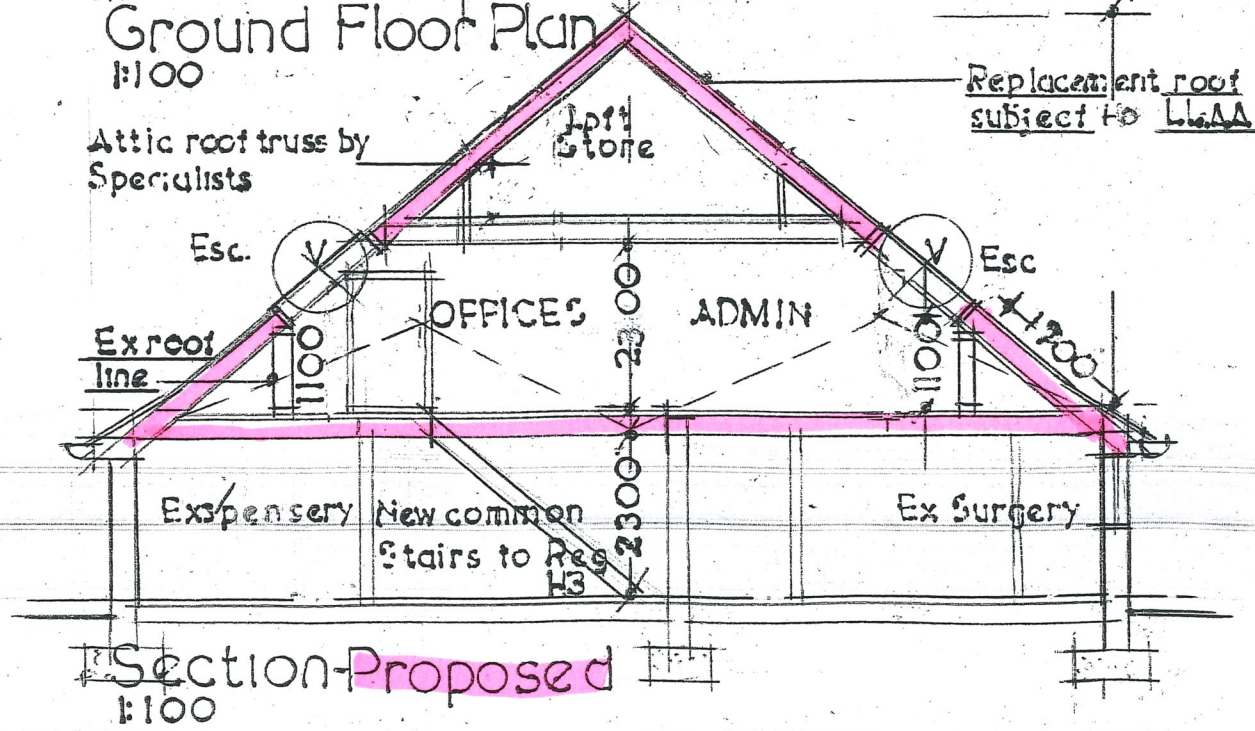

Section-Proposed
1:100

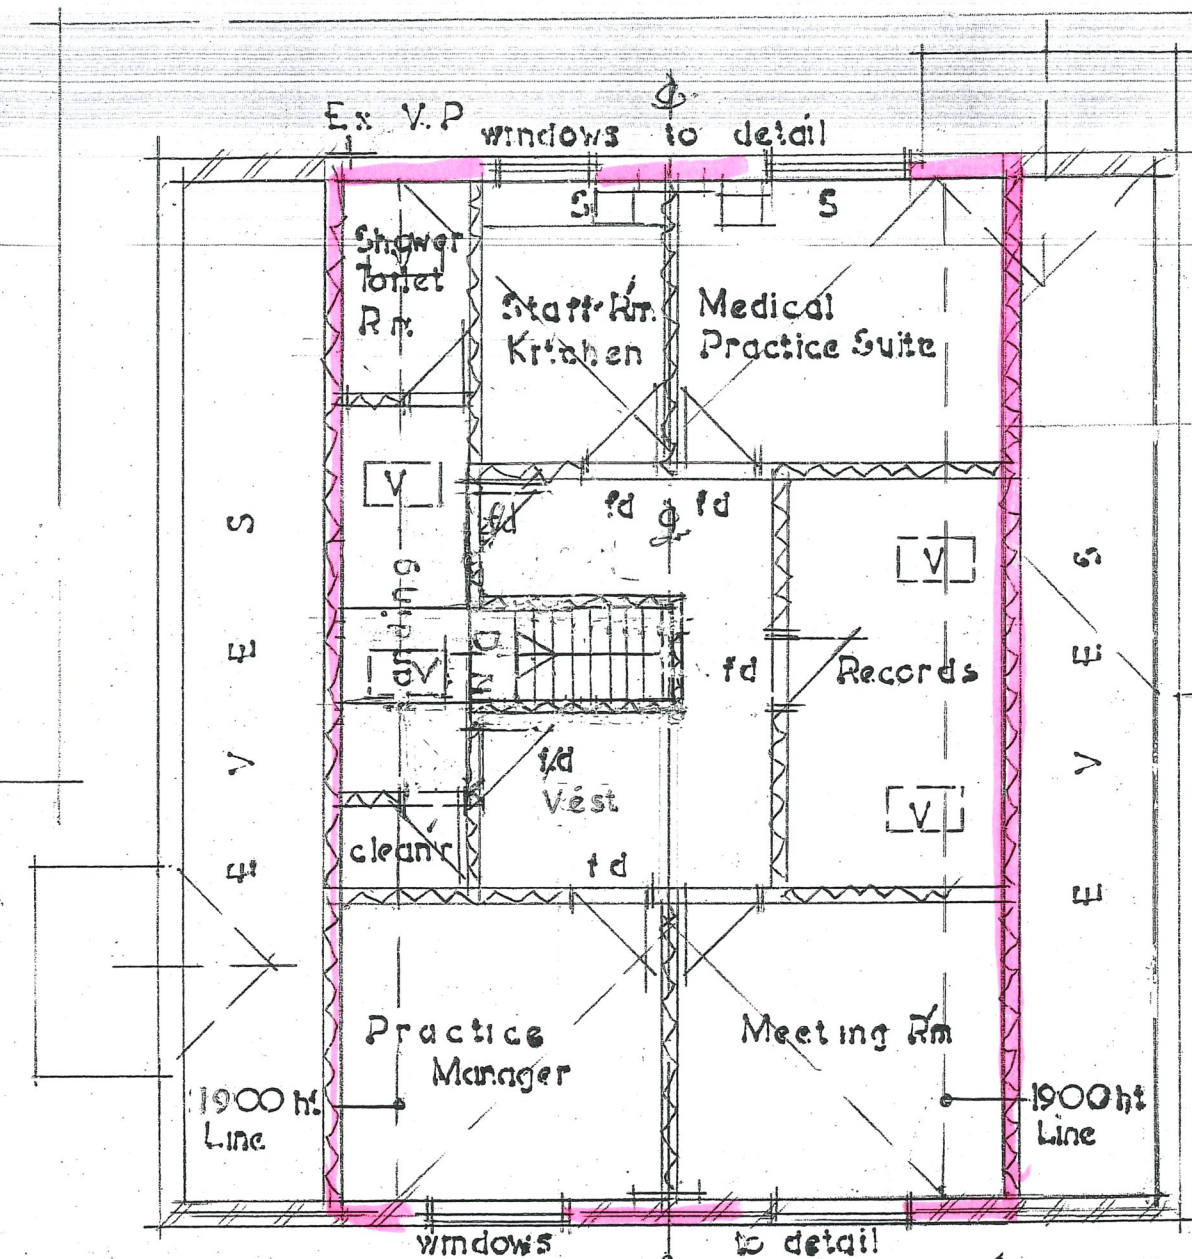

Loft Plan-Proposed
1:100

CONSTRUCTIONAL NOTES:

Drawings to be read in conjunction with attached General Building Regulation Notes: Issue #1 Amended 2010.

Foundations, Structural Steelwork, Suspended Floors & Roof Construction to Specialists Design & Spec.

All work to comply with Planning Conditions, Building Regulations & CDM requirements.
All dimensions & site conditions to be checked Prior to commencement of Building Works,

all partitions floor to fire & sound atn spec.
internal lightweight partitions subject to modification / repositioning etc.

Architectural & Interior Designer	
John David Payne	
B.A. (Hons) M.C.A.D. D.A.	
Telephone : 0782 394484	
Plans for: Industrial & Domestic Buildings, Interiors, Extensions & Alterations, Local Authority & grant applications undertaken, 10 Dillhorne Road, Forsbrook, Stoke-on-Trent, ST11 9DJ.	
Customer Team Surgery & Medical Practice	
Description Proposed Alterations	
Old Road. Team, Staffs. ST10 4EG.	
Drawn By <i>JD</i>	Date Nov '19
Amended 1	SHEET no: 2