



Land Registry
Official copy of
title plan


Title number **SF436643**
Ordnance Survey map reference **SK0039NE**
Scale **1:1250**
Administrative area **Staffordshire :**
Staffordshire Moorlands

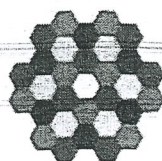


©Crown Copyright. Produced by Land Registry. Reproduction in whole or in part is prohibited without the prior written permission of Ordnance Survey. Licence Number 100026316.

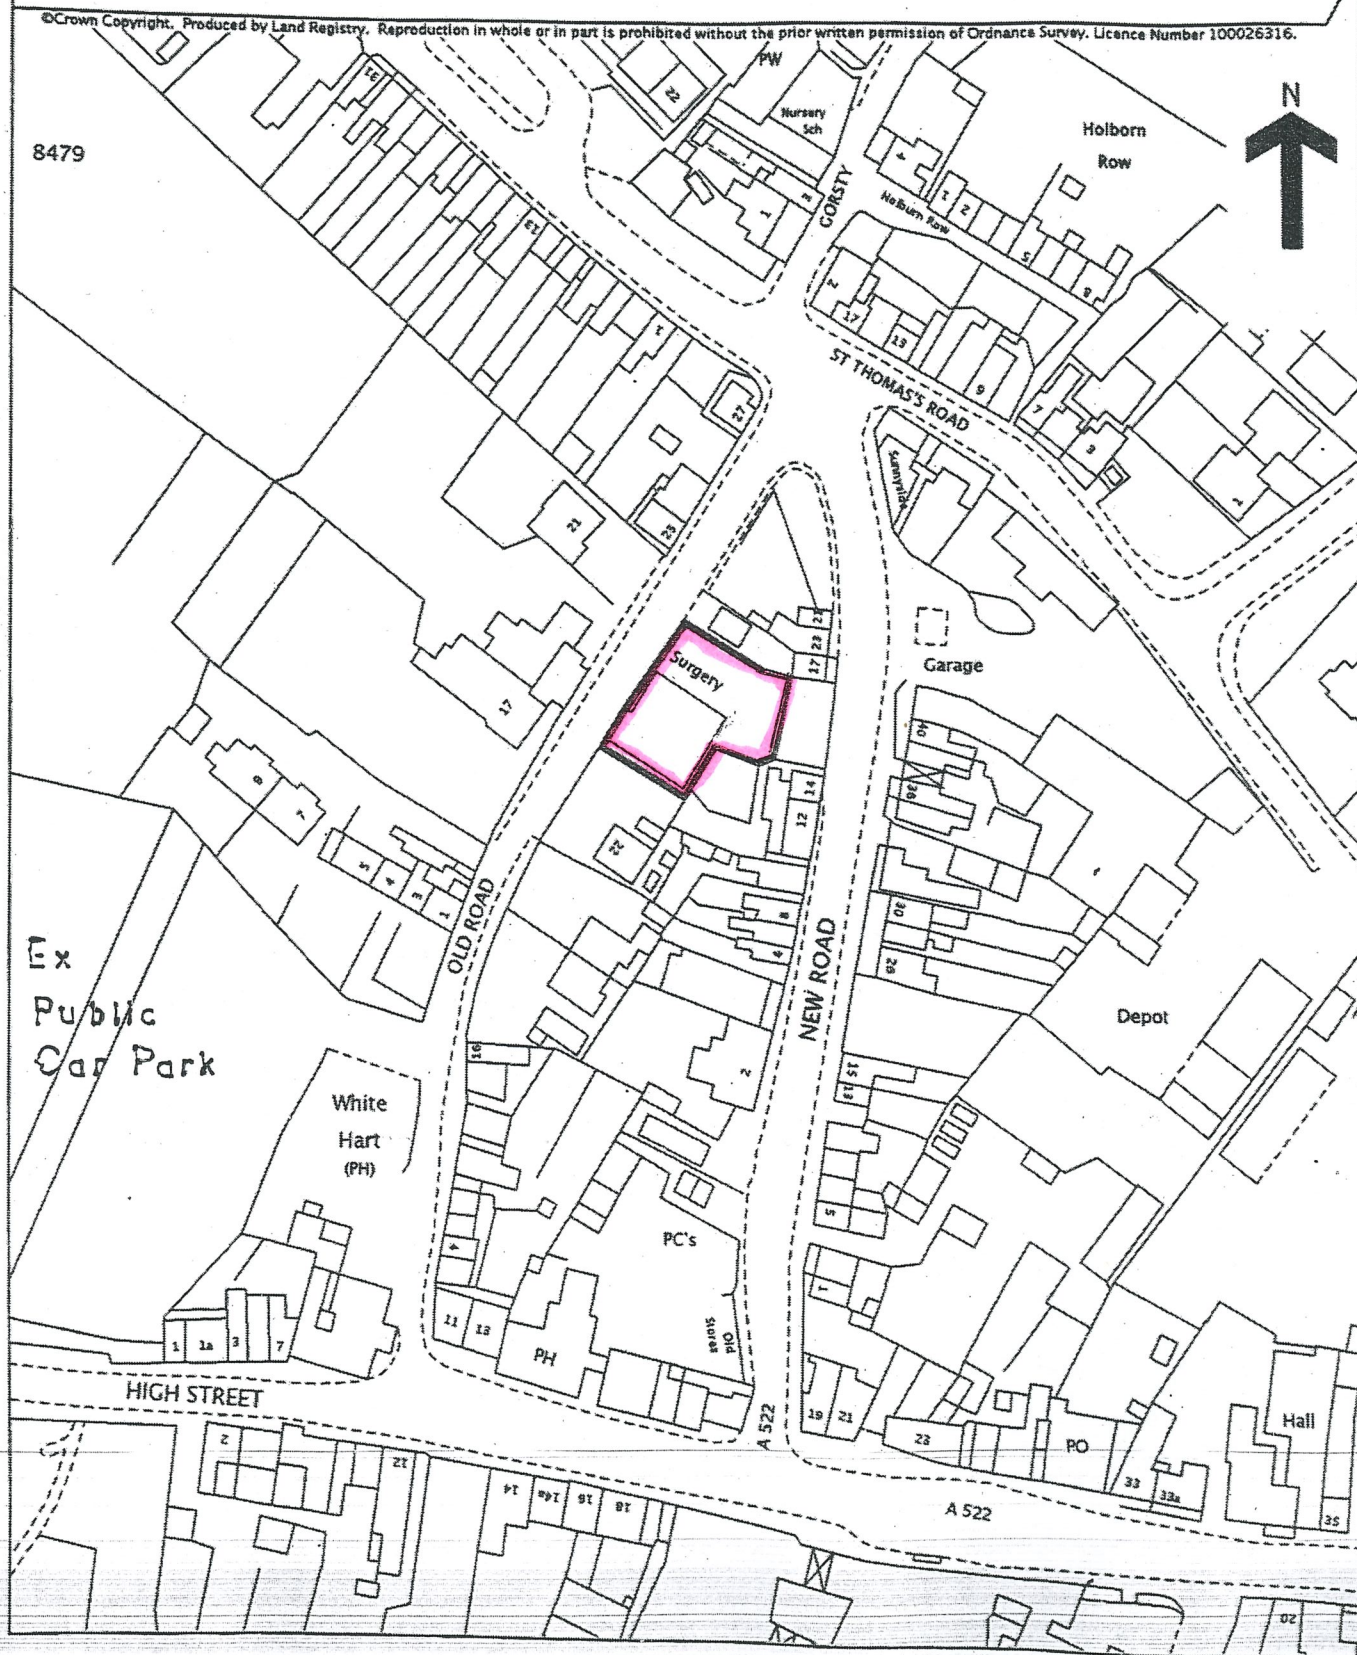

Location Plan

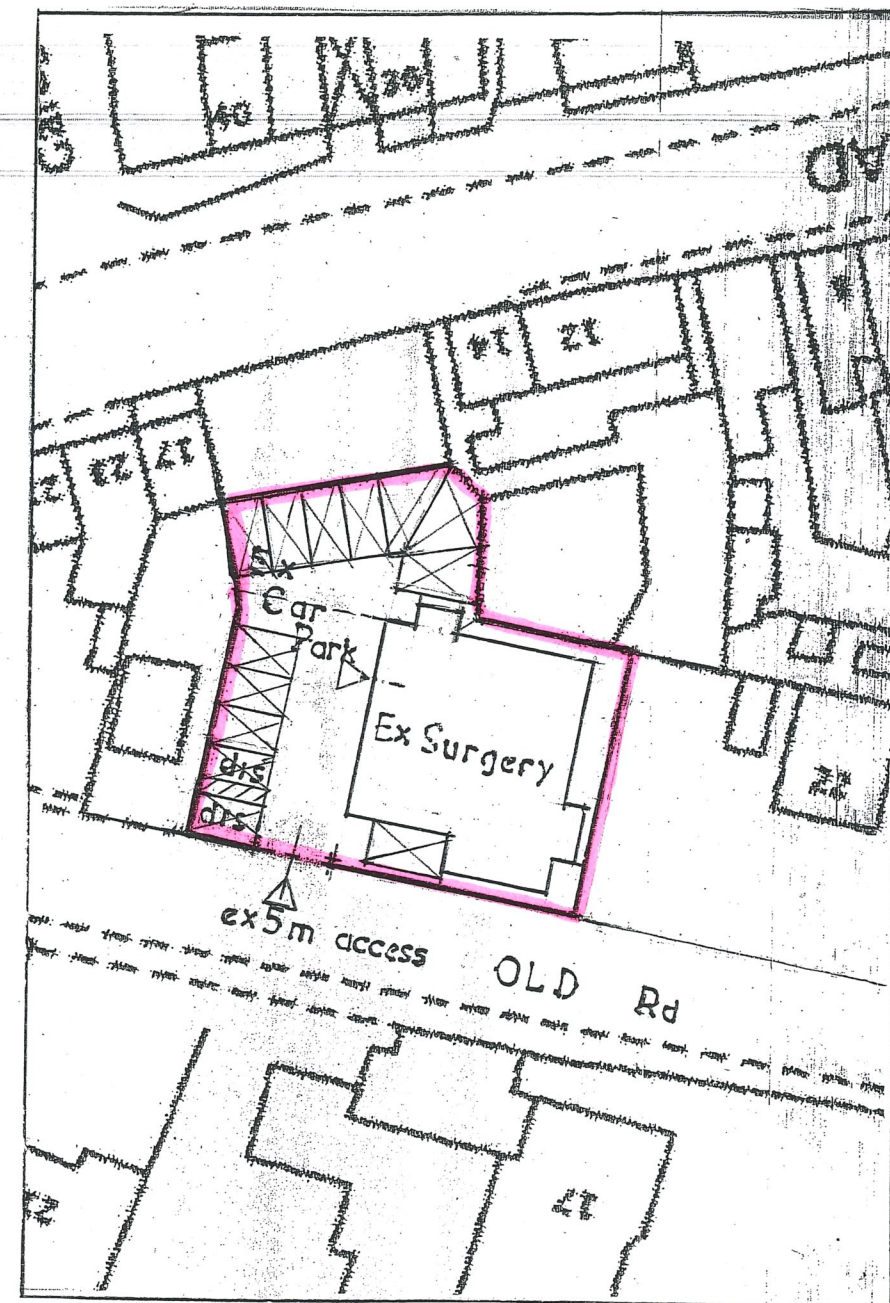

Site Plan 1:500

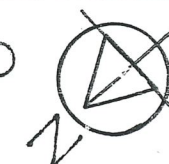

Architectural & Interior Design

John David Payne
B.A. (Hons) M.C.A.D. L

Telephone : 0782 394484

Plans for: Industrial & Domestic Buildings,
Interiors, Extensions & Alterations.
Local Authority & grant applications undertaken.
10 Dilhorne Road, Forsbrook, Stoke-on-Trent, Staffs. ST10 4EG.

Customer Tean Surgery & Medical Practice

Description Proposed Alterations

Old Road, Tean, Staffs. ST10 4EG.

Drawn By

Date

SHEET no:

4