



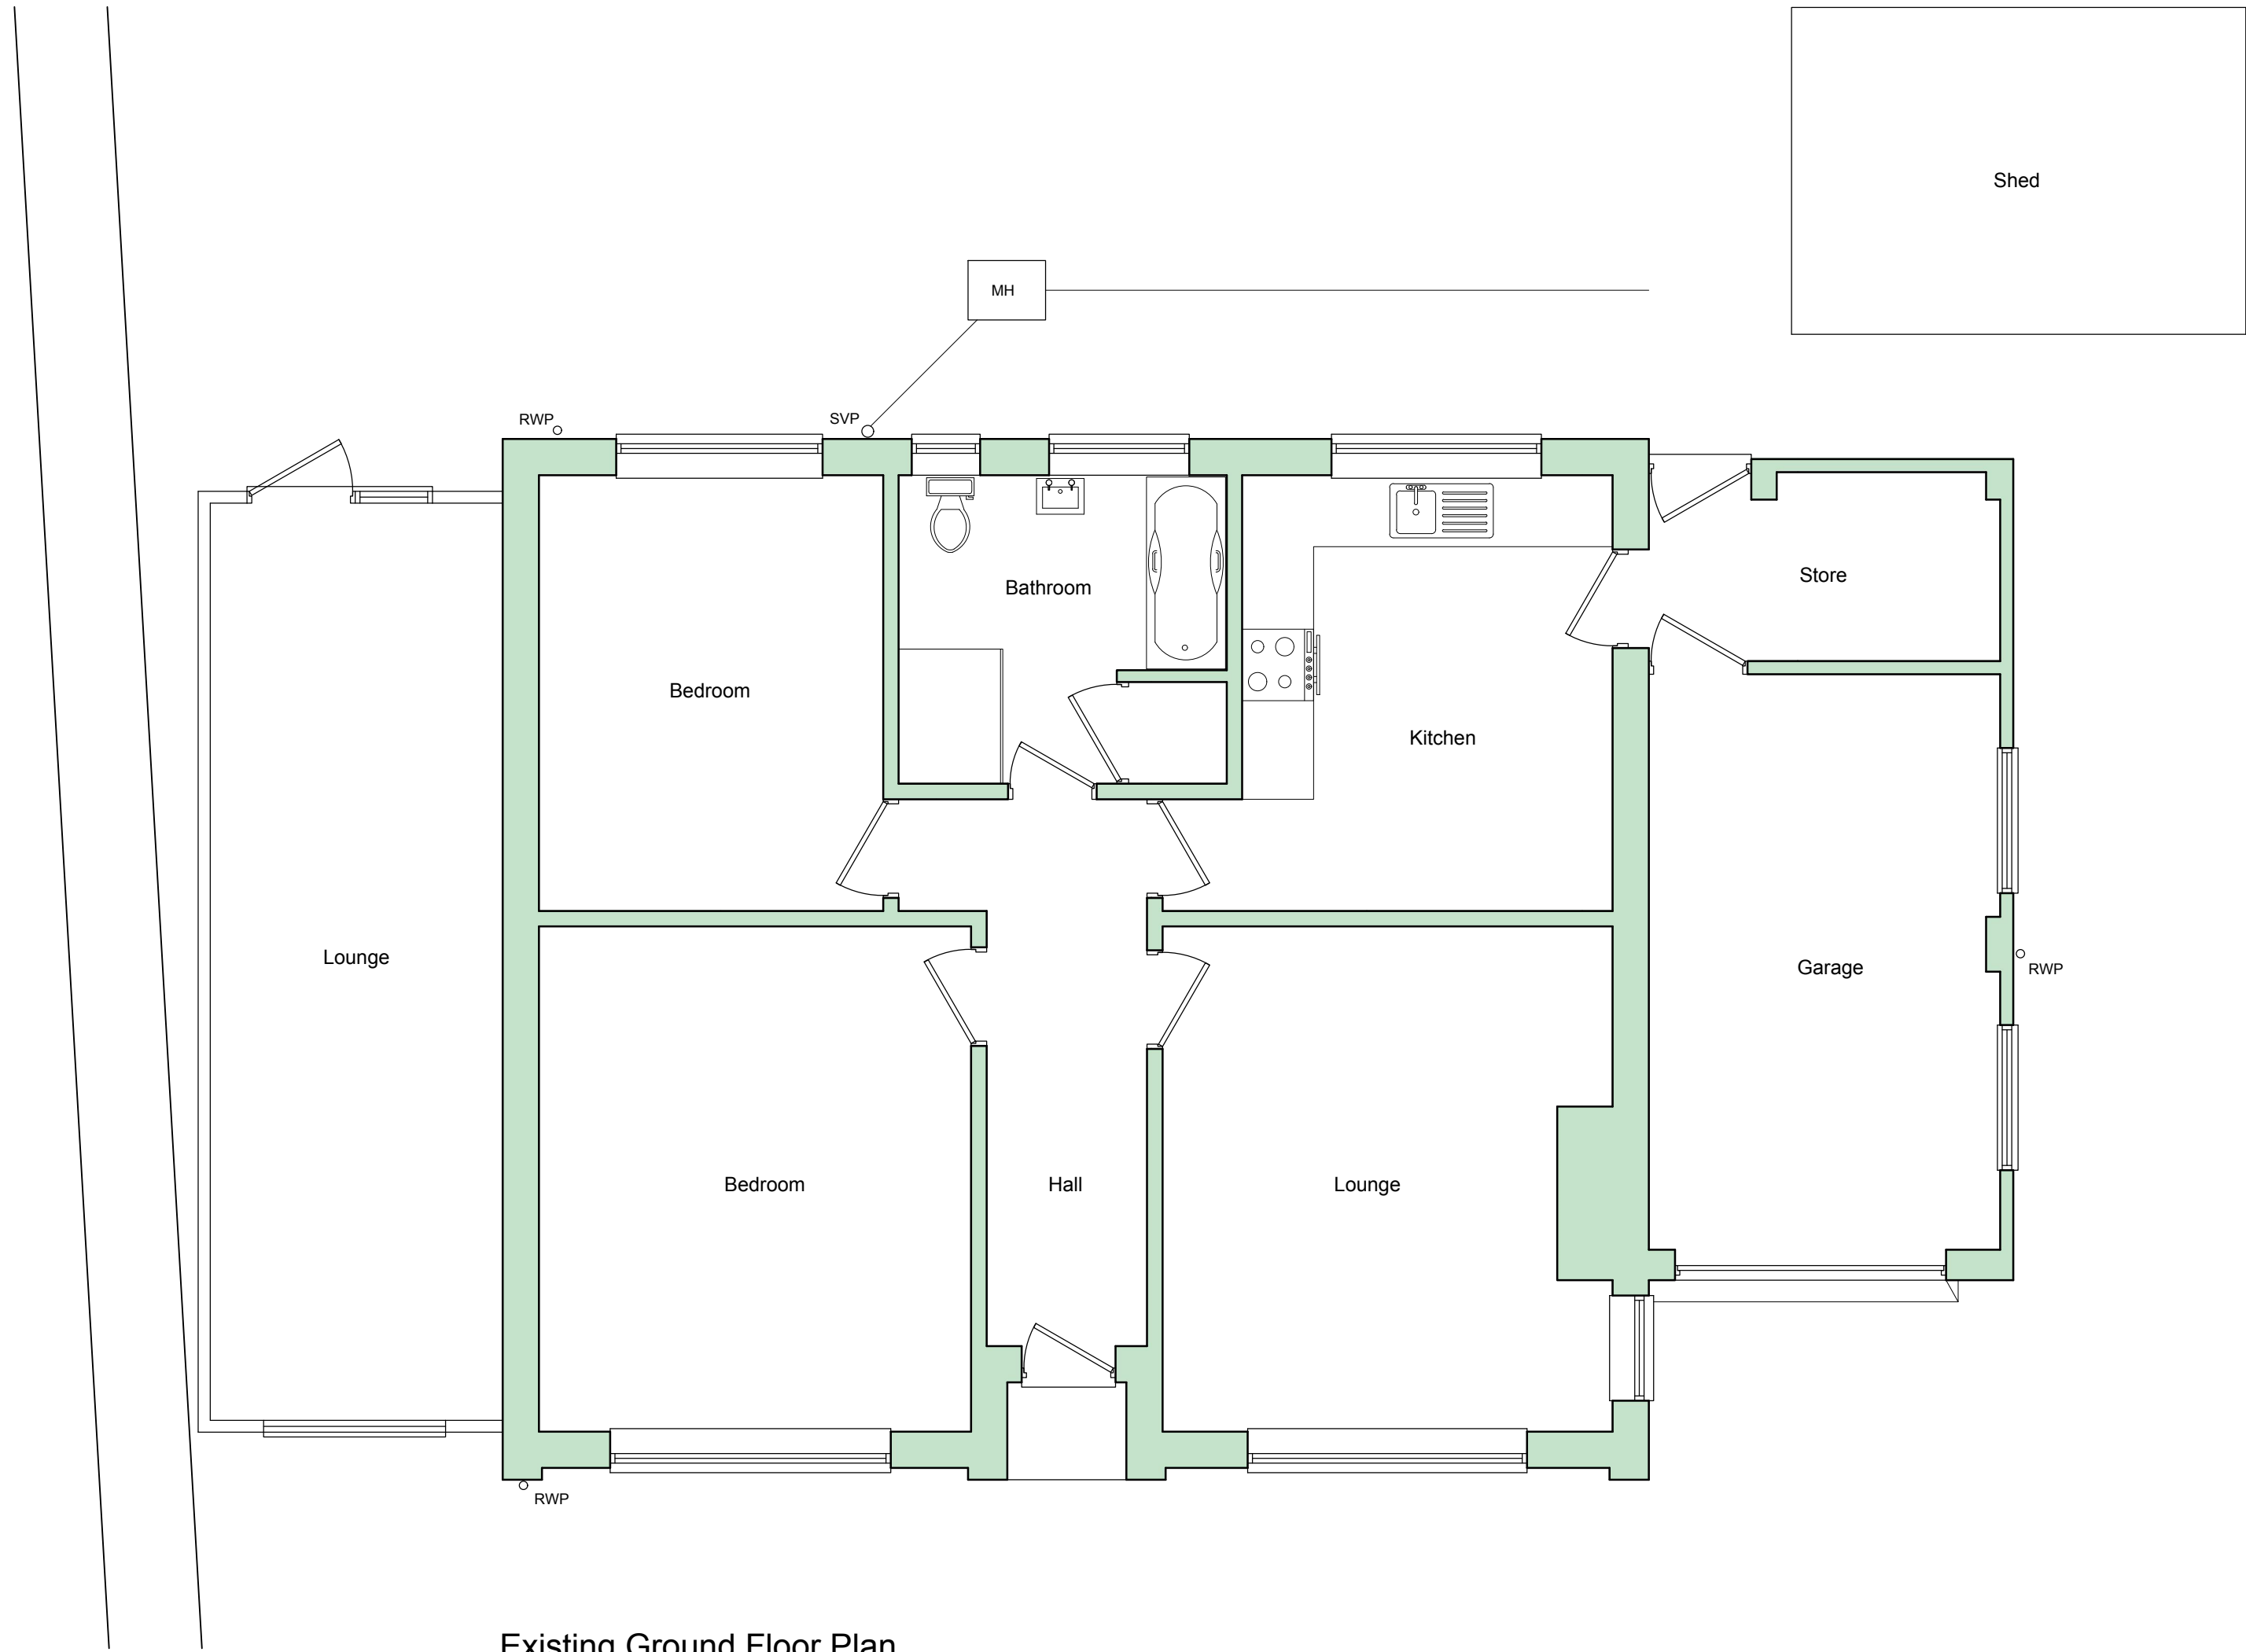


Existing Ground Floor Plan
Scale 1 : 50

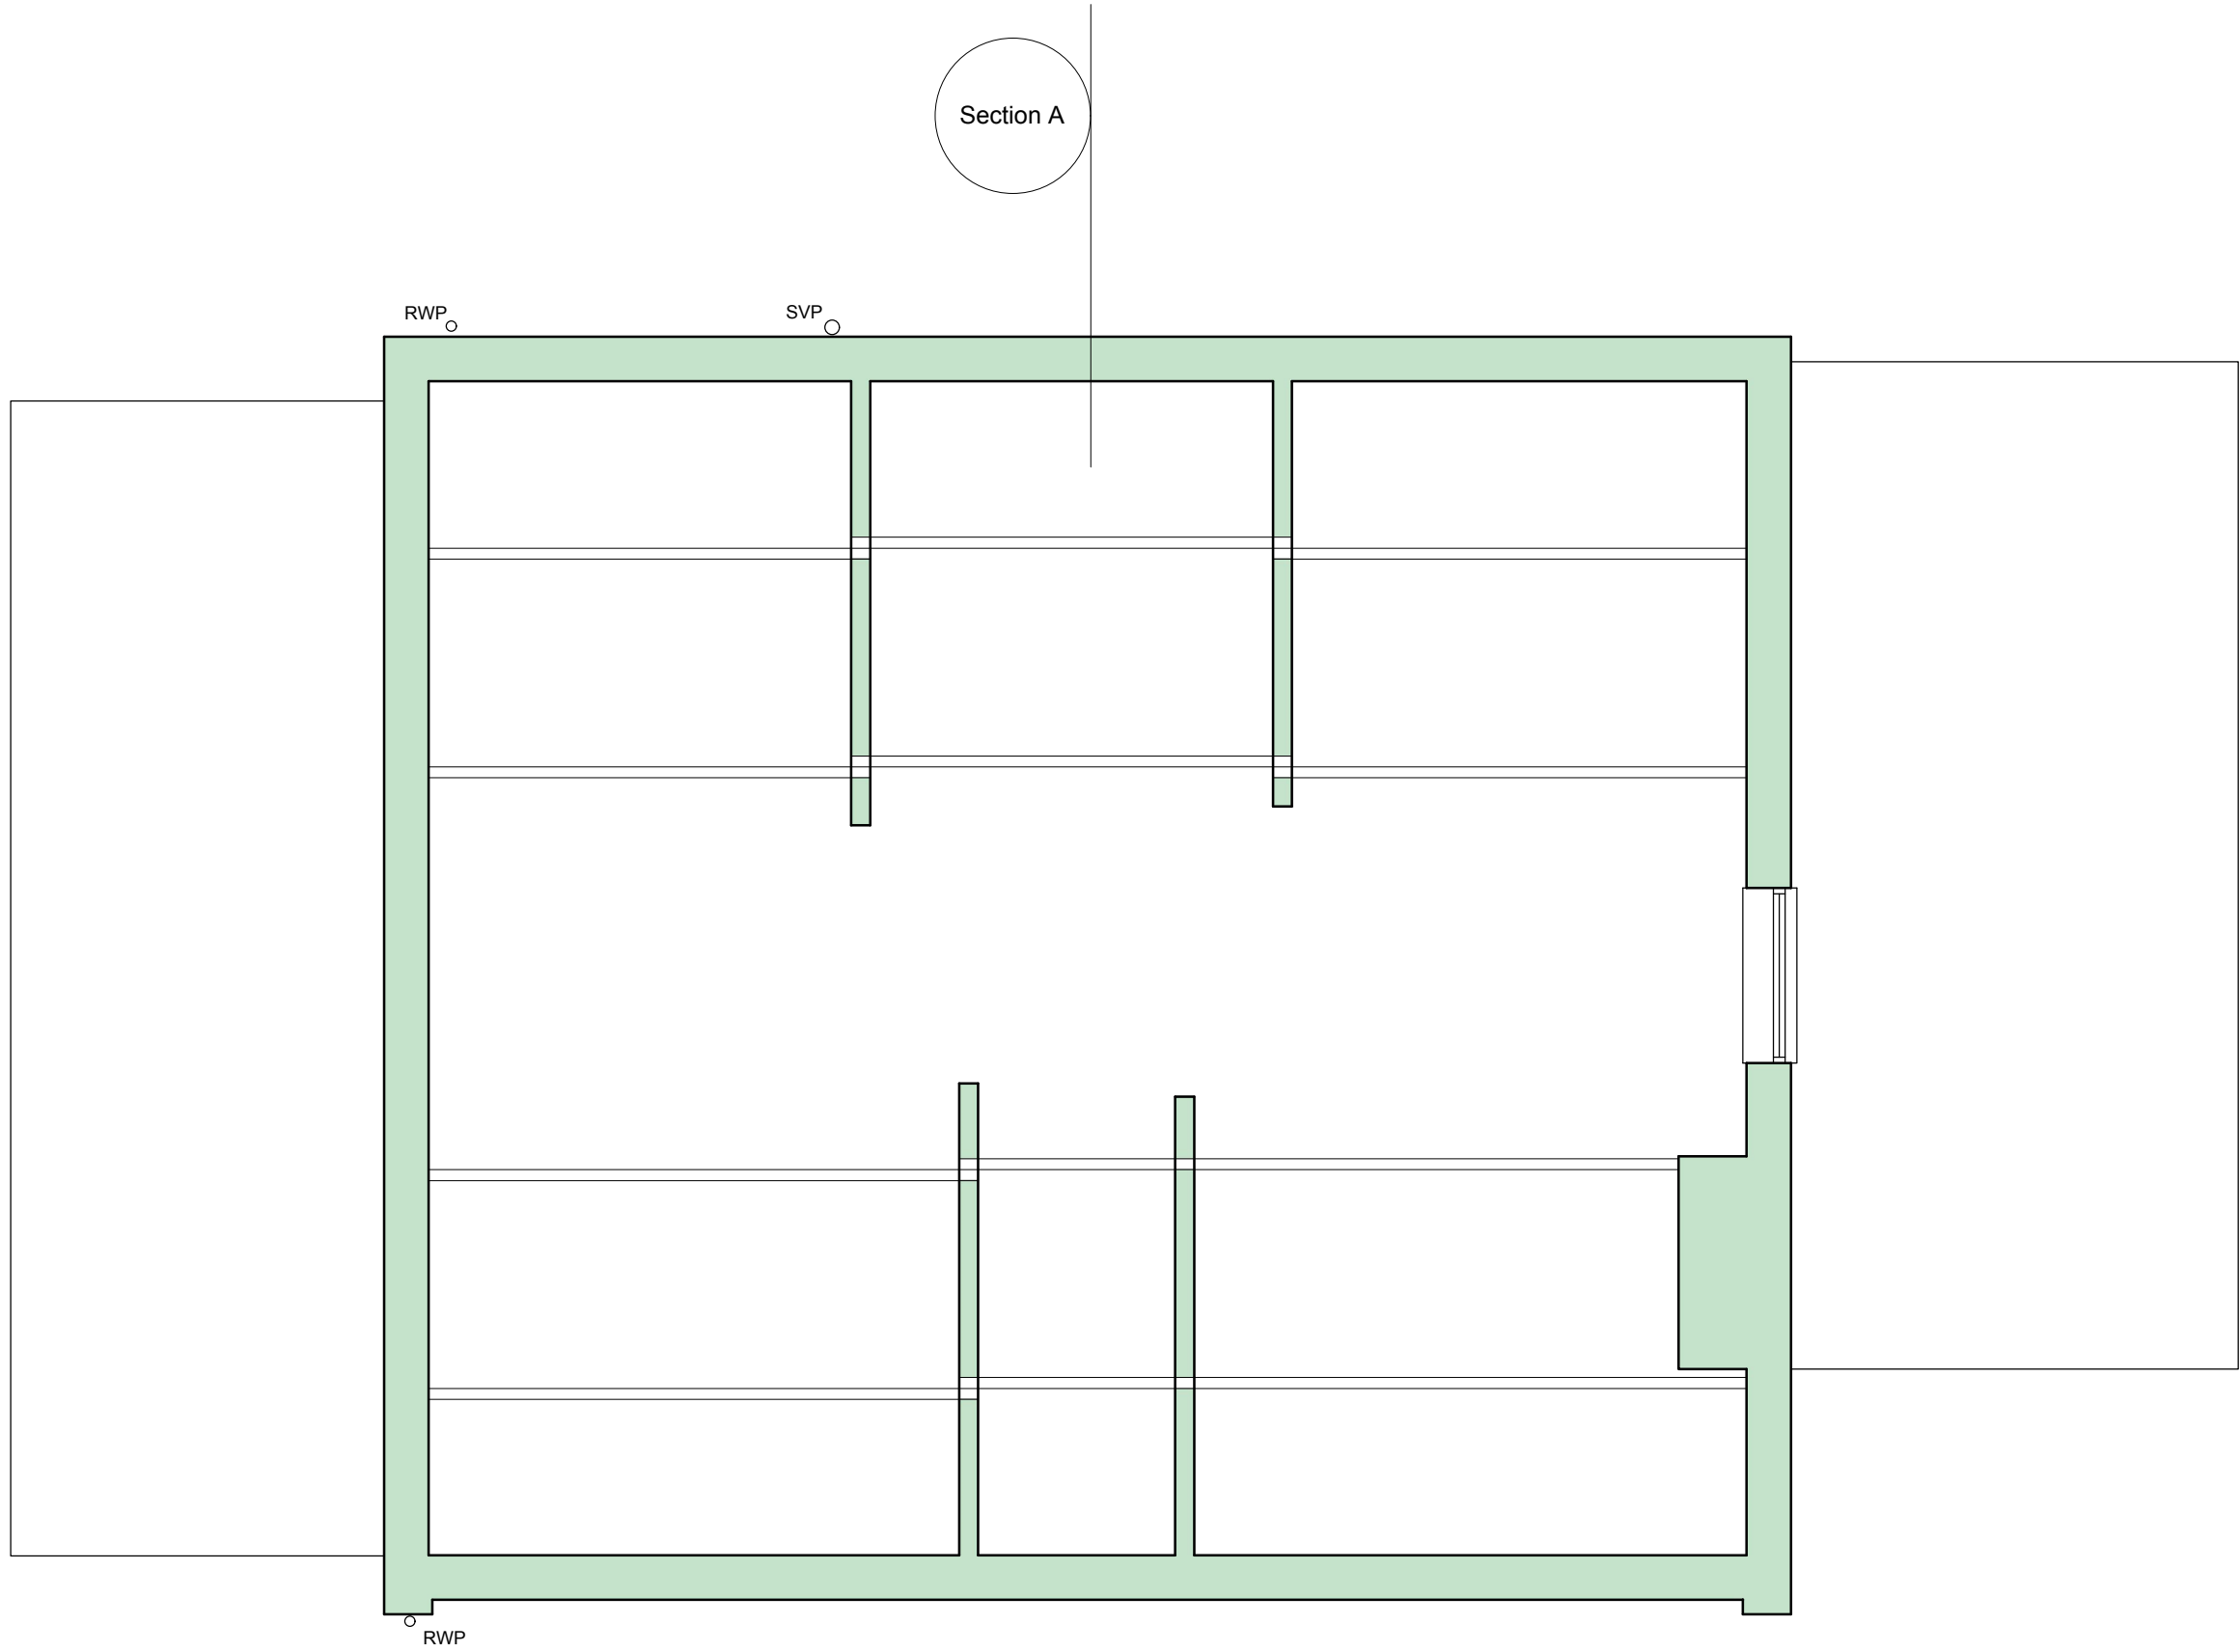


Existing Loft Floor Plan
Scale 1 : 50




Existing South Elevation
Scale 1 : 100

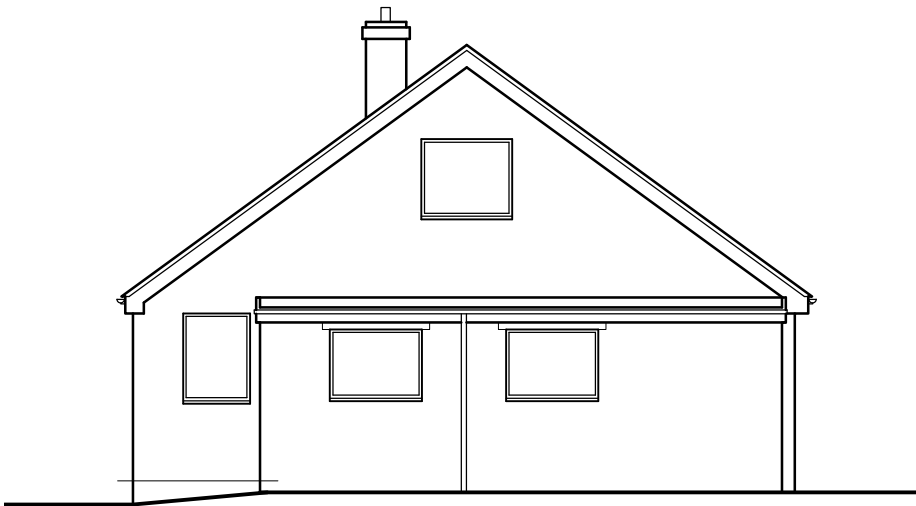

Existing East Elevation
Scale 1 : 100

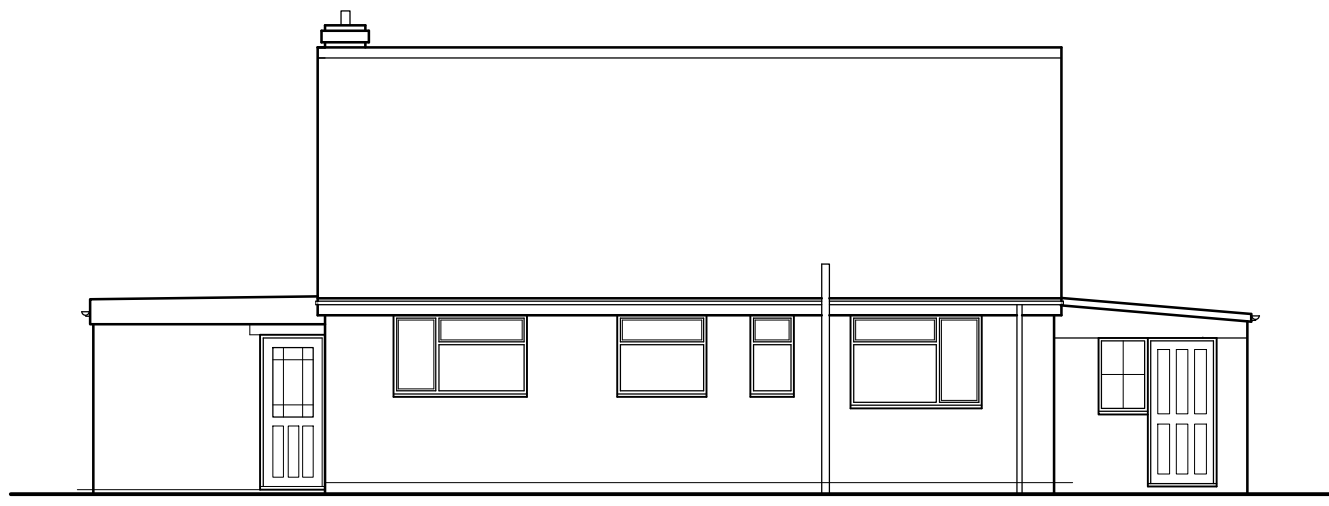


Existing North Elevation
Scale 1 : 100

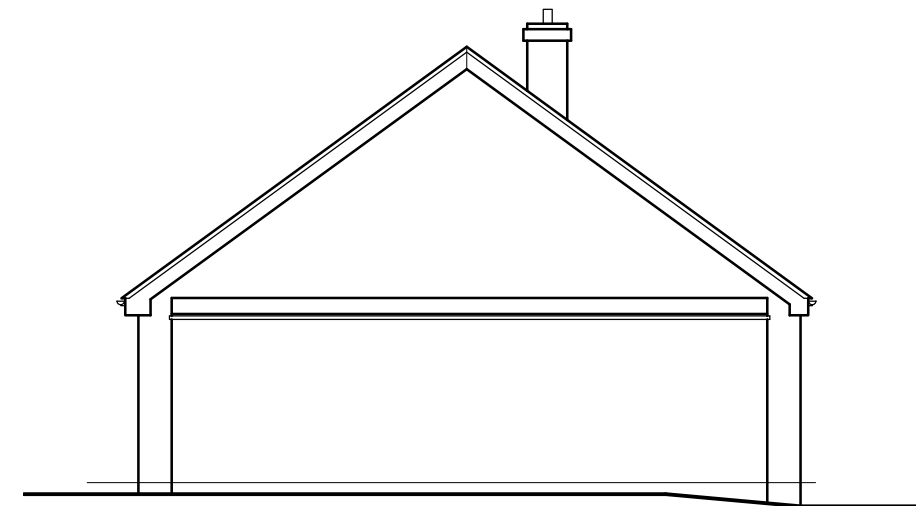

Existing West Elevation
Scale 1 : 100



Existing Roof Plan
Scale 1 : 100

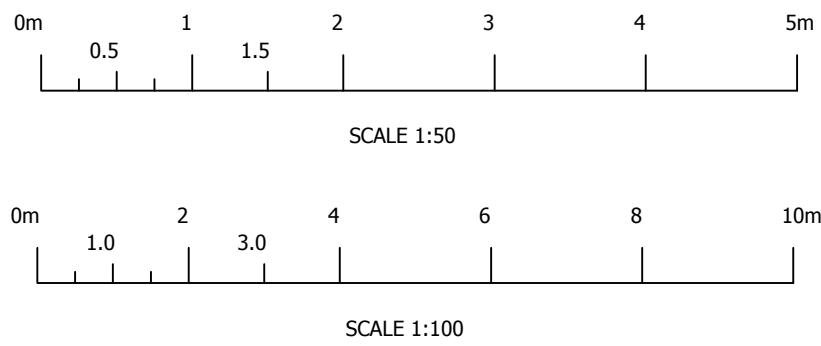

Rev.	Revision Description	Drm		Date
 Startin & Co PROPERTY DESIGN 60 Carter Street, Uttoxeter, Staffordshire, ST14 6EU ☎ 01889 307 454 ✉ info@startinco.com				
Client: Mr & Mrs Spooner Chestnut Corner, Deadmans Green Old Lane Checkley ST10 4NQ				
Title: Proposed Extension and Alterations Existing Plans & Elevations				
Drawn by: AjS		Date: May2021		Index No.:
Scales: As shown, Paper Size A1.				
Drawing No: 2021-040-001				Revision P1