


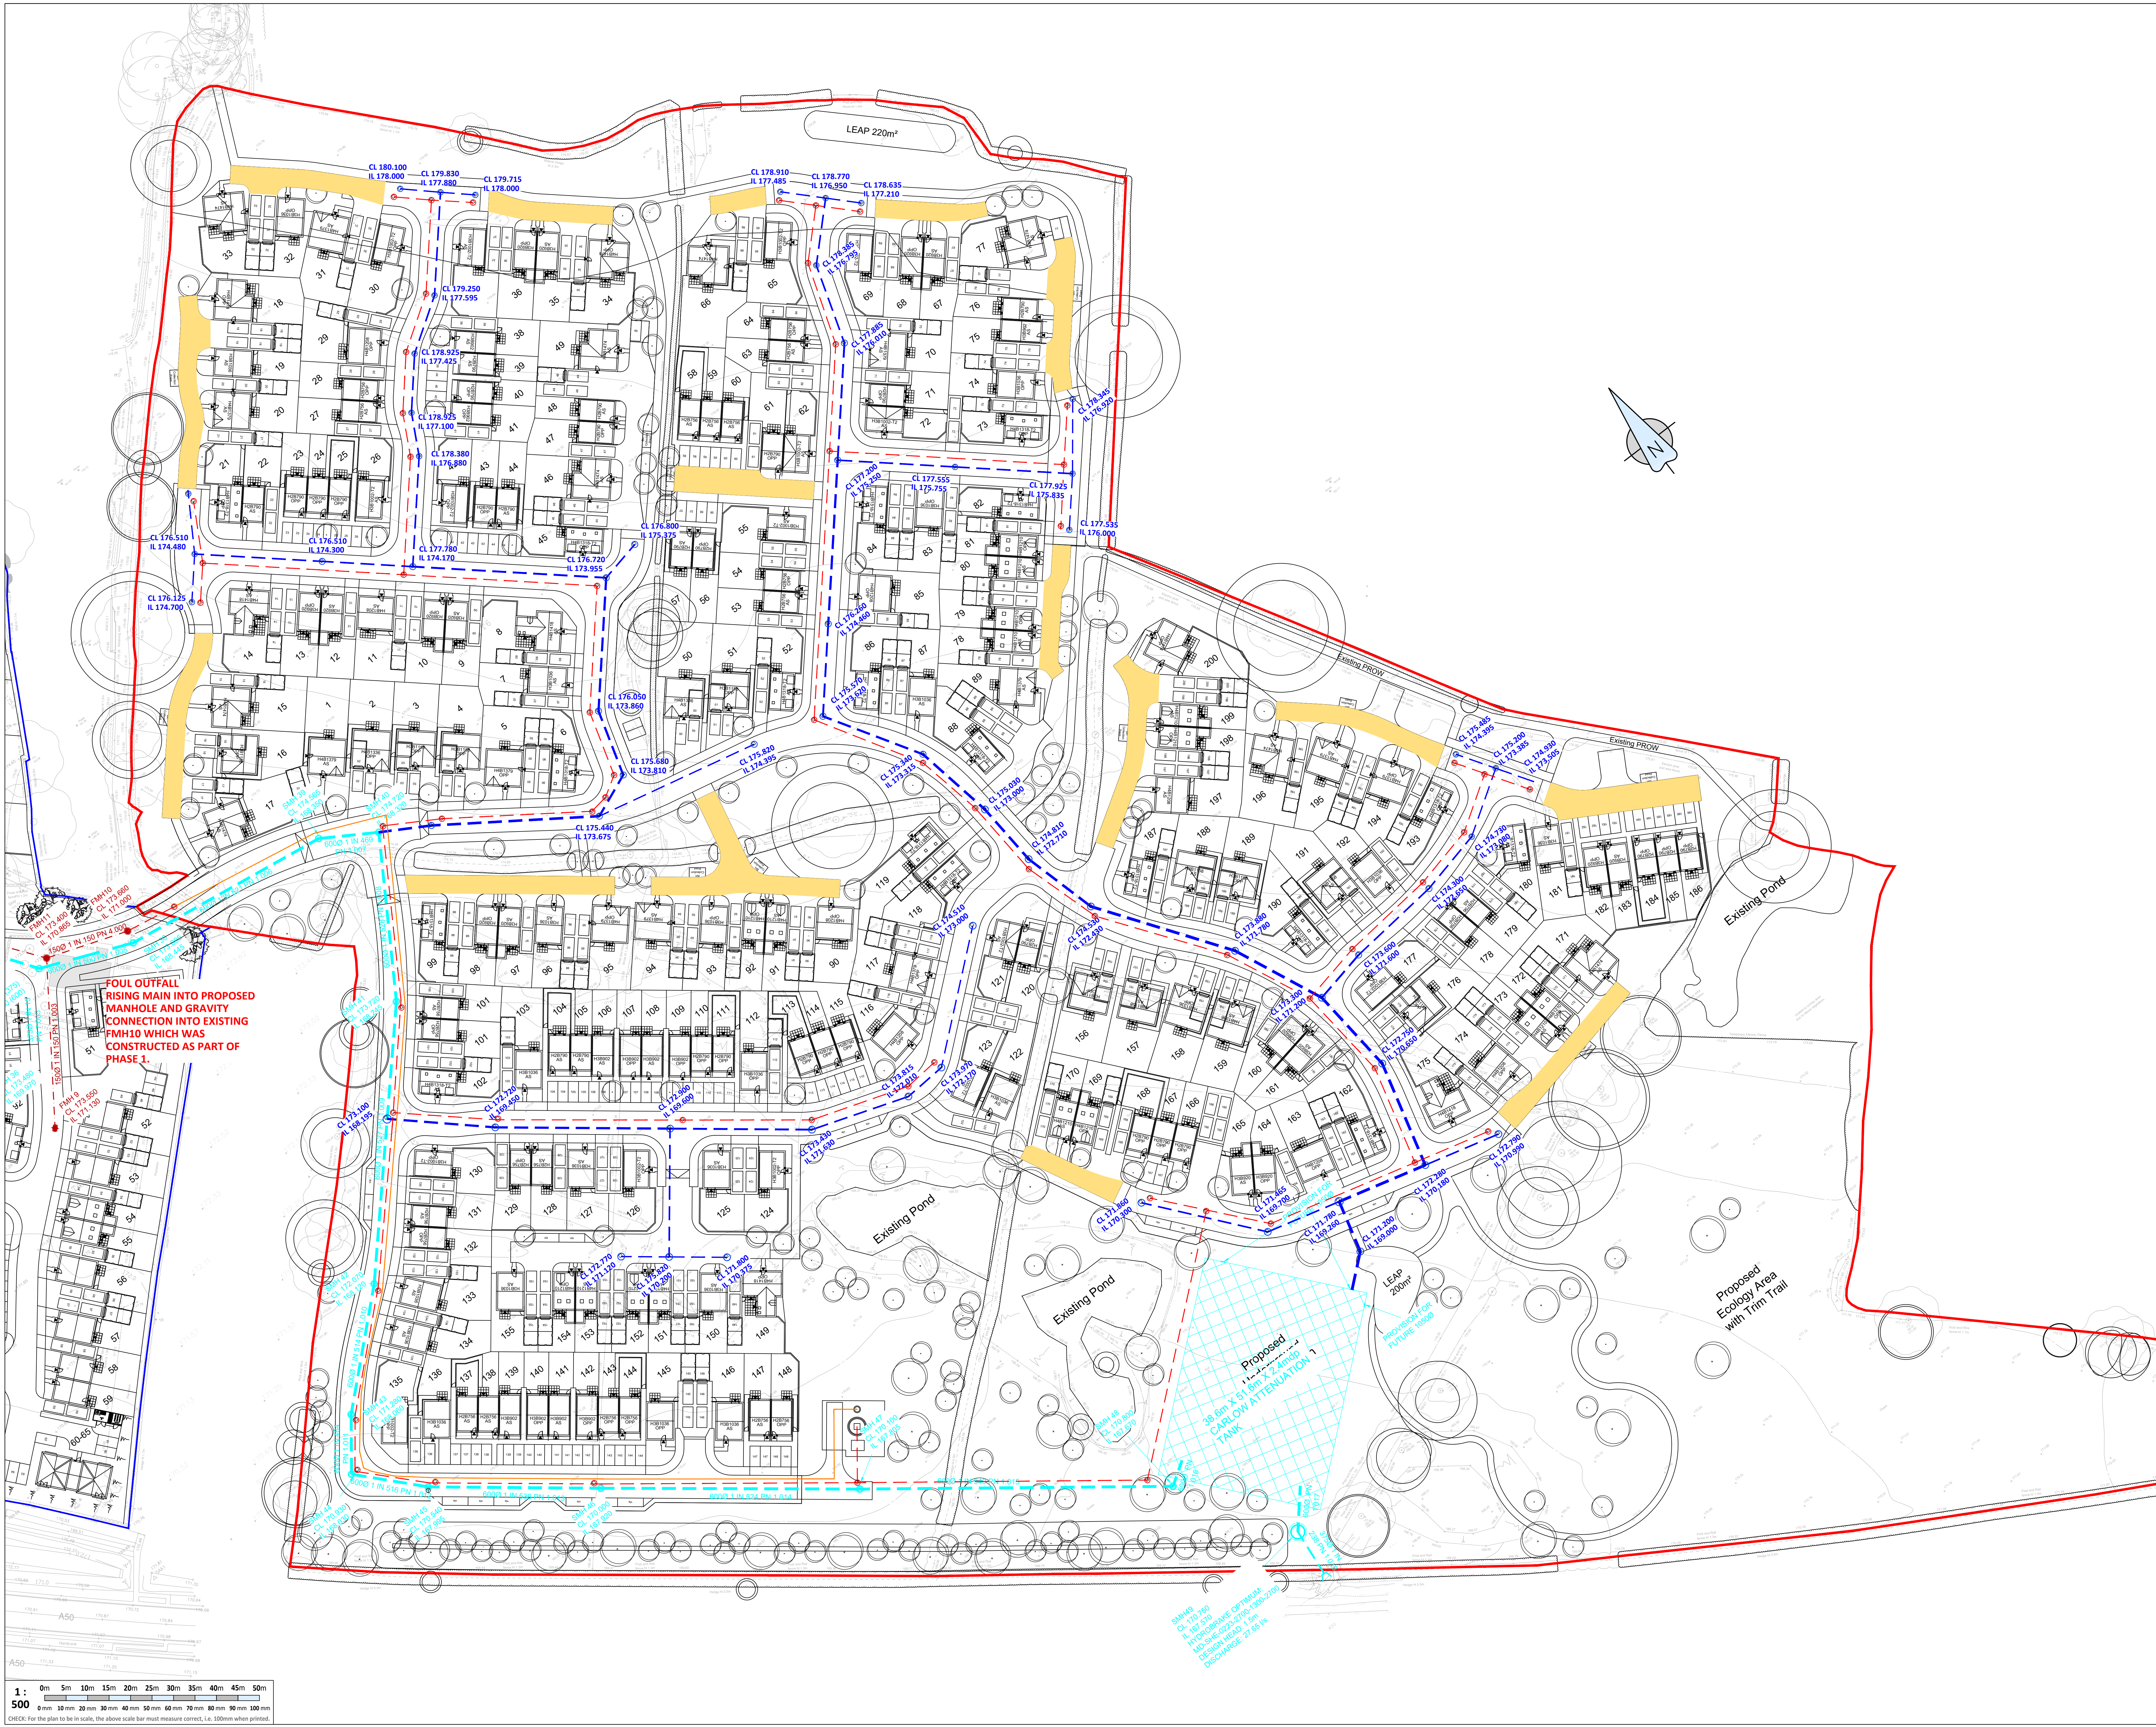

KEY	
EXISTING STORM	
PROPOSED STORM	
EXISTING FOUL	
PROPOSED FOUL	
PROPOSED RISING MAIN	
PROPOSED PERMEABLE PAVING	

FOR PLANNING			
F	23/06/2021	AMENDED TO SUIT PLANNING CONSULTANTS COMMENTS.	JH GL
E	17/06/2021	AMENDED TO SUIT ST MOONEN COMMENTS.	JH GL
D	11/06/2021	SCHEMATIC FOUL DRAINAGE ADDED.	JH GL
C	04/06/2021	LAYOUT UPDATED.	JH GL
B	28/05/2021	UPDATED TO SUIT AMENDED LAYOUT.	JH GL
A	XX/01/2021	UPDATED TO SUIT AMENDED LAYOUT.	JH GL
—	02/12/2020	FIRST ISSUE.	JH GL
Rev	Date	Description	By Chkd

Revision Schedule			
Project Title			
BLYTHE VALE, BLYTHE BRIDGE PHASE 2			
Drawing Title			
SCHEMATIC DRAINAGE PLAN			
R9074 - BML - 21 - XX - DR - C - 104			
Client Project # / Originator / Creation Year / Level / Info Type / Discipline / Drawing #			
Drawn by	JH	Checked by	GL
Date	DEC 2020	Scale @ A0	1 : 500
Project No.	13051	Rev	F
BAYNHAM MEIKLE			
Consulting Structural & Civil Engineers			
8 Meadow Road, Edgbaston, Birmingham B11 8RU			
Tel: 0121 434 4100 Fax: 0121 434 4073 Email: admin@bnp.co.uk			