




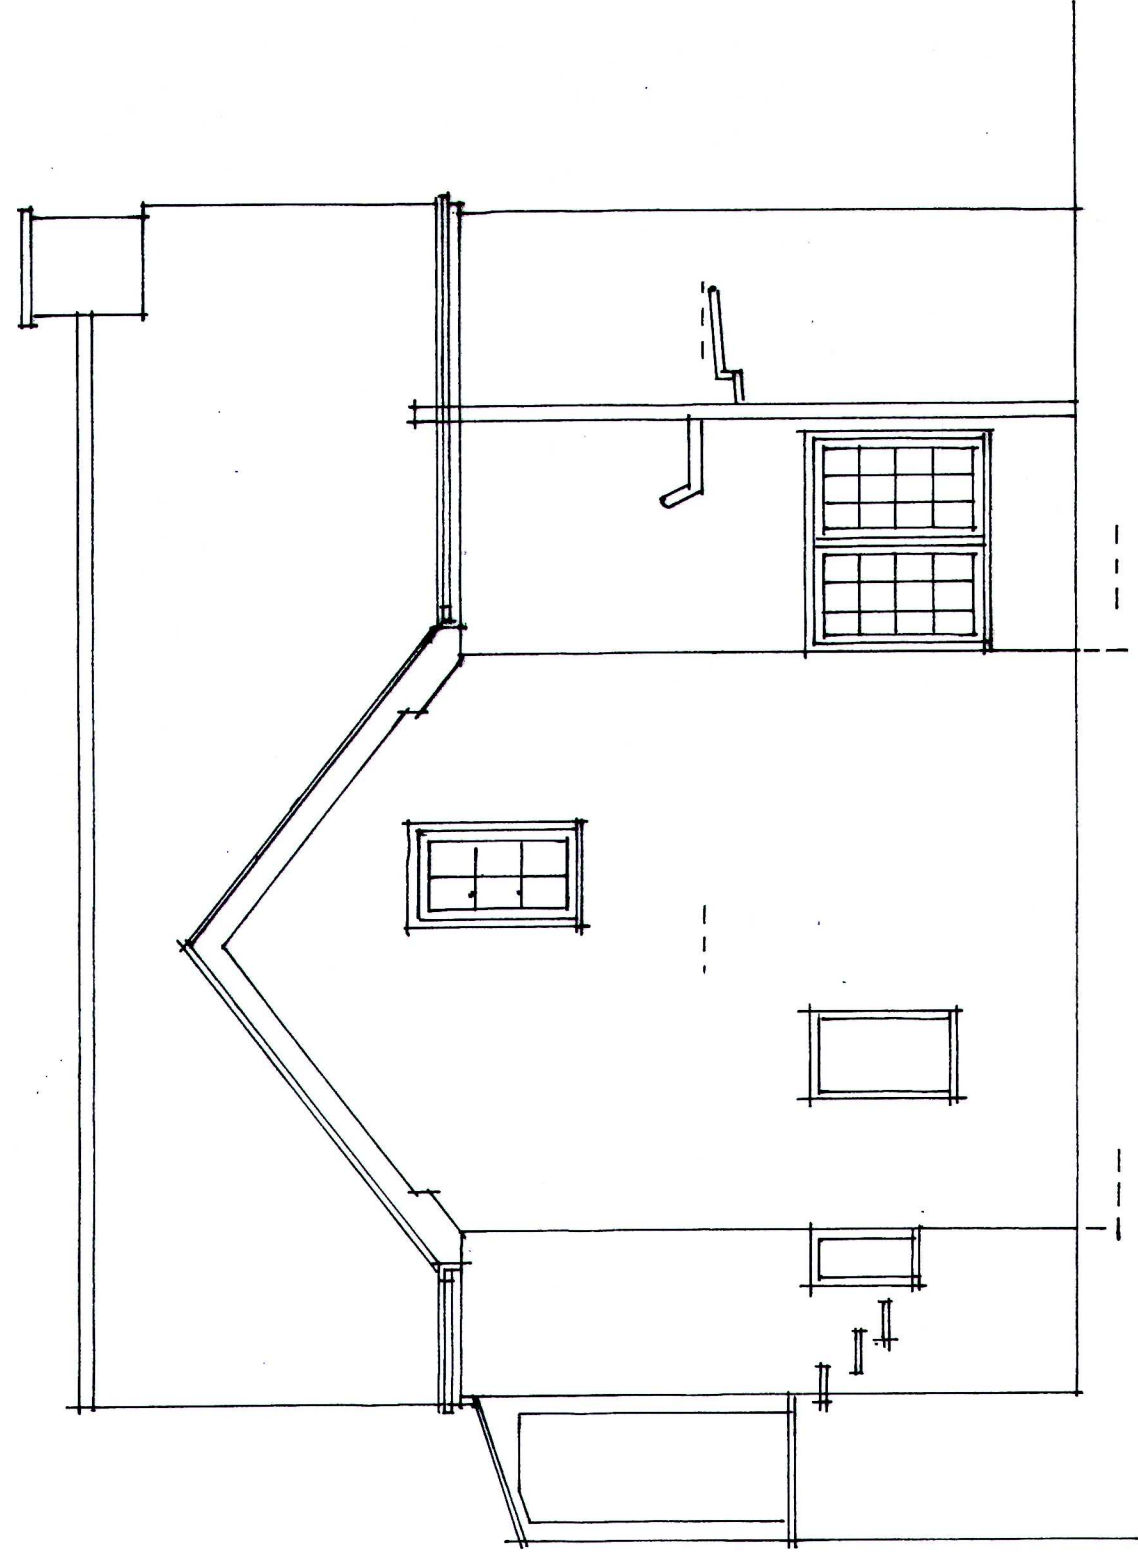


West elevation.

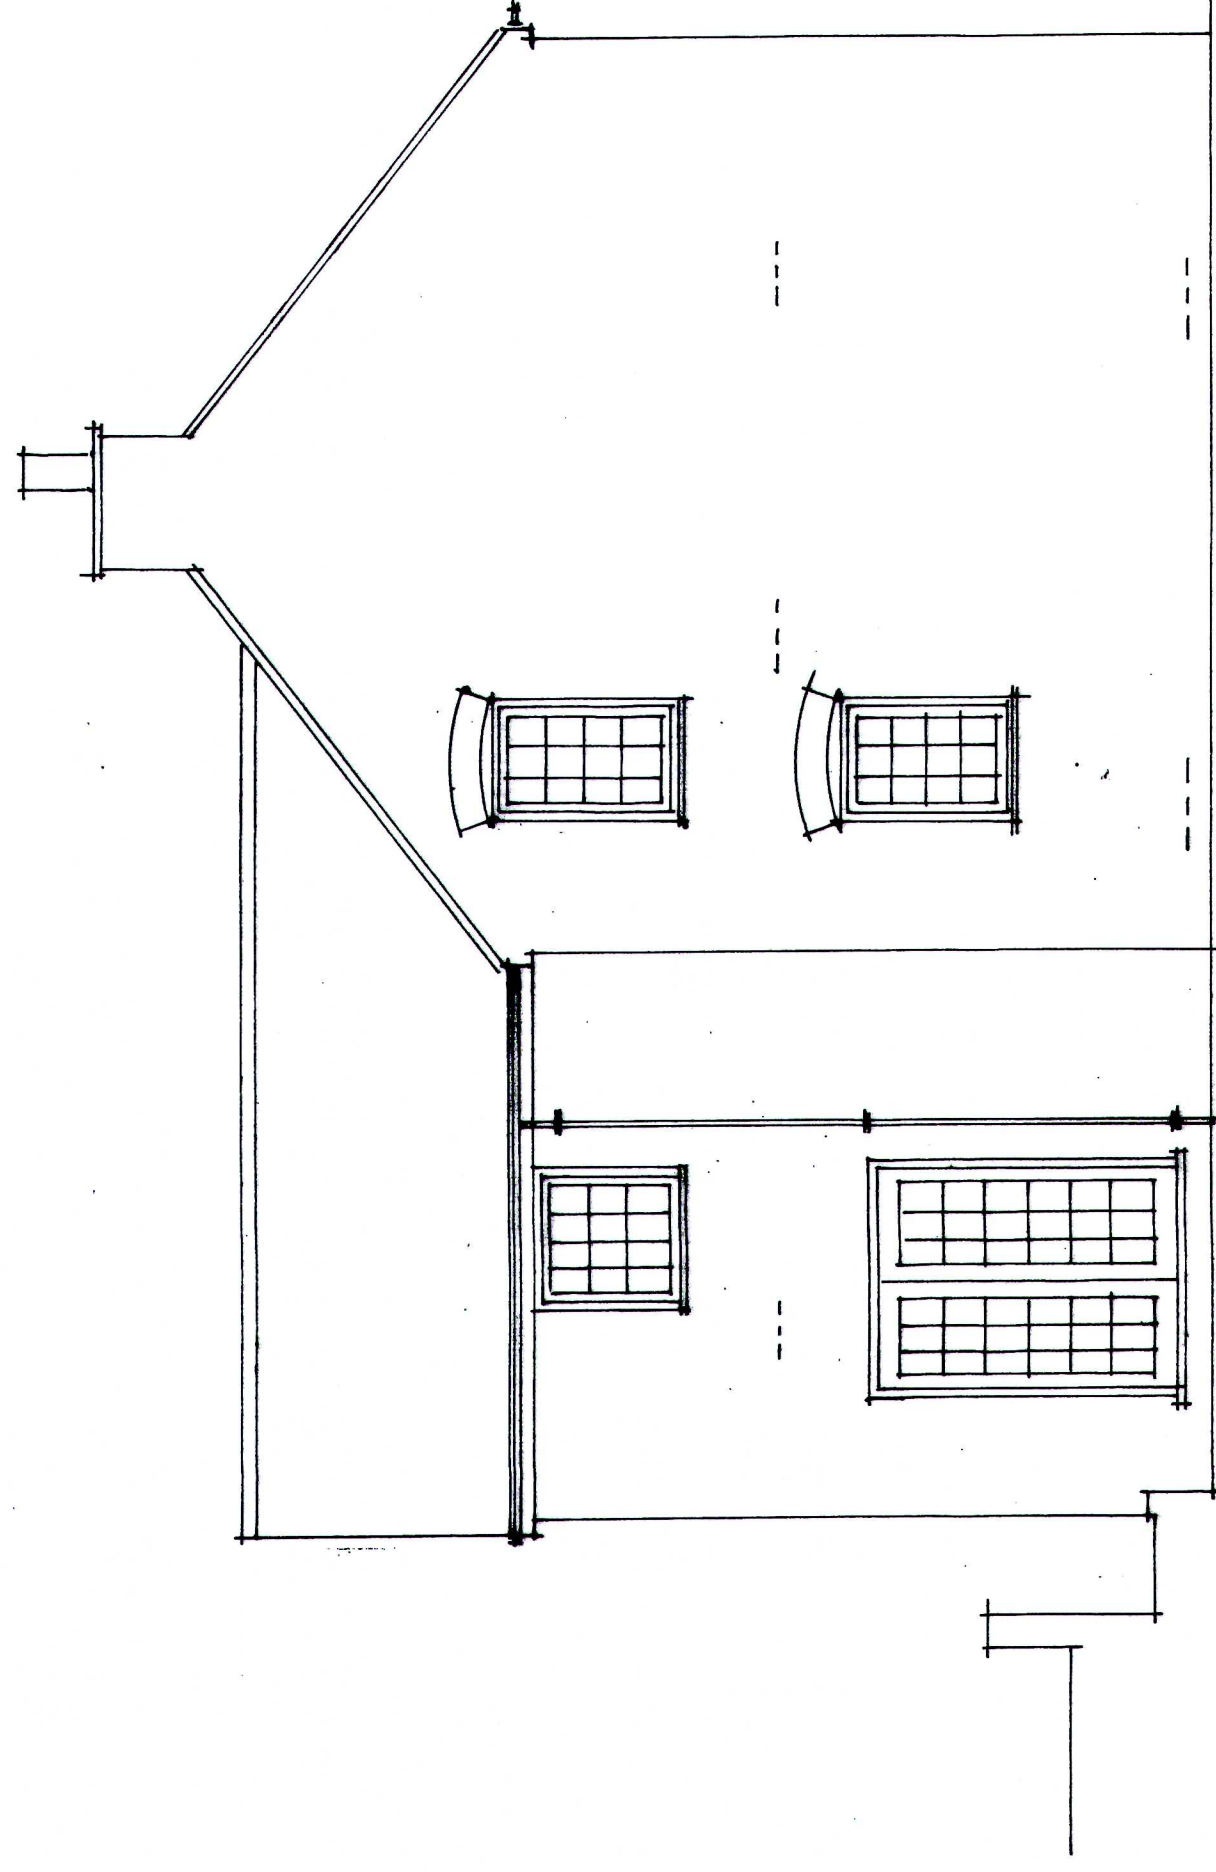


South elevation.

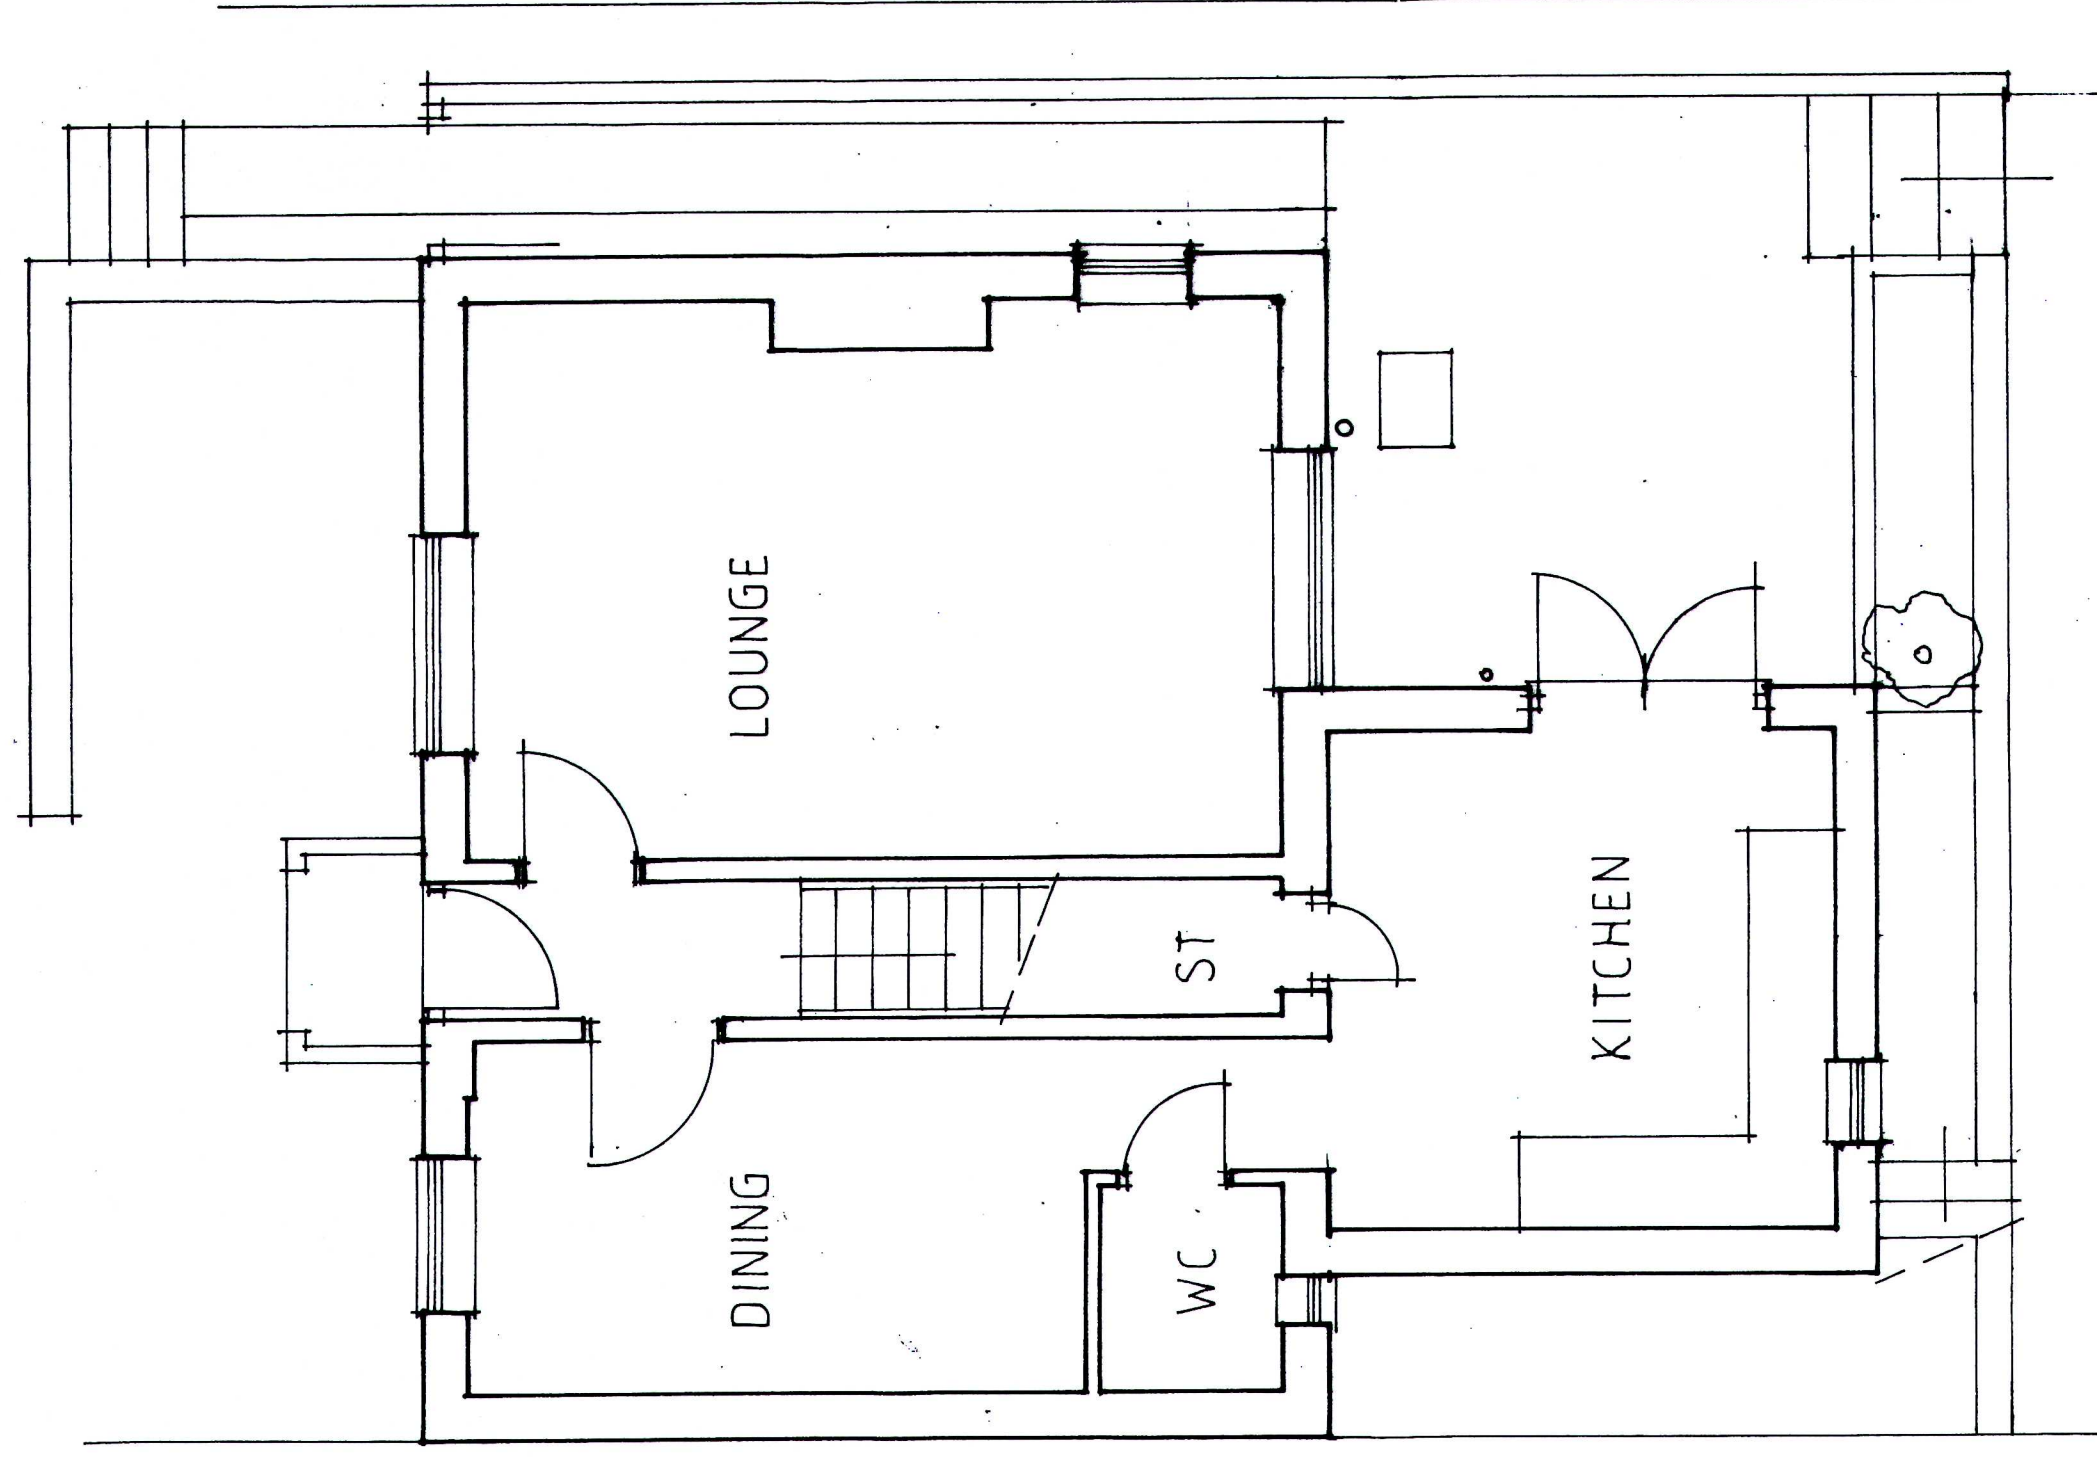

Ground floor plan.

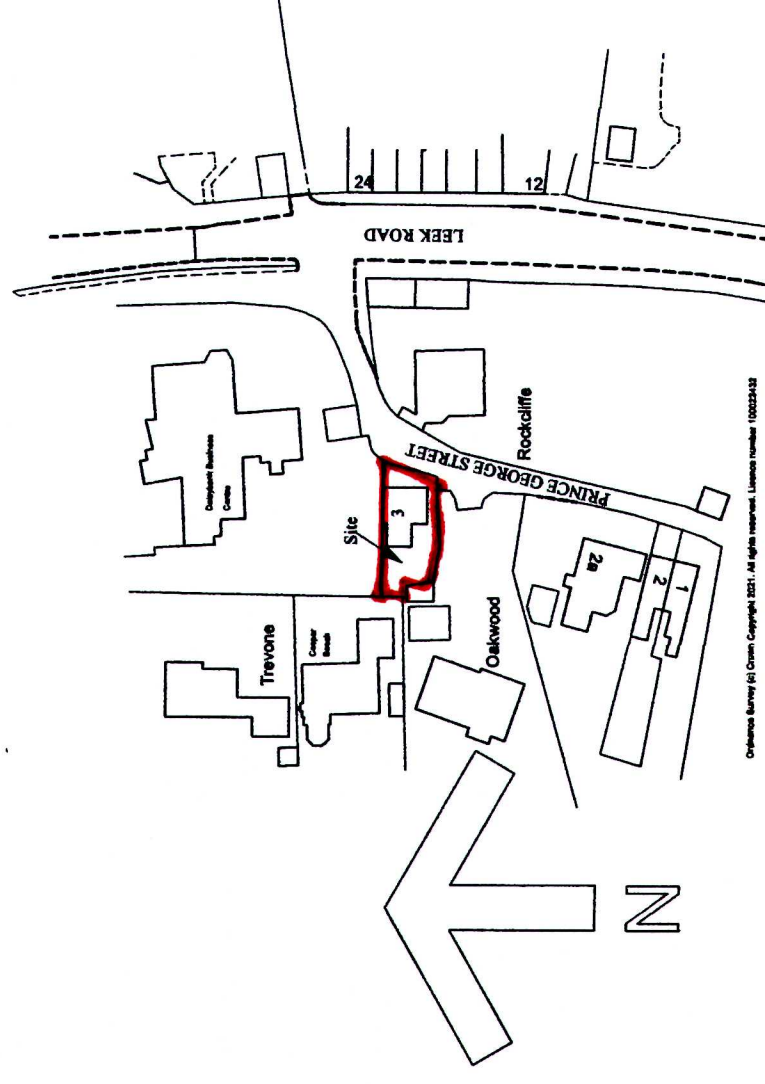

LOCATION PLAN

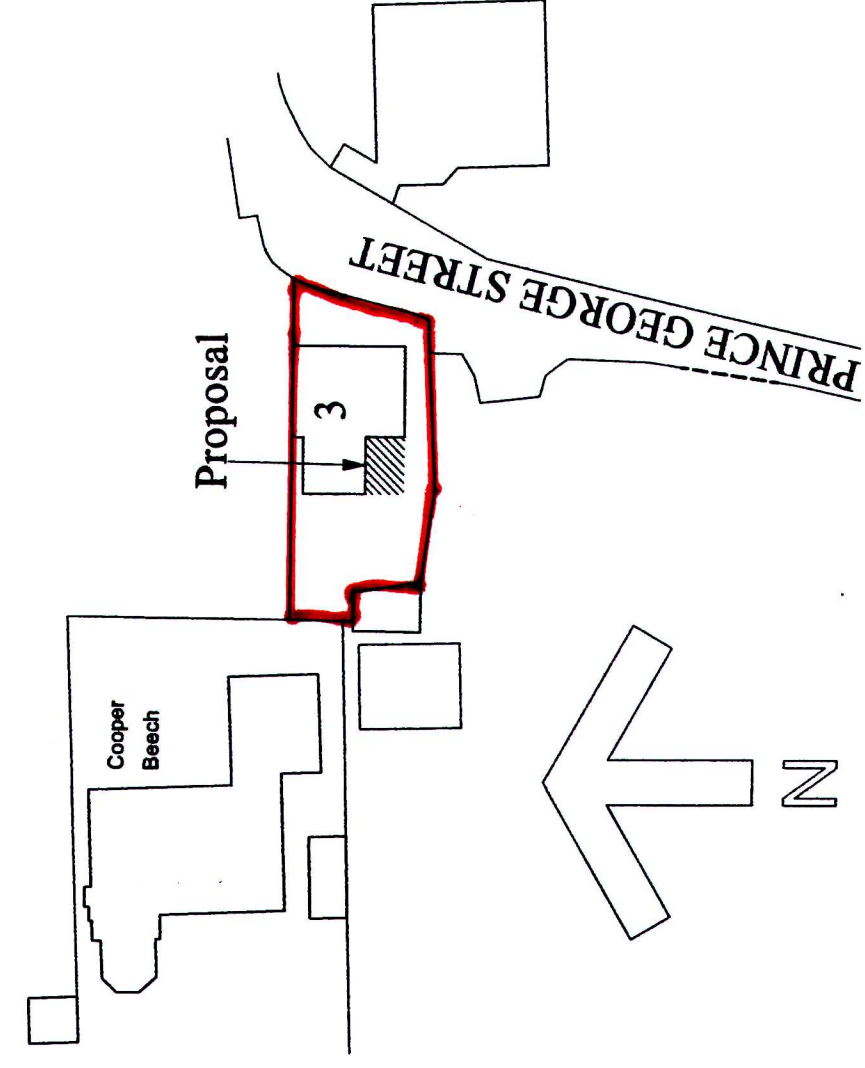

BLOCK PLAN

MR. & MRS. J. MAKIN

DATE June 21

PROPOSED EXTENSION
AT
3, DAISY BANK COTTAGES,
PRINCE GEORGE STREET,
CHEADLE,
STOKE-ON-TRENT. ST10 1HX

SCALES (at A1):
PLAN 1:50
ELEVATIONS 1:50
BLOCK PLAN 1:500
LOCATION PLAN 1:1250

DRAWN BY:
MALCOLM SALES
QUANTITY SURVEYORS, DESIGNERS
& BUILDING COST CONSULTANTS
CHURCHILL SUITE,
LULWORTH HOUSE,
51, HIGH STREET,
CHEADLE, STOKE-ON-TRENT,
STAFFS. ST10 1AR
TEL: 07889 22427
MOB: 07889 22437
E-MAIL: Malcolm.Sales@salesqs.co.uk

AS EXISTING

FOR PLANNING AND
BUILDING REGULATION
APPLICATIONS

DRAWING NR. 2105/1301