



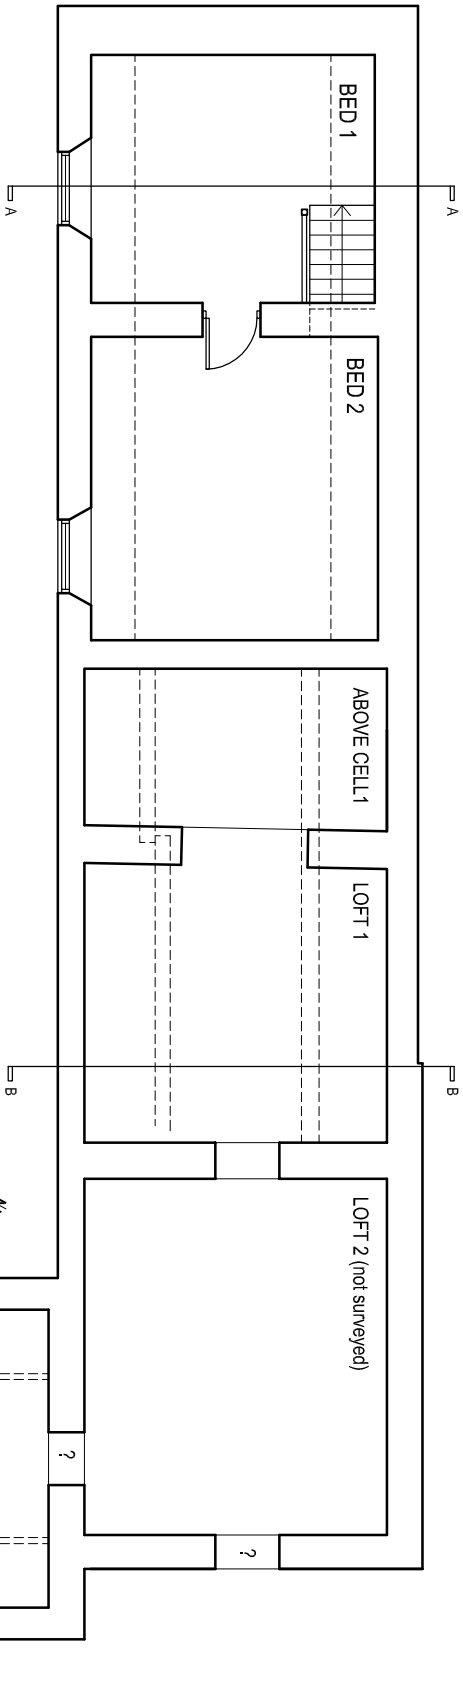

FIRST FLOOR PLAN

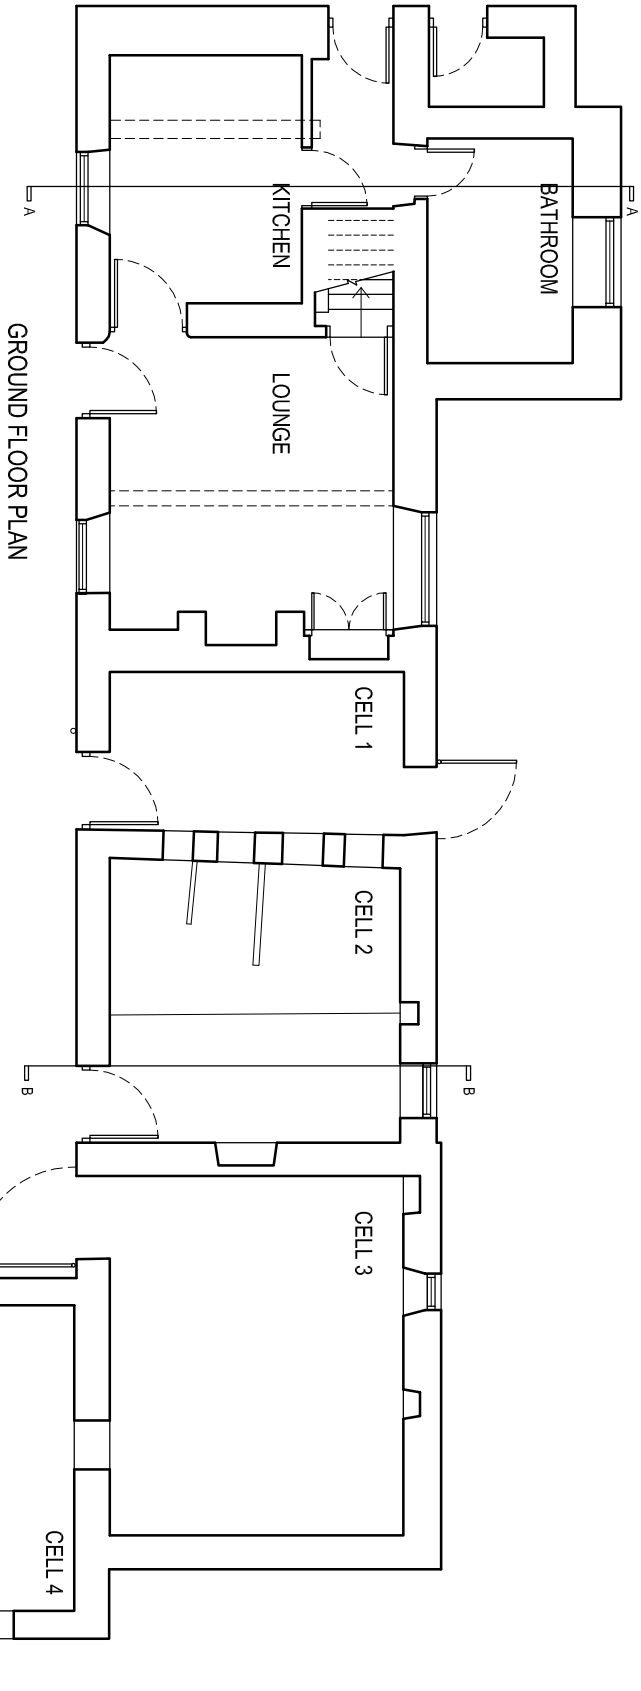

GROUND FLOOR PLAN



Revisions	
1.	.
2.	.

job	Charles Knowle Farm Barn Conversion and alterations to House		
title	Floor Plans as Existing		
date	scale	drawn by	dwg. no.
07.10.20	1/100 @ A3	RA	CKF-01
			rev.
			.