




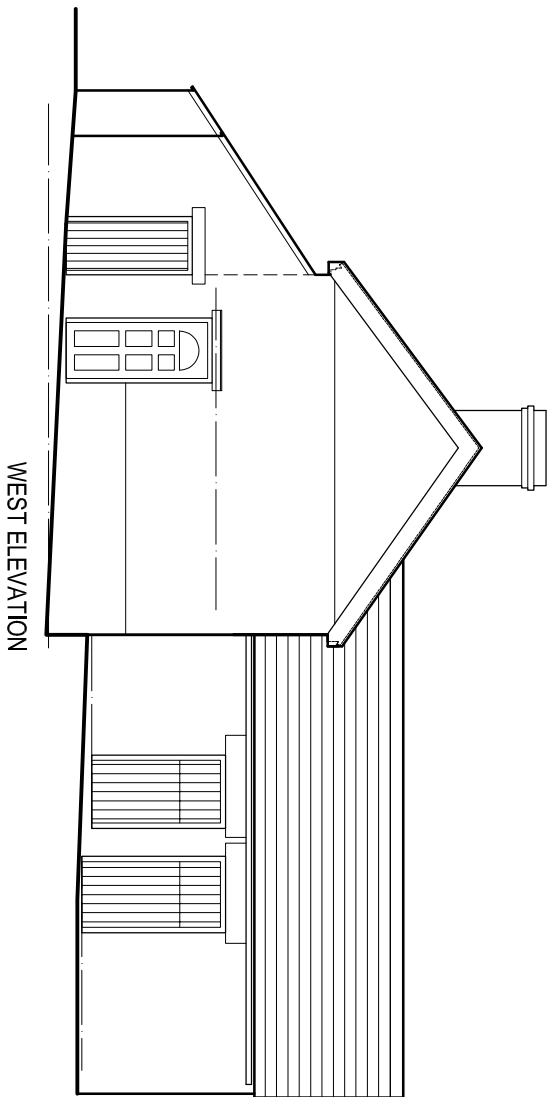


WEST ELEVATION

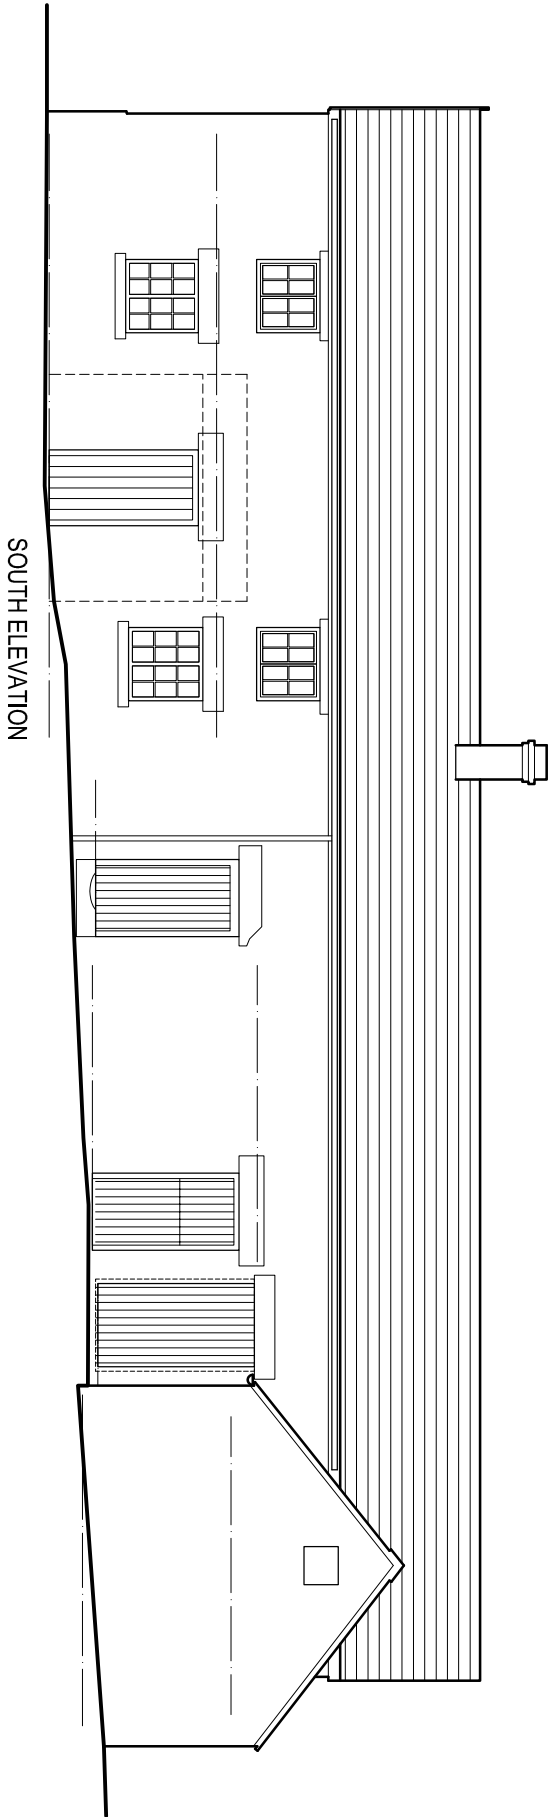

SOUTH ELEVATION

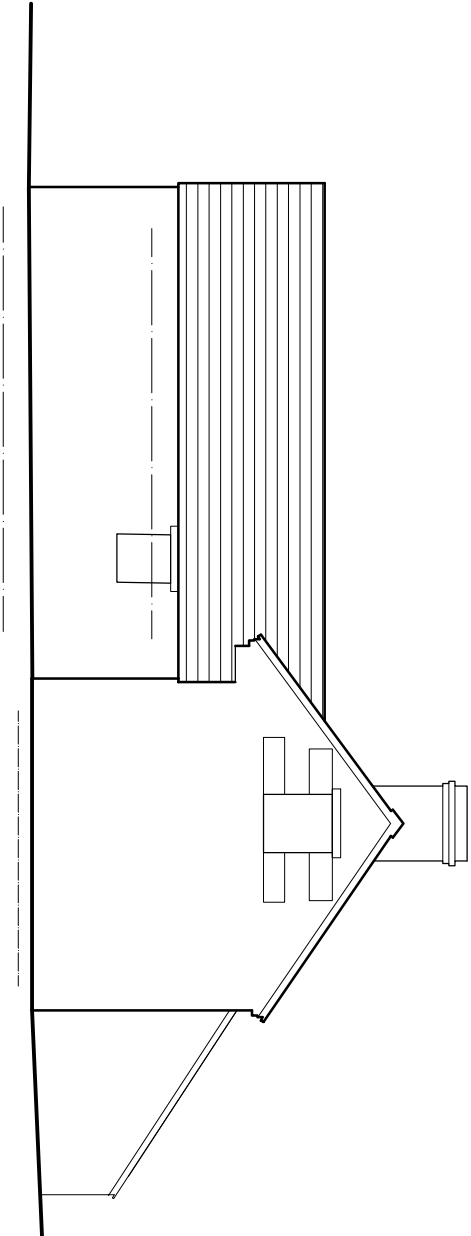


EAST ELEVATION

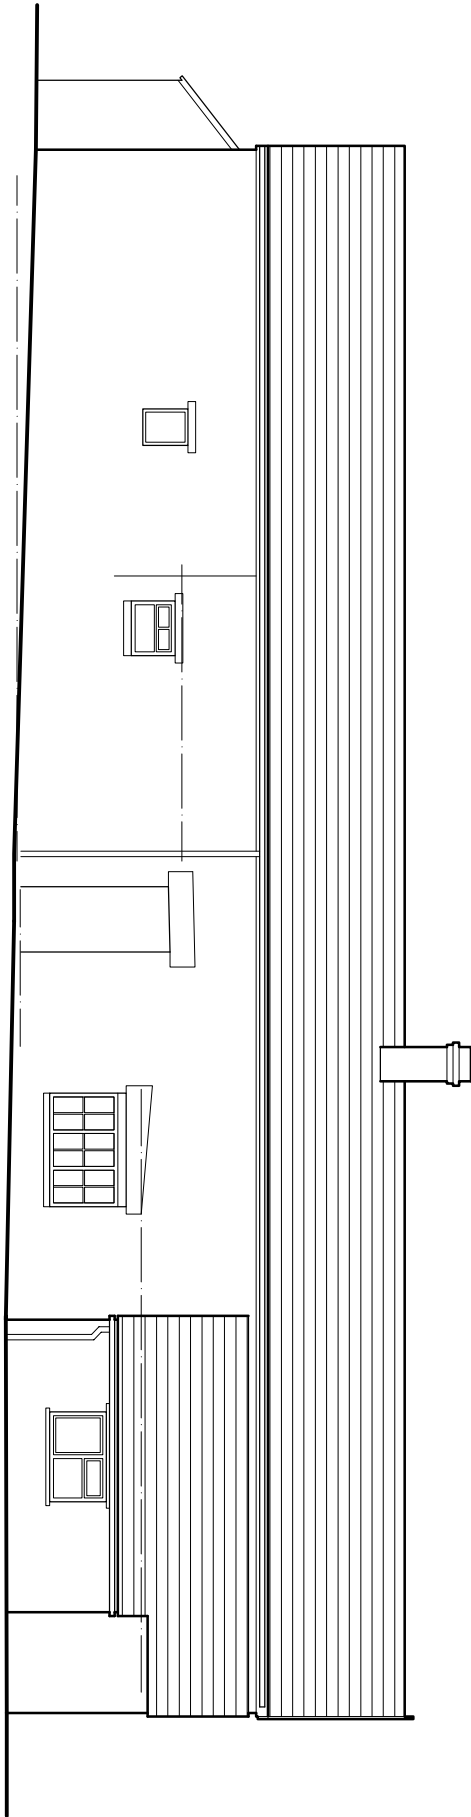


NORTH ELEVATION




Revisions		28.05.21
A	minor revisions	

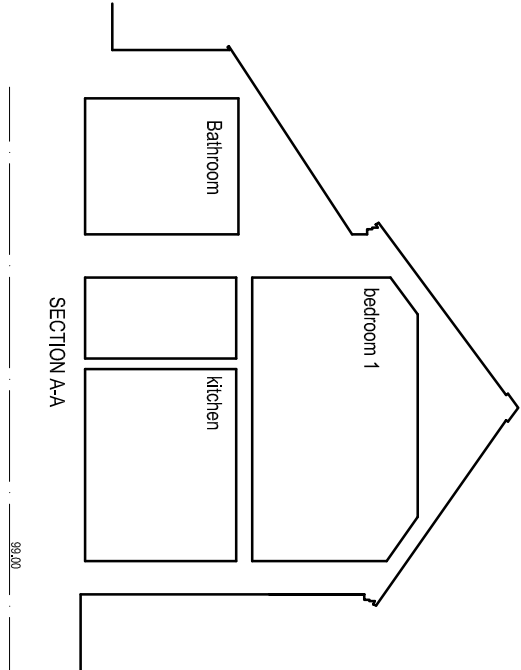

SECTION A-A

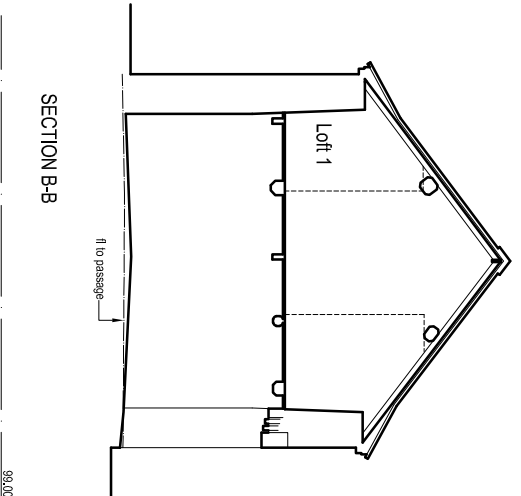

SECTION B-B

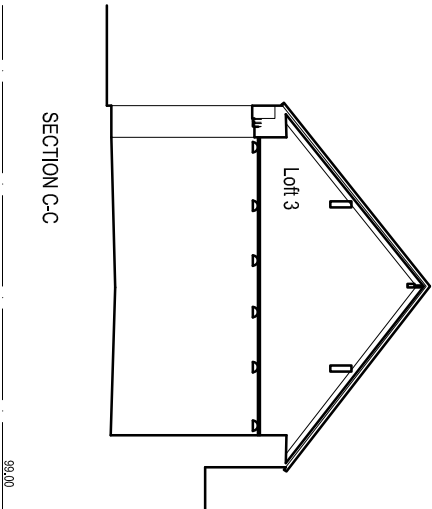

SECTION C-C

job	Charles Knowle Farm Barn Conversion and alterations to House				
title	Elevations and Sections as Existing				
date	scale	drawn by	dwg. no.	rev.	
07.10.20	1/100 @ A3	RA	CKF-02	A	
Ian Ankers architecture					
Building and Design Consultants					
Ryecroft Farm, Rushton Spencer, Macclesfield, SK11 0RP					
t 01260 546944					
e ross@ianankers.co.uk					
w www.ianankers.co.uk					