


all new windows and doors to be timber in heritage colours
all new windows and doors to recessed min 180mm from external face

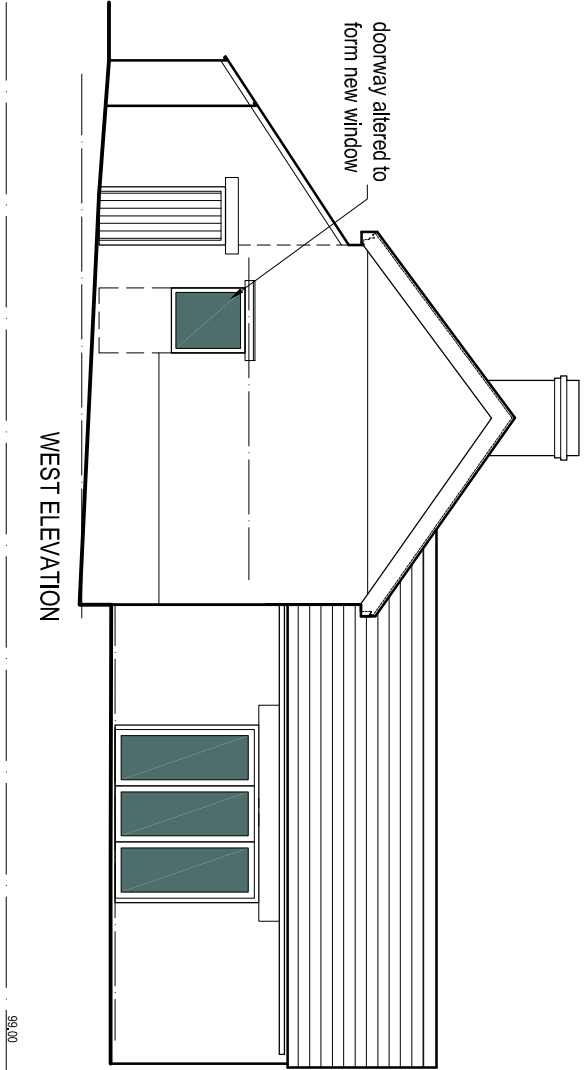


WEST ELEVATION

99.00




SOUTH ELEVATION

99.00

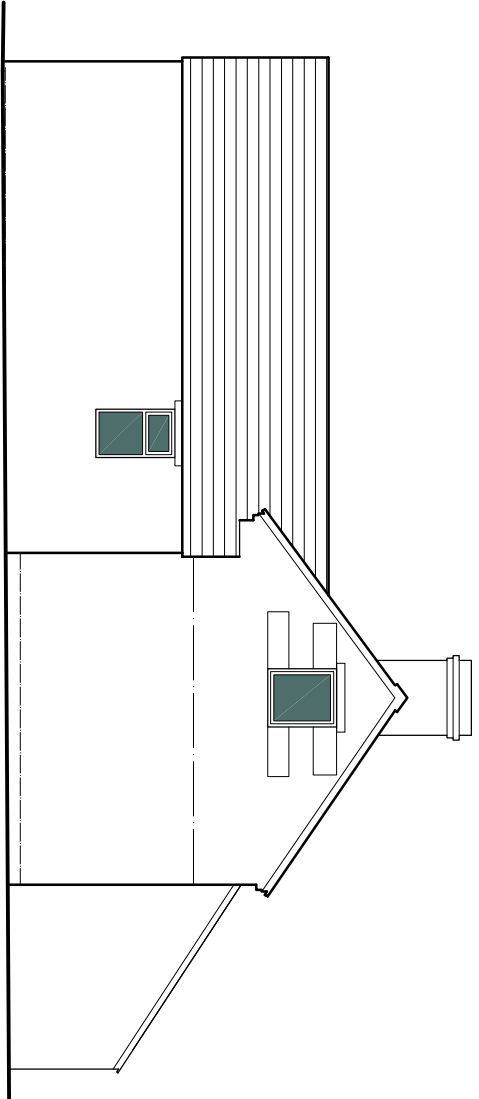

EAST ELEVATION

99.00

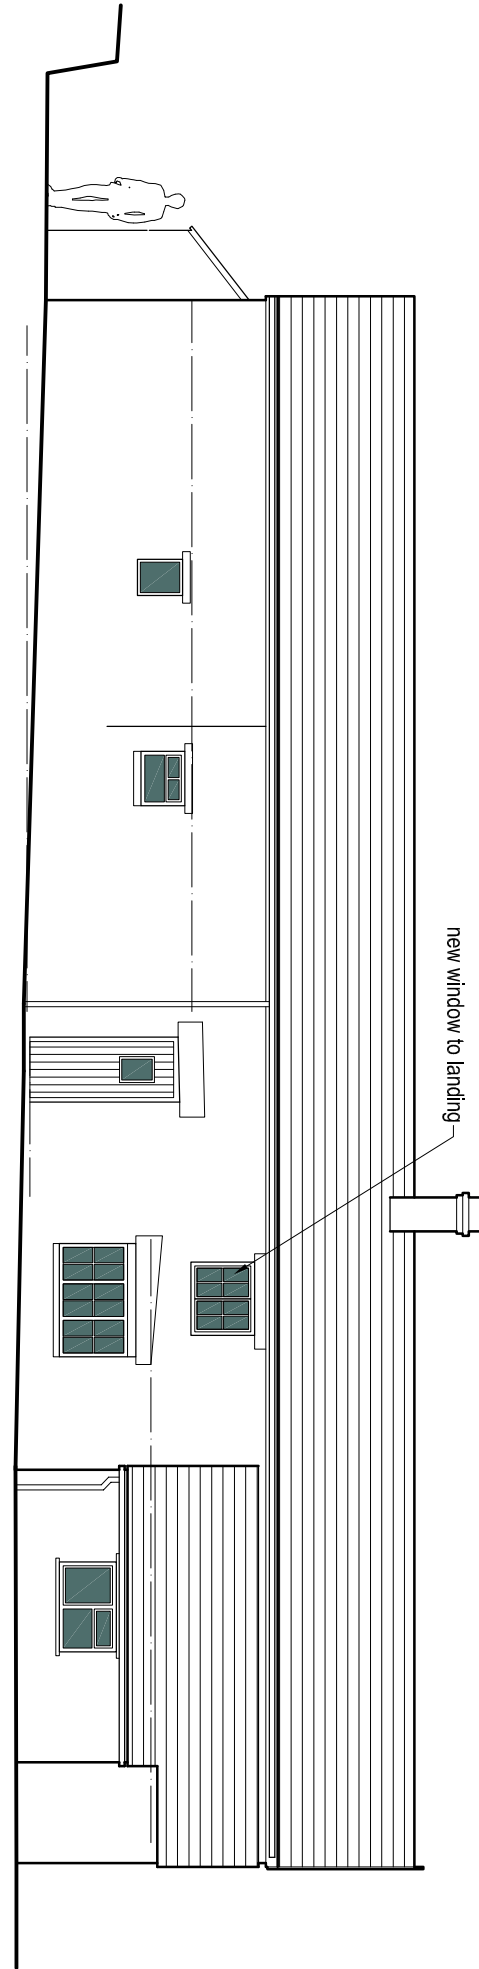

NORTH ELEVATION

99.00




Revisions

A | Minor Revisions


21.06.21

HATCH KEY			
	existing structure		
	proposed structure		
	insulation zone		

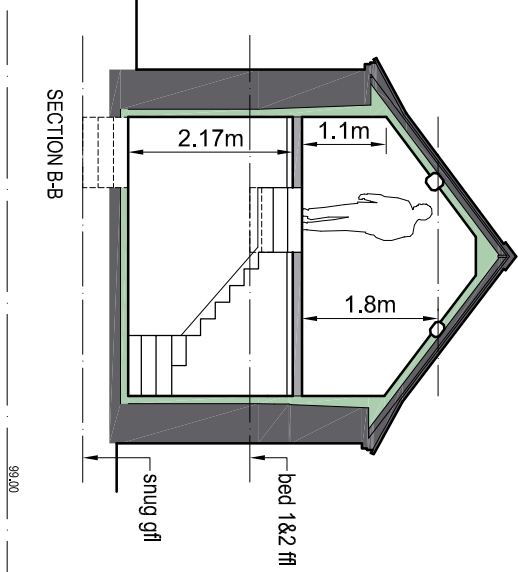

SECTION B-B

99.00

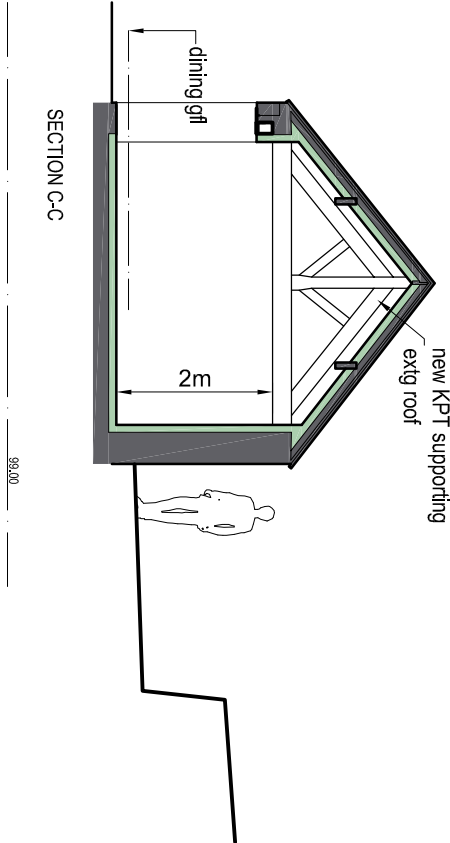

SECTION C-C

99.00

job	Charles Knowle Farm Barn Conversion and alterations to House				
title	Elevations and Sections B & C as Proposed				
date	scale	drawn by	dwg. no.	rev.	
07.10.20	1/100 @ A3	RA	CKF-05	A	

Ian Ankers architecture
Building and Design Consultants
Ryecroft Farm, Rushton Spencer, Macclesfield, SK11 0RP
t 01260 546944
e ross@ianankers.co.uk
w www.ianankers.co.uk