


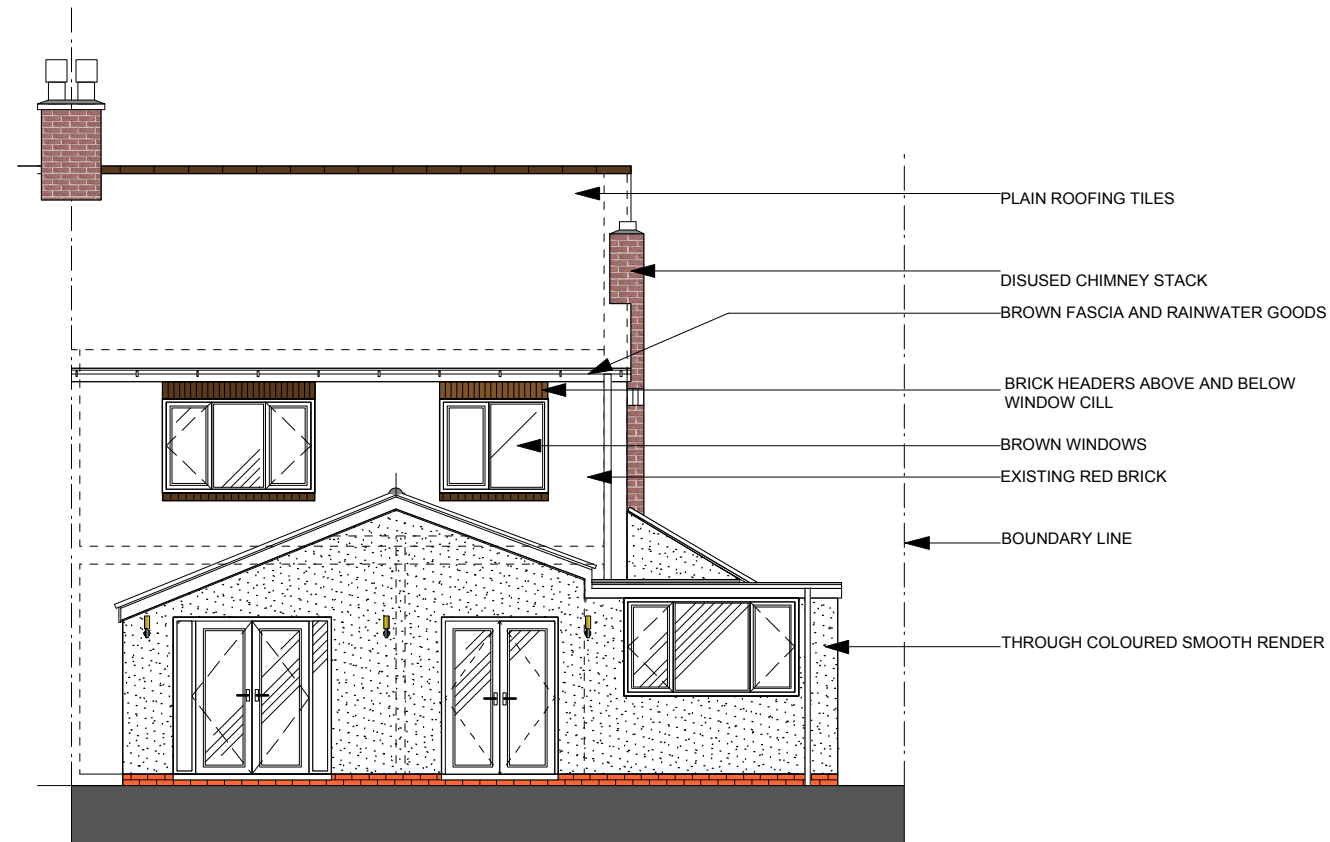

EXISTING REAR ELEVATION SCALE 1;100



EXISTING SIDE ELEVATION SCALE 1;100



| REV | Drawn | Notes | Date |
|-----|-------|-------|------|
|-----|-------|-------|------|

1041 .AL(0) 03



Client: Mr and Mrs A Johnson

Project: Proposed Two storey Extension  
and garden Room at 177 Ash bank  
road Werrington Stoke on Trent  
ST2 9DX

Drawing: EXISTING ELEVATIONS

Scale: 1:100 @ A3

Date: JAN 2018

Drawn: LJD Checked: