


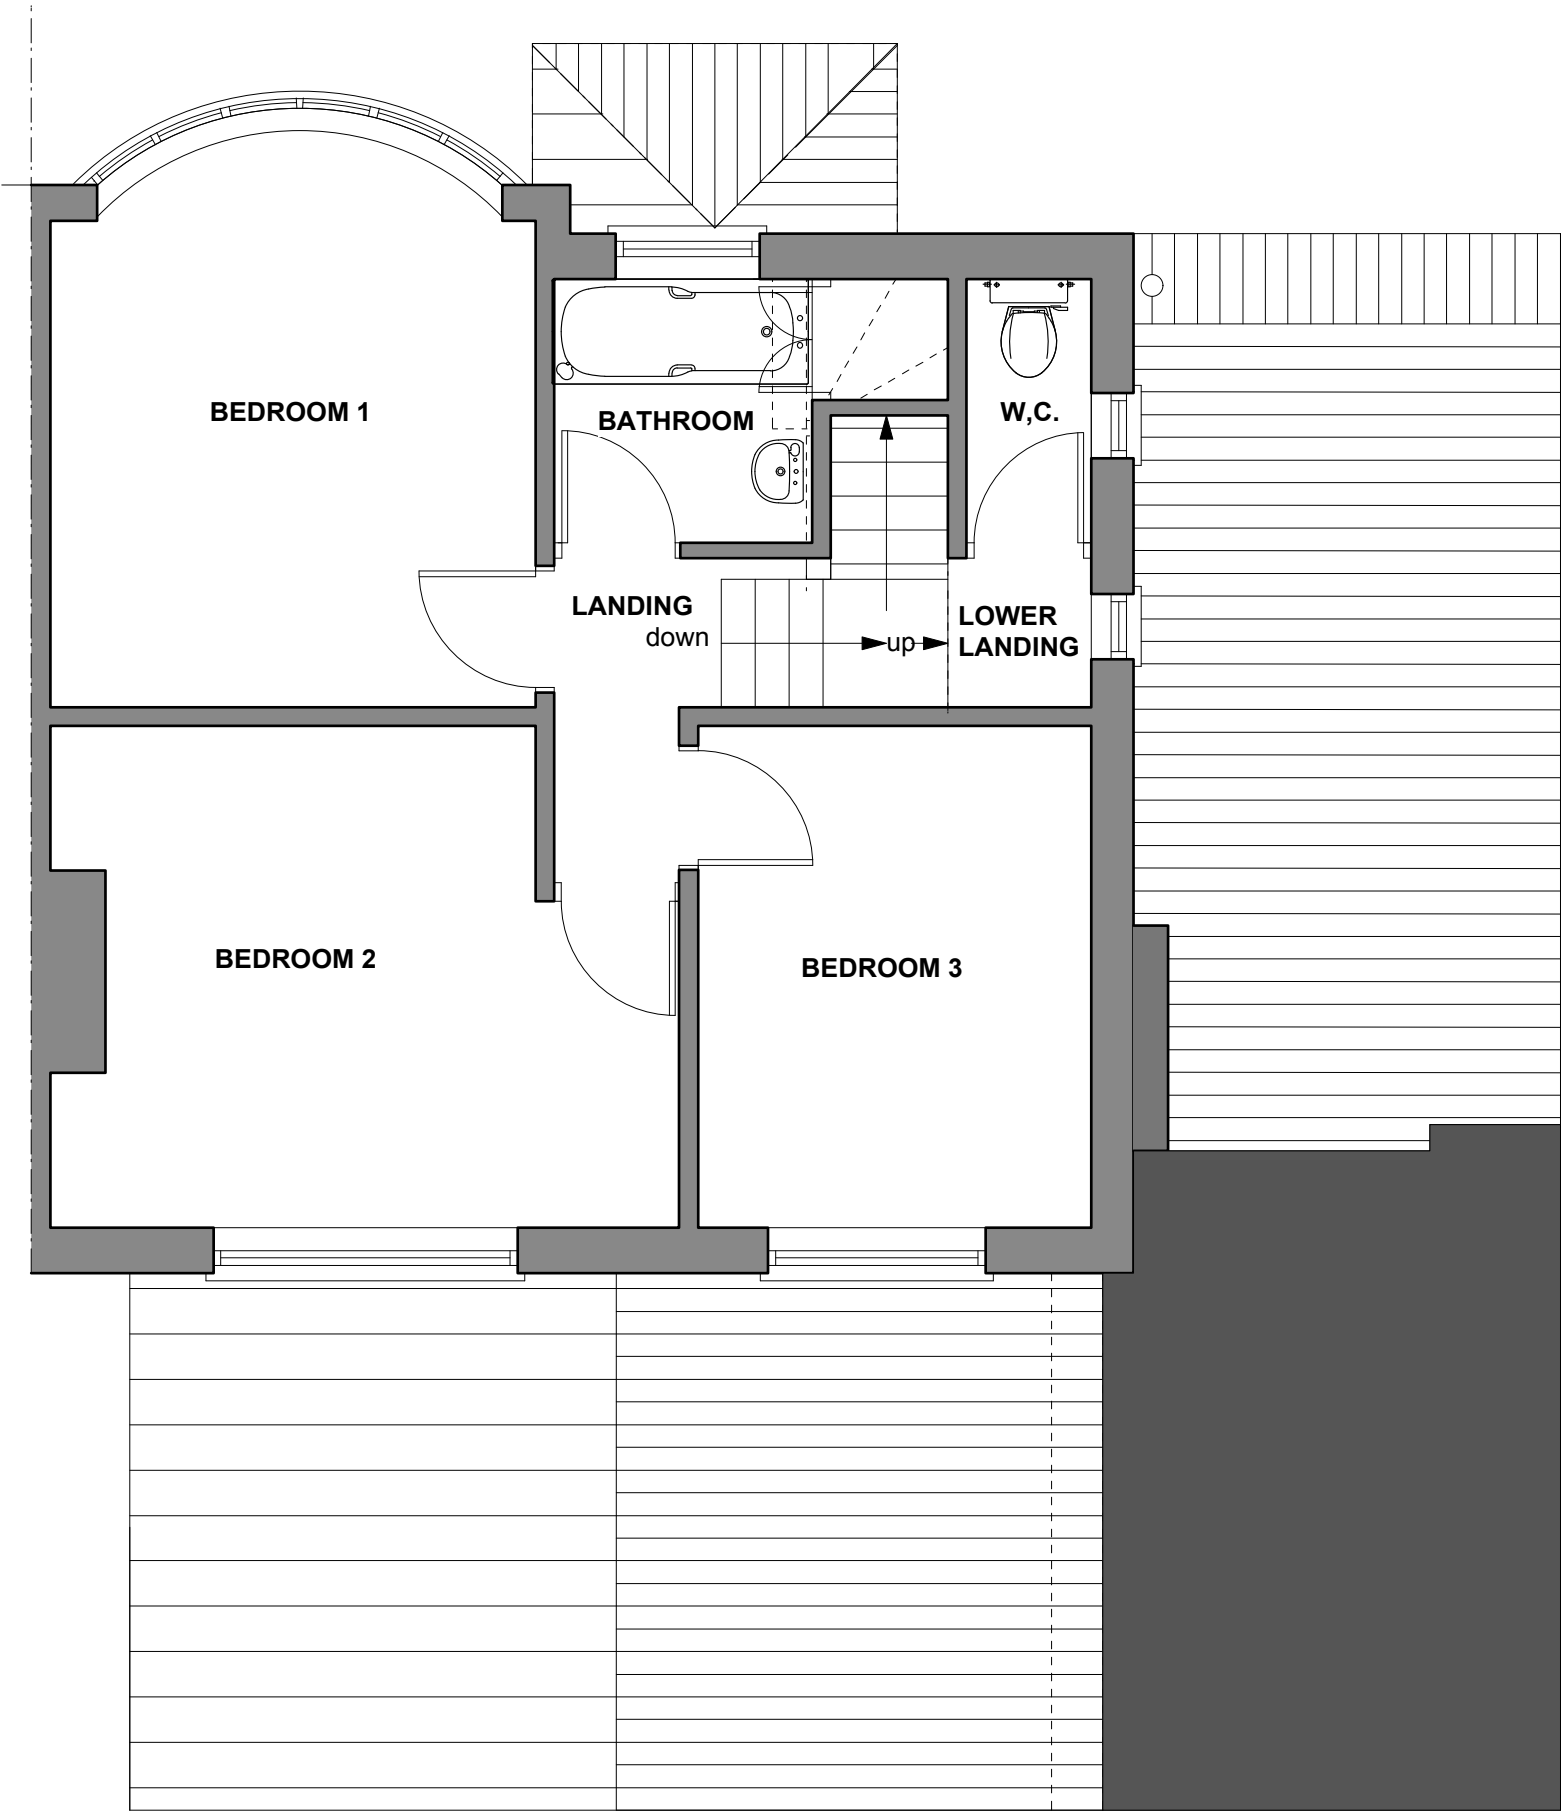

REV.	Drawn	Notes	Date
------	-------	-------	------

1041 .AL(0) 02

Client: Mr and Mrs A Johnson

Project: Proposed Two storey Extension and garden Room at 177 Ashbank road Werrington Stoke on Trent ST2 9DX

Drawing: EXISTING FIRST FLOOR PLAN

Scale: 1:50 @ A3

Date: JAN 2018

Drawn: LJD Checked: