


01

EXISTING GROUND
FLOOR PLAN

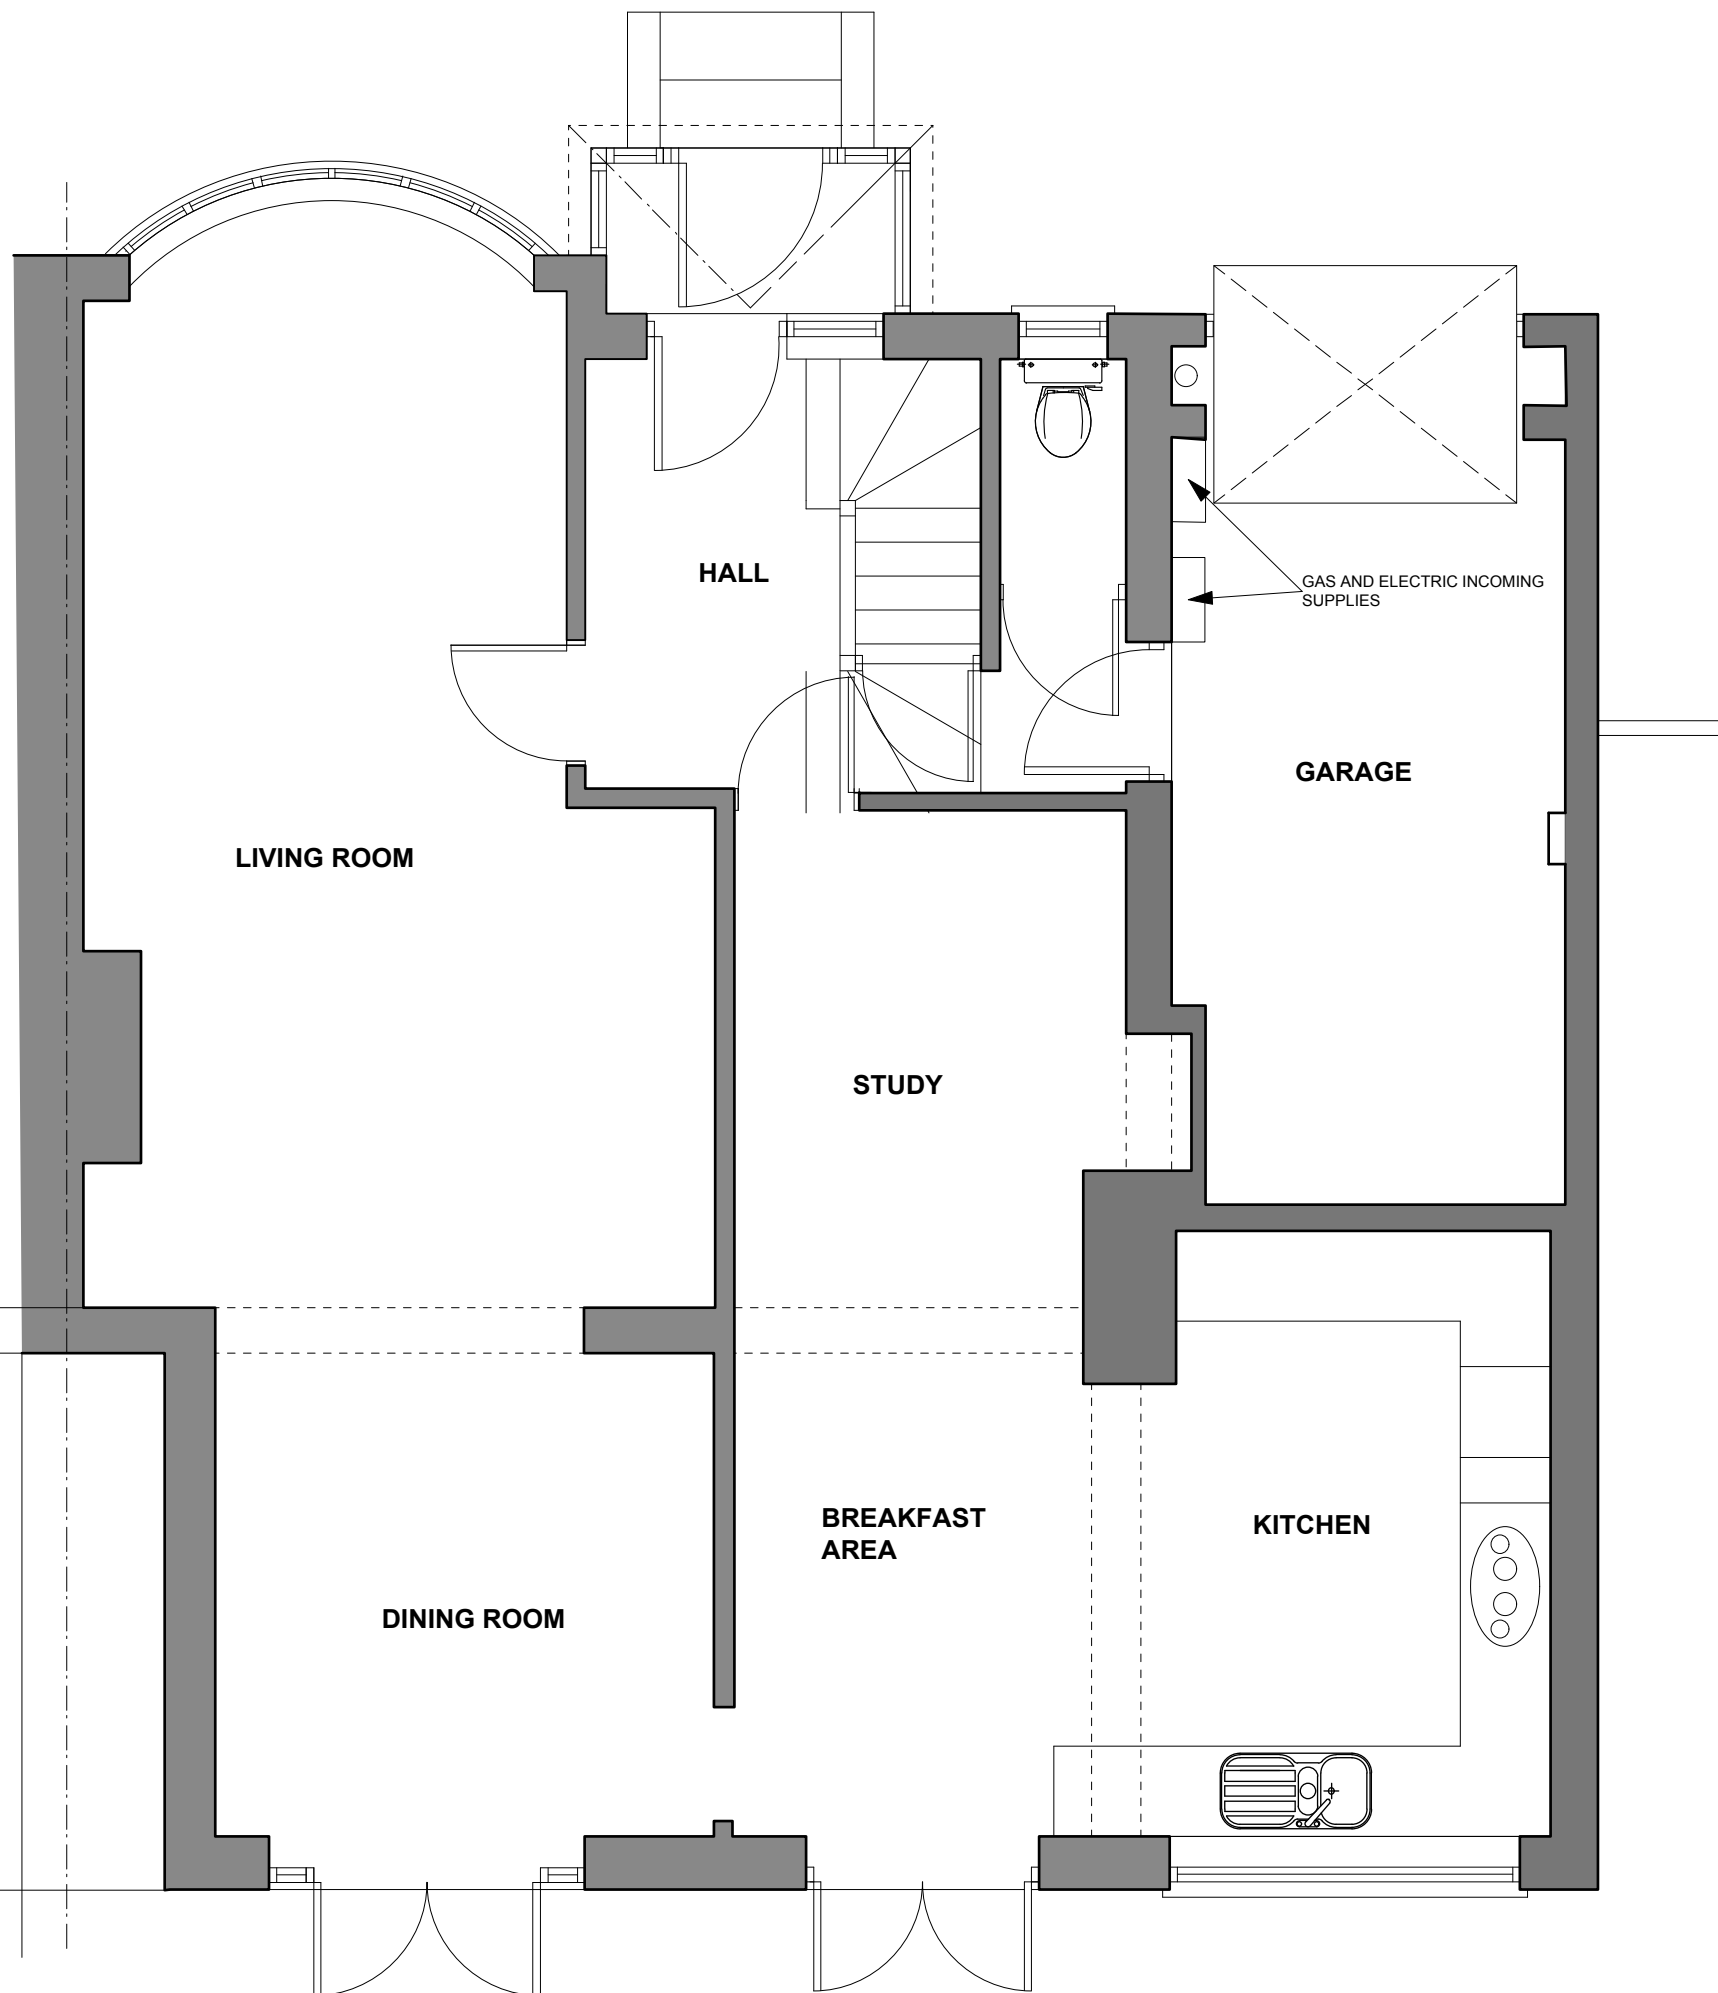

PLANNING DRAWING

REV	Drawn	Notes	Date
-----	-------	-------	------

1041 .AL(0) 01



Client: Mr and Mrs A Johnson

Project: Proposed Two storey Extension
and garden Room at 177 Ashbank
road Werrington Stoke on Trent
ST2 9DX

Drawing: EXISTING GROUND FLOOR PLAN

Scale: 1:50 @ A3

Date: JAN 2018

Drawn: LJD Checked: