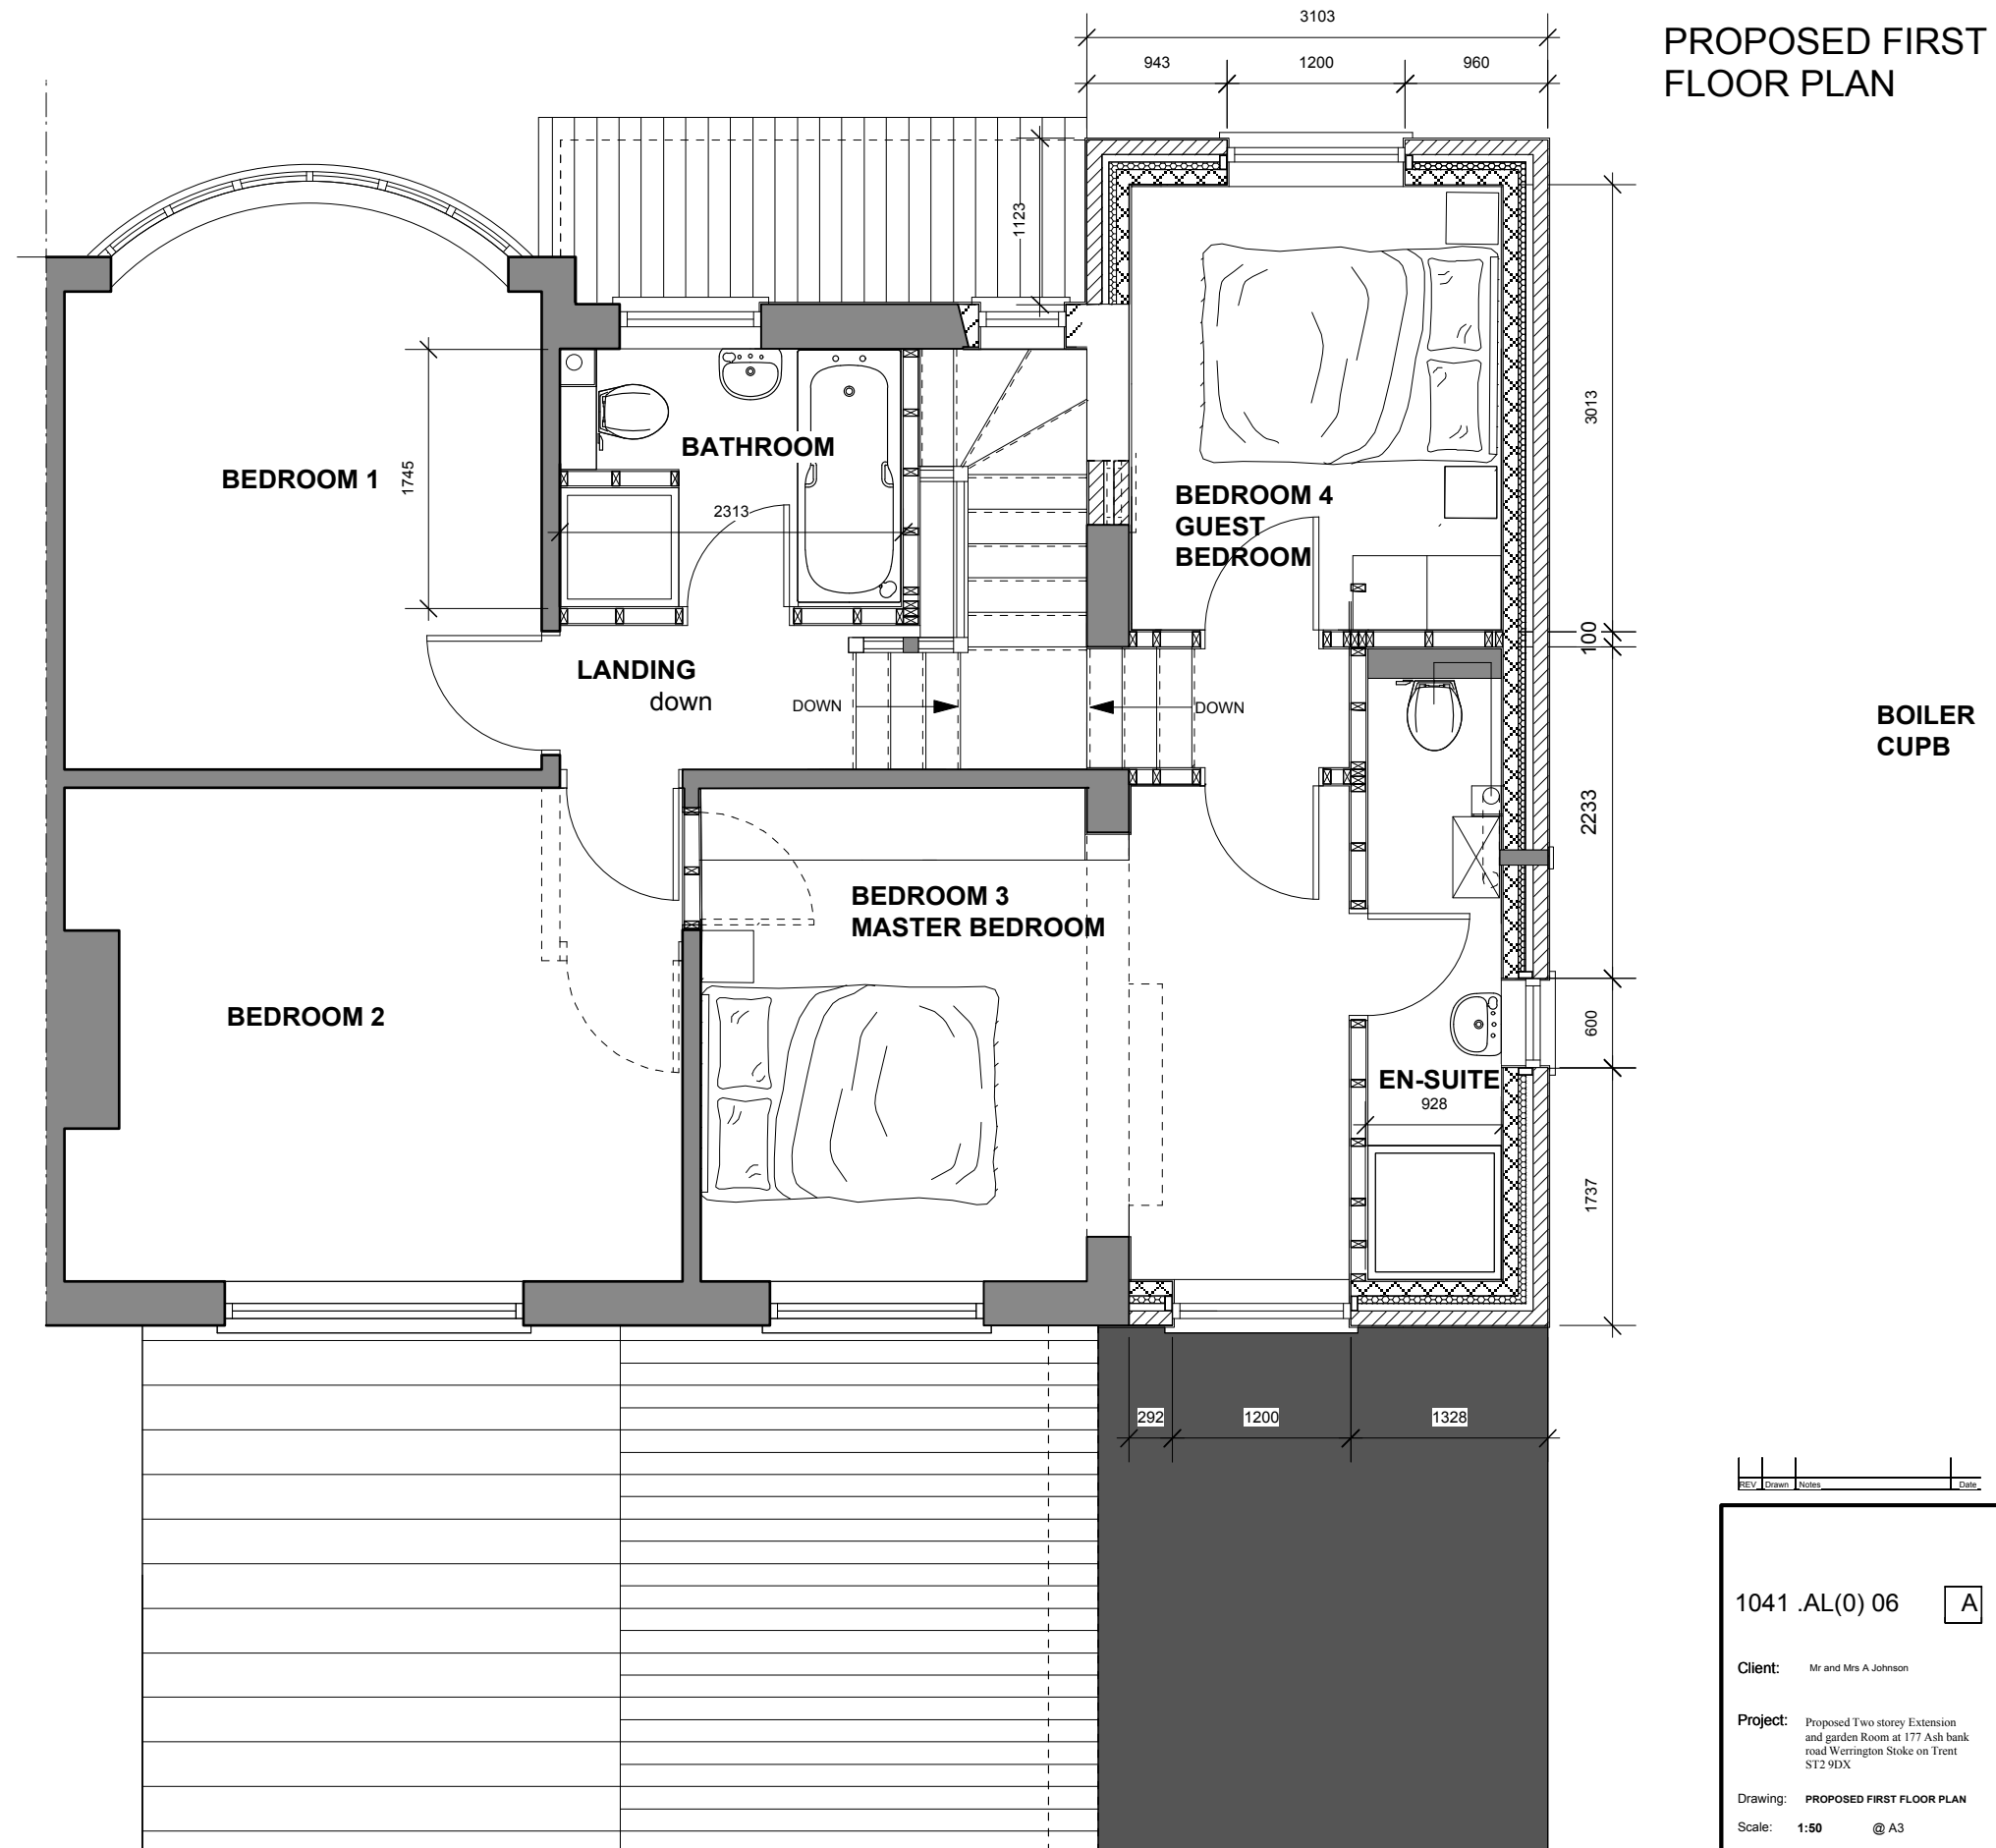


PROPOSED FIRST
FLOOR PLAN

REV	Drawn	Notes	Date

1041 .AL(0) 06

A

Client: Mr and Mrs A Johnson

Project: Proposed Two storey Extension
and garden Room at 177 Ash bank
road Werrington Stoke on Trent
ST2 9DX

Drawing: PROPOSED FIRST FLOOR PLAN

Scale: 1:50 @ A3

Date: JAN 2018

Drawn: LJD Checked: