



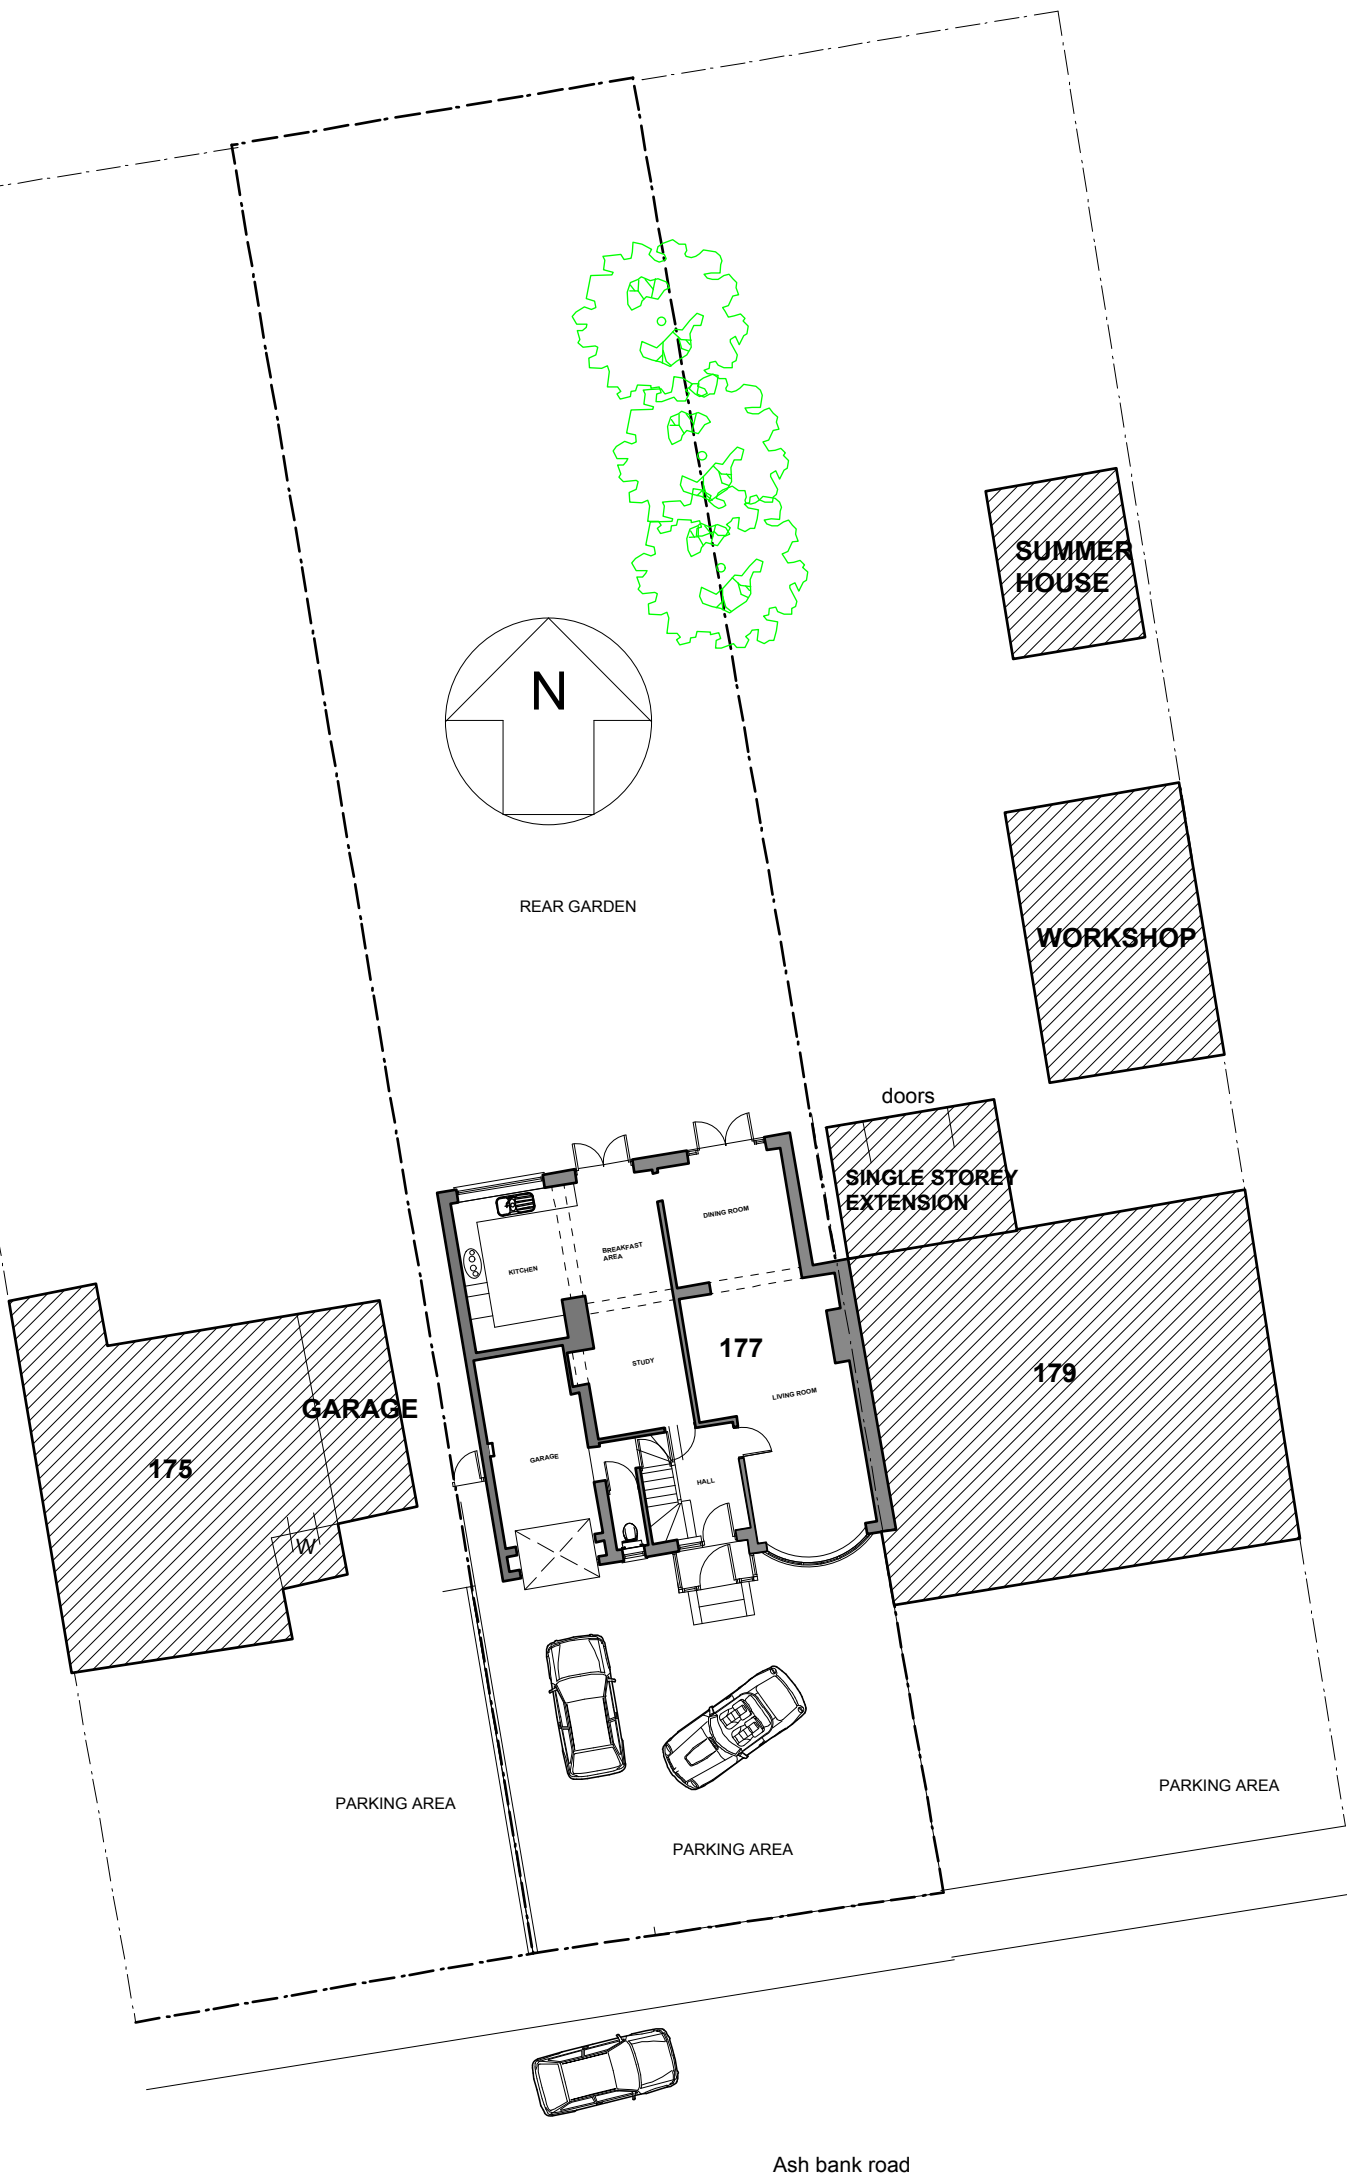

SITE PLAN SCALE 1:200

 

REV	Drawn	Notes	Date

1041 .AL(0) 04
☐

Client: Mr and Mrs A Johnson

Project: Proposed Two storey Extension and garden Room at 177 Ash bank road Werrington Stoke on Trent ST2 9DX

Drawing: EXISTING SITE PLAN

Scale: AS SHOWN @ A3

Date: JAN 2018

Drawn: LJD Checked: