
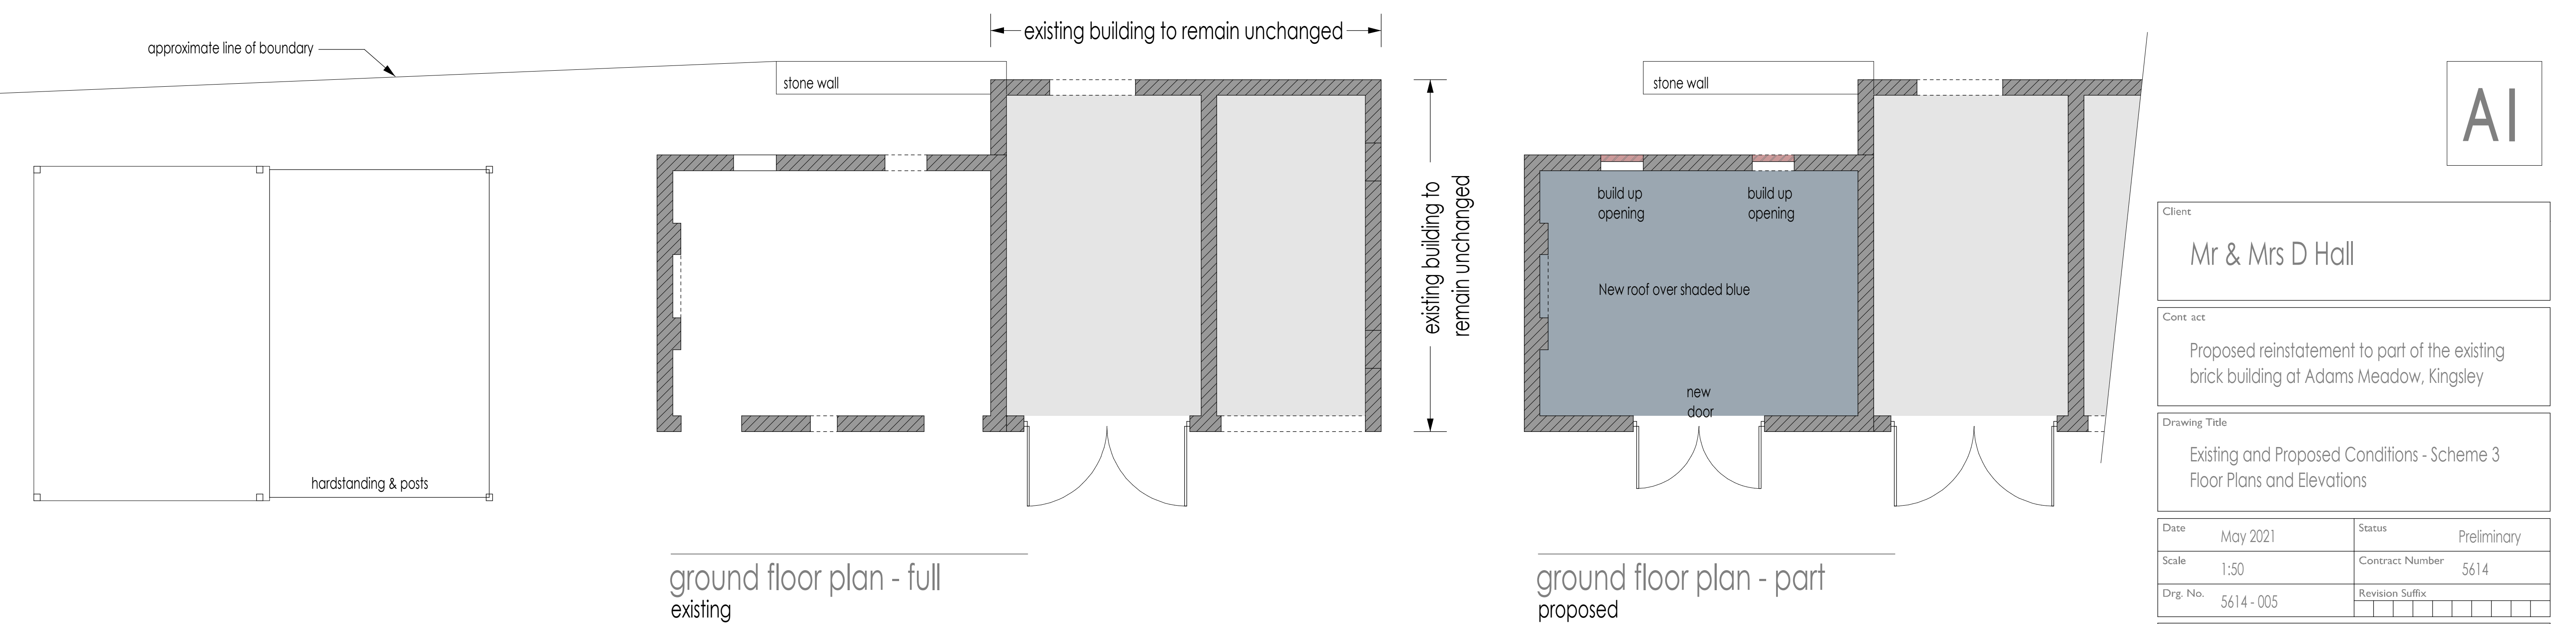
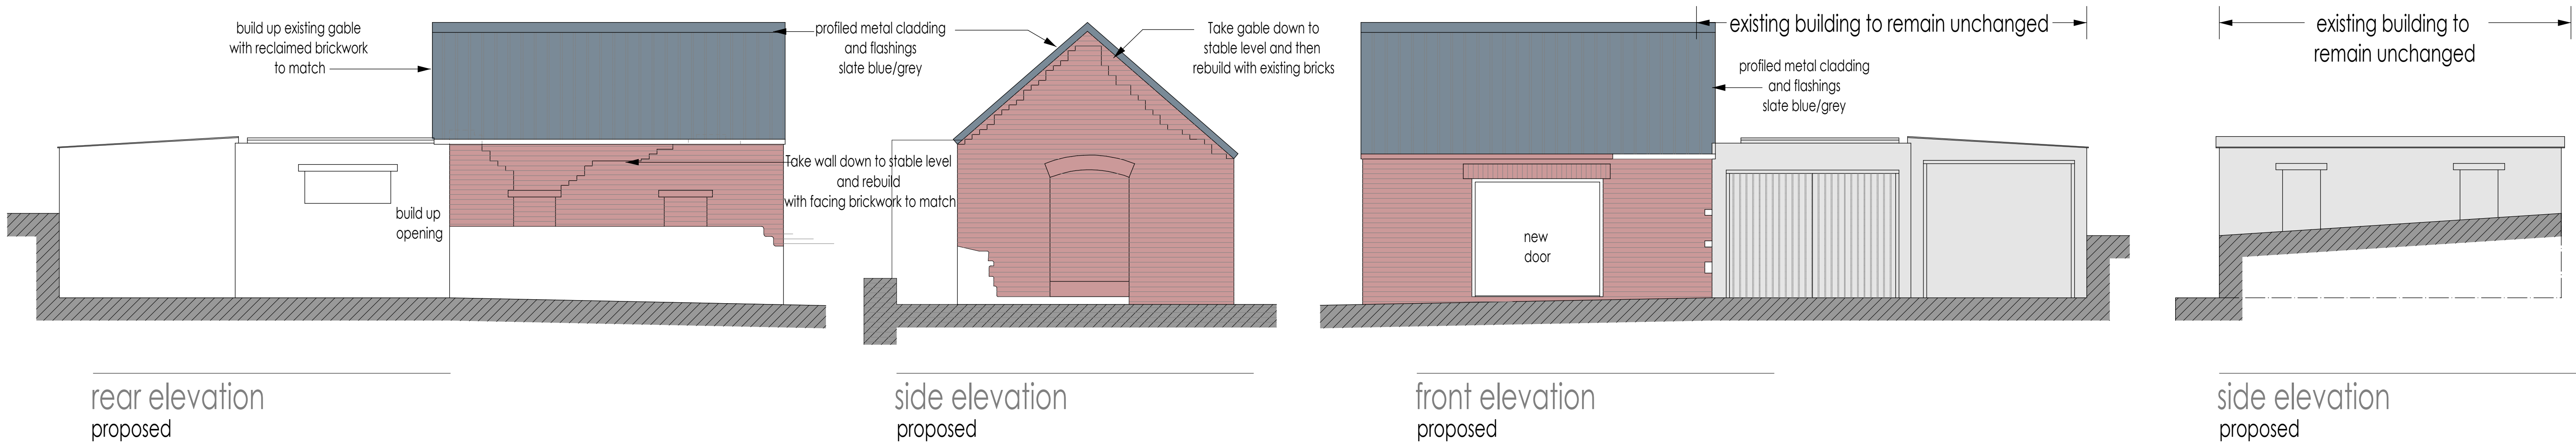


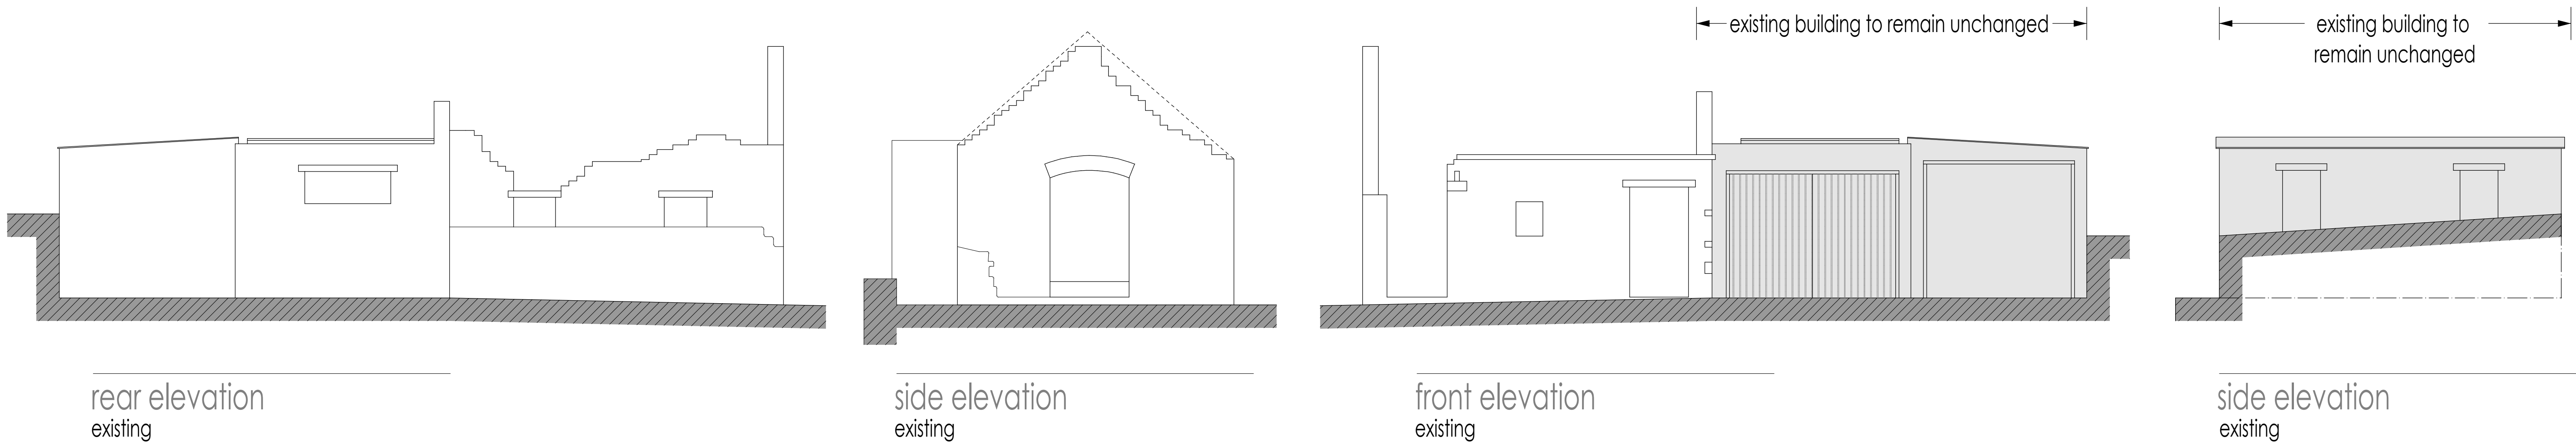

AI

Client Mr & Mrs D Hall	
Cont act Proposed reinstatement to part of the existing brick building at Adams Meadow, Kingsley	
Drawing Title Existing and Proposed Conditions - Scheme 3 Floor Plans and Elevations	
Date May 2021	Status Preliminary
Scale 1:50	Contract Number 5614
Drwg. No. 5614 - 005	Revision Suffix
Revisions	