




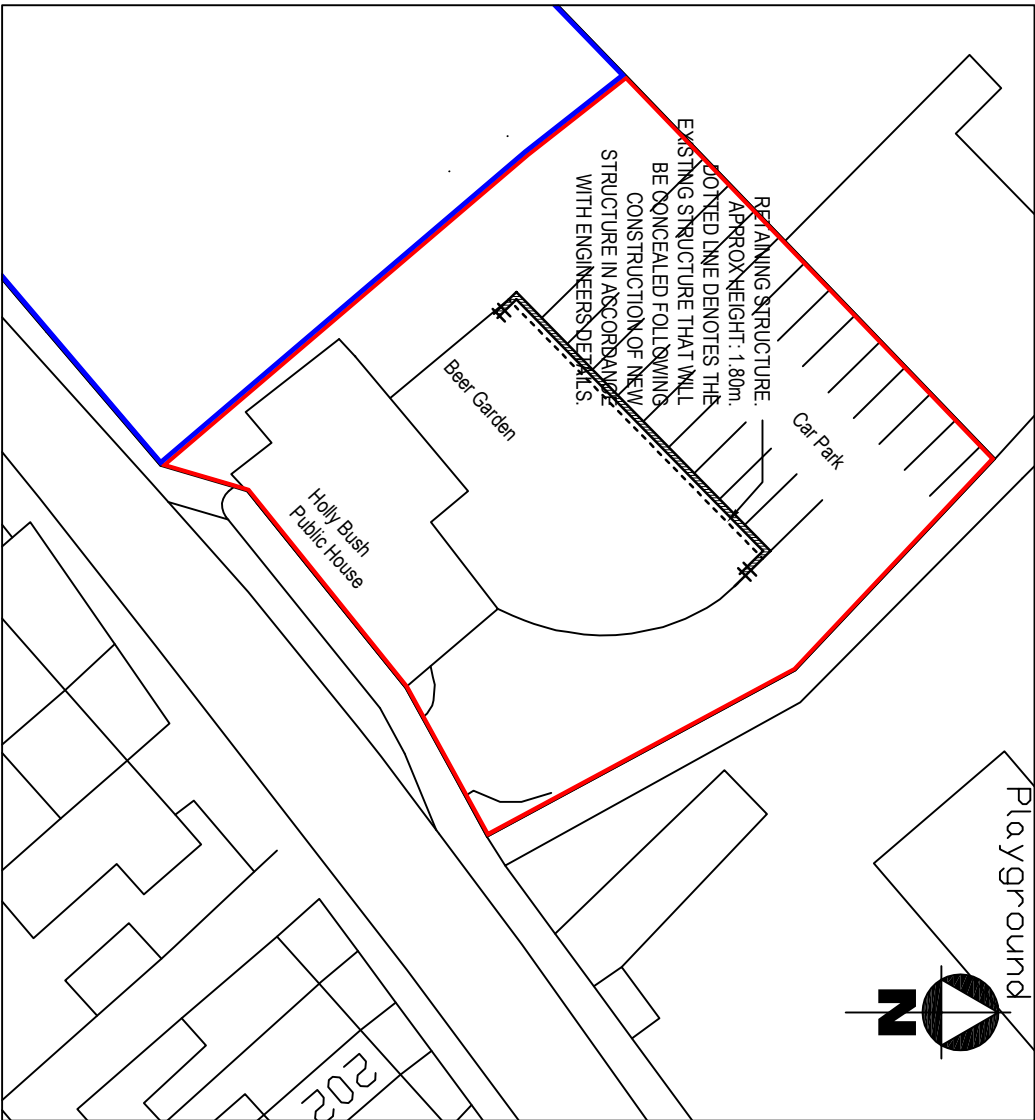


SITE PLAN (SCALE 1:500)

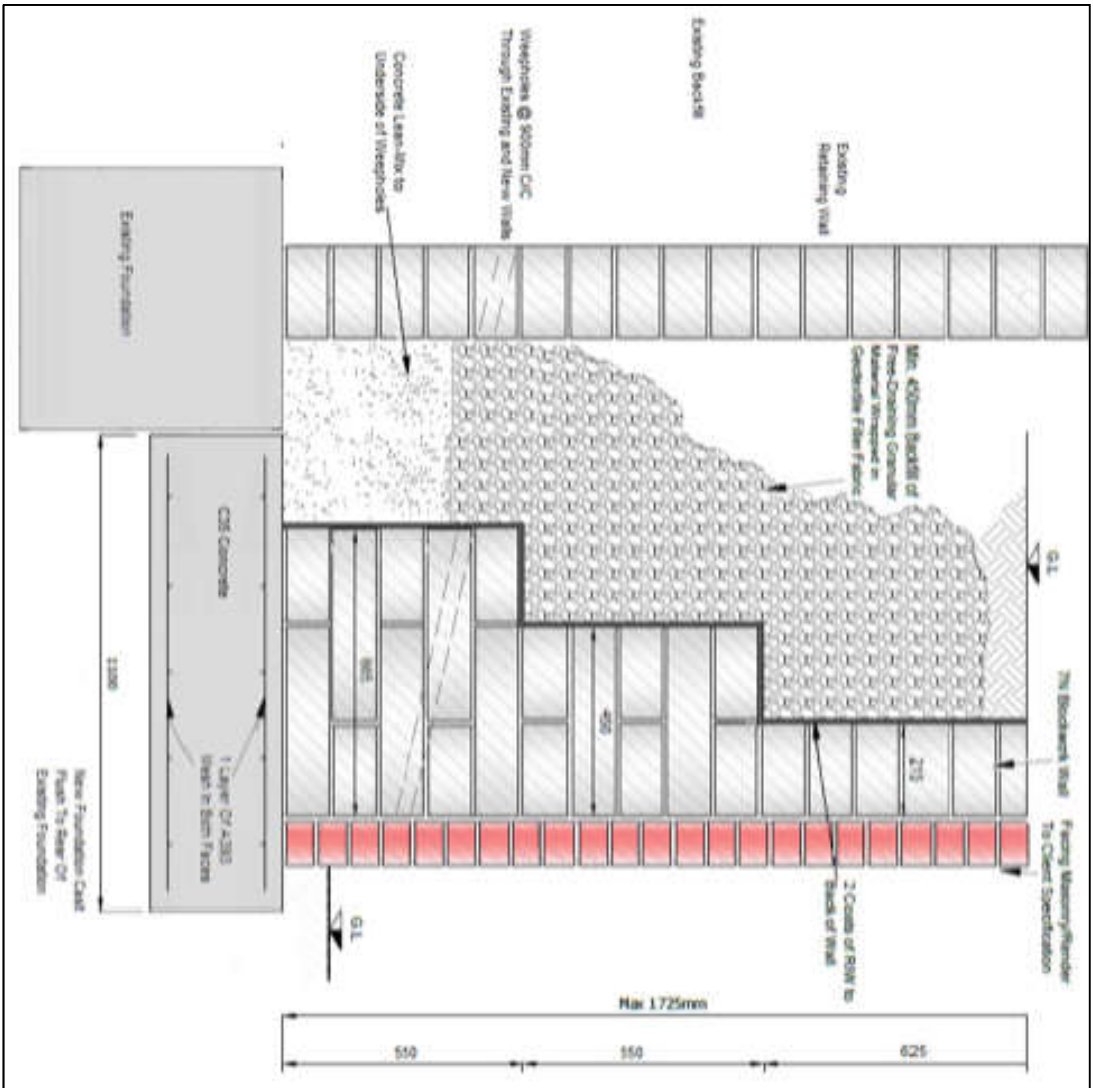


AJS STRUCTURAL DESIGN
APPROVED DRAWING
(SEE REPORT FOR FURTHER DETAILS)

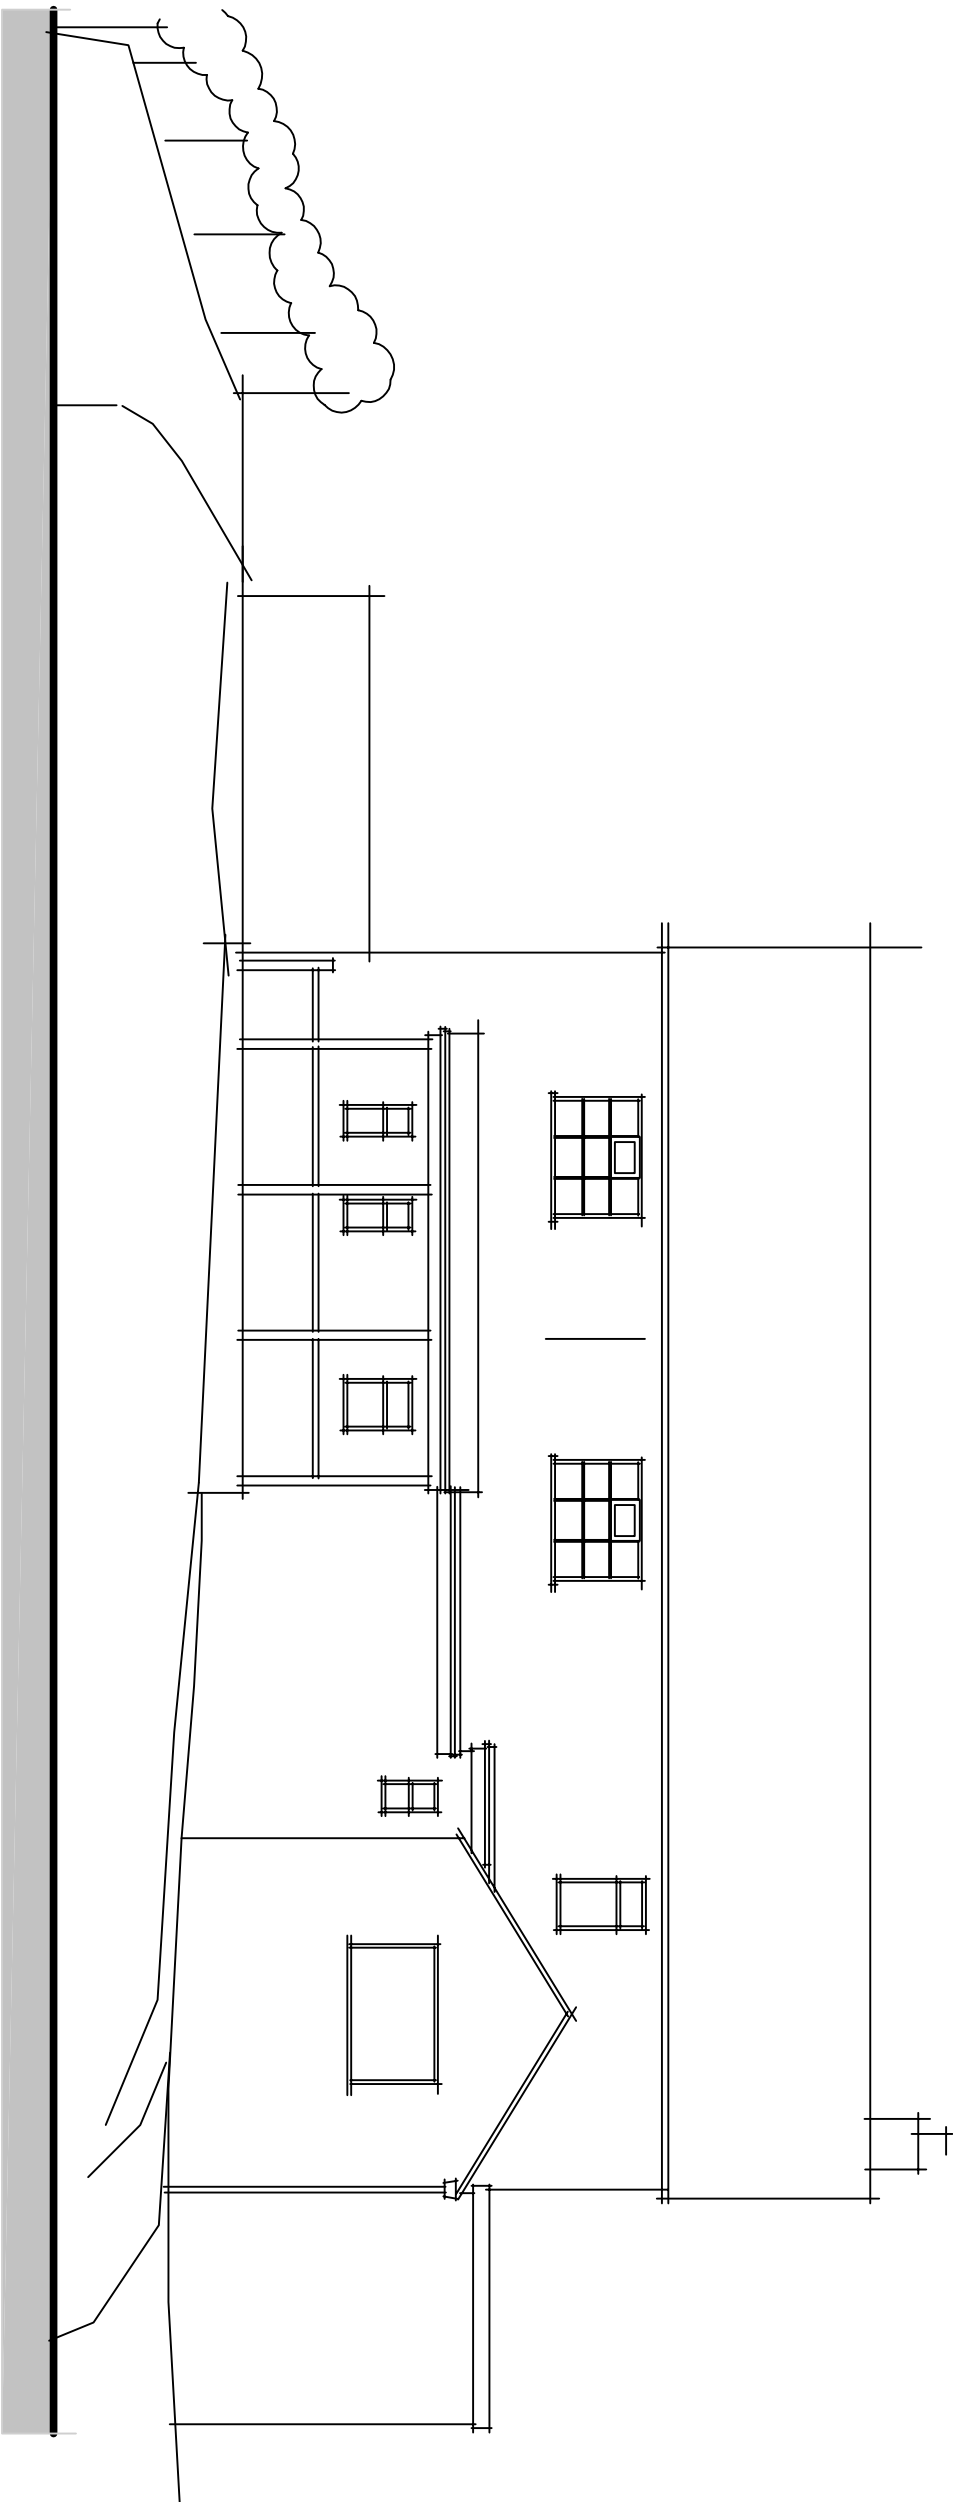

ORIGINAL NORTH WEST ELEVATION FROM CAR PARK

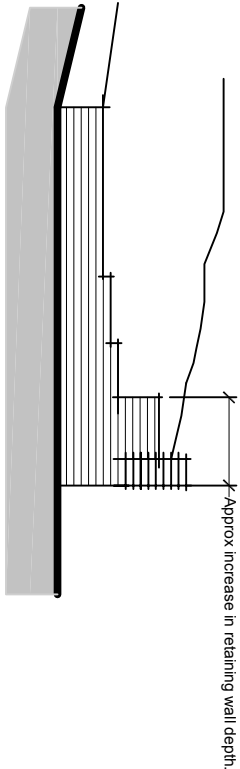

RETAINING WALL NORTH EAST
ELEVATION

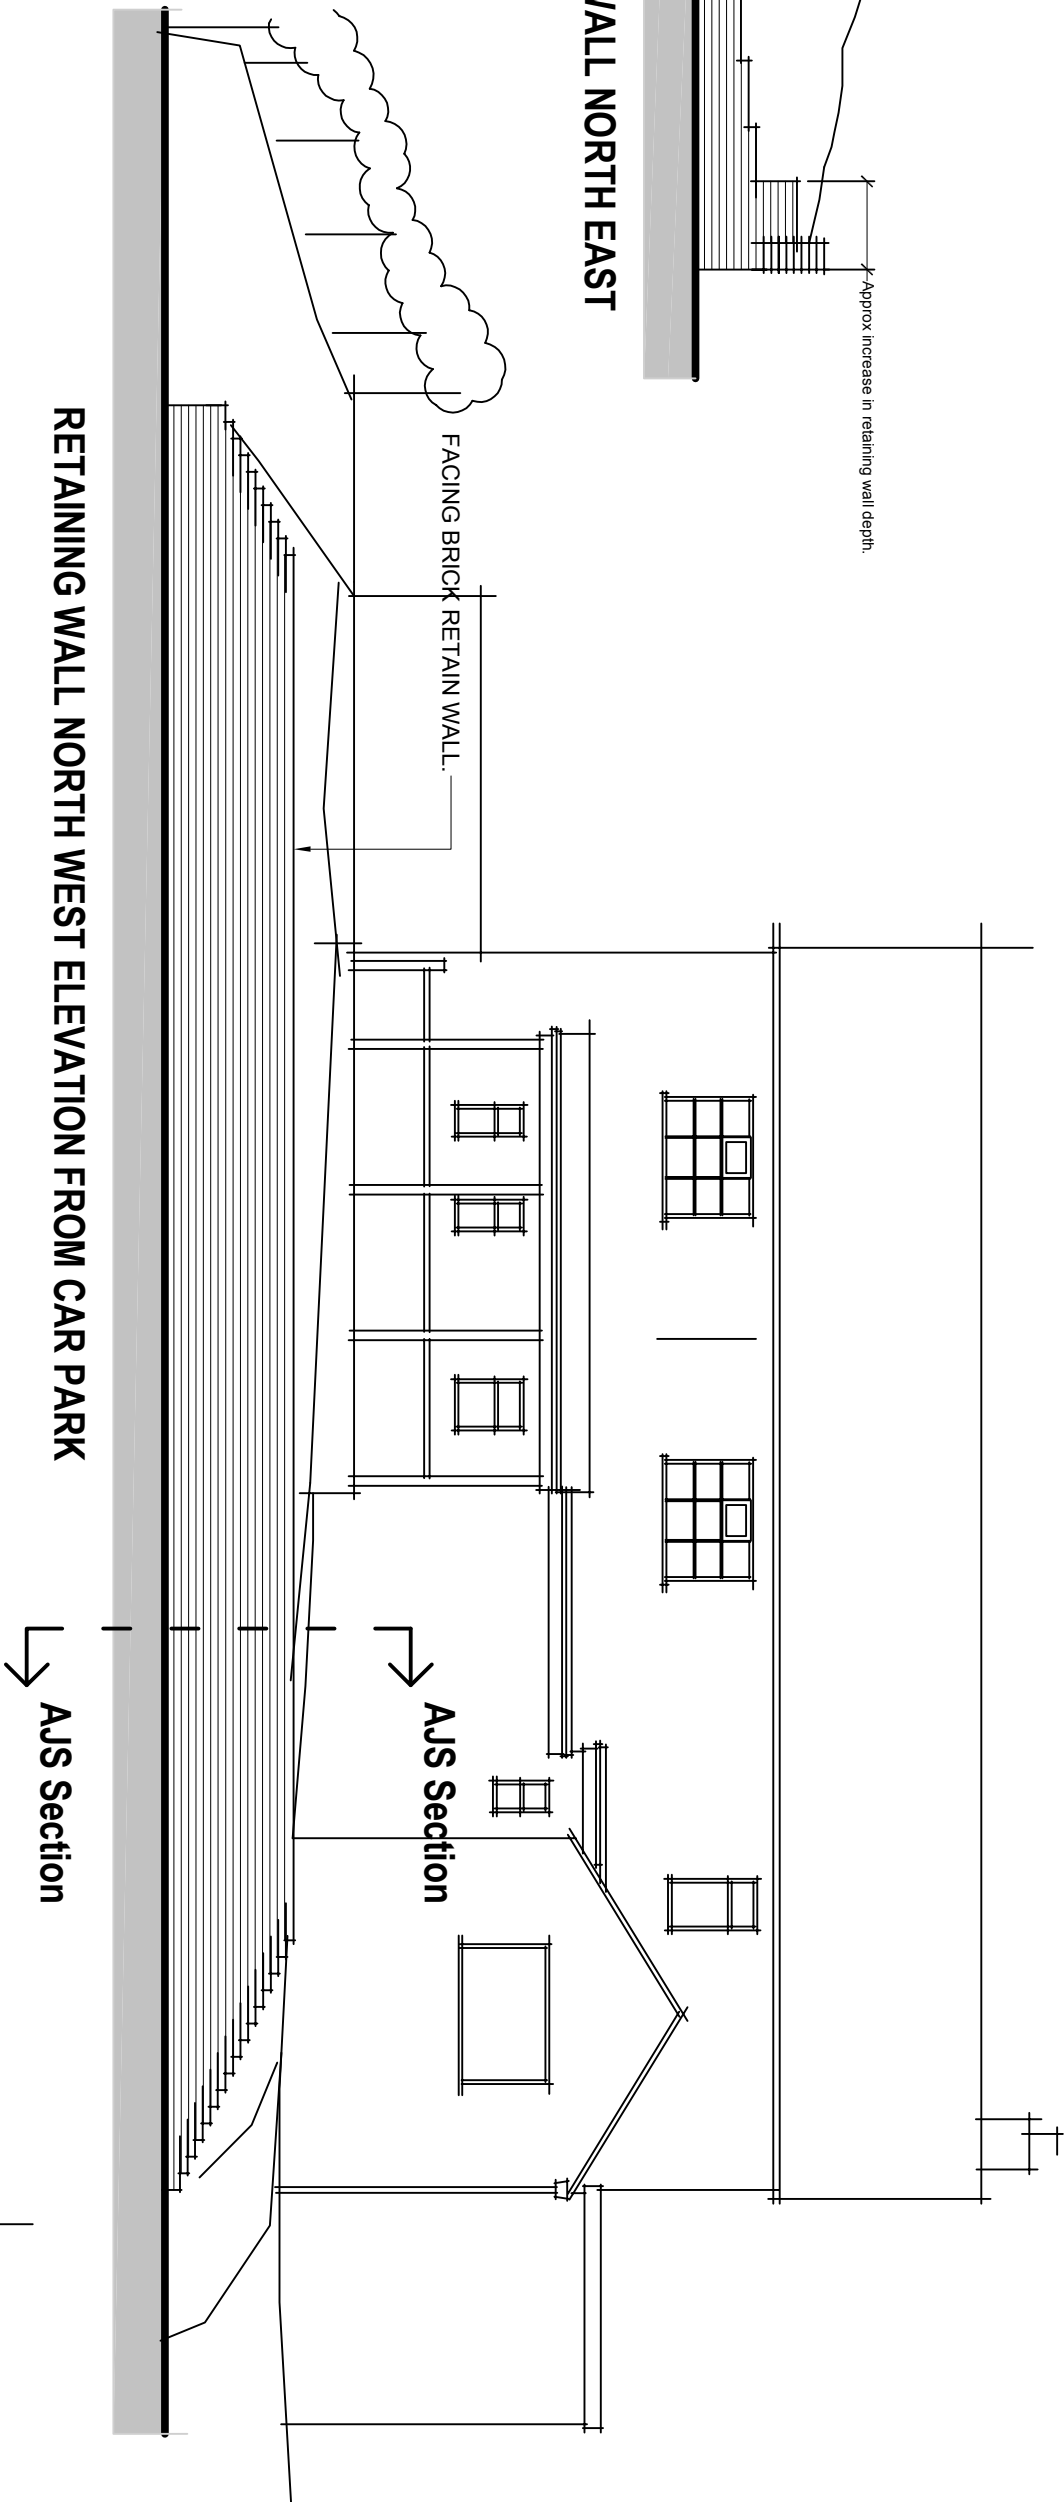

RETAINING WALL NORTH WEST ELEVATION FROM CAR PARK

B (08.07.21): Amended retaining wall section.		Rev	
A (13.04.21): AJS recommended retaining wall section added to drawing.		Rev	
Project: Planning Submission Retaining Wall, at: High Lane, Brown Edge, Stoke on Trent, Staffs.			
Title: Proposed Elevation & Site Plan.			
Client: Group SLP, St Matthews Business Centre, Gowar Street, Leicester, LE1 3LL.			
Date: 1-10, 1-500 2021	Scale: 1:100, 1:500 & 1:250 @ A2	Drawing No: 1399/ A2/01	Rev: E