

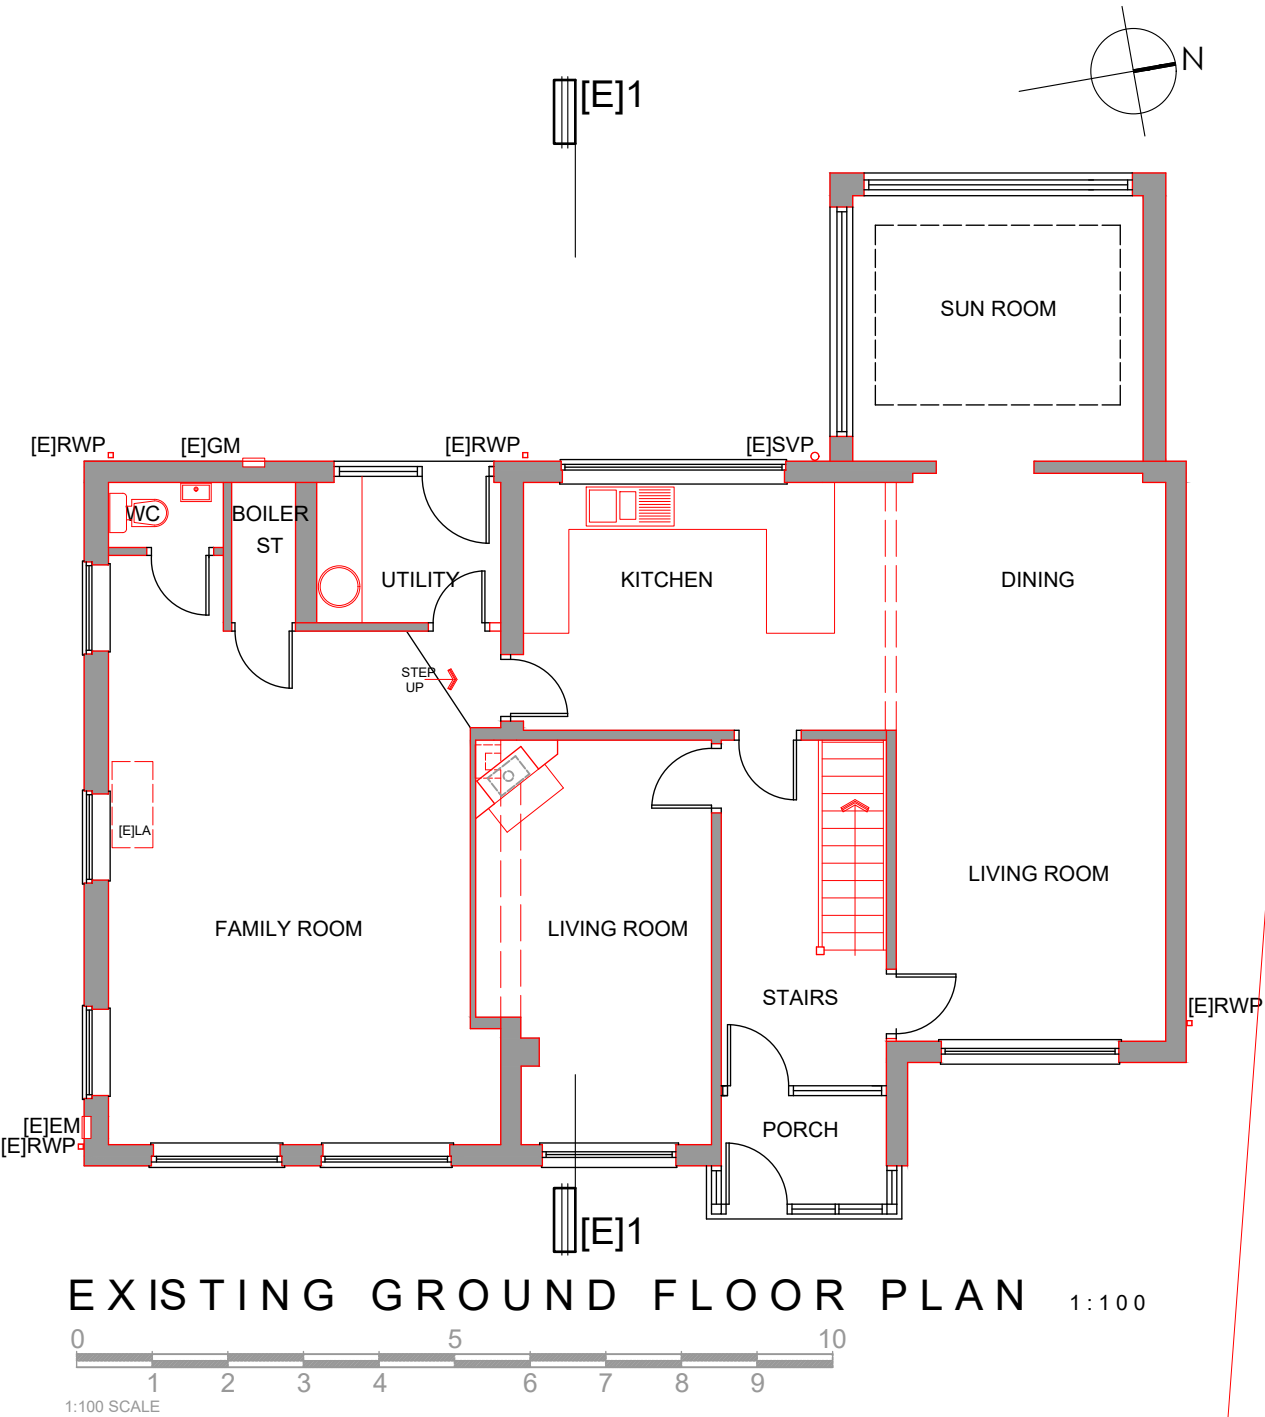
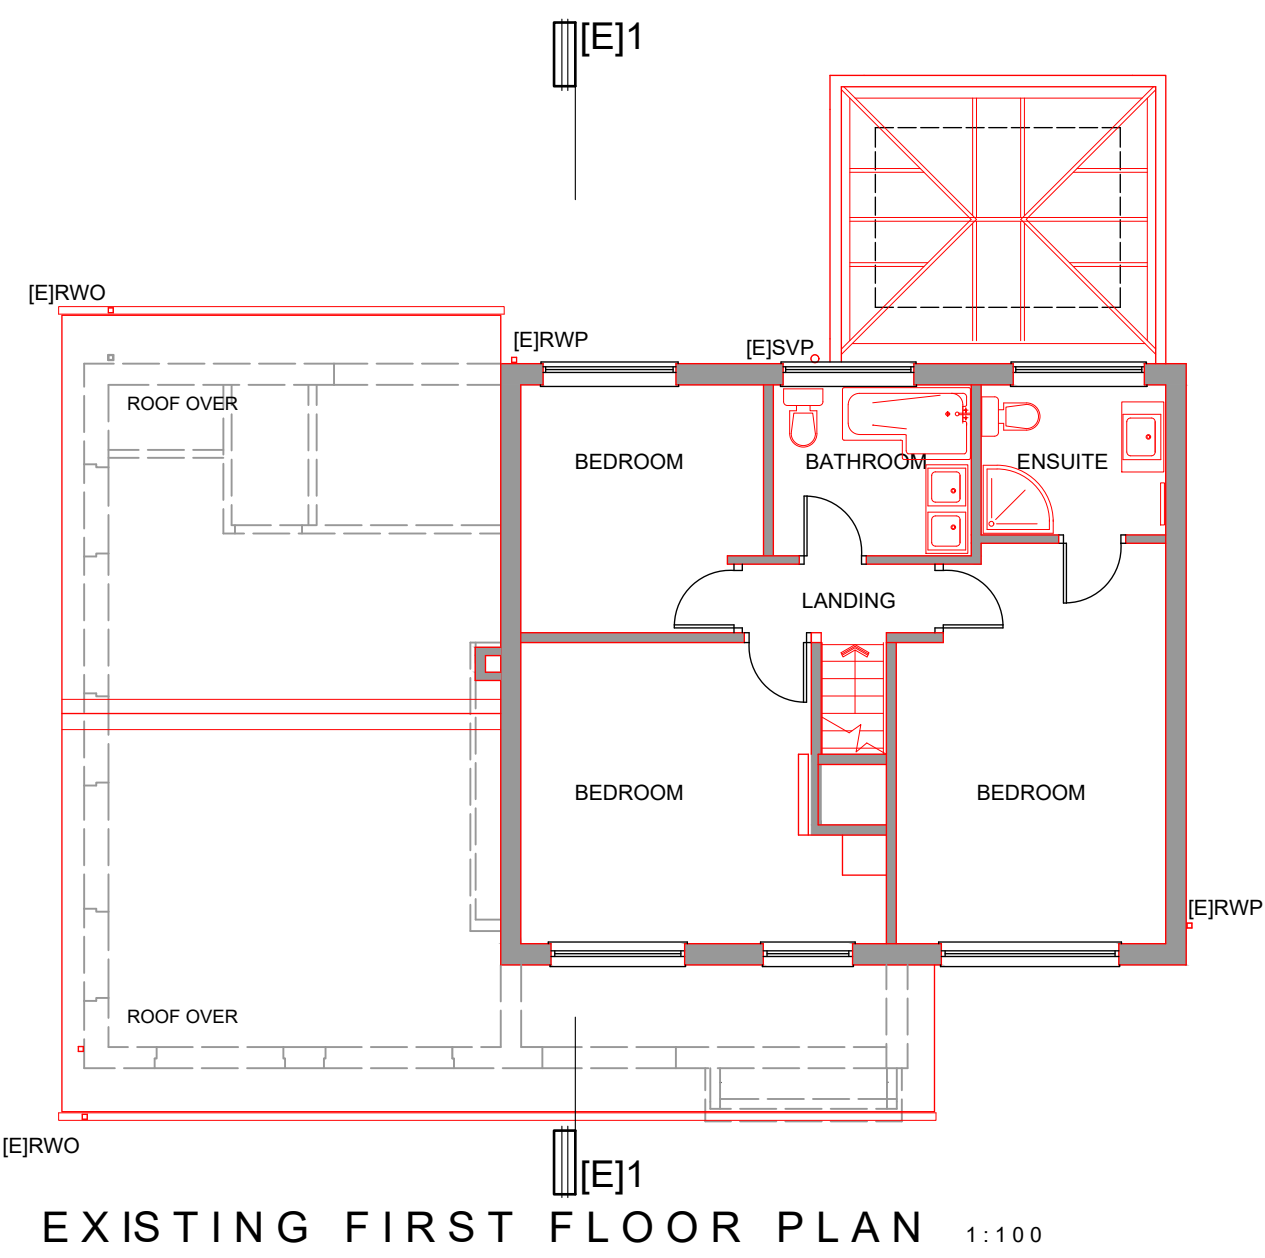
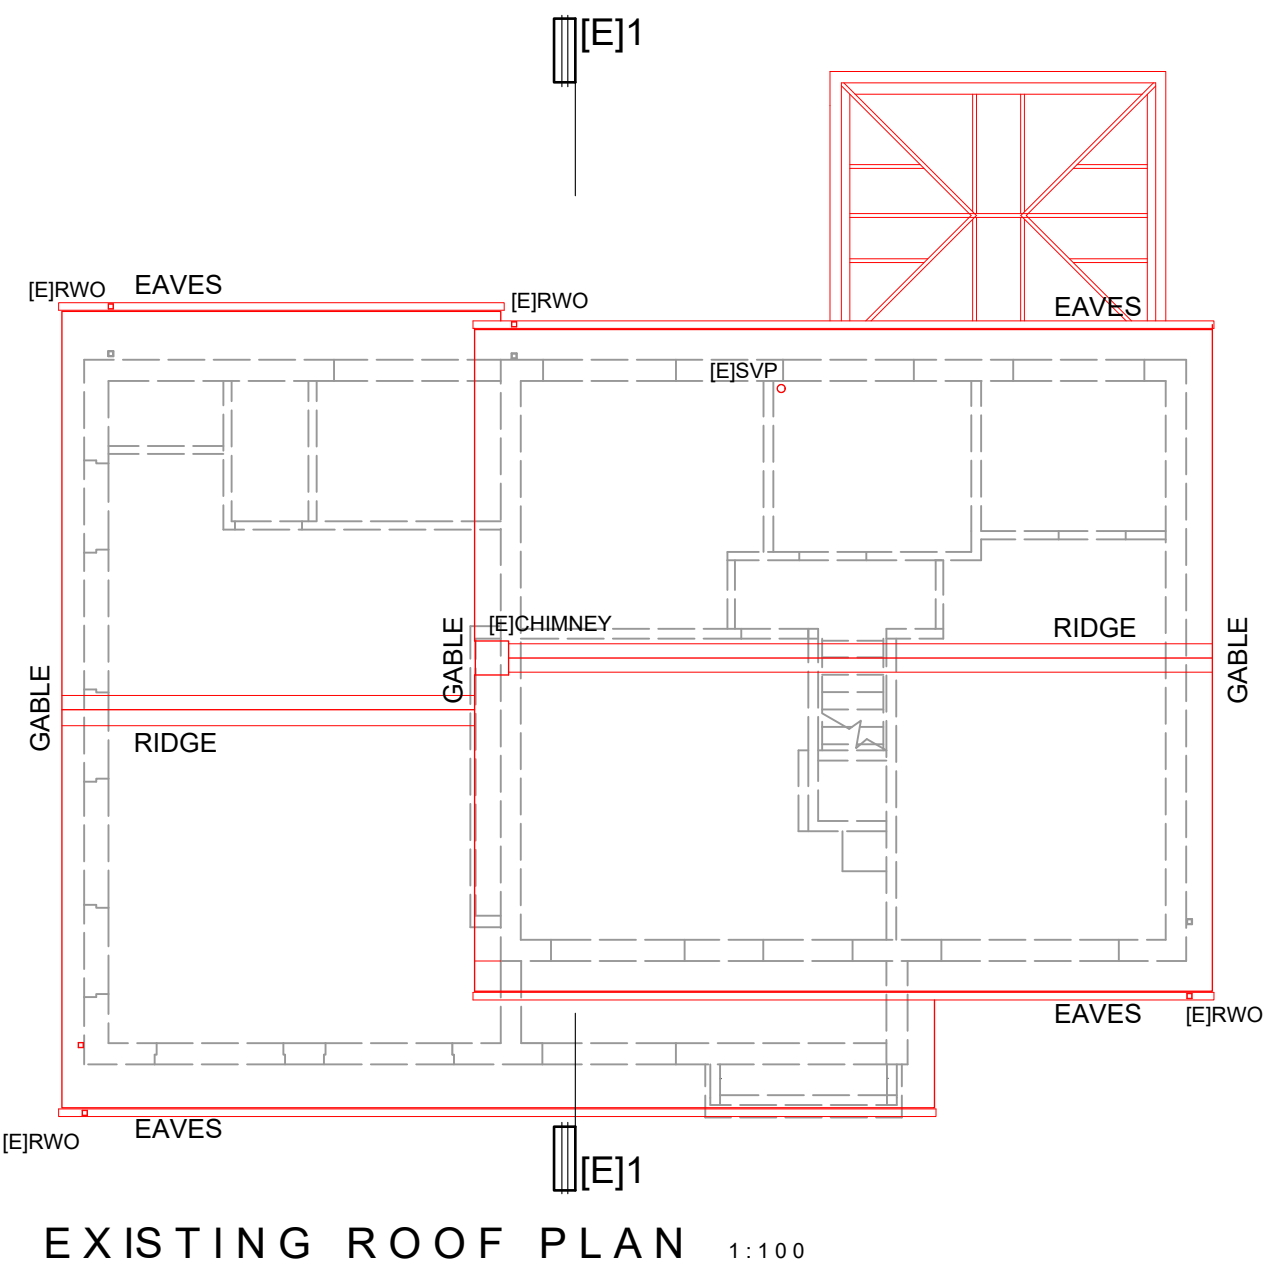
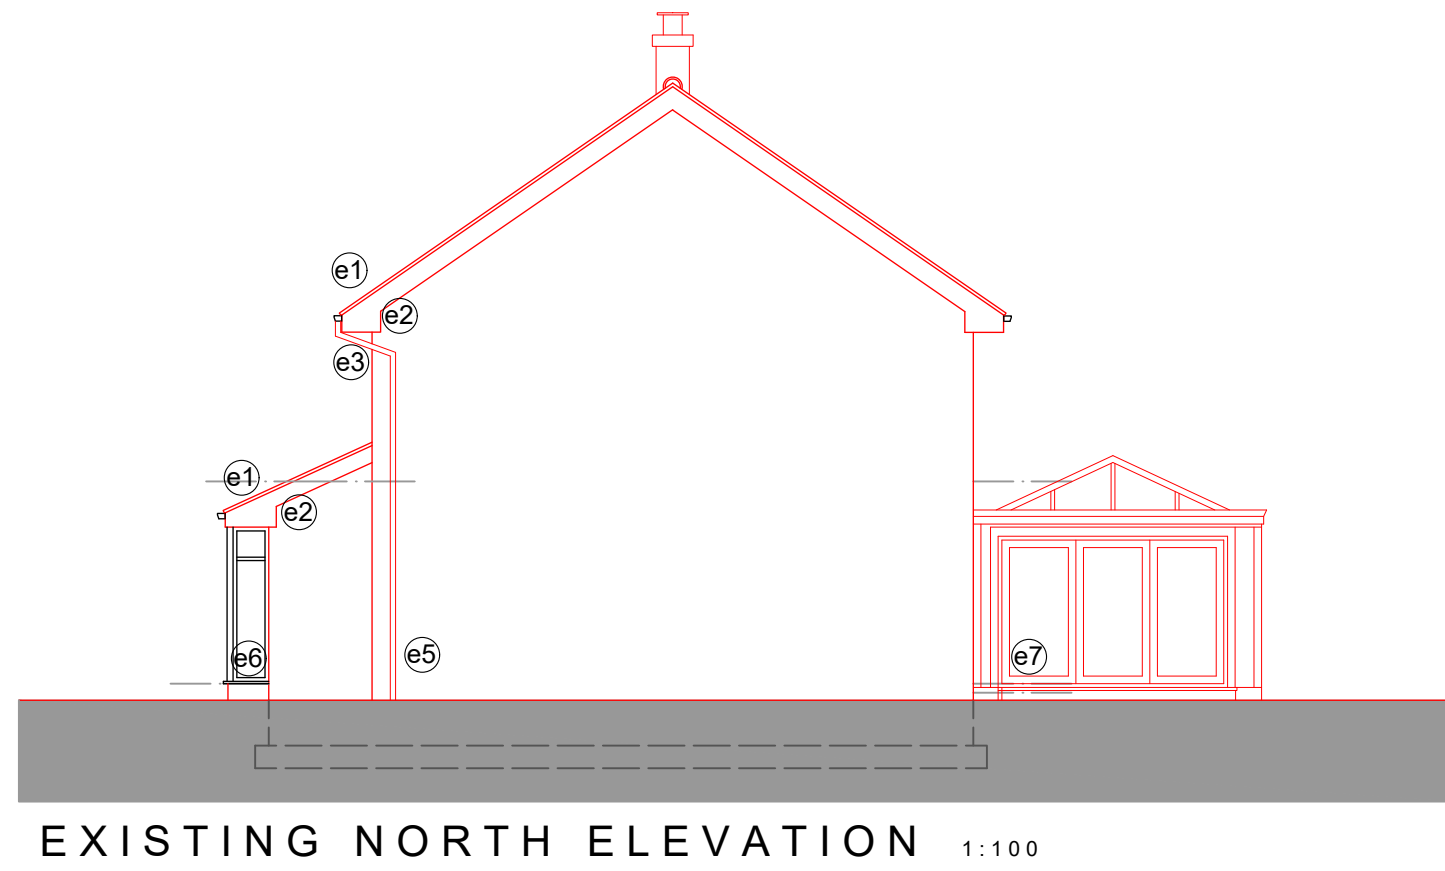


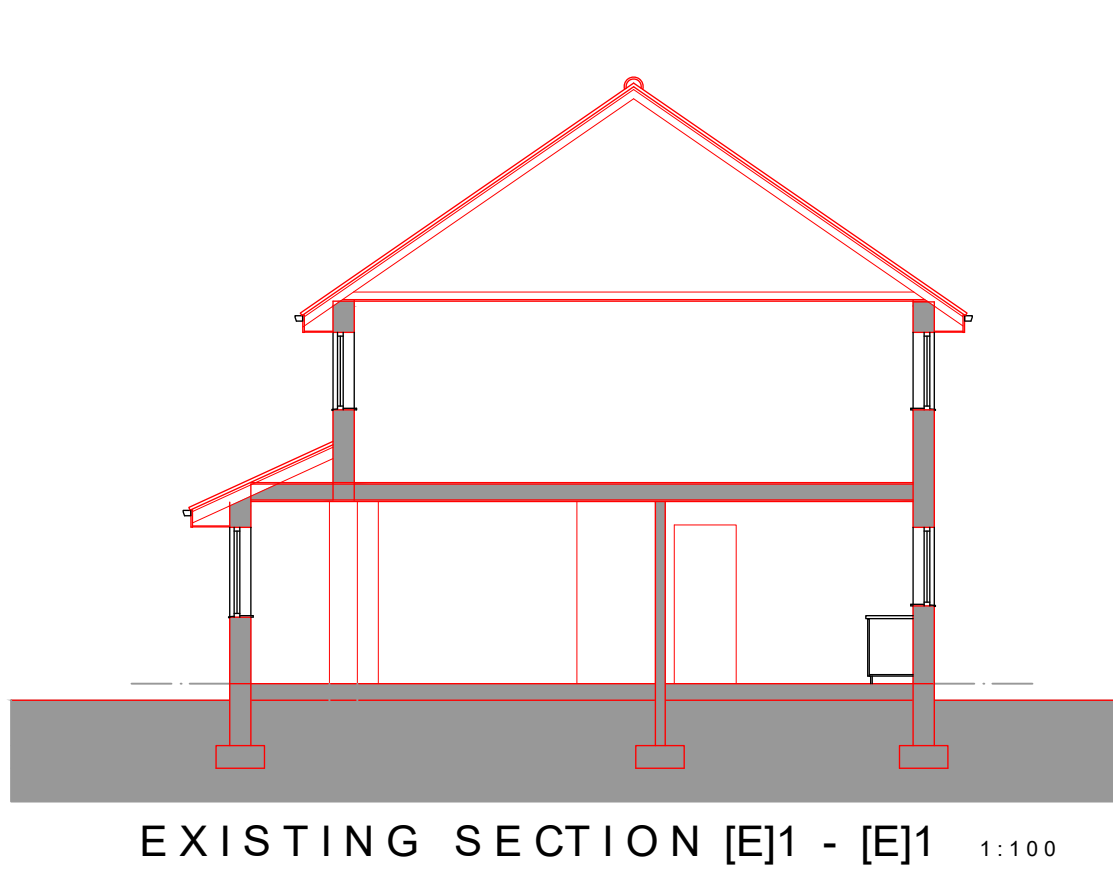

- SCHEDULE OF EXISTING MATERIALS:
- e1 EXISTING PLAIN CLAY ROOF TILES
  - e2 EXISTING UPVC BARGES, FASCIAS, SOFFITES
  - e3 EXISTING UPVC RAIN WATER GOODS
  - e4 EXISTING UPVC FRAMED WINDOWS
  - e5 EXISTING FACING BRICKWORK
  - e6 EXISTING UPVC DOORS AND SCREENS
  - e7 COLOUR COATED ALUMINUM FRAMED GLAZED CONSERVATORY

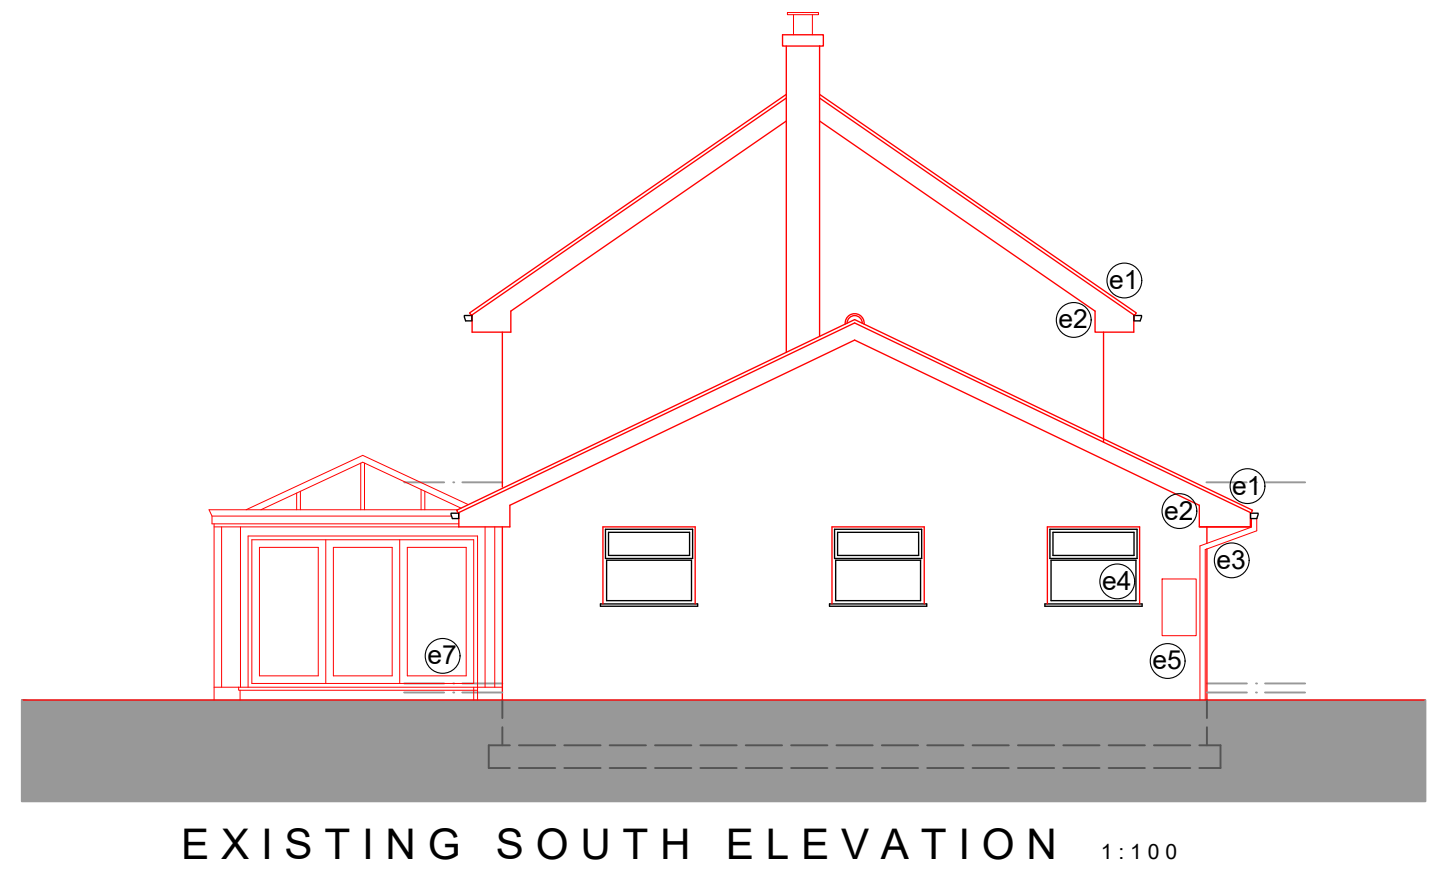

#### KEY

- EXISTING BUILDING LINE.
- [E]RWP EXISTING RAIN WATER PIPE
- [E]G EXISTING GULLEY
- [E]SVP EXISTING SOIL AND VENT PIPES
- [E]IC EXISTING INSPECTION CHAMBER
- [E]B EXISTING BOILER
- [E]GM EXISTING GAS MAIN
- [E]EM EXISTING ELECTRICAL METERS
- [E]JWM EXISTING WATER METERS
- [N]RWP NEW RAIN WATER PIPE

| revision | description | date |
|----------|-------------|------|
|----------|-------------|------|

client  
MR & MRS M RUSHTON

project  
PROPOSED EXTENSION &  
ALTERATIONS TO DWELLING

location  
GREENFIELDS  
SCHOOL ROAD - BAGNALL

title  
EXISTING  
FLOOR PLANS - ELEVATIONS

| drawn by | date     | checked |
|----------|----------|---------|
| PJA      | FEB 2021 |         |

scale  
1:100 @ A1

| drawing | revision |
|---------|----------|
| 1446:02 |          |

ISSUE  
PLANNING ISSUE

**DESIGN**<sup>21</sup>  
architecture

07891 521 219  
1, Spark Terrace - Stoke, On, Trent - ST4 7QA

www.design-21.co.uk