


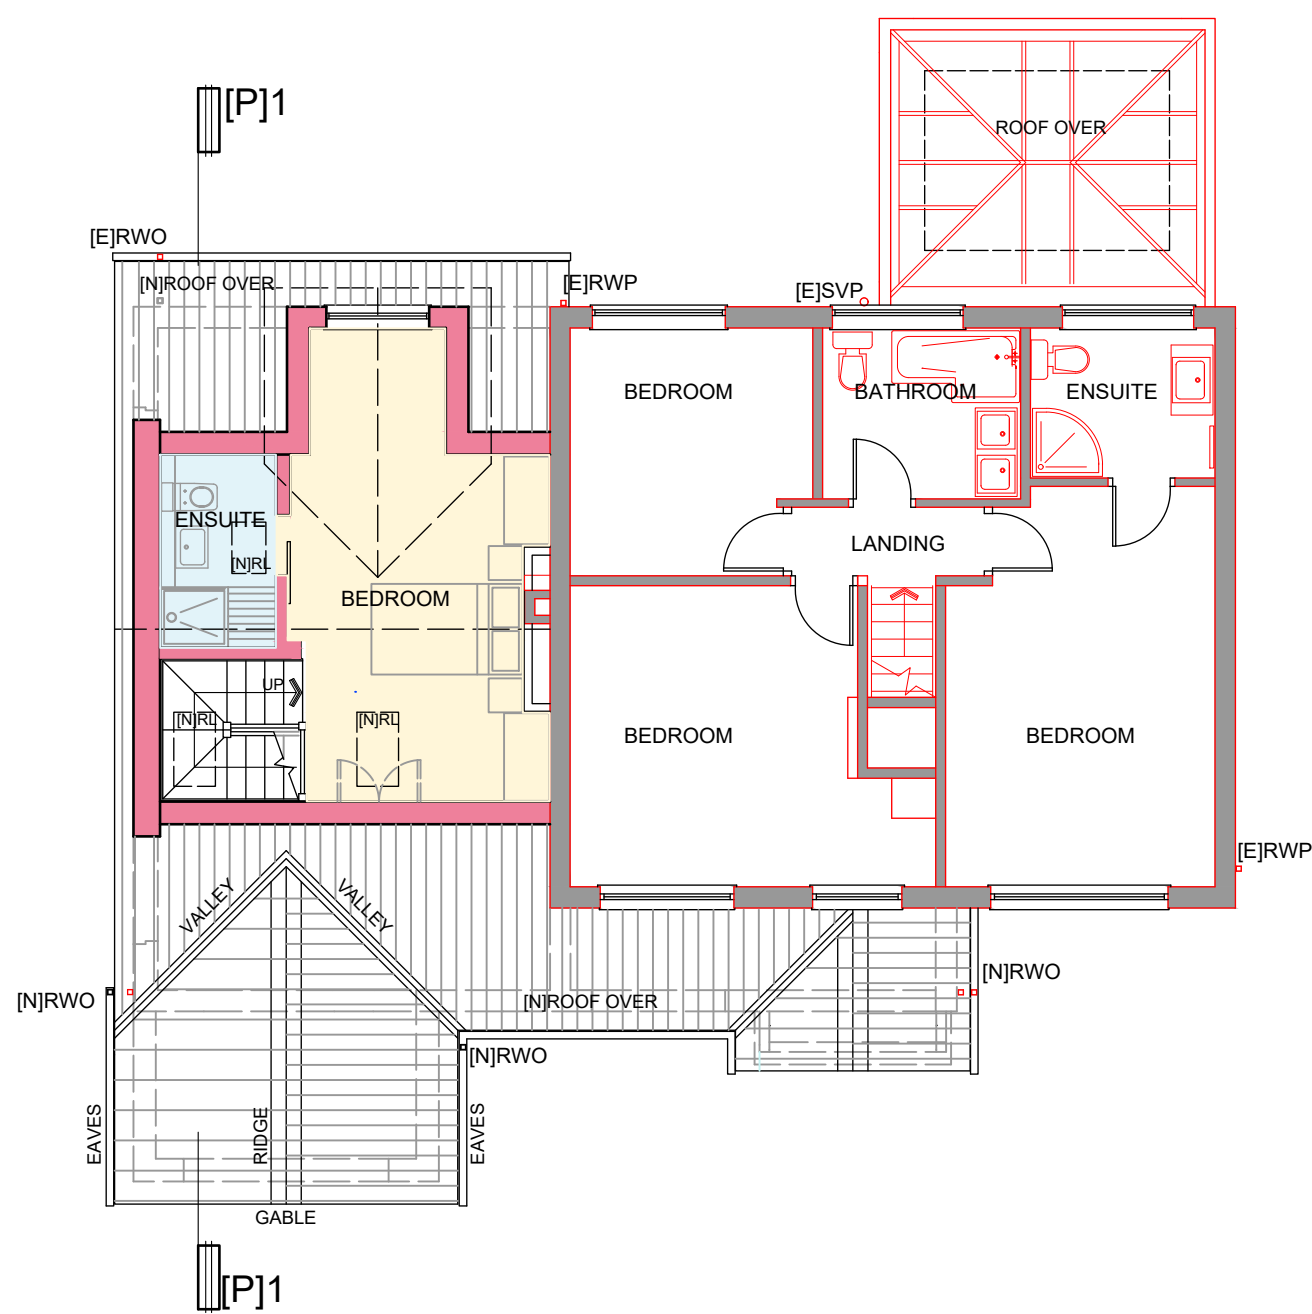


PROPOSED FIRST FLOOR PLAN 1:100

- SCHEDULE OF EXISTING MATERIALS:
- ① MATCHING COLOUR - PROFILE PLAIN CLAY ROOF TILES
 - ② MATCHING UPVC BARGES, FASCIA, SOFFITES
 - ③ MATCHING PROFILE - UPVC RAIN WATER GOODS
 - ④ APPROVED COLOUR POLYESTER ALUMINIUM ROOFLIGHTS
 - ⑤ MATCHING TIMBER EFFECT UPVC CLADDING TO GABLE
 - ⑥ MATCHING TIMBER EFFECT UPVC CLADDING TO DORMER
 - ⑦ MATCHING UPVC FRAMED DOUBLE GLAZED WINDOWS
 - ⑧ MATCHING FACING BRICKWORK
 - ⑨ APPROVED COLOUR COATED FINISH GARAGE DOOR
 - ⑩ UPVC FRAMED OBSCURE GLAZED WINDOW




PROPOSED EAST ELEVATION 1:100

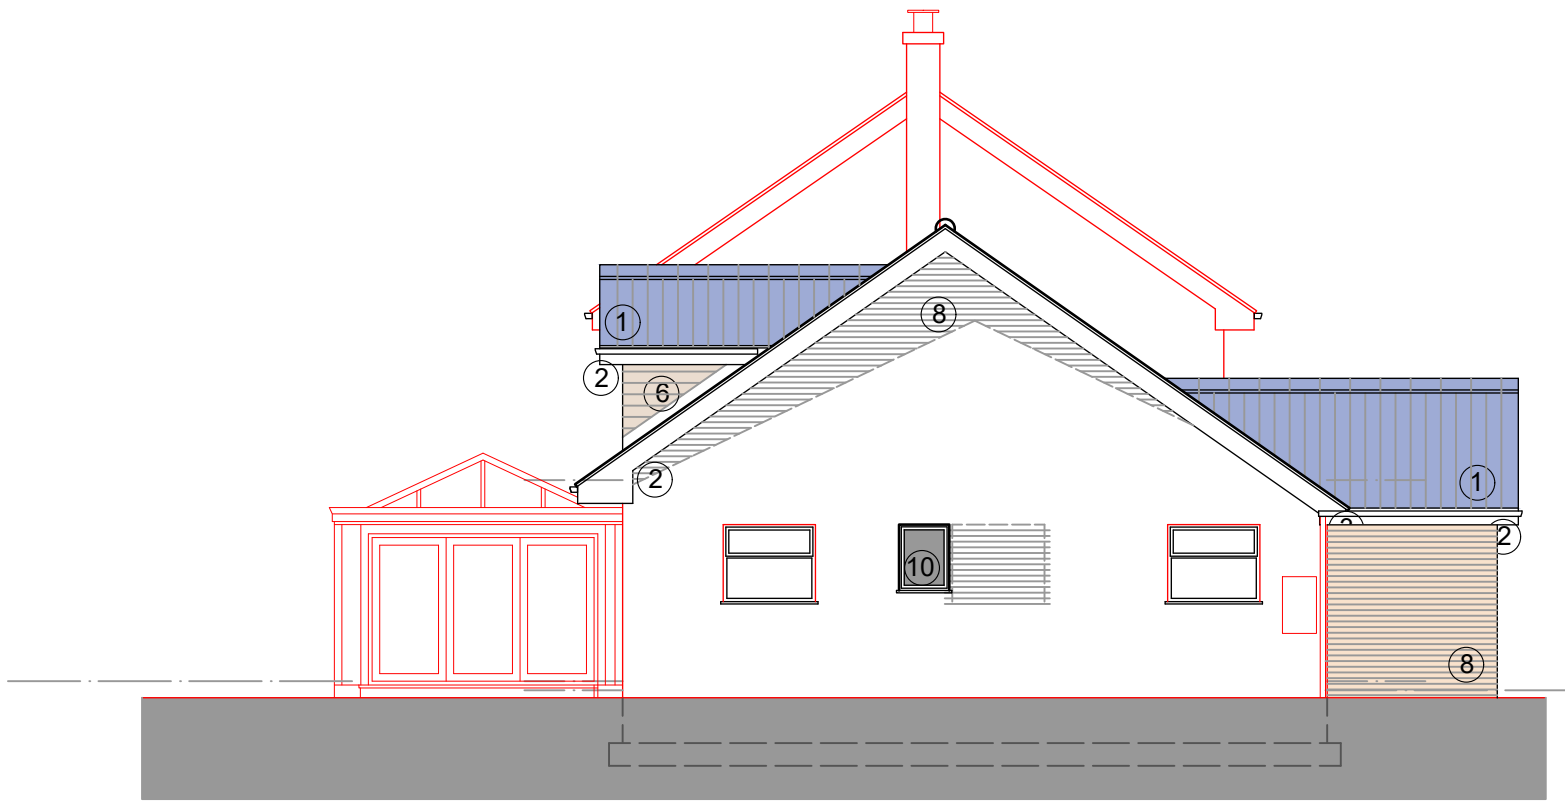


PROPOSED SOUTH ELEVATION 1:100




PROPOSED WEST ELEVATION 1:100

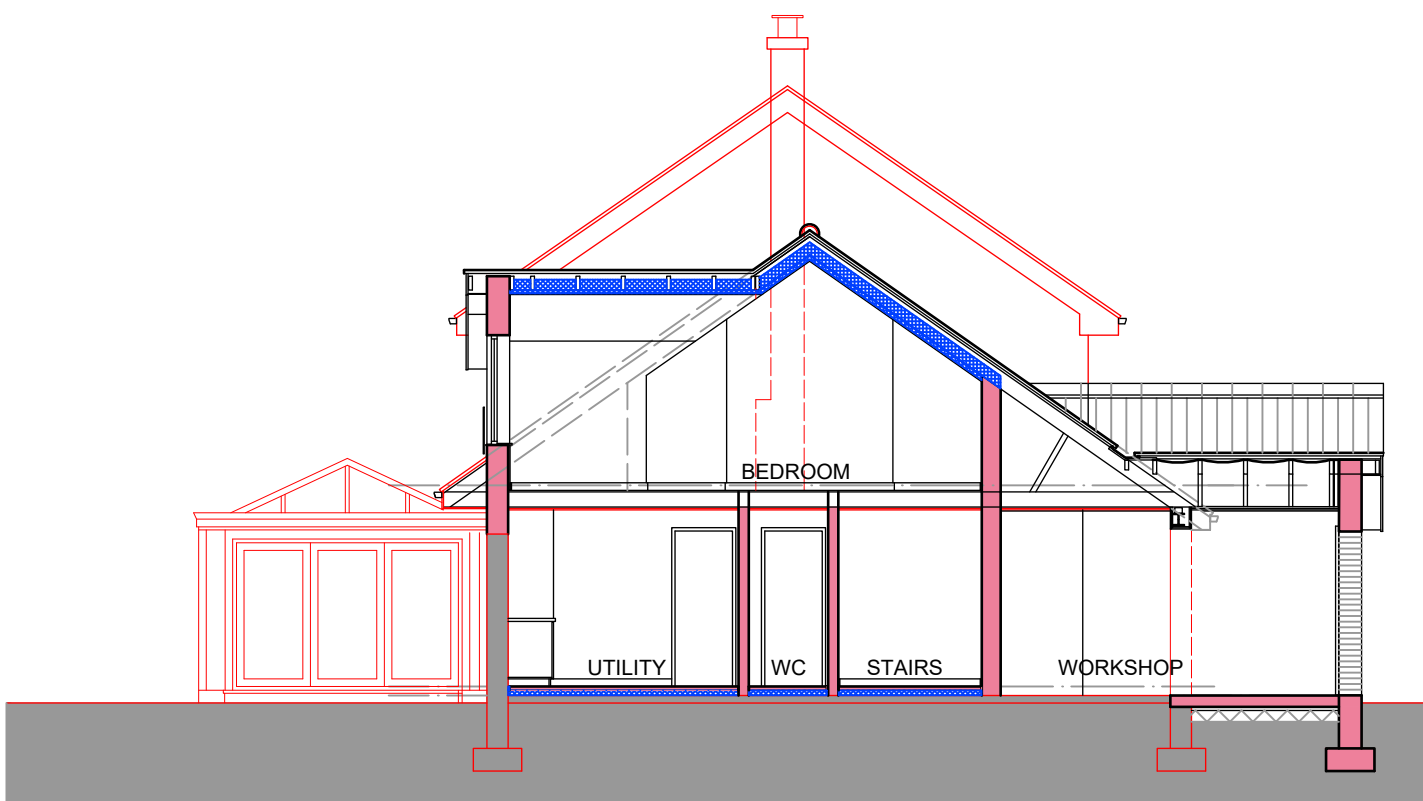


PROPOSED SECTION [P]1 - [P]1 1:100

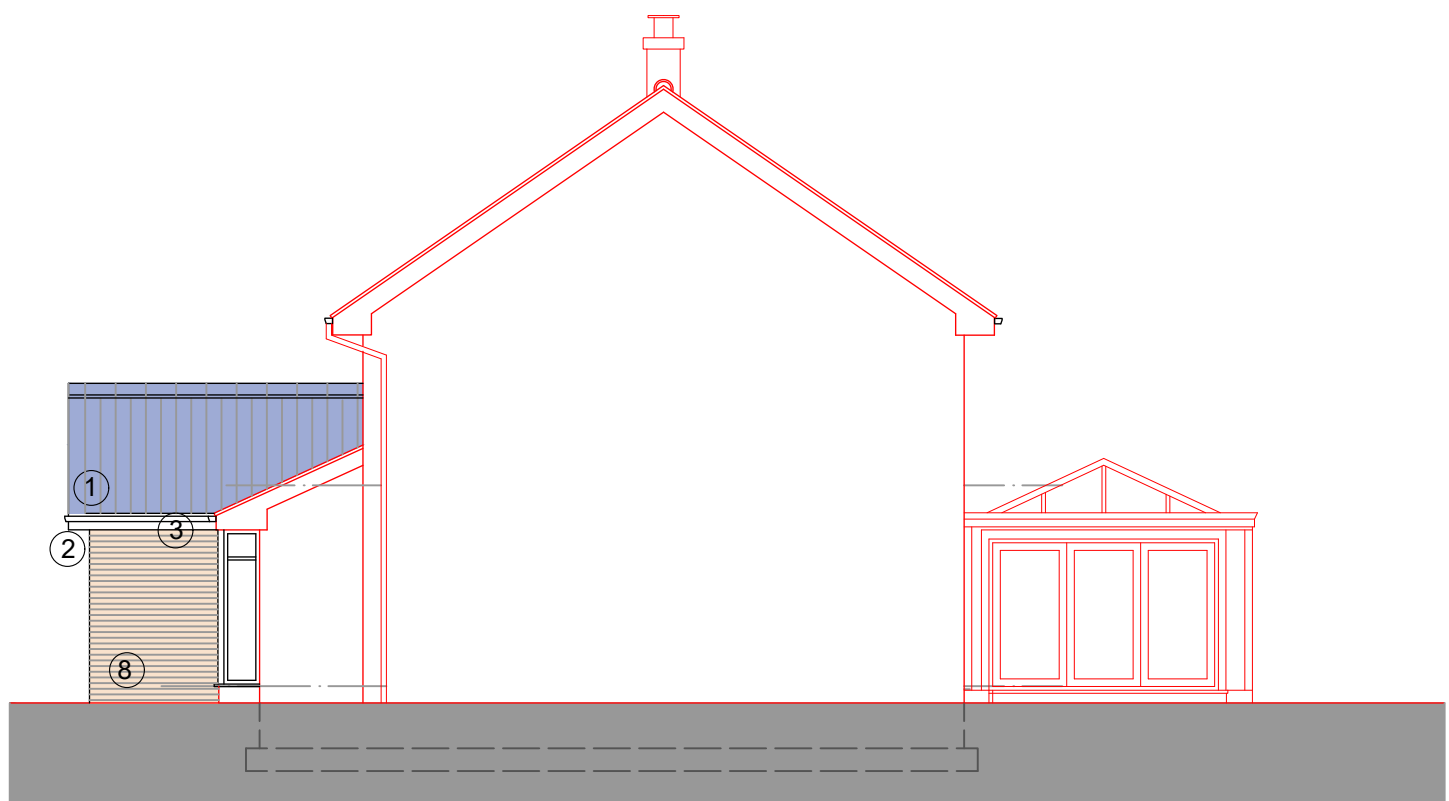

PROPOSED NORTH ELEVATION 1:100

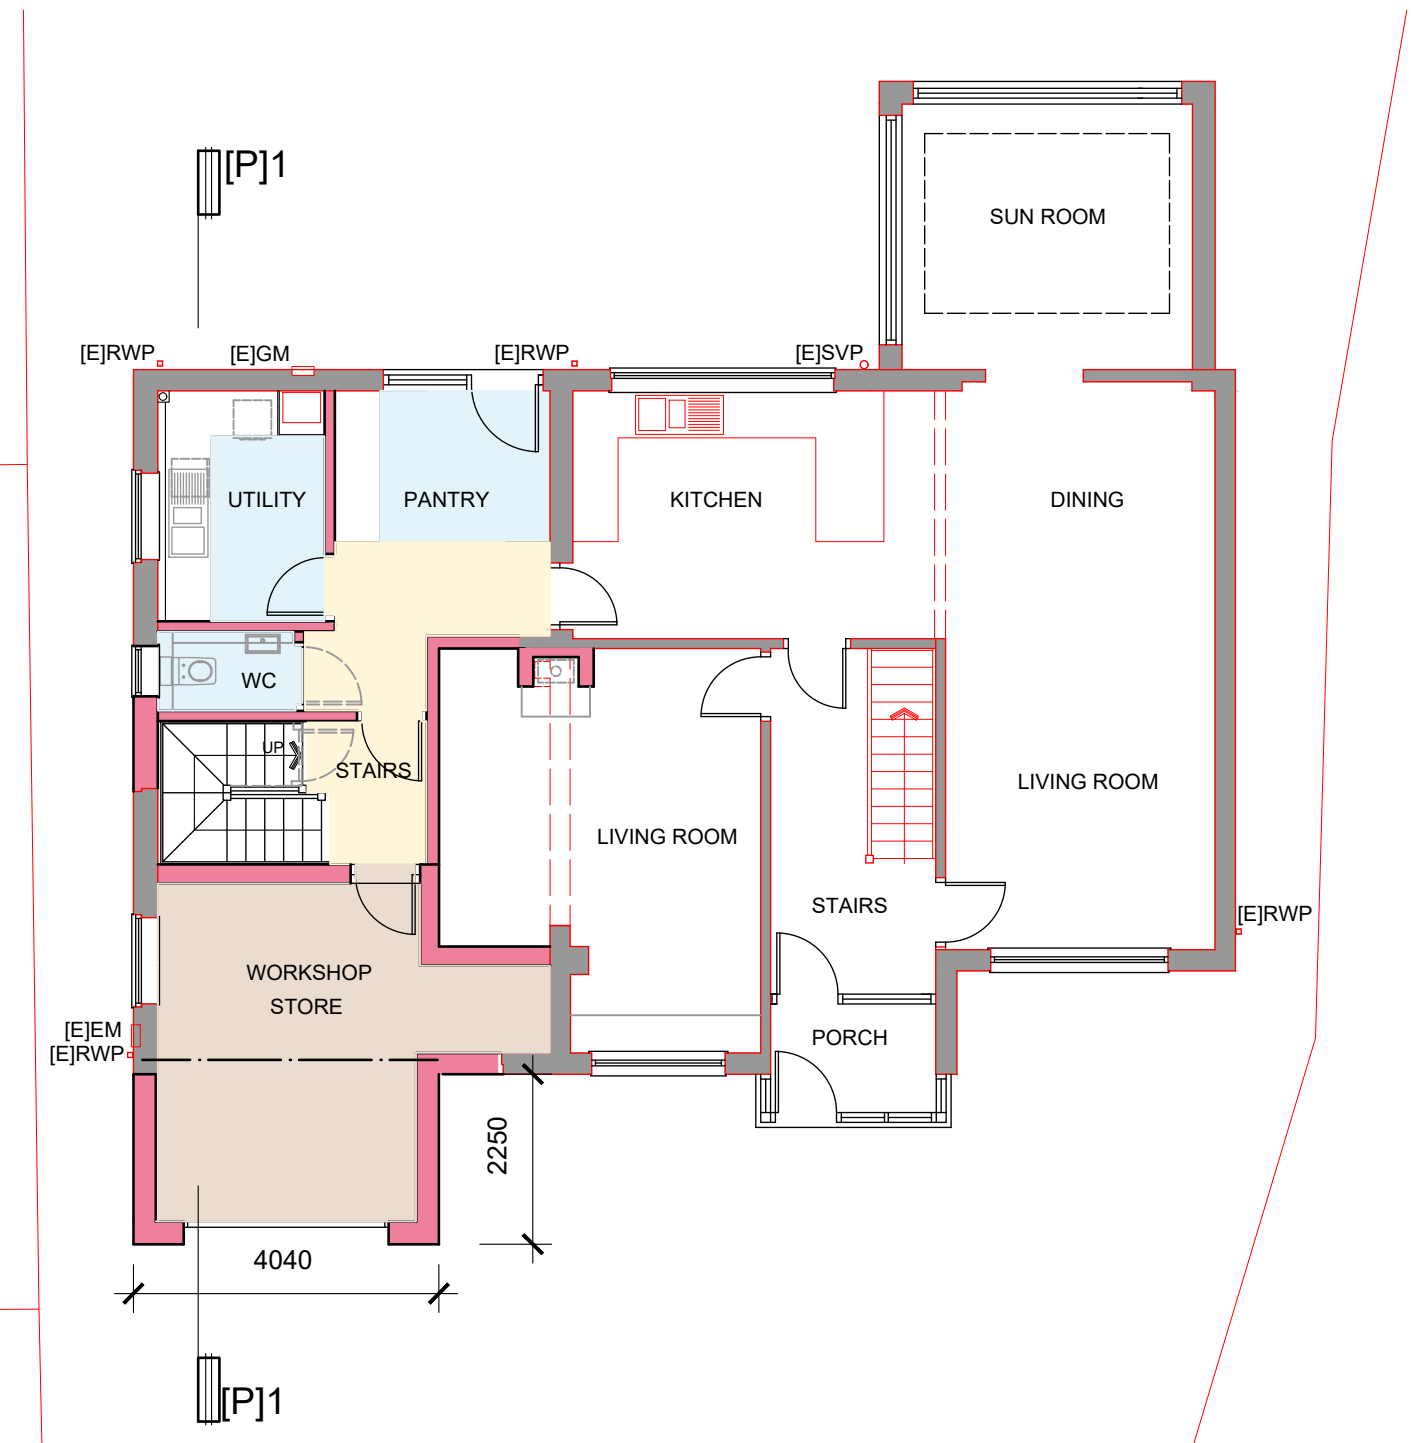

PROPOSED GROUND FLOOR PLAN 1:100

 

KEY

- EXISTING BUILDING LINE.
- [E]RWP — EXISTING RAIN WATER PIPE
- [E]G — EXISTING GULLEY
- [E]SVP — EXISTING SOIL AND VENT PIPES
- [E]IC — EXISTING INSPECTION CHAMBER
- [E]B — EXISTING BOILER
- [E]GM — EXISTING GAS MAIN
- [E]EM — EXISTING ELECTRICAL METERS
- [E]WM — EXISTING WATER METERS
- [N]RWP — NEW RAIN WATER PIPE

revision description date

client
MR & MRS M RUSHTON

project
PROPOSED EXTENSION &
ALTERATIONS TO DWELLING

location
GREENFIELDS
SCHOOL ROAD - BAGNALL

title
PROPOSED
FLOOR PLANS - ELEVATIONS

drawn by
PJA

date
MAY 2021

checked

scale
1:100 @ A1

drawing
1446:03

revision

ISSUE
PLANNING ISSUE

DESIGN²¹
architecture

07891 521 219
1, Spark Terrace - Stoke, On, Trent - ST4 7QA

www.design-21.co.uk