

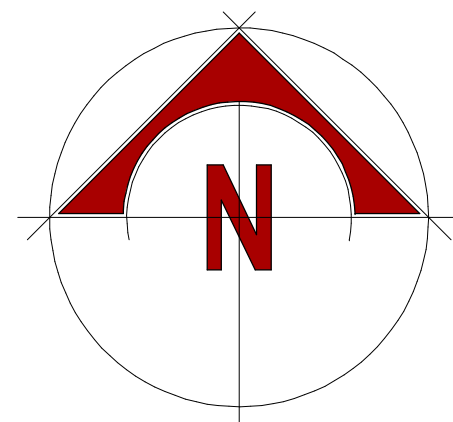


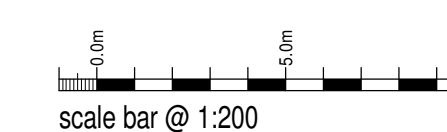

PLANNING PROPOSAL
It is proposed to create warehouse units on the site of the now
redundant concrete plant with the existing mixing plant building
in the centre of the site being removed.
For details of the units refer to drawing 2020-2479-09 for Unit A
and 2020-2479-11 for Unit B.

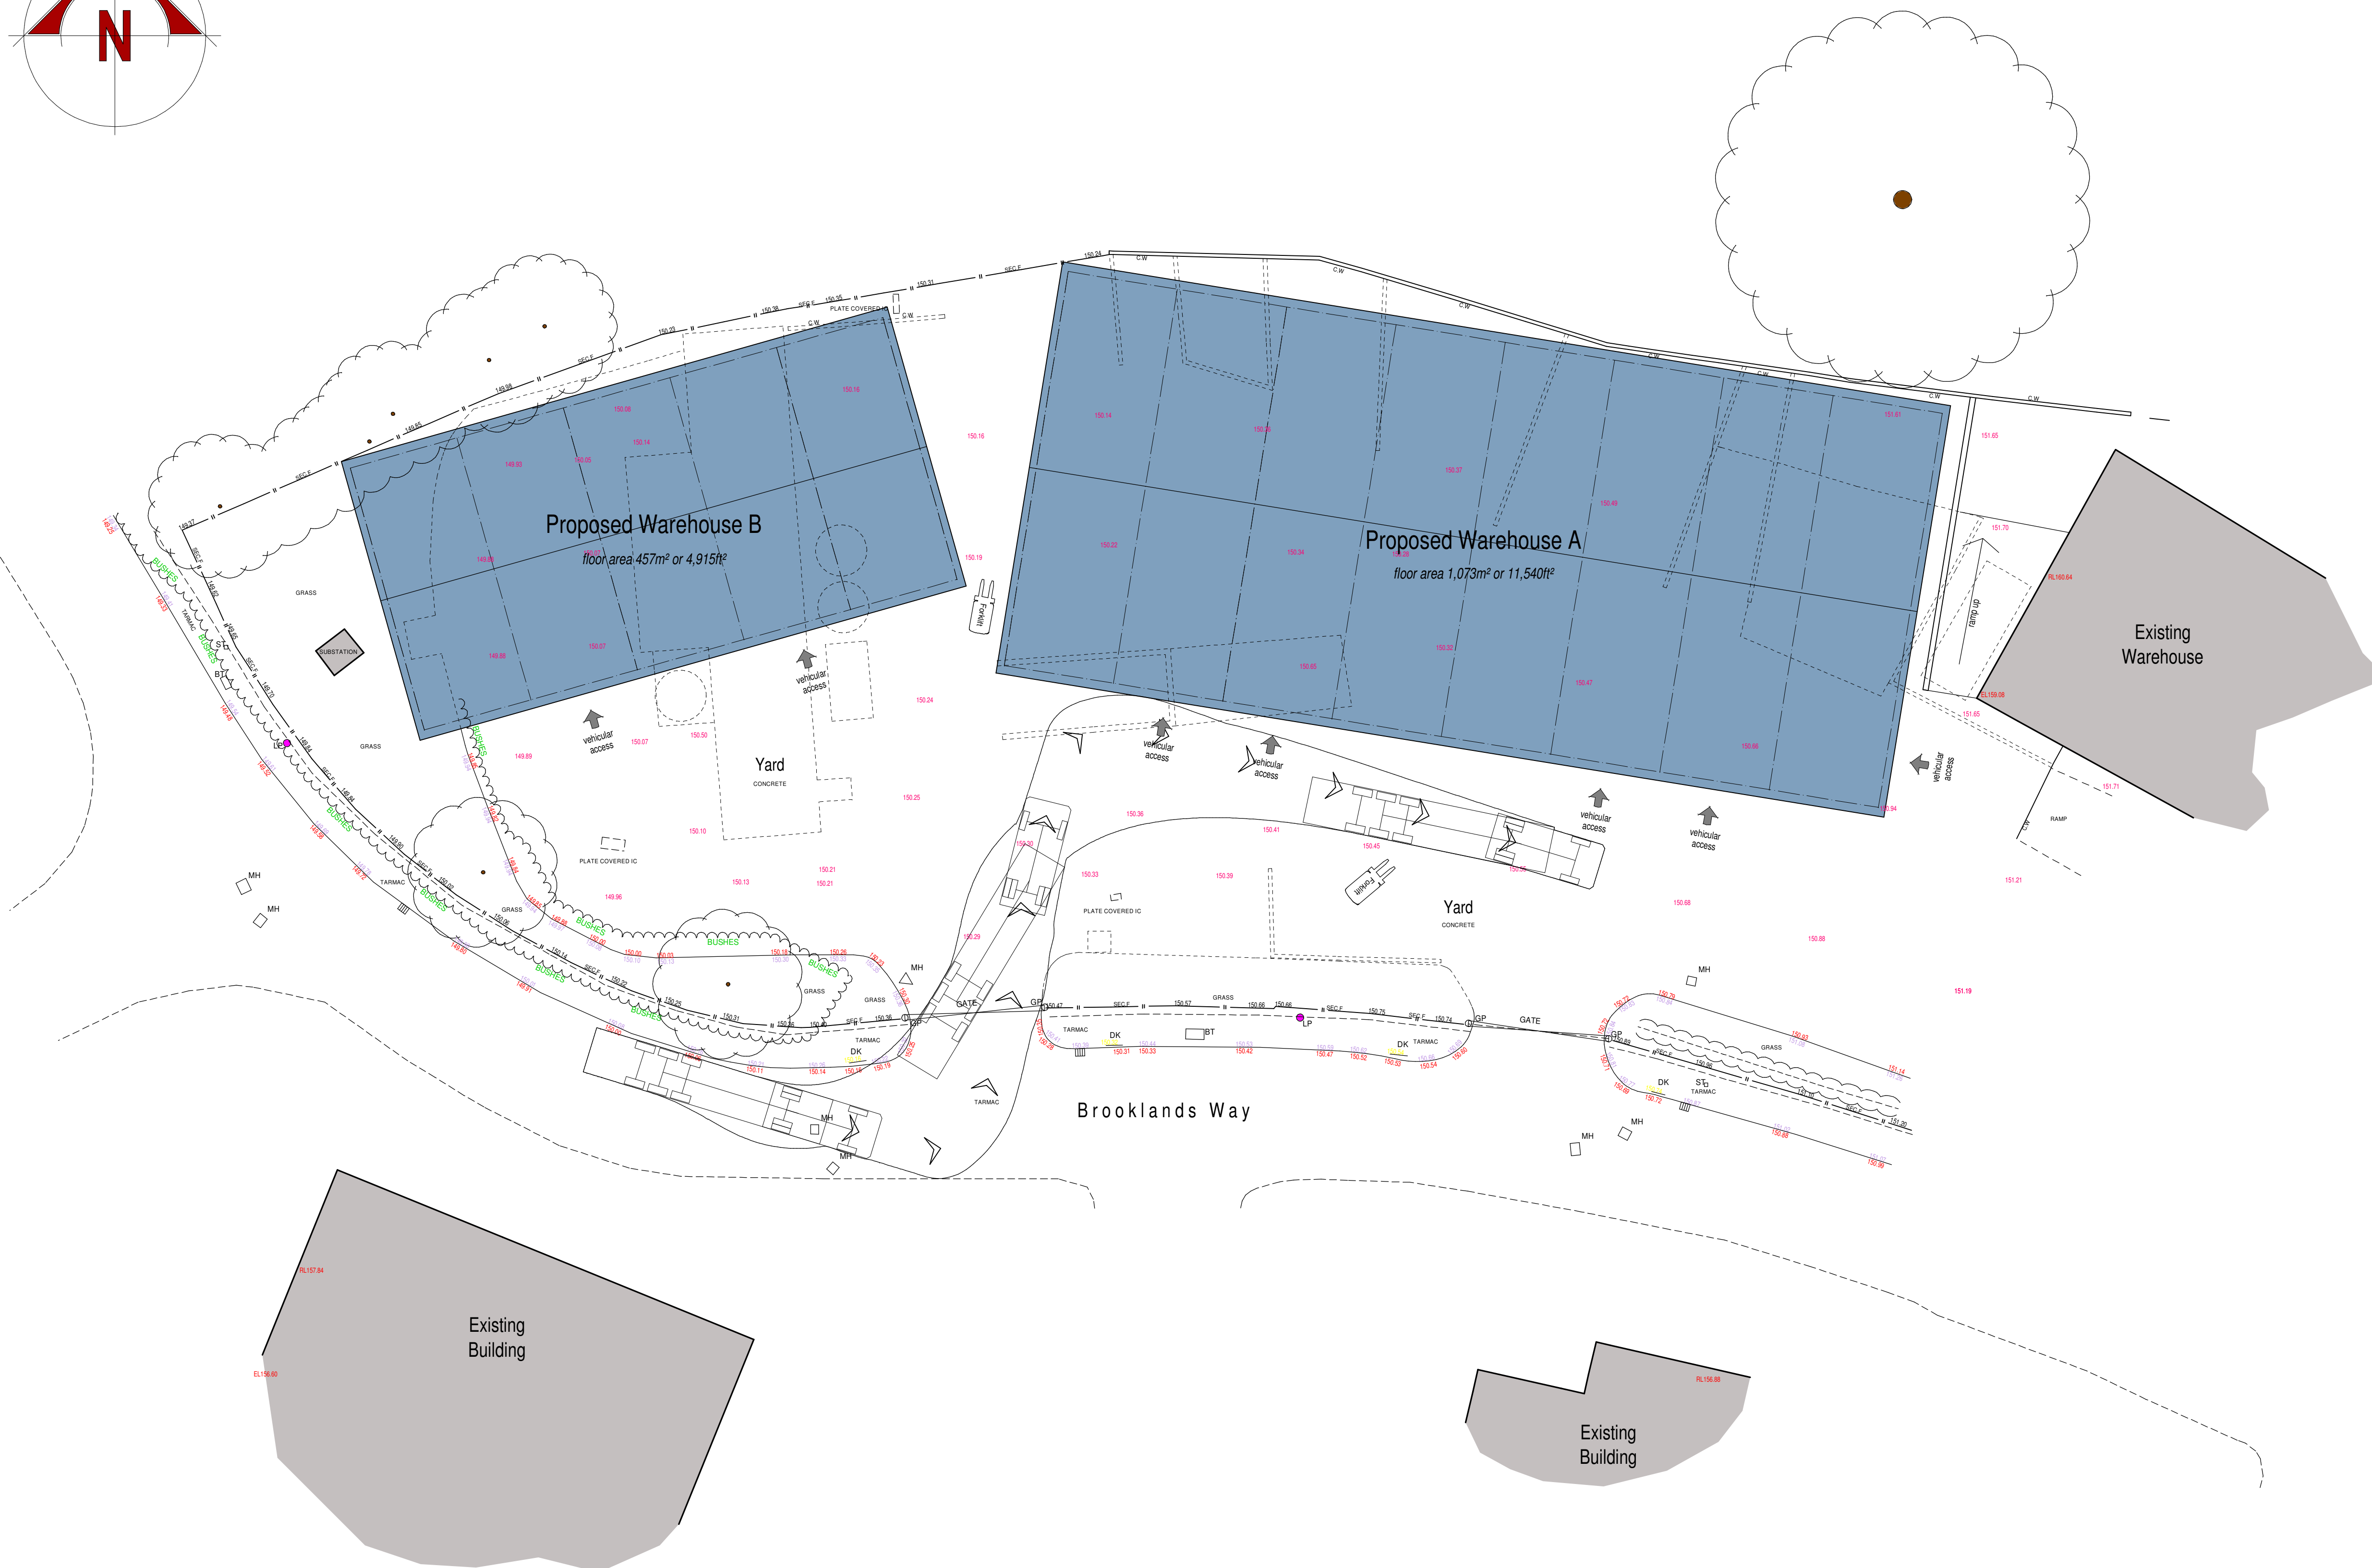

Dalecrete

Proposed Warehouse Units,
Brooklands Way,
Leekbrook,
Staffs, ST13 7QF.
Planning Proposal
Site Plan

Date	September 2020	Sheet	A1	Scale	1:200
Dwg No.	2020-2479-06	Rev.	E	Drawn	RG
A- 25/03/2021 - SCHEME REVISED TO PROVIDE LARGER UNIT D					
B- 30/03/2021 - WAREHOUSE ENLARGED					
C- 29/04/2021 - WAREHOUSE REDUCED					
D- 16/05/2021 - WAREHOUSE SPLIT INTO TWO UNITS					
E- 16/05/2021 - WAREHOUSE UNITS REVISED					

SAMMONS
Architectural
LIMITED

10 Cawdry Buildings, Fountain Street, Leek, ST13 6JP
Telephone: 01538 386002
E-mail: info@sammonsld.co.uk
Web: www.sammonsld.co.uk

This drawing is copyright.
All dimensions must be checked prior to commencement.