




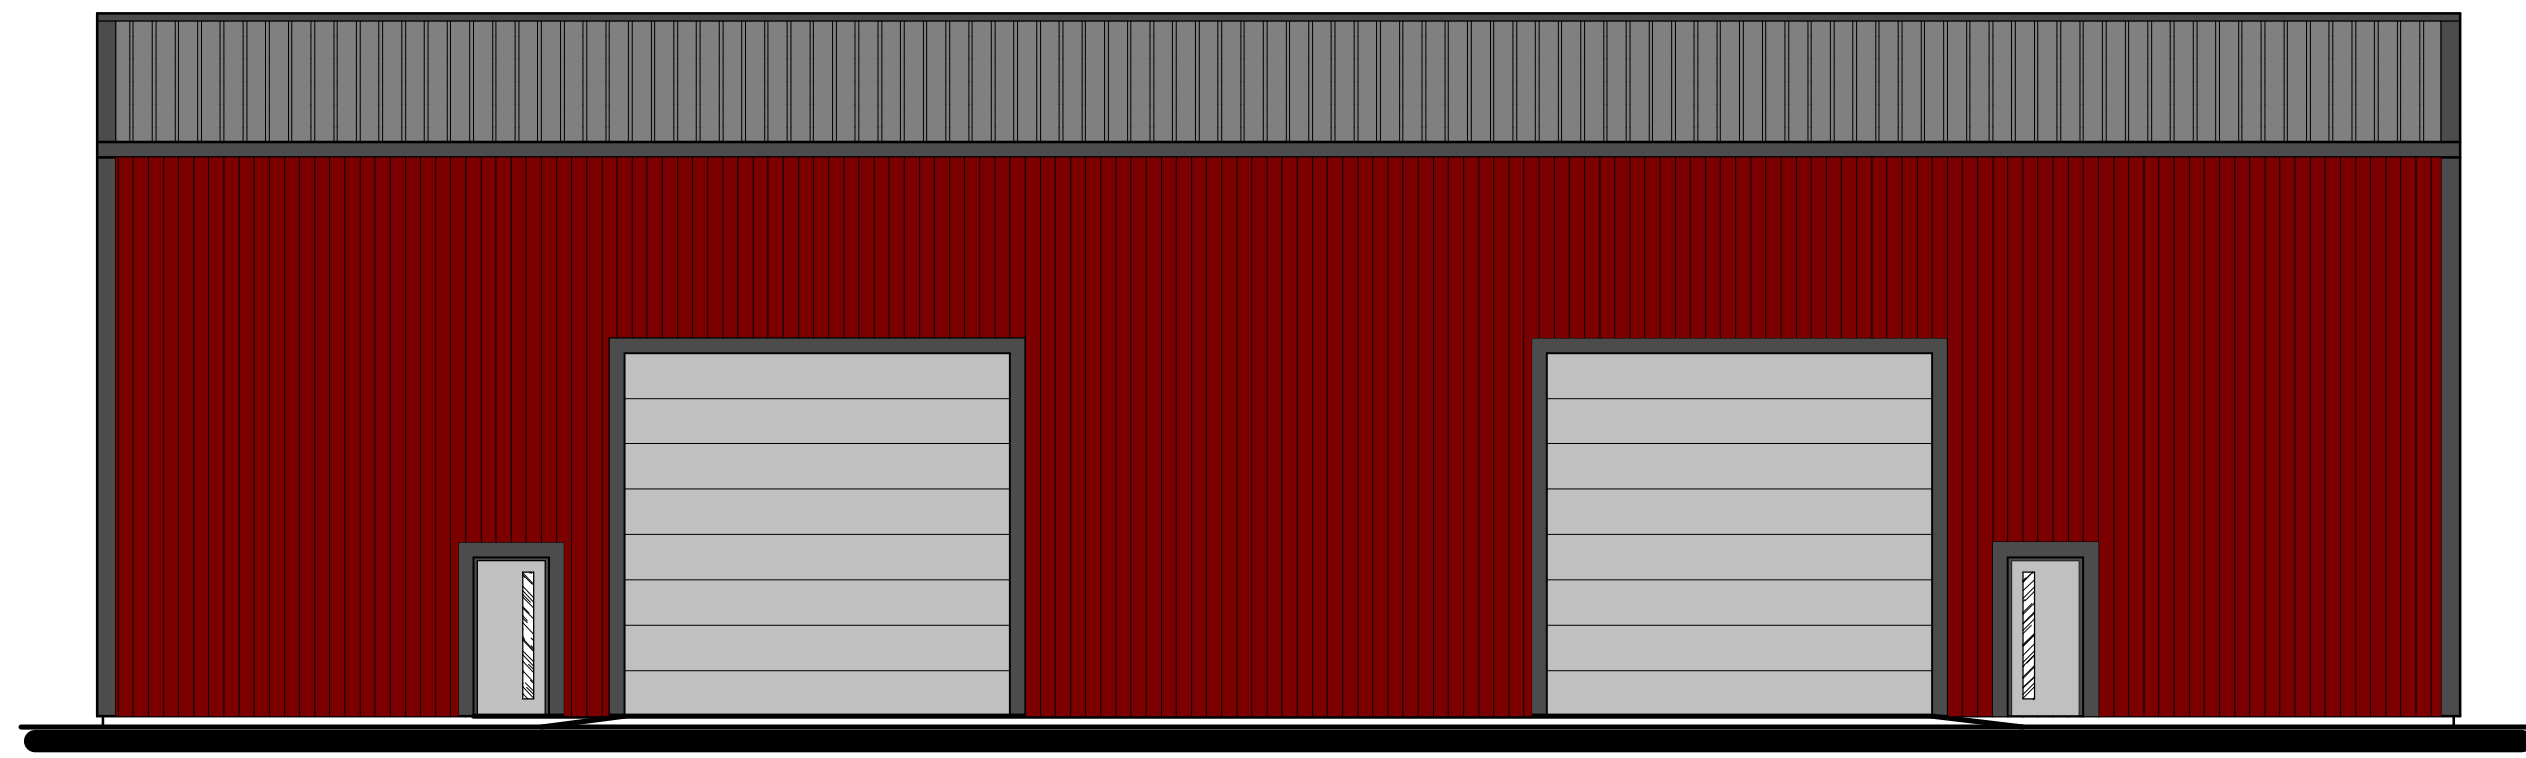


South Elevation

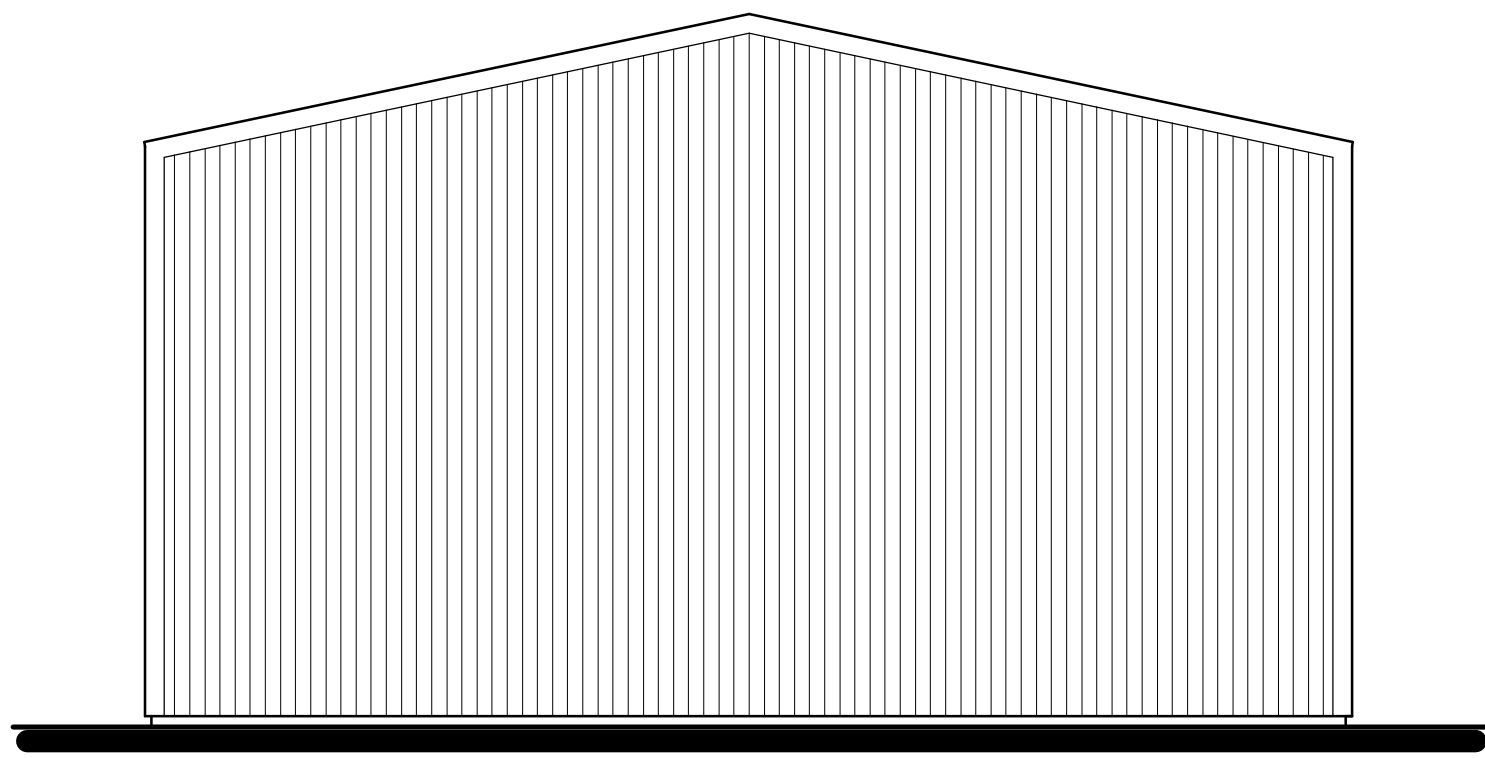


West Elevation

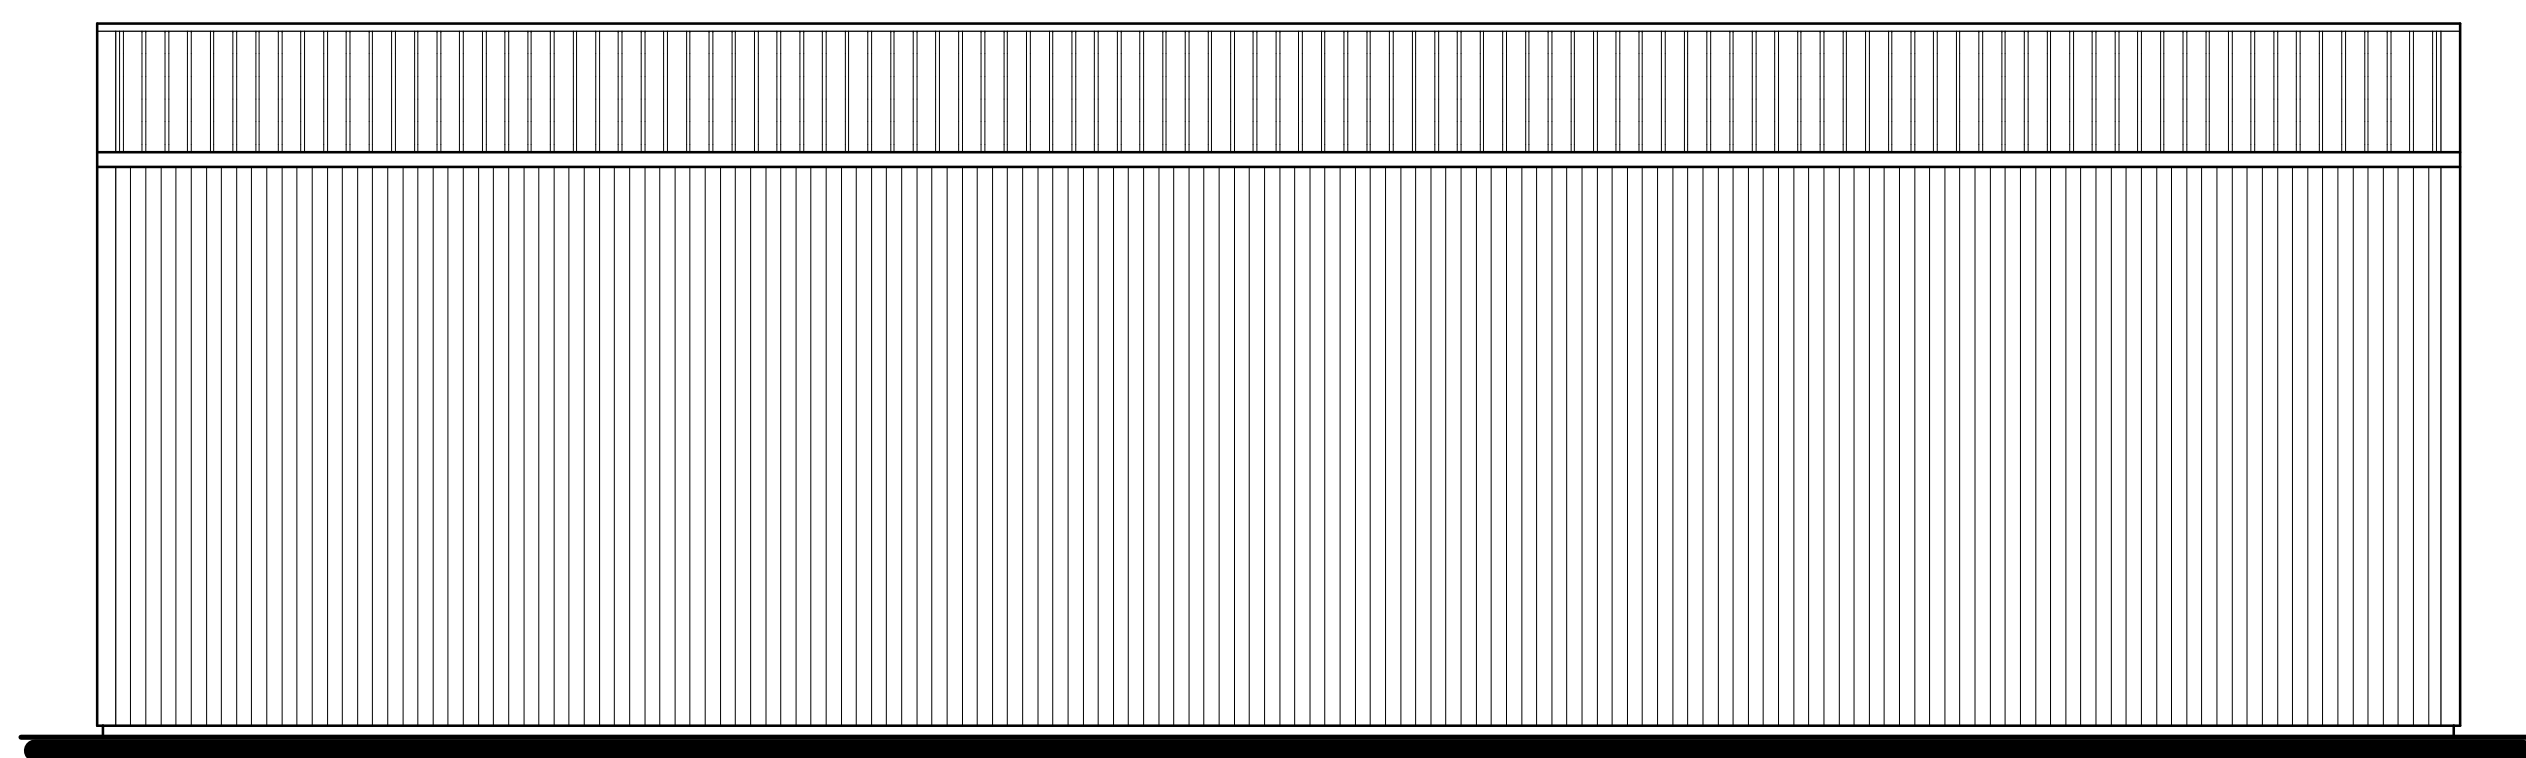


North Elevation

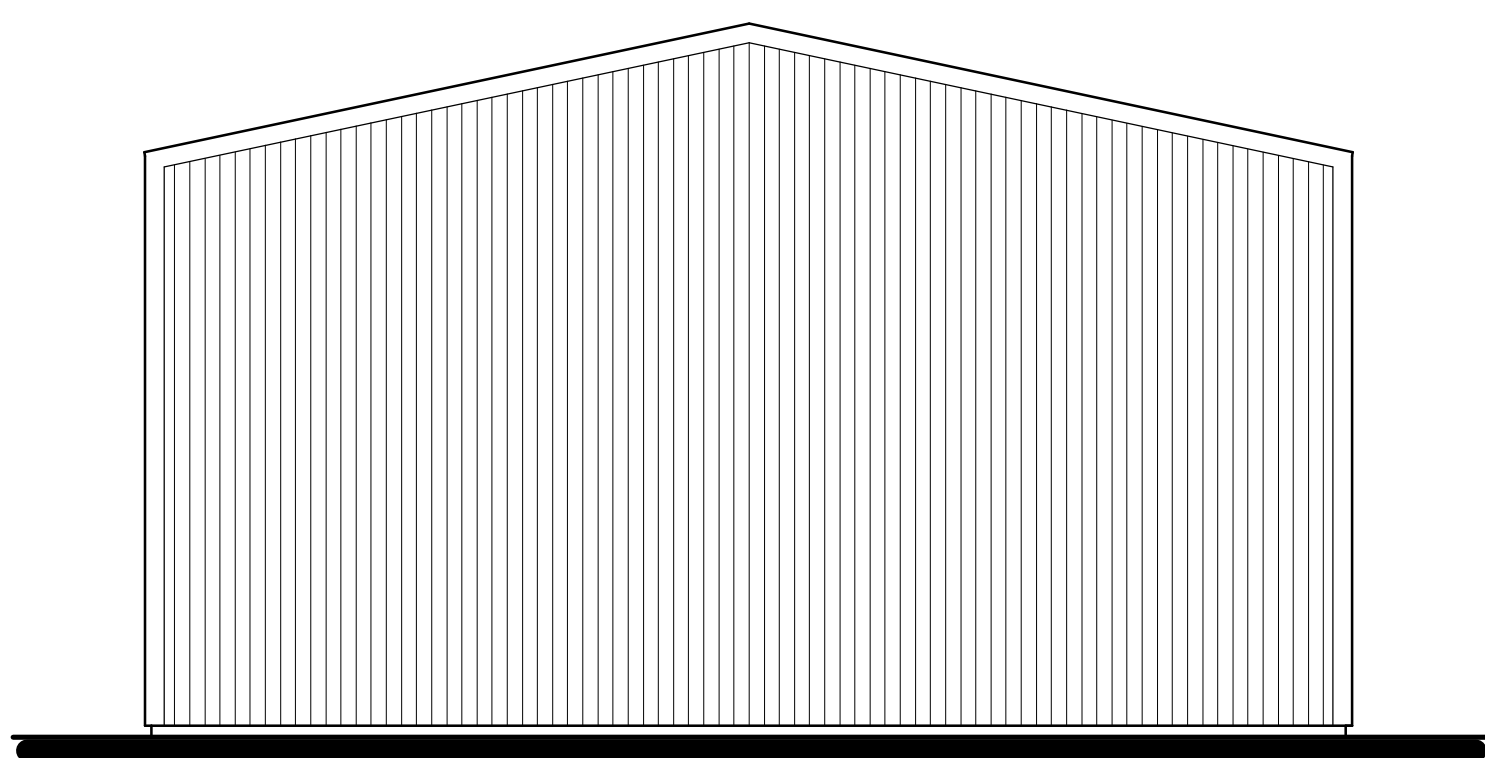

East Elevation

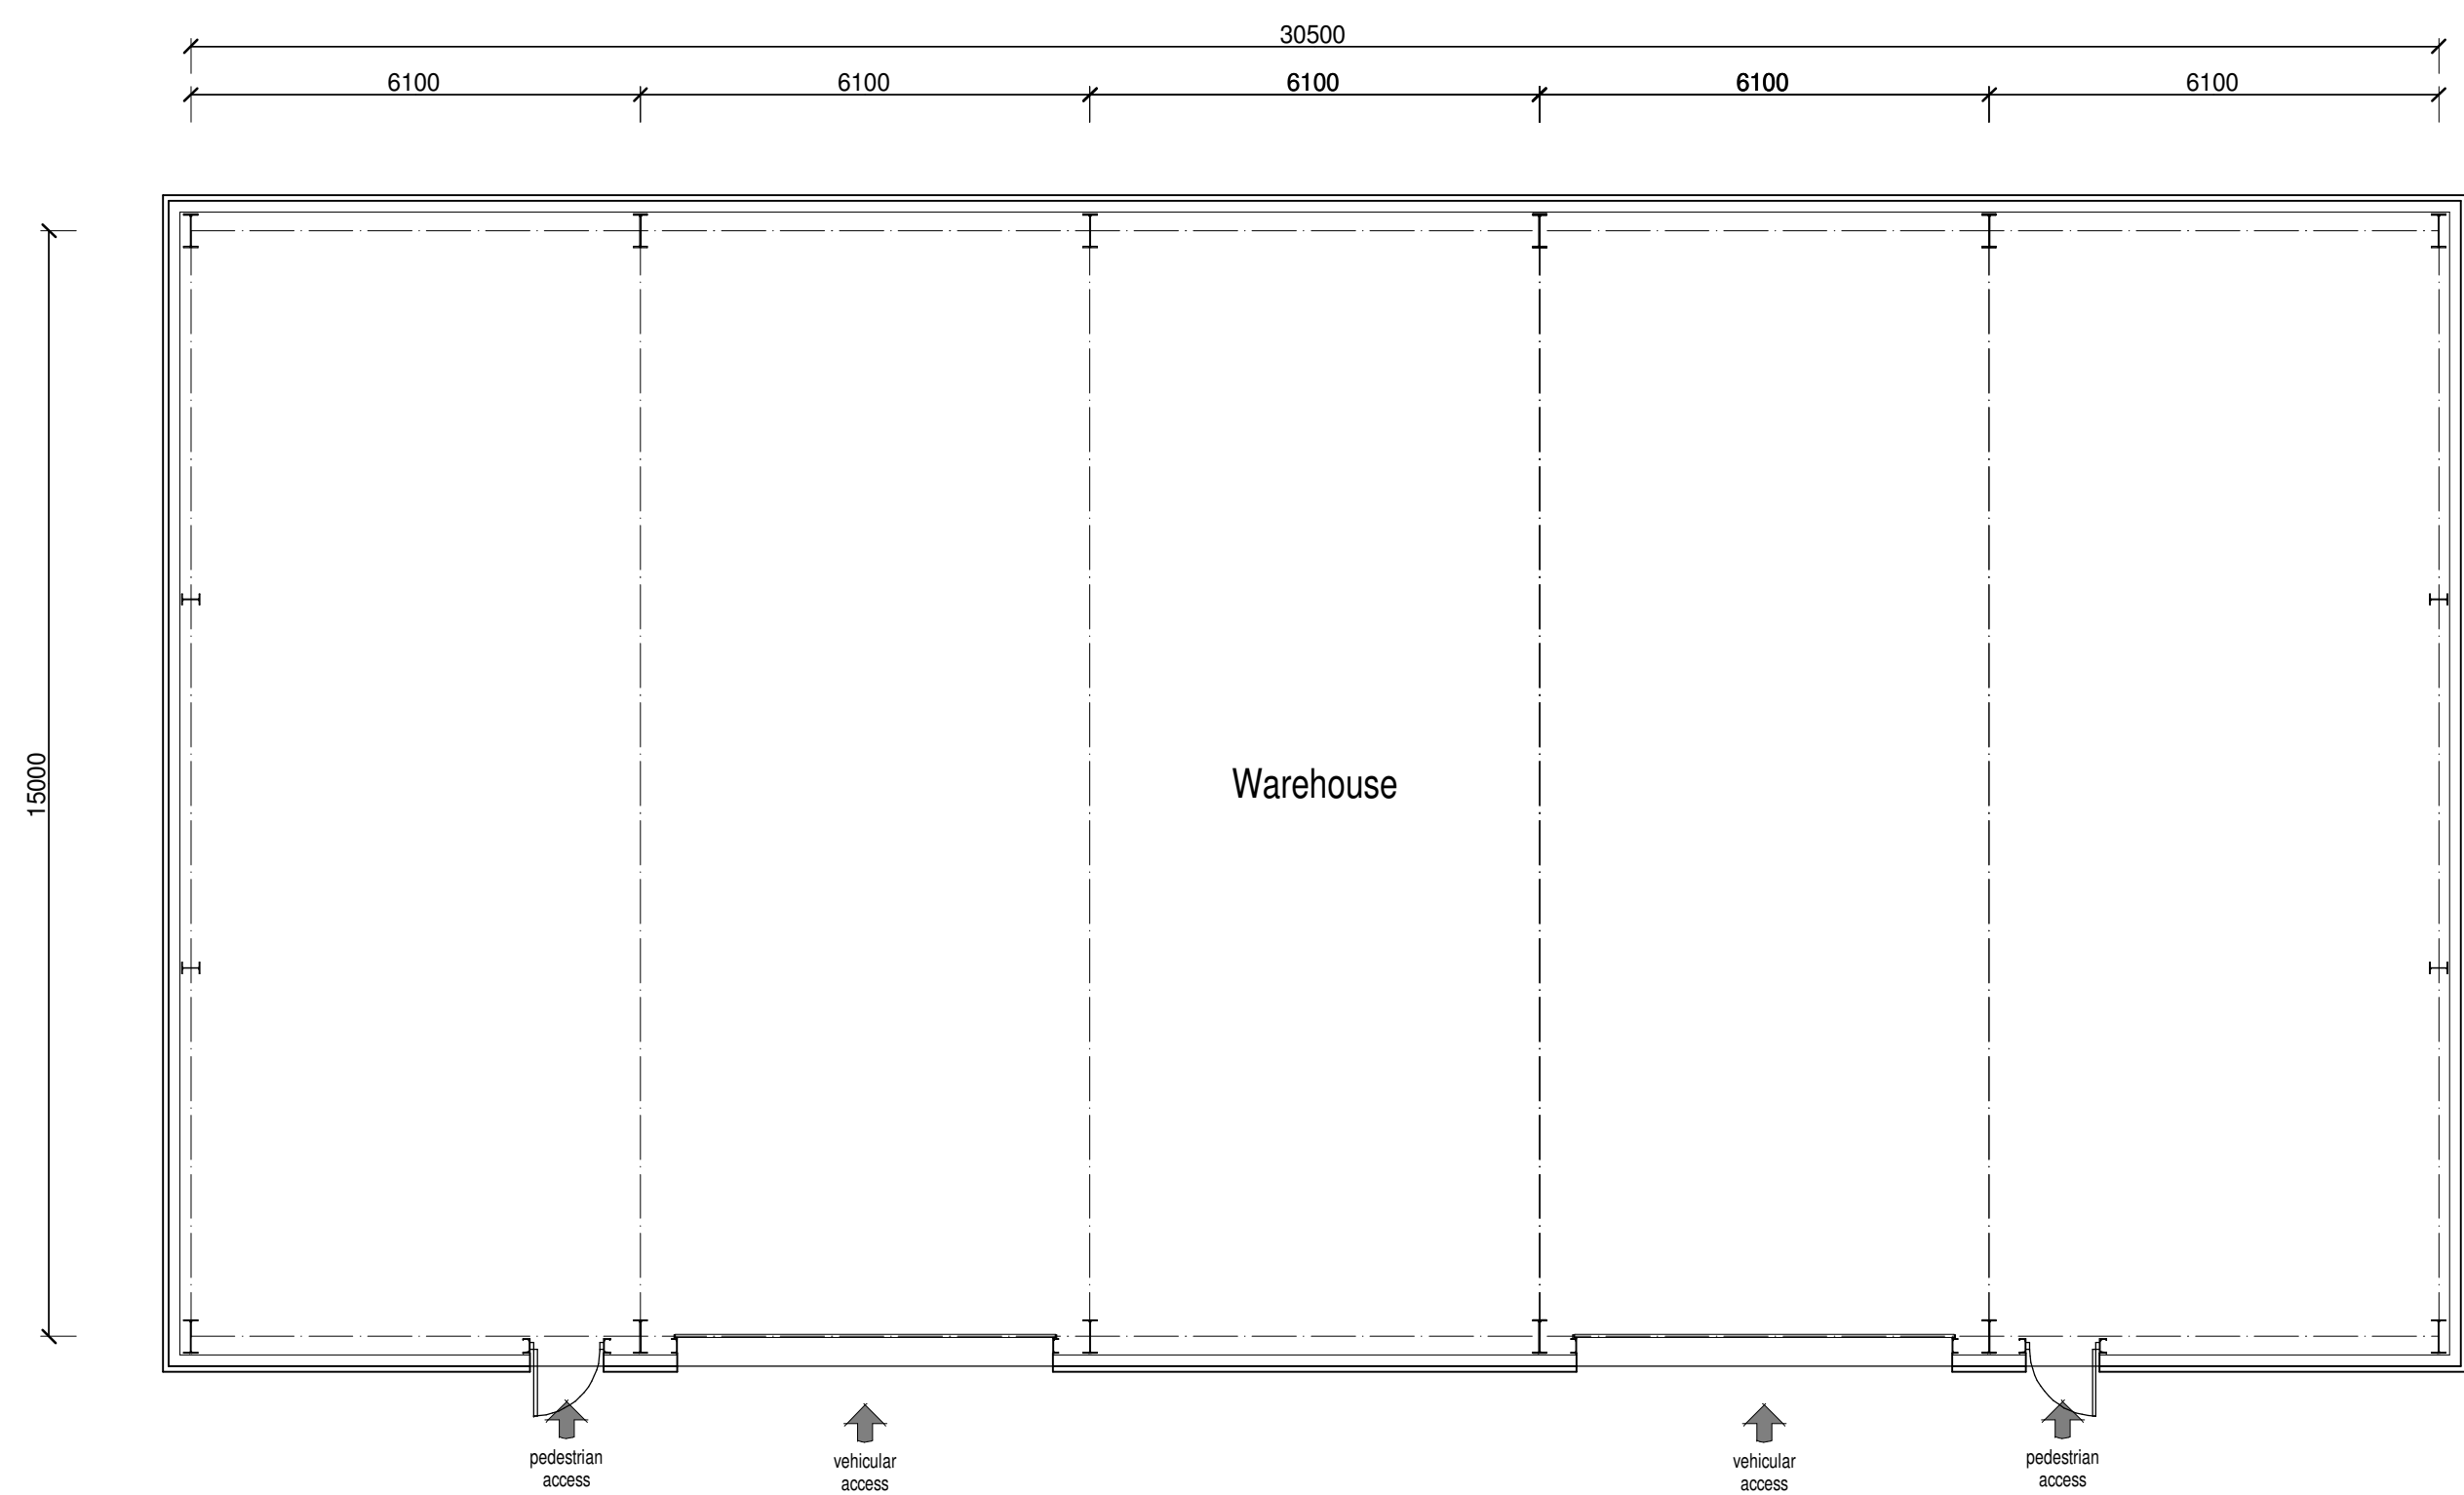

Floor Plan

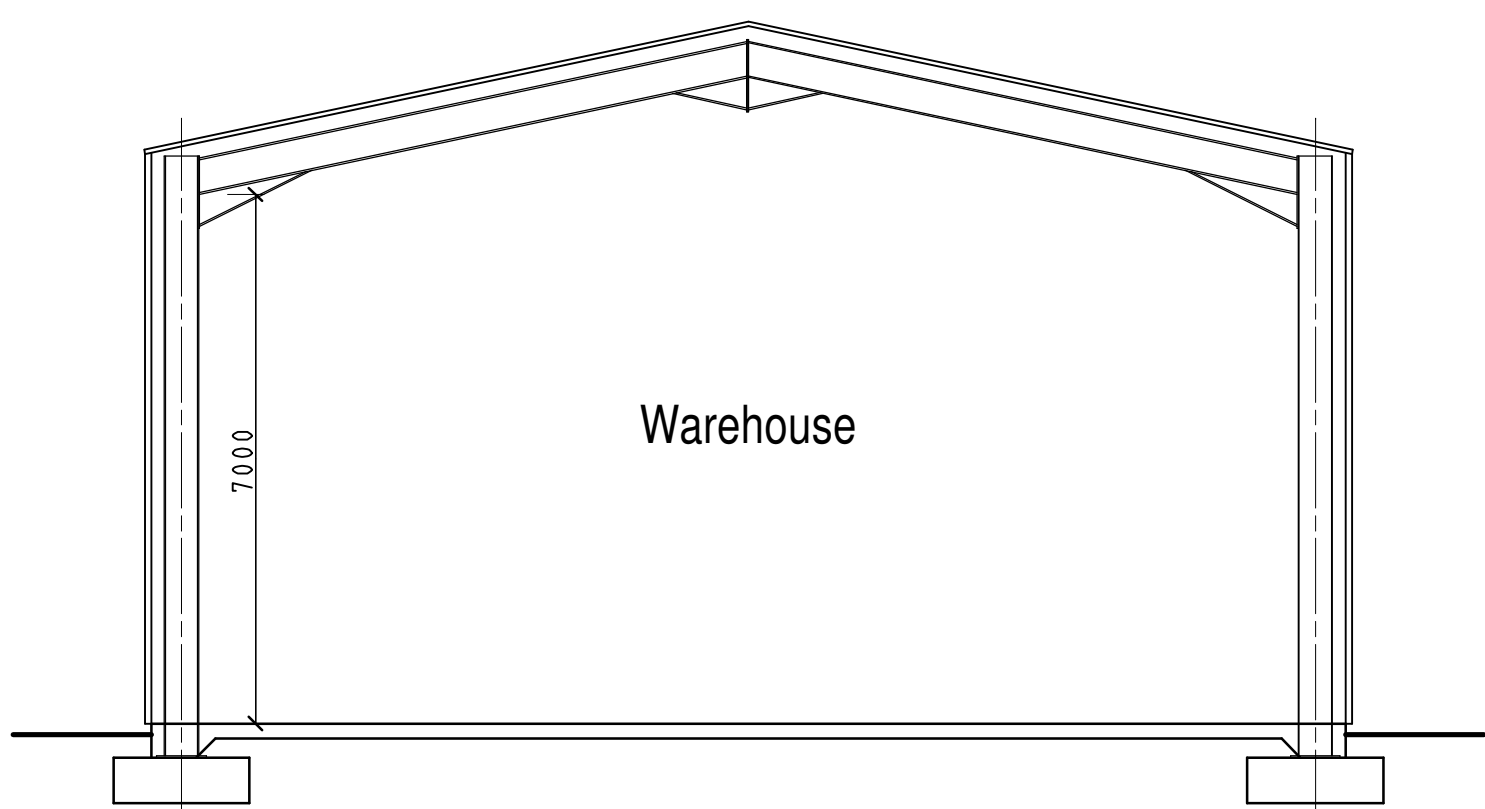

Section

PLANNING PROPOSAL
It is proposed to create warehouse units on the site of the now redundant concrete plant with the existing mixing plant building in the centre of the site being removed.

EXTERNAL FINISHES


Roof
Profiled powder coated steel sheeting, colourcoat HPS200, Alabaster Grey, RAL 240 80 05 with trims to match.
Roof to include DS profiled translucent eave rooflights.

Walls
Profiled powder coated steel vertical sheeting, colourcoat HPS200, Red Brown, RAL 8002 with grey trims.

Vehicular Doors
Insulated panel overhead industrial doors, finished in Anthracite, RAL 7016.

Personnel Doors
Powder coated steel doors, finished in Anthracite, RAL 7016 and black frames, RAL 9002.

Rainwater Goods
Black, Reference RAL 9002, colour coated pressed steel gutters to match cladding trims and 150mm downpipes.

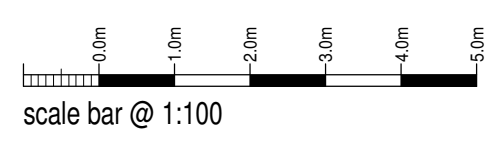

Dalecrete

Proposed Warehouse Units,
Brooklands Way,
Leekbrook,
Staffs, ST13 7QF.
Planning Proposal
Warehouse B Plan and Elevations

Date: October 2020
Drawing No: 2020-2479-10
A1: Warehouse - Warehouse Unit B Plan and Elevations

Scale: A0 1:100
Rev: A
Drawn: RG

SAMMONS
architectural
LIMITED

10 Cowdry Buildings, Fountain Street, Leek, ST13 6LP
Telephone: 01538 386002
E-mail: info@sammonsleek.co.uk
Web: www.sammonsleek.co.uk

This drawing is copyright.
All dimensions must be checked prior to commencement.