




Site Plan - Scale 1:200

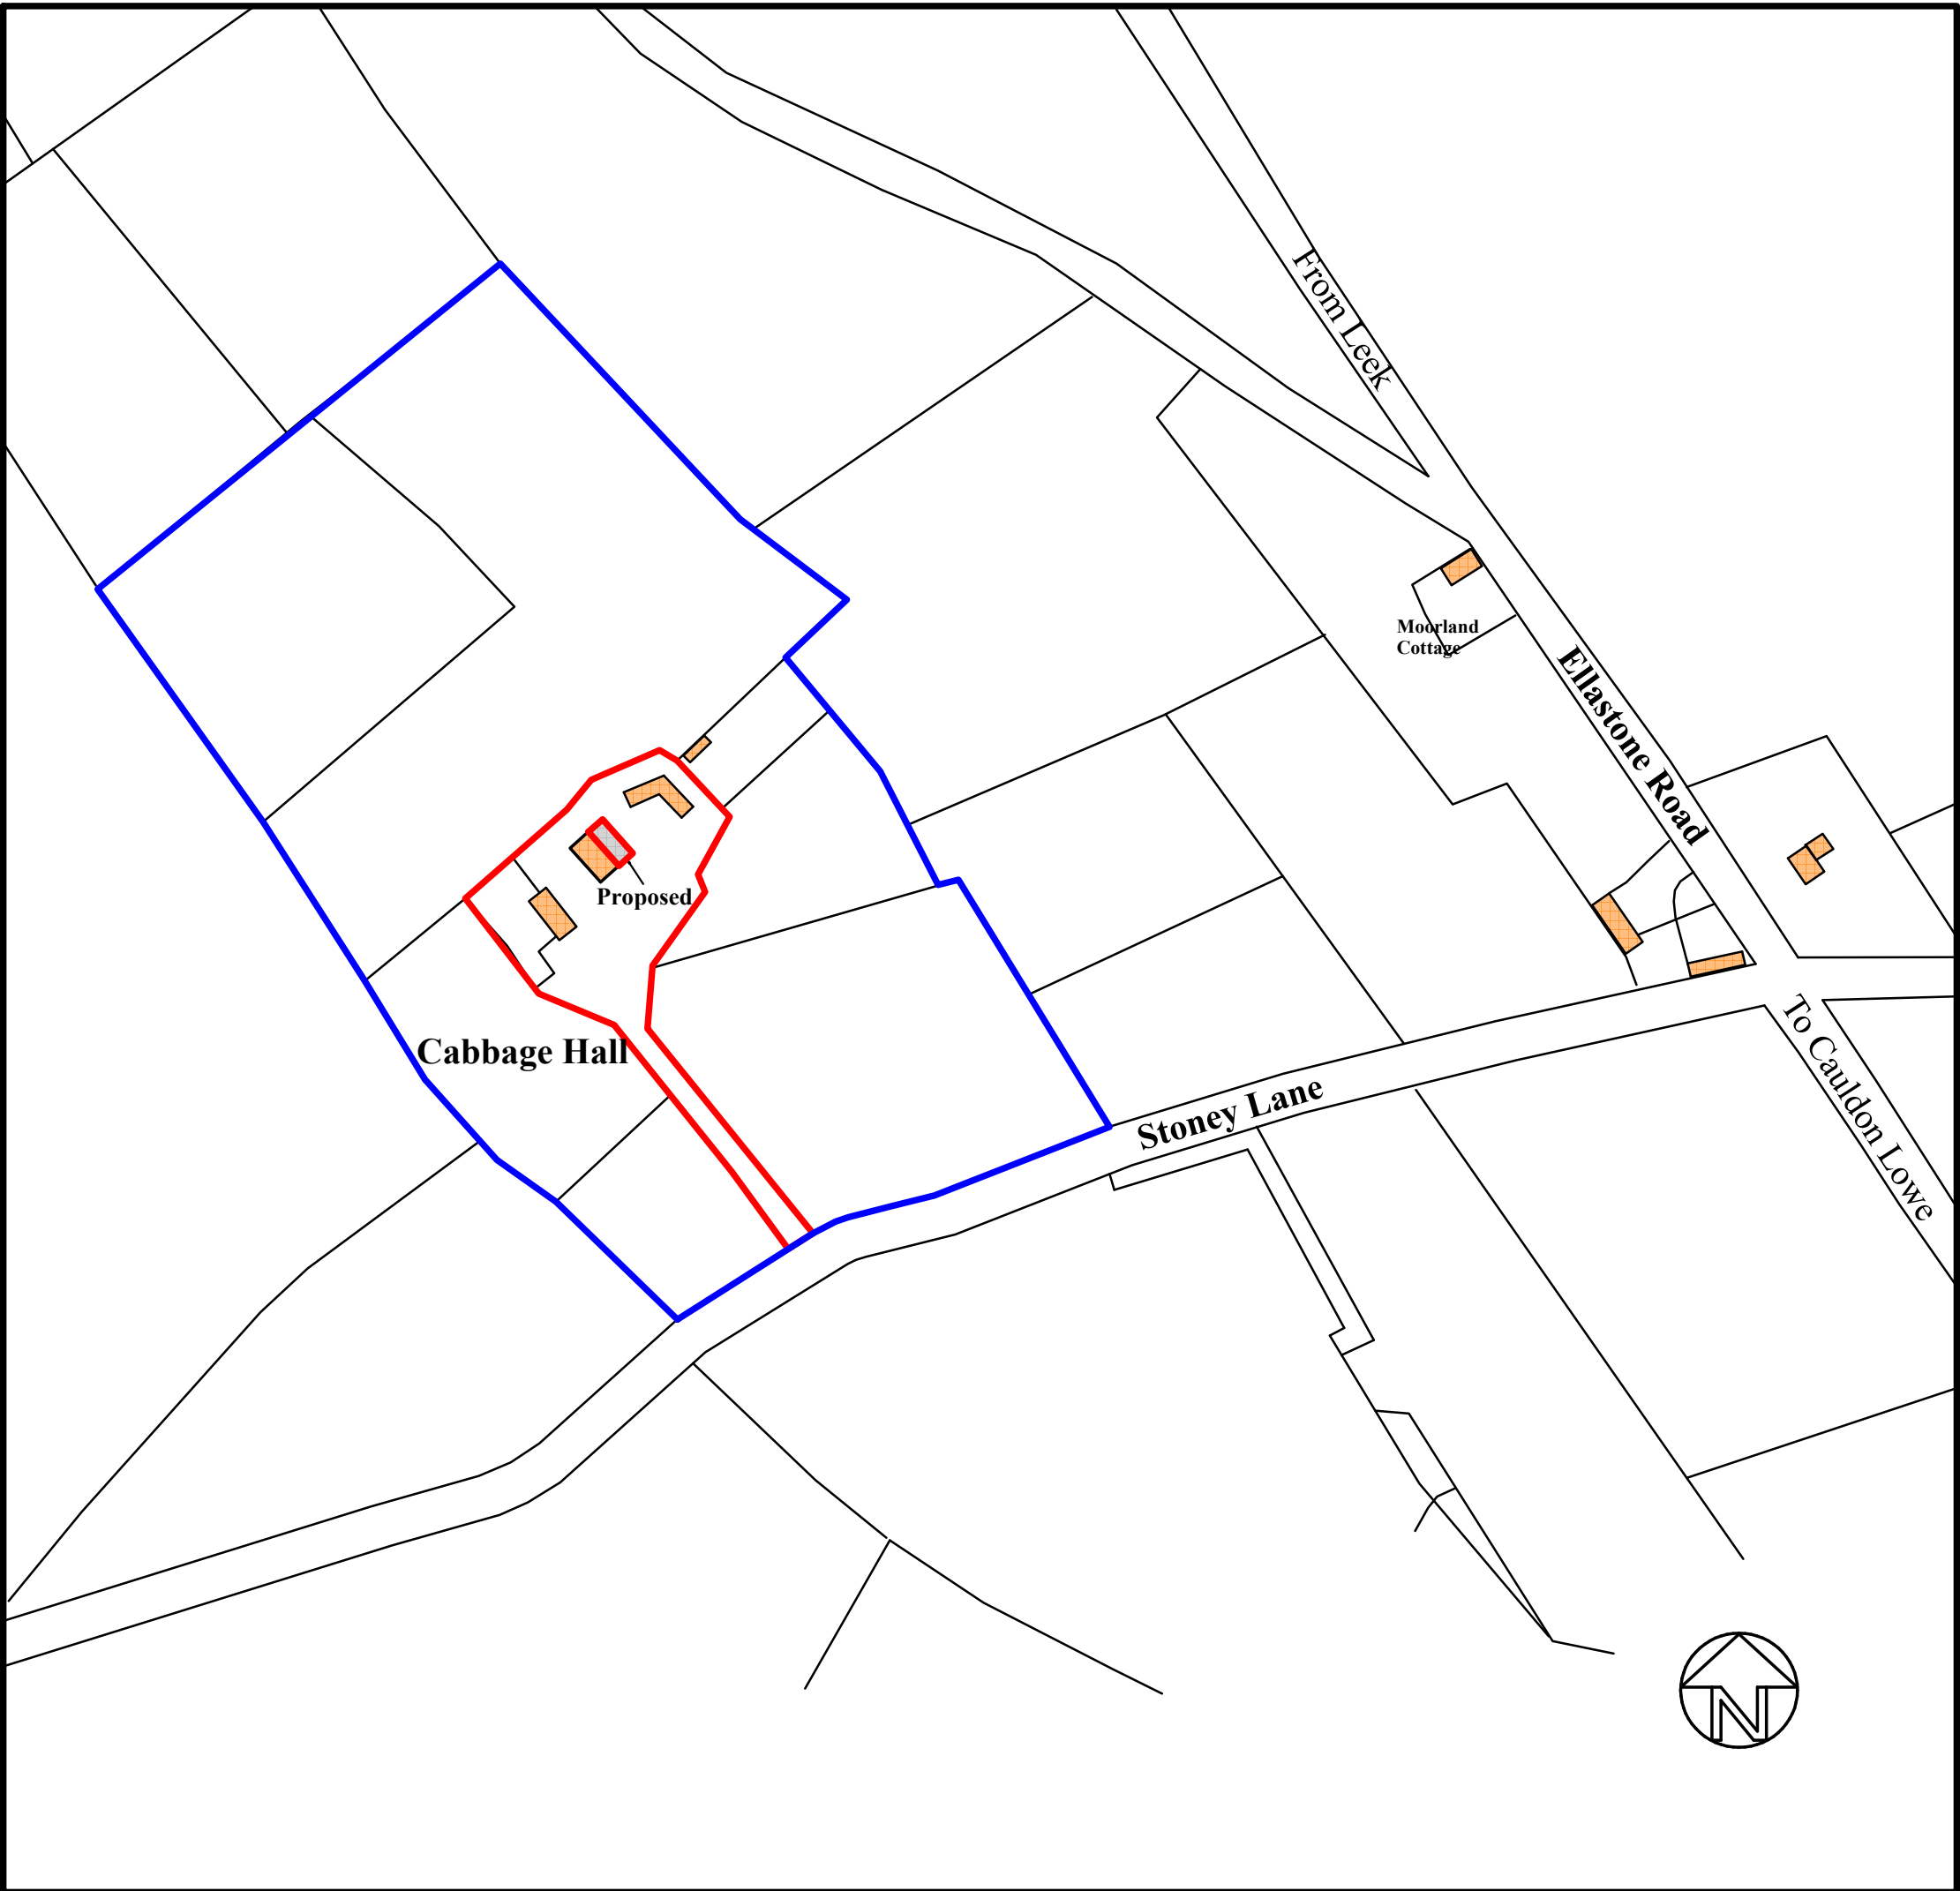

Location Plan - 1:2500

This drawing is not a contractual/constructual specification, and is intended for planning purposes only. Please refer to individual contractors written specifications and details for contractual details.

All work must conform with Planning, Building Control and CDM Regulations. Dimensions to be checked on site prior to commencement of work.

E&OE

A	Notes update	01/07/21	ijc
REV	REVISION	DATE	BY
Ivan J. Cooper Architectural & Engineering Design Cauldon Lowe, Stoke on Trent, ST10 3ET. Tel: 01538 702738			
CLIENT			
P H Winterton & Son			
CONTRACT	Proposed Extension at:- Cabbage Hall Farm Stoney Lane Cauldon Stoke on Trent ST10 3ES		
TITLE			
Location & Site Plans			
CONTRACT No			
SCALES	1:2500, 1:250		
DATE	30/04/21	DRAWN	ijc
DRAWING NUMBER			
3618-01A		Original A1	