




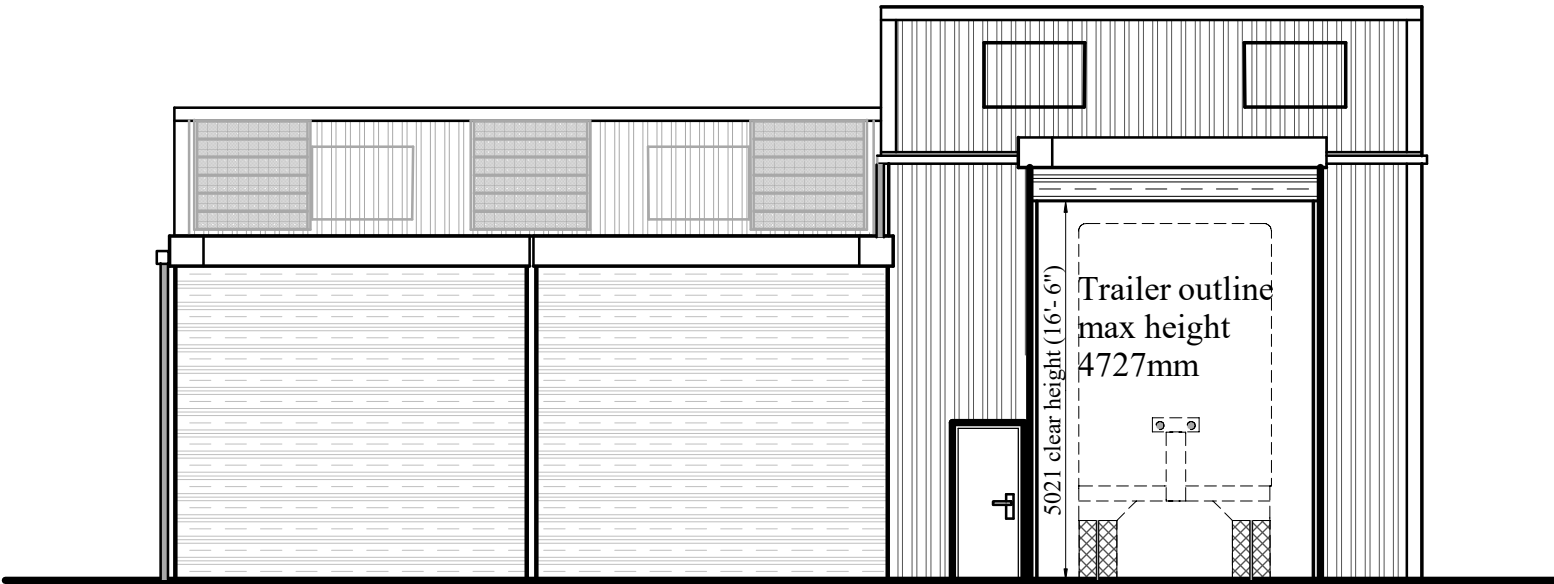


North Elevation

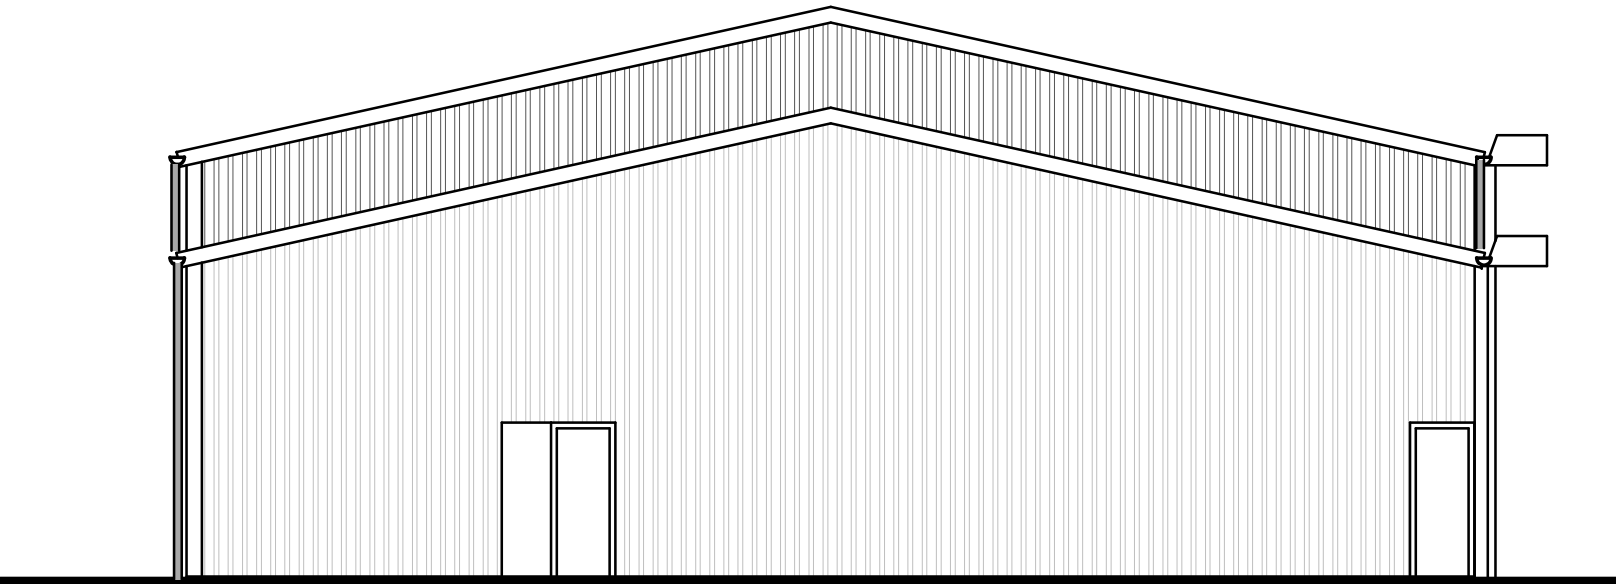

West Elevation

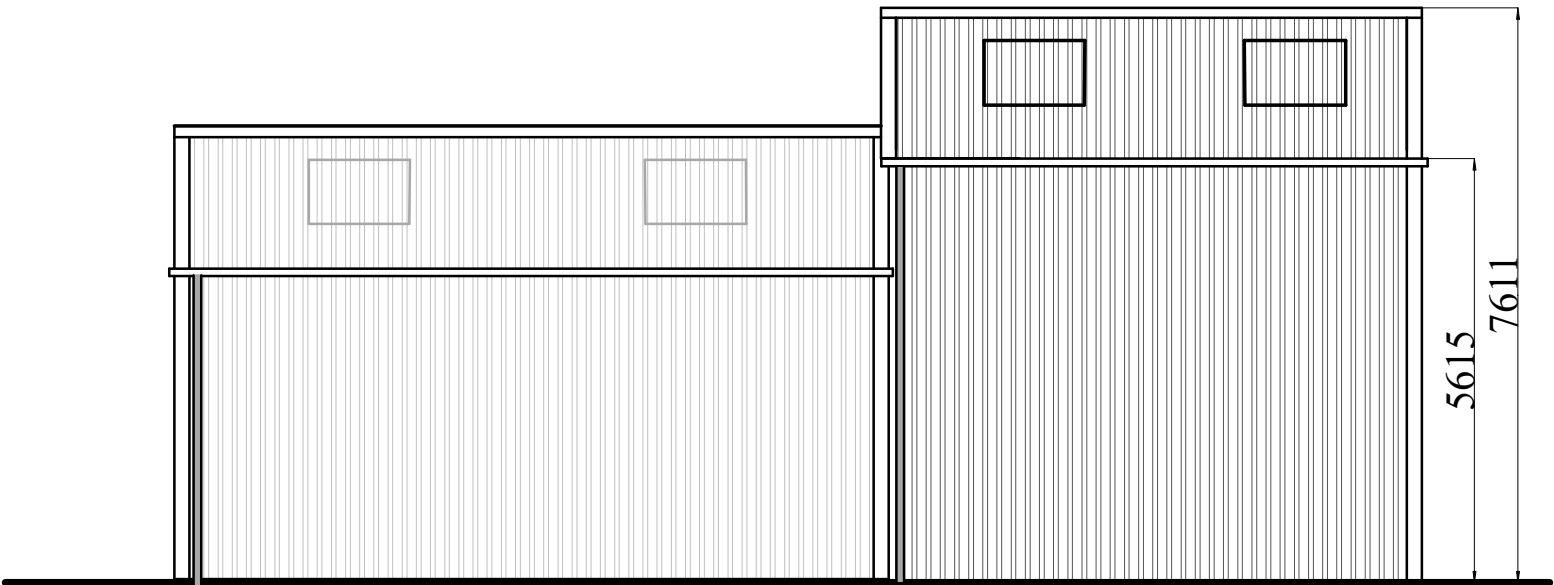


South Elevation

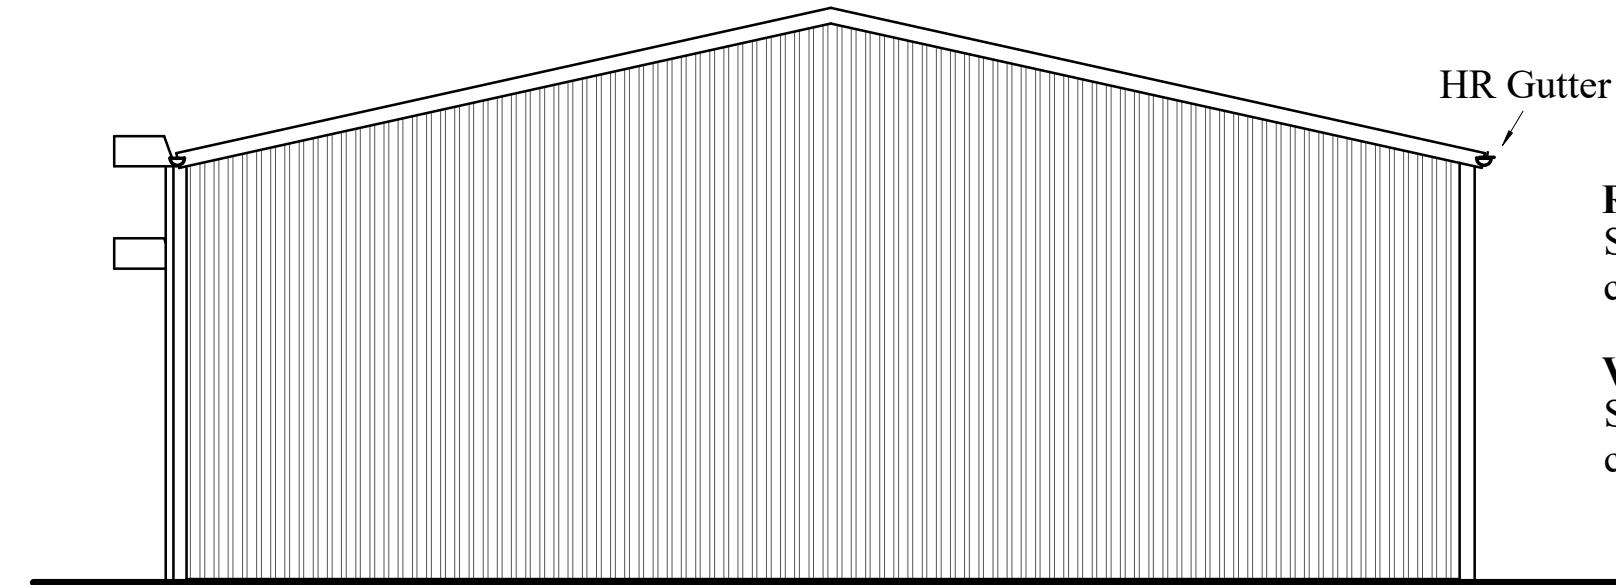


East Elevation

Roof Cladding:
Steel profiled plastic coated 0.7mm cladding
coloured green to match existing

Vertical Cladding:
Steel profiled plastic coated 0.5mm cladding
coloured green to match existing

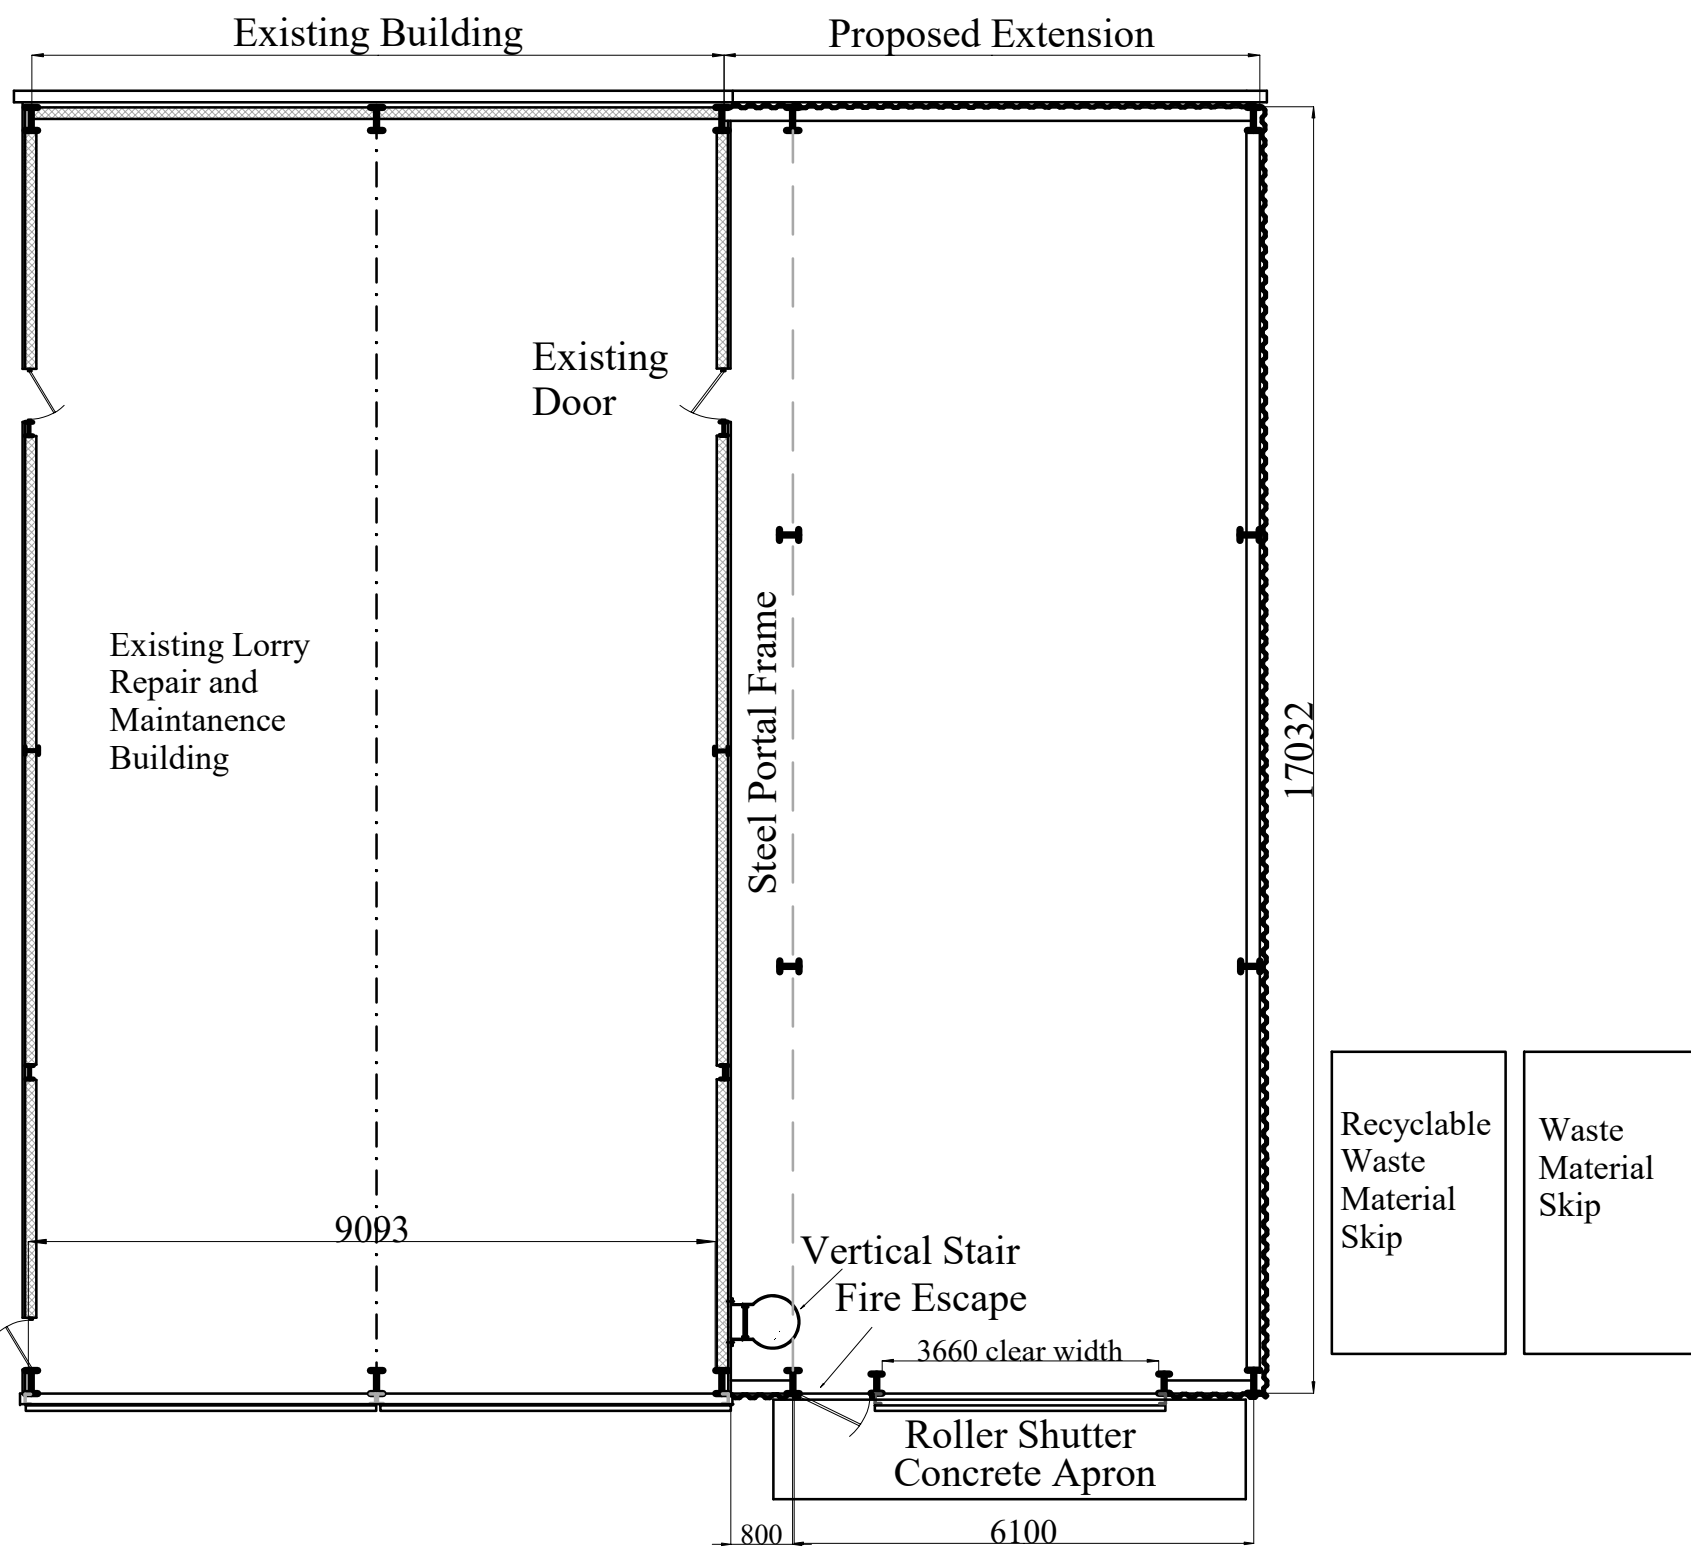

Ground Floor Plan

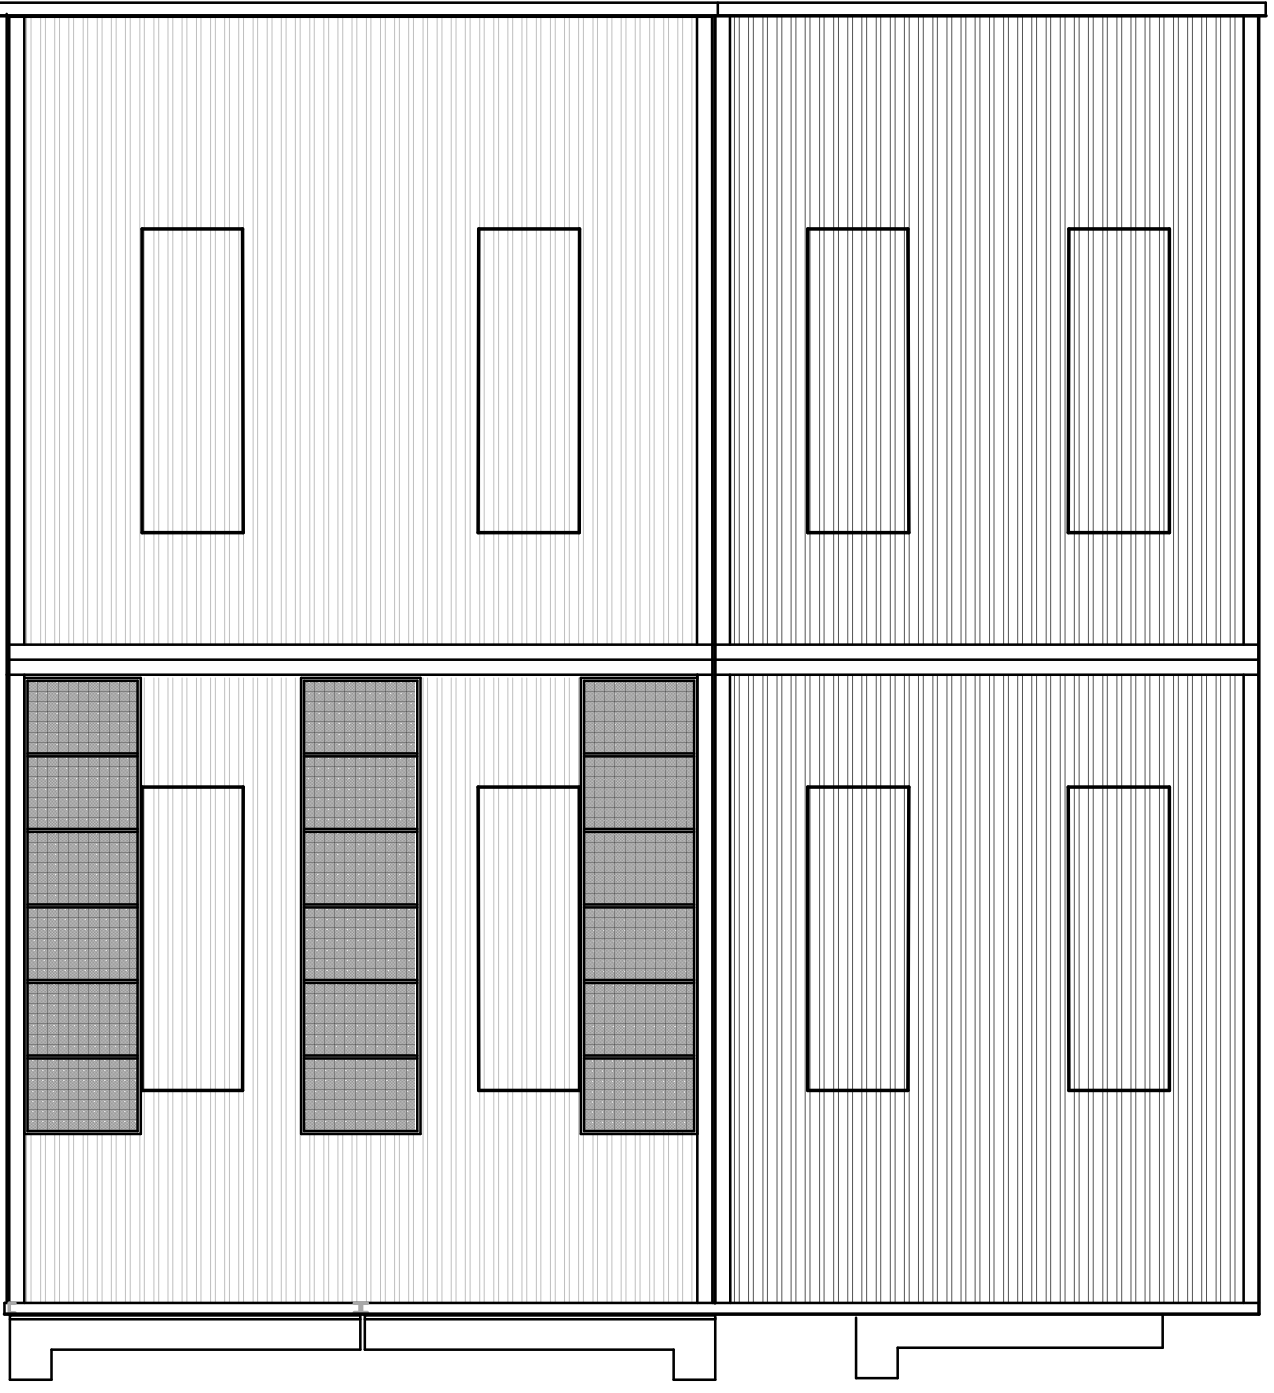

Roof Plan



This drawing is not a contractual/constructual specification.
and is intended for planning purposes only.
Please refer to individual contractors written specifications
and details for contractual details.

All work must conform with Planning, Building Control and
CDM Regulations. Dimensions to be checked on site prior to
commencement of work.
E&OE

A	Scale bar added	01/07/21	ijc
REV	REVISION	DATE	BY
CLIENT P H Winterton & Son			
CONTRACT Proposed Extension at:- Cabbage Hall Farm Stoney Lane Cauldon Stoke on Trent ST10 3ET			
TITLE Proposed Extension Plan and Elevations			
CONTRACT No			
SCALES	1:100		
DATE	30/04/21	DRAWN	ijc
DRAWING NUMBER		3618-03A Original A1	