

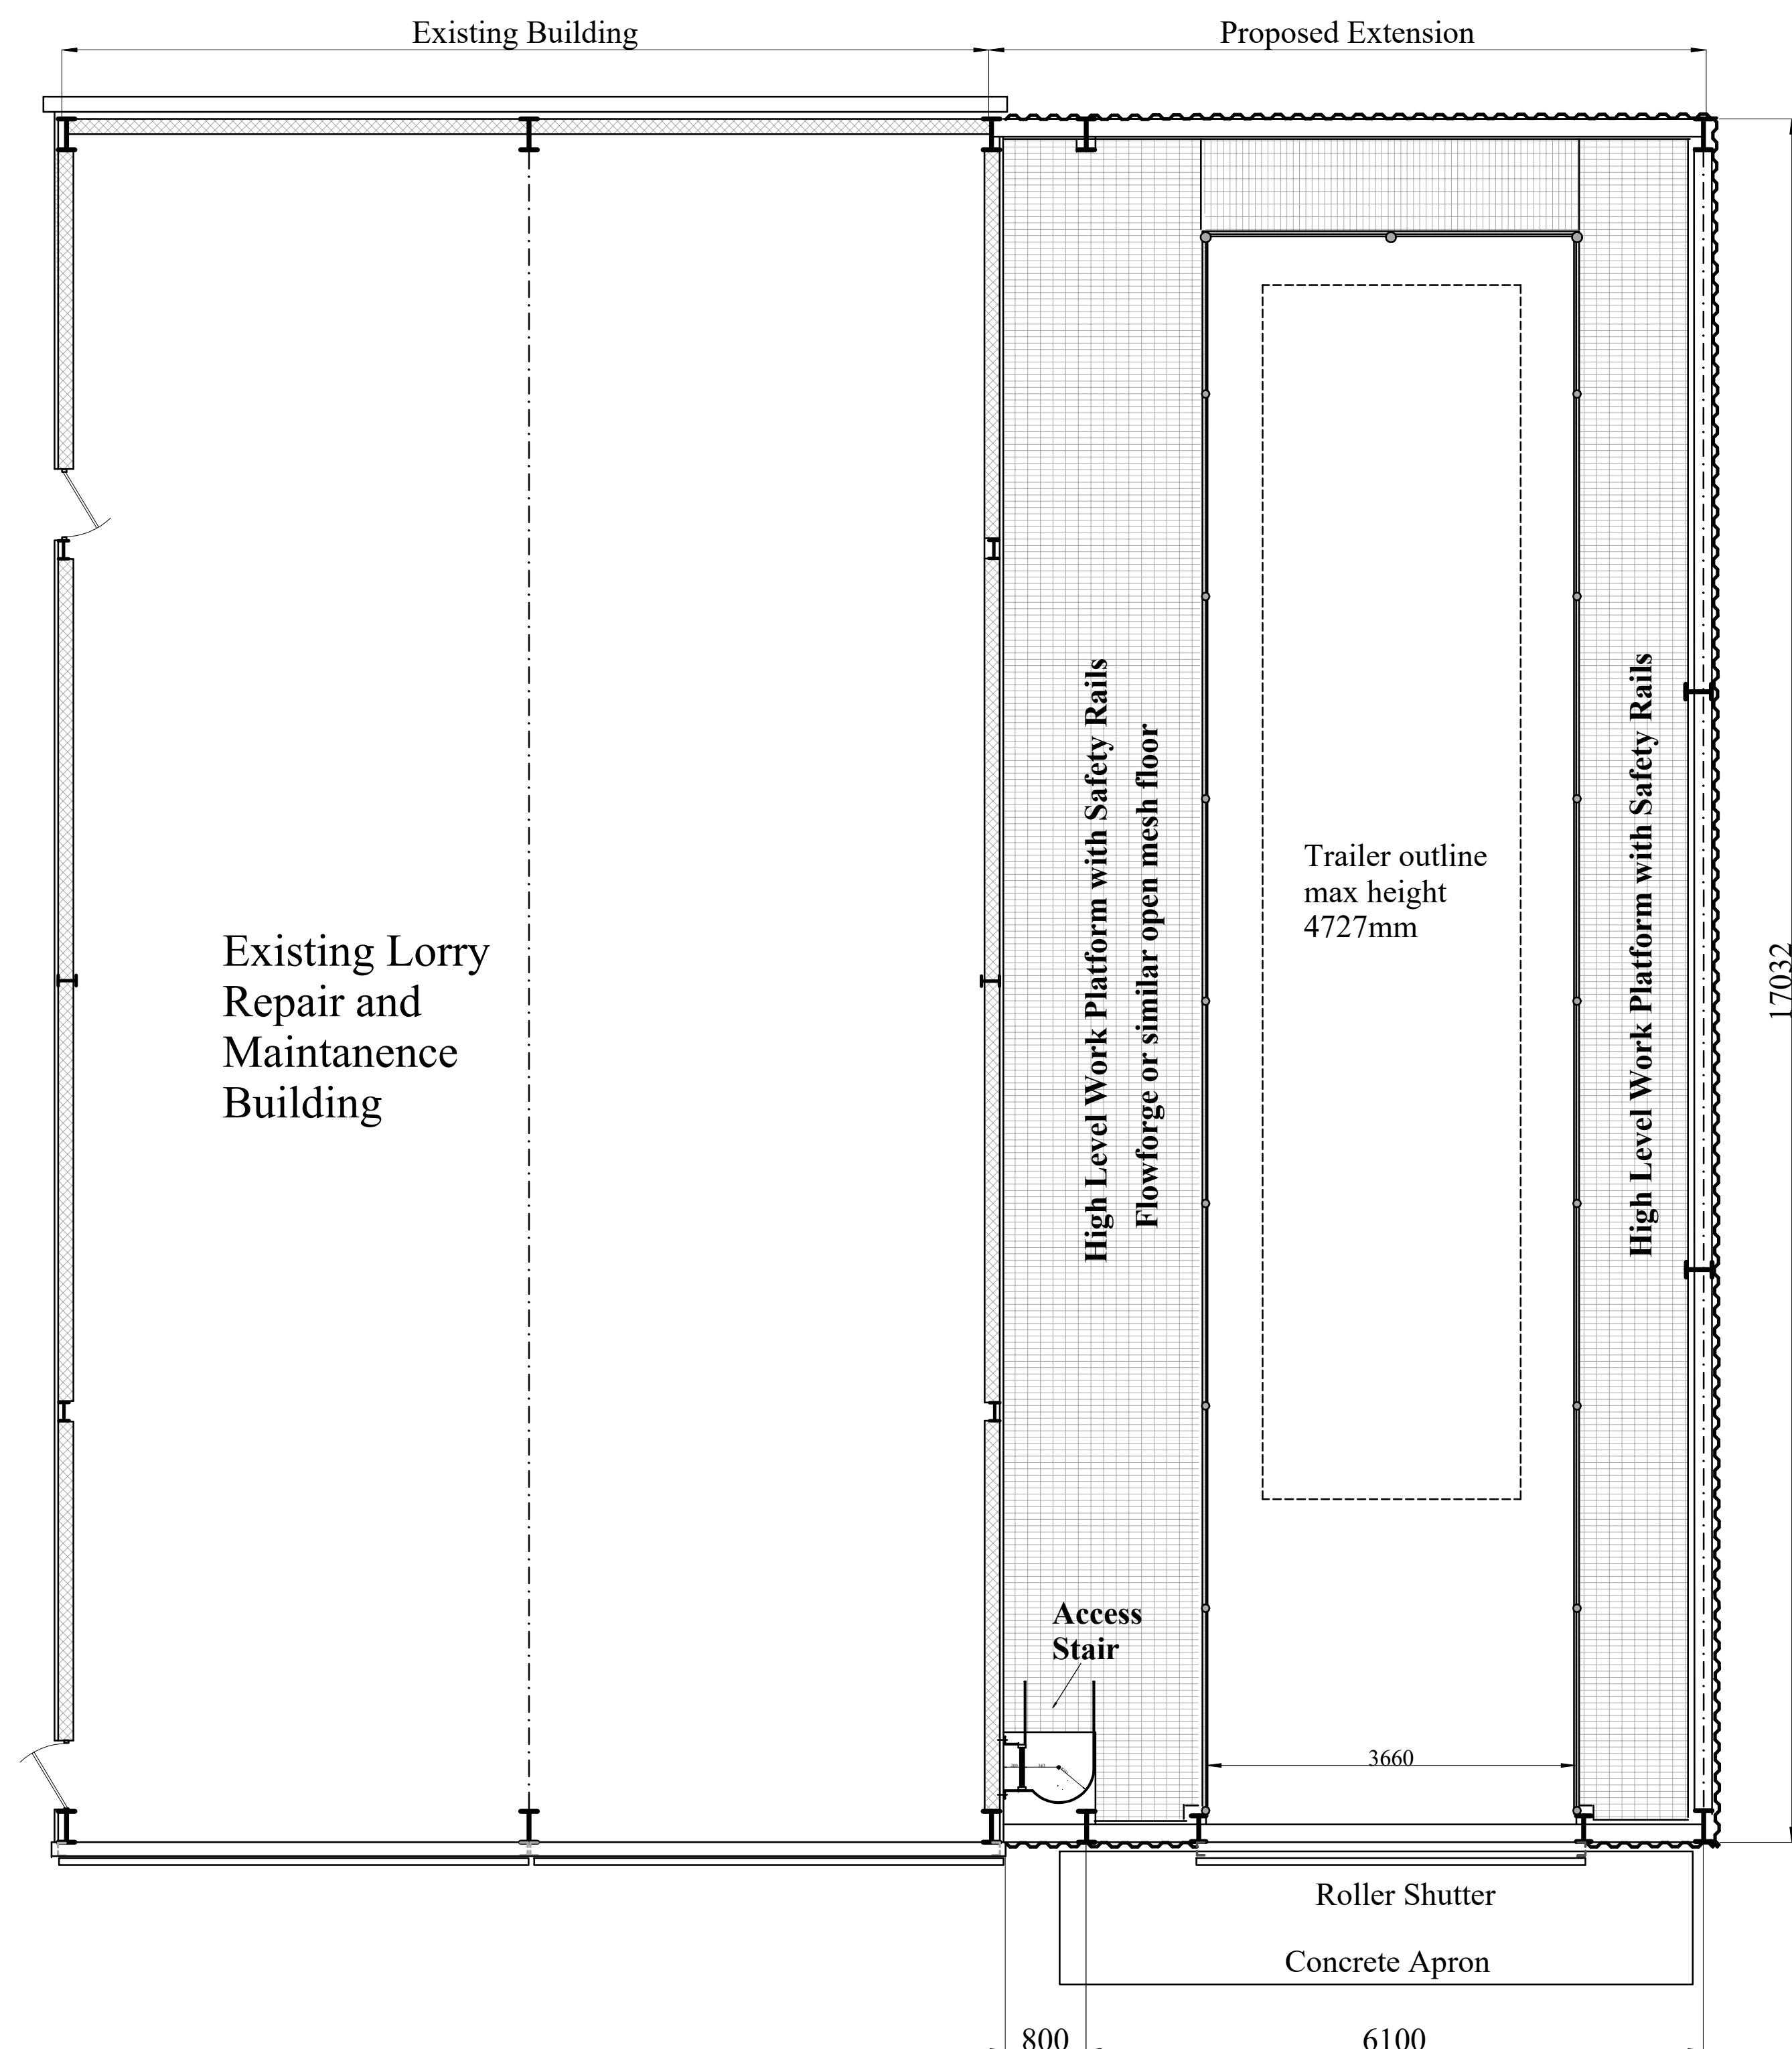


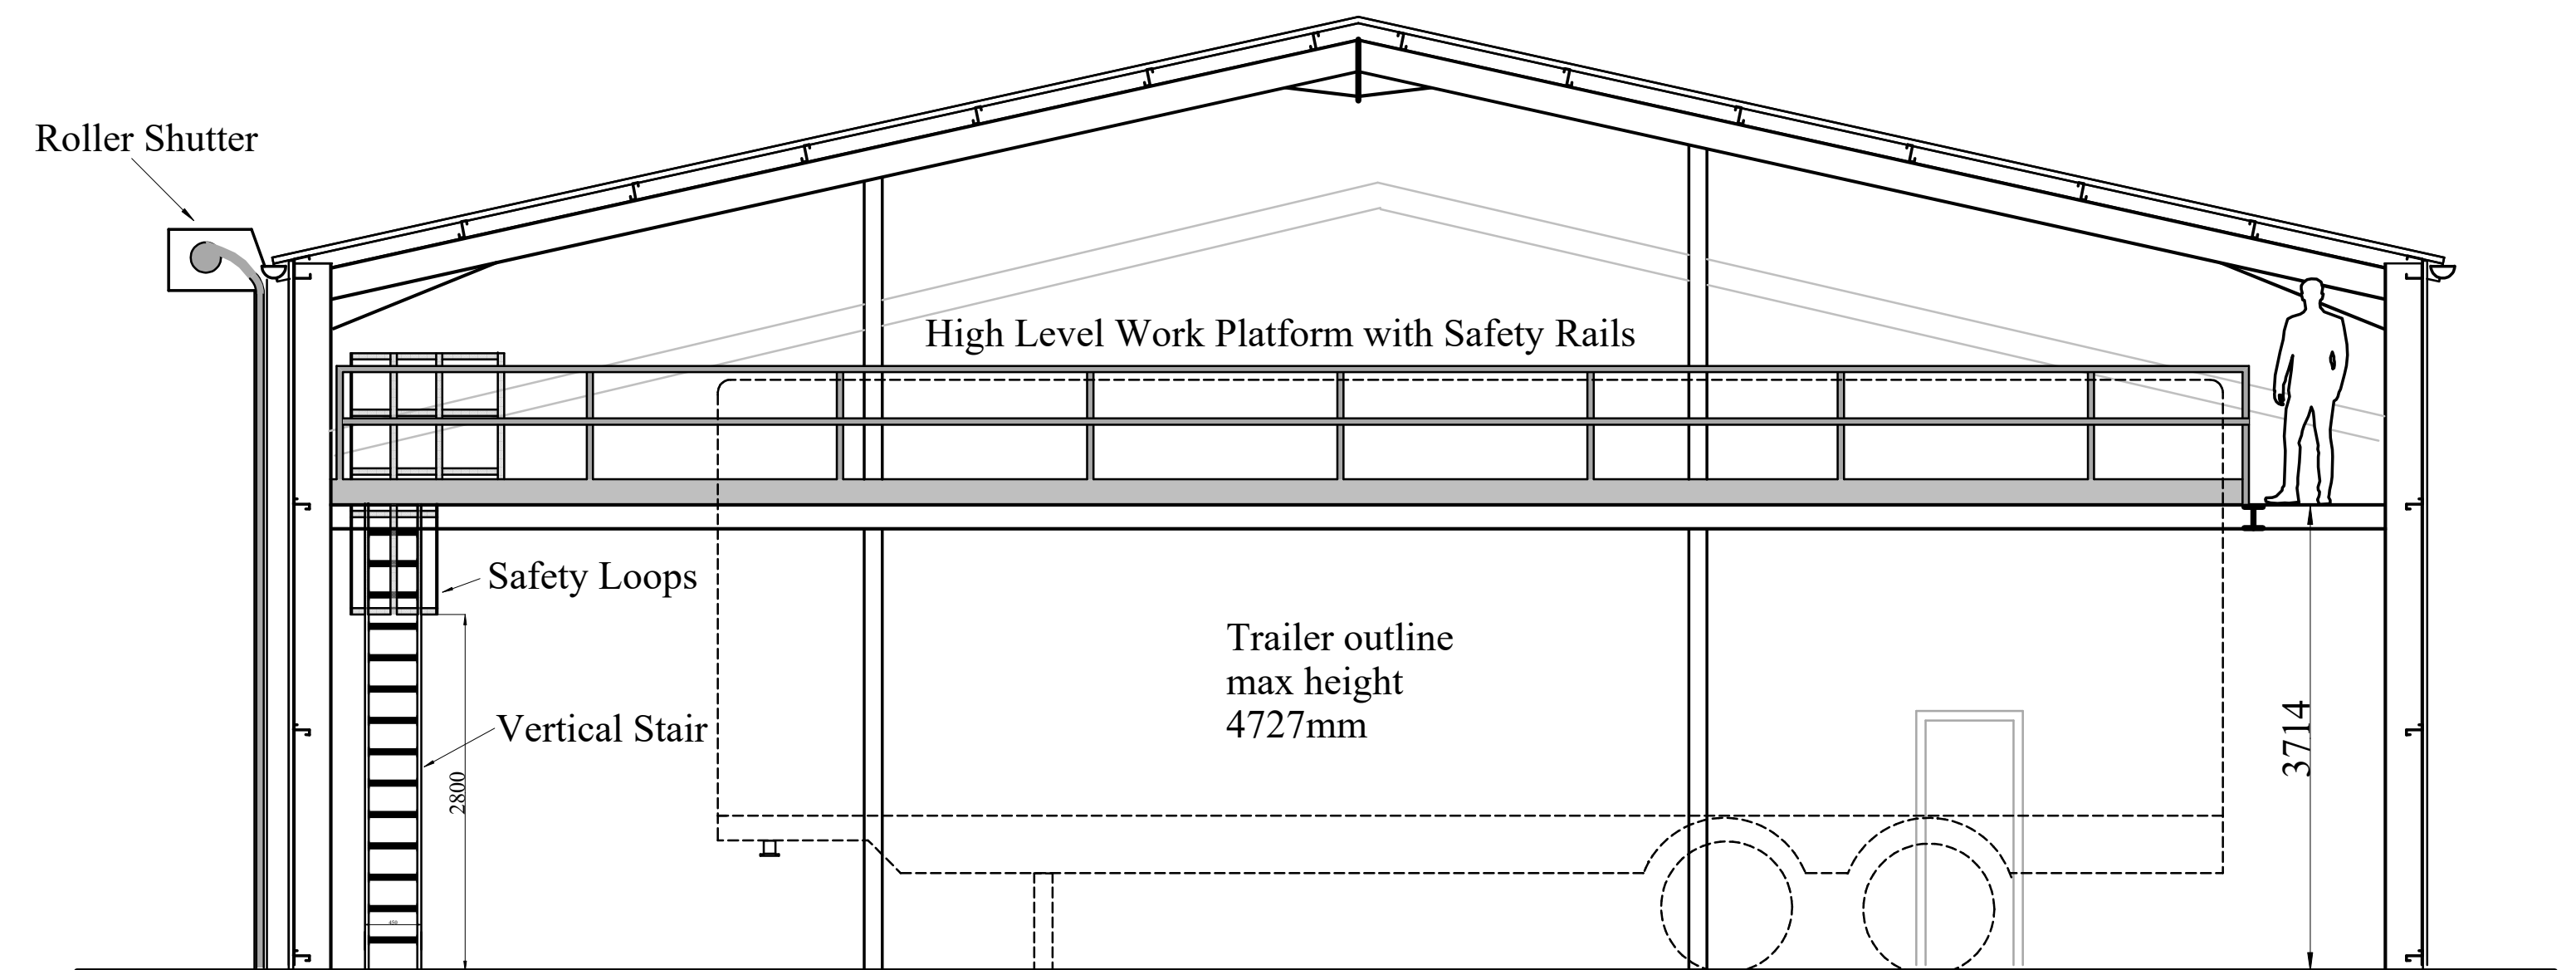

Floor Plan Showing High Level Work Platform

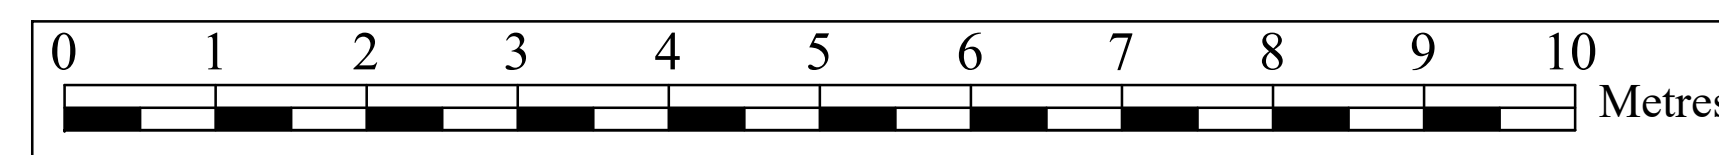

Section AA

This drawing is not a contractual/constructual specification.
and is intended for planning purposes only.
Please refer to individual contractors written specifications
and details for contractual details.

All work must conform with Planning, Building Control and
CDM Regulations. Dimensions to be checked on site prior to
commencement of work.
E&OE

A	Scale bar added	01/07/21	ijc
REV	REVISION	DATE	BY
Ivan J. Cooper Architectural & Engineering Design Cauldon Lowe, Stoke on Trent, ST10 3ET. Tel: 01538 702738			
CLIENT P H Winterton & Son			
CONTRACT Proposed Extension at:- Cabbage Hall Farm Stoney Lane Cauldon Stoke on Trent ST10 3ES			
TITLE Section and Work Platform			
CONTRACT No			
SCALES	1:50		
DATE	30/04/21	DRAWN	ijc
DRAWING NUMBER			
3618-04A		<i>Original A1</i>	